

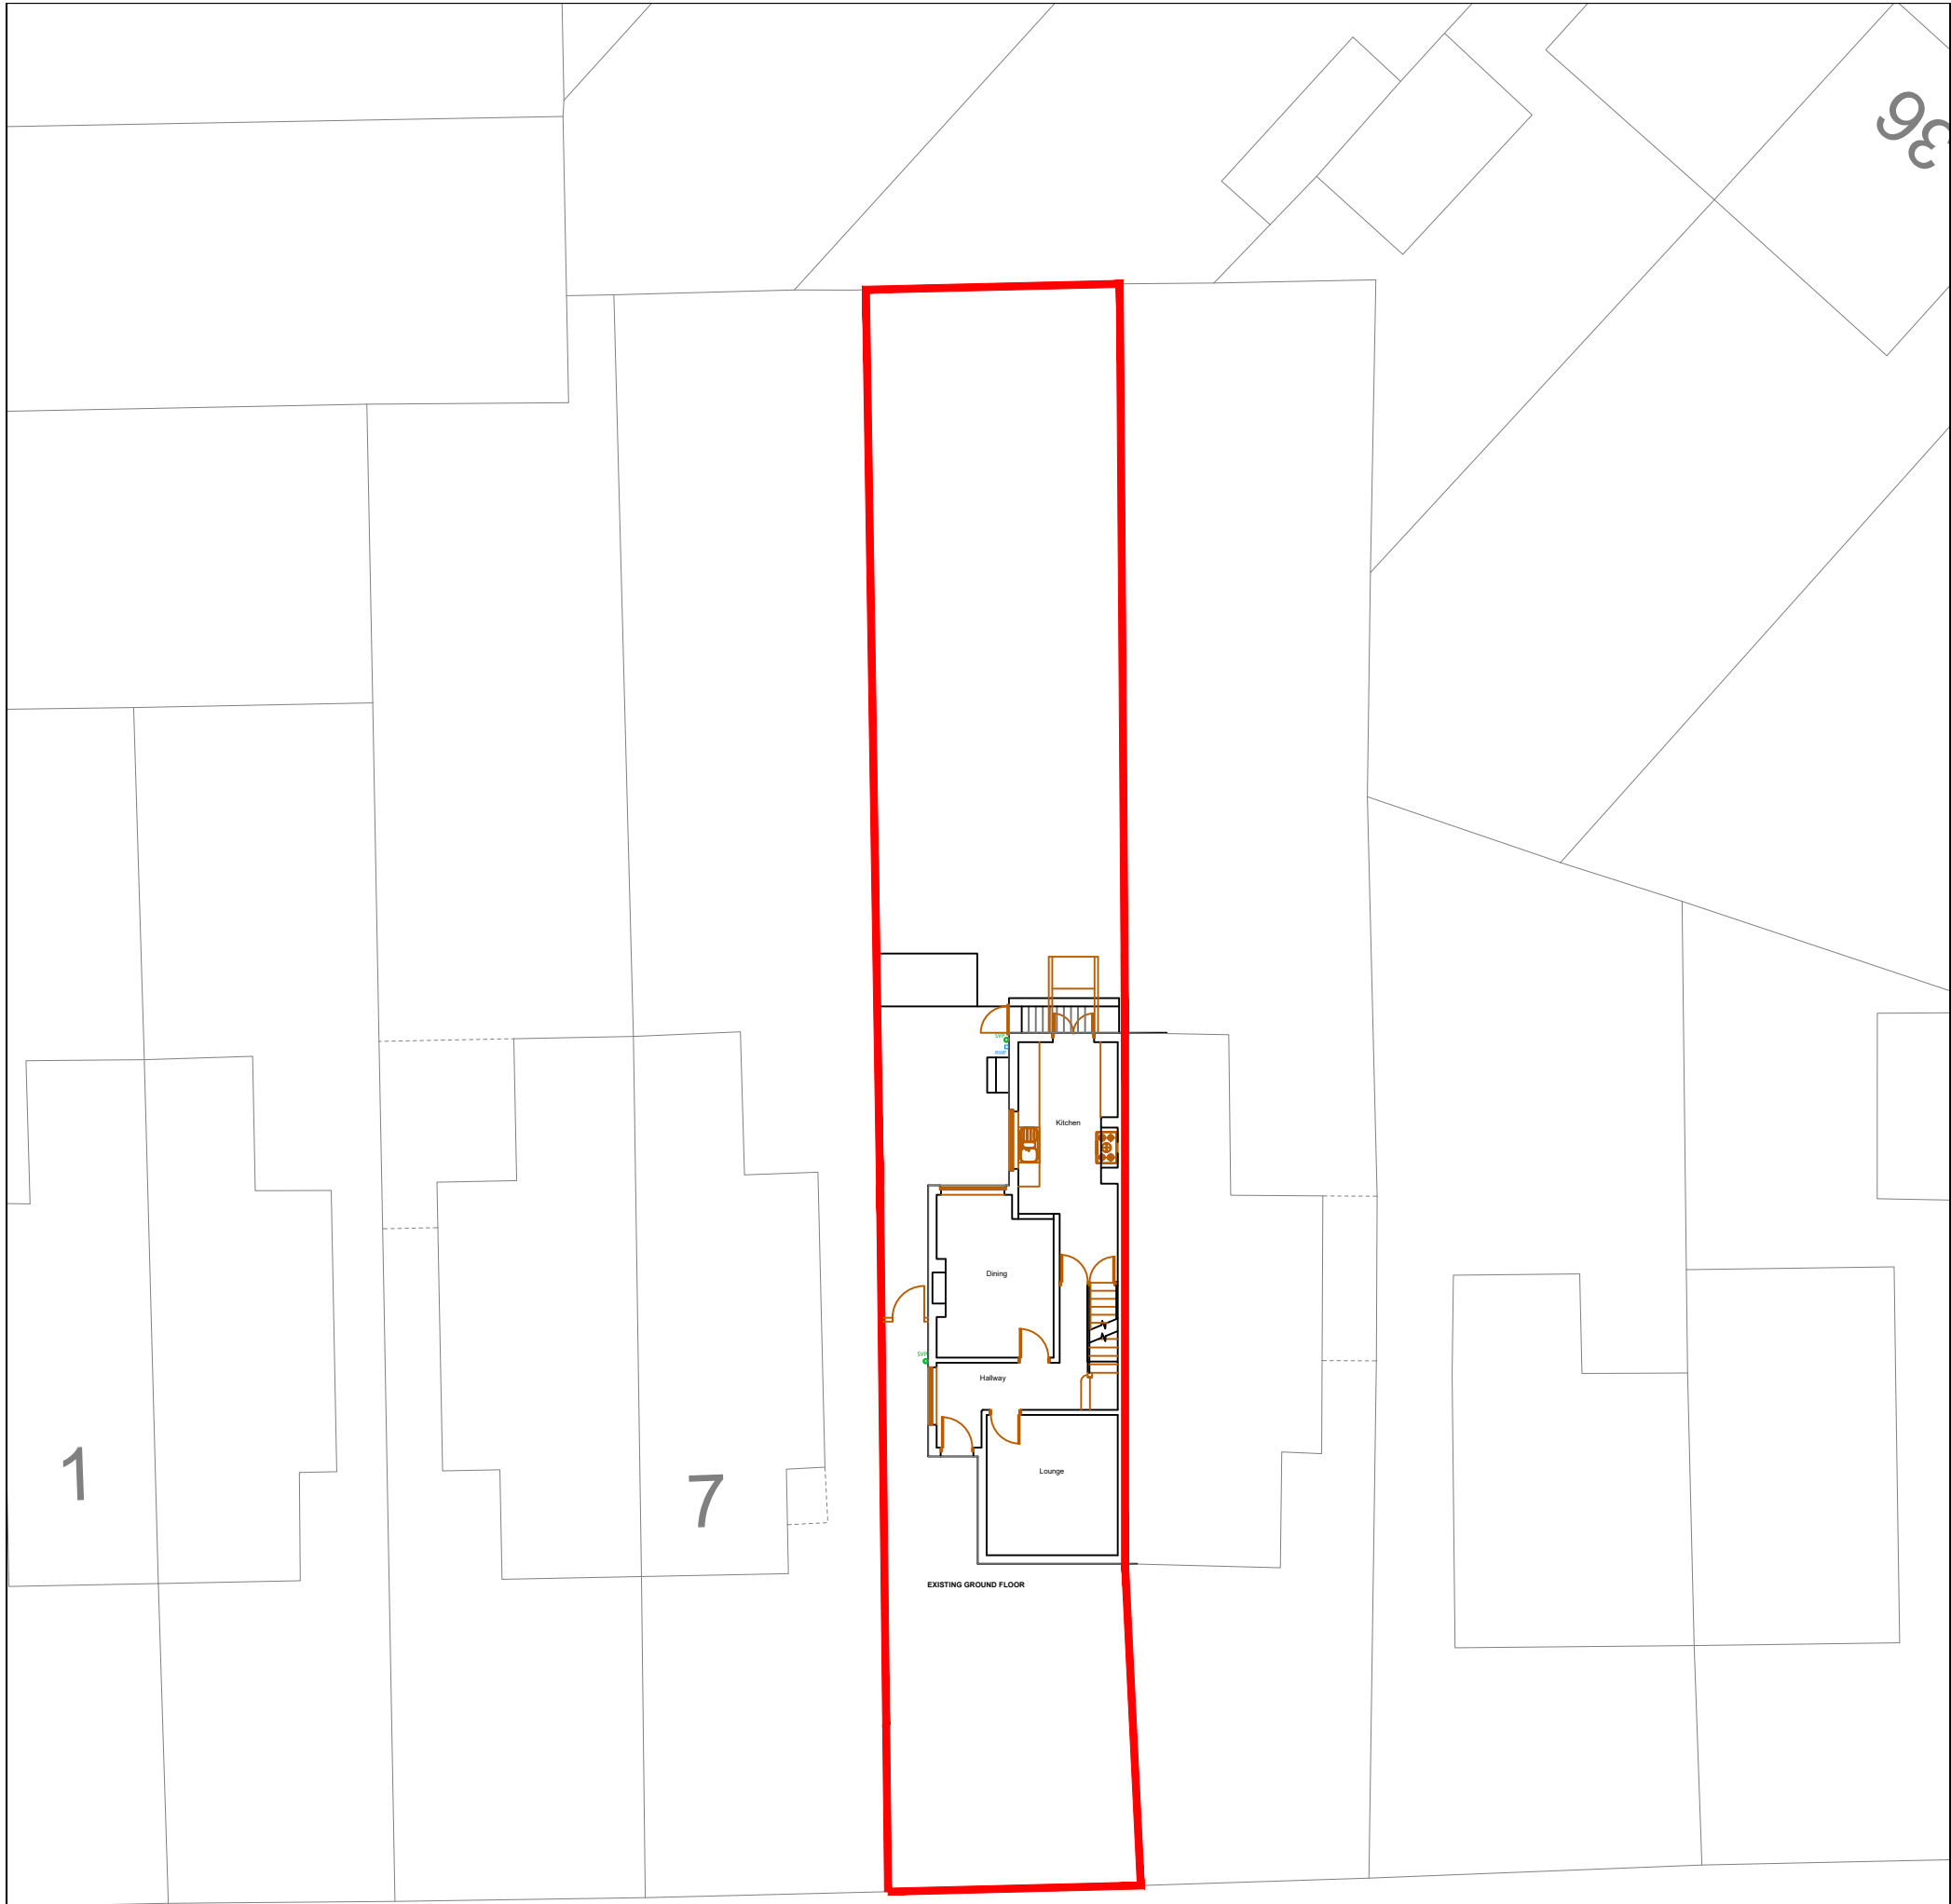


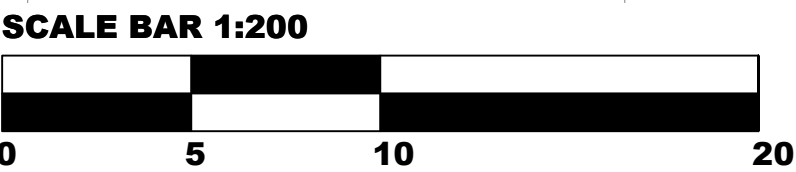

RUFFORD ROAD

EDIFICE Building Consultants Limited
email: nick@edificebc.co.uk mobile: 07917125231
Architecture Project Management Consultancy
All levels and dimensions must be checked on site by contractor prior to commencement of works. Any variations must be reported to Edifice BC Ltd.
All information herein is the copyright of Edifice BC Ltd. Copying in full or in part is forbidden without the written permission from Edifice BC Ltd.

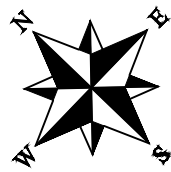

PROJECT Proposed Development at: 9 Rufford Road Whalley Range Manchester	DRAWING TITLE Existing Site Plan	CLIENT Mr Slater and Ms Frankland	DATE Sept '23	DRAWING No	REV
			DRAWN BY NH	877-1.02	
			SCALE 1:200@A3		