



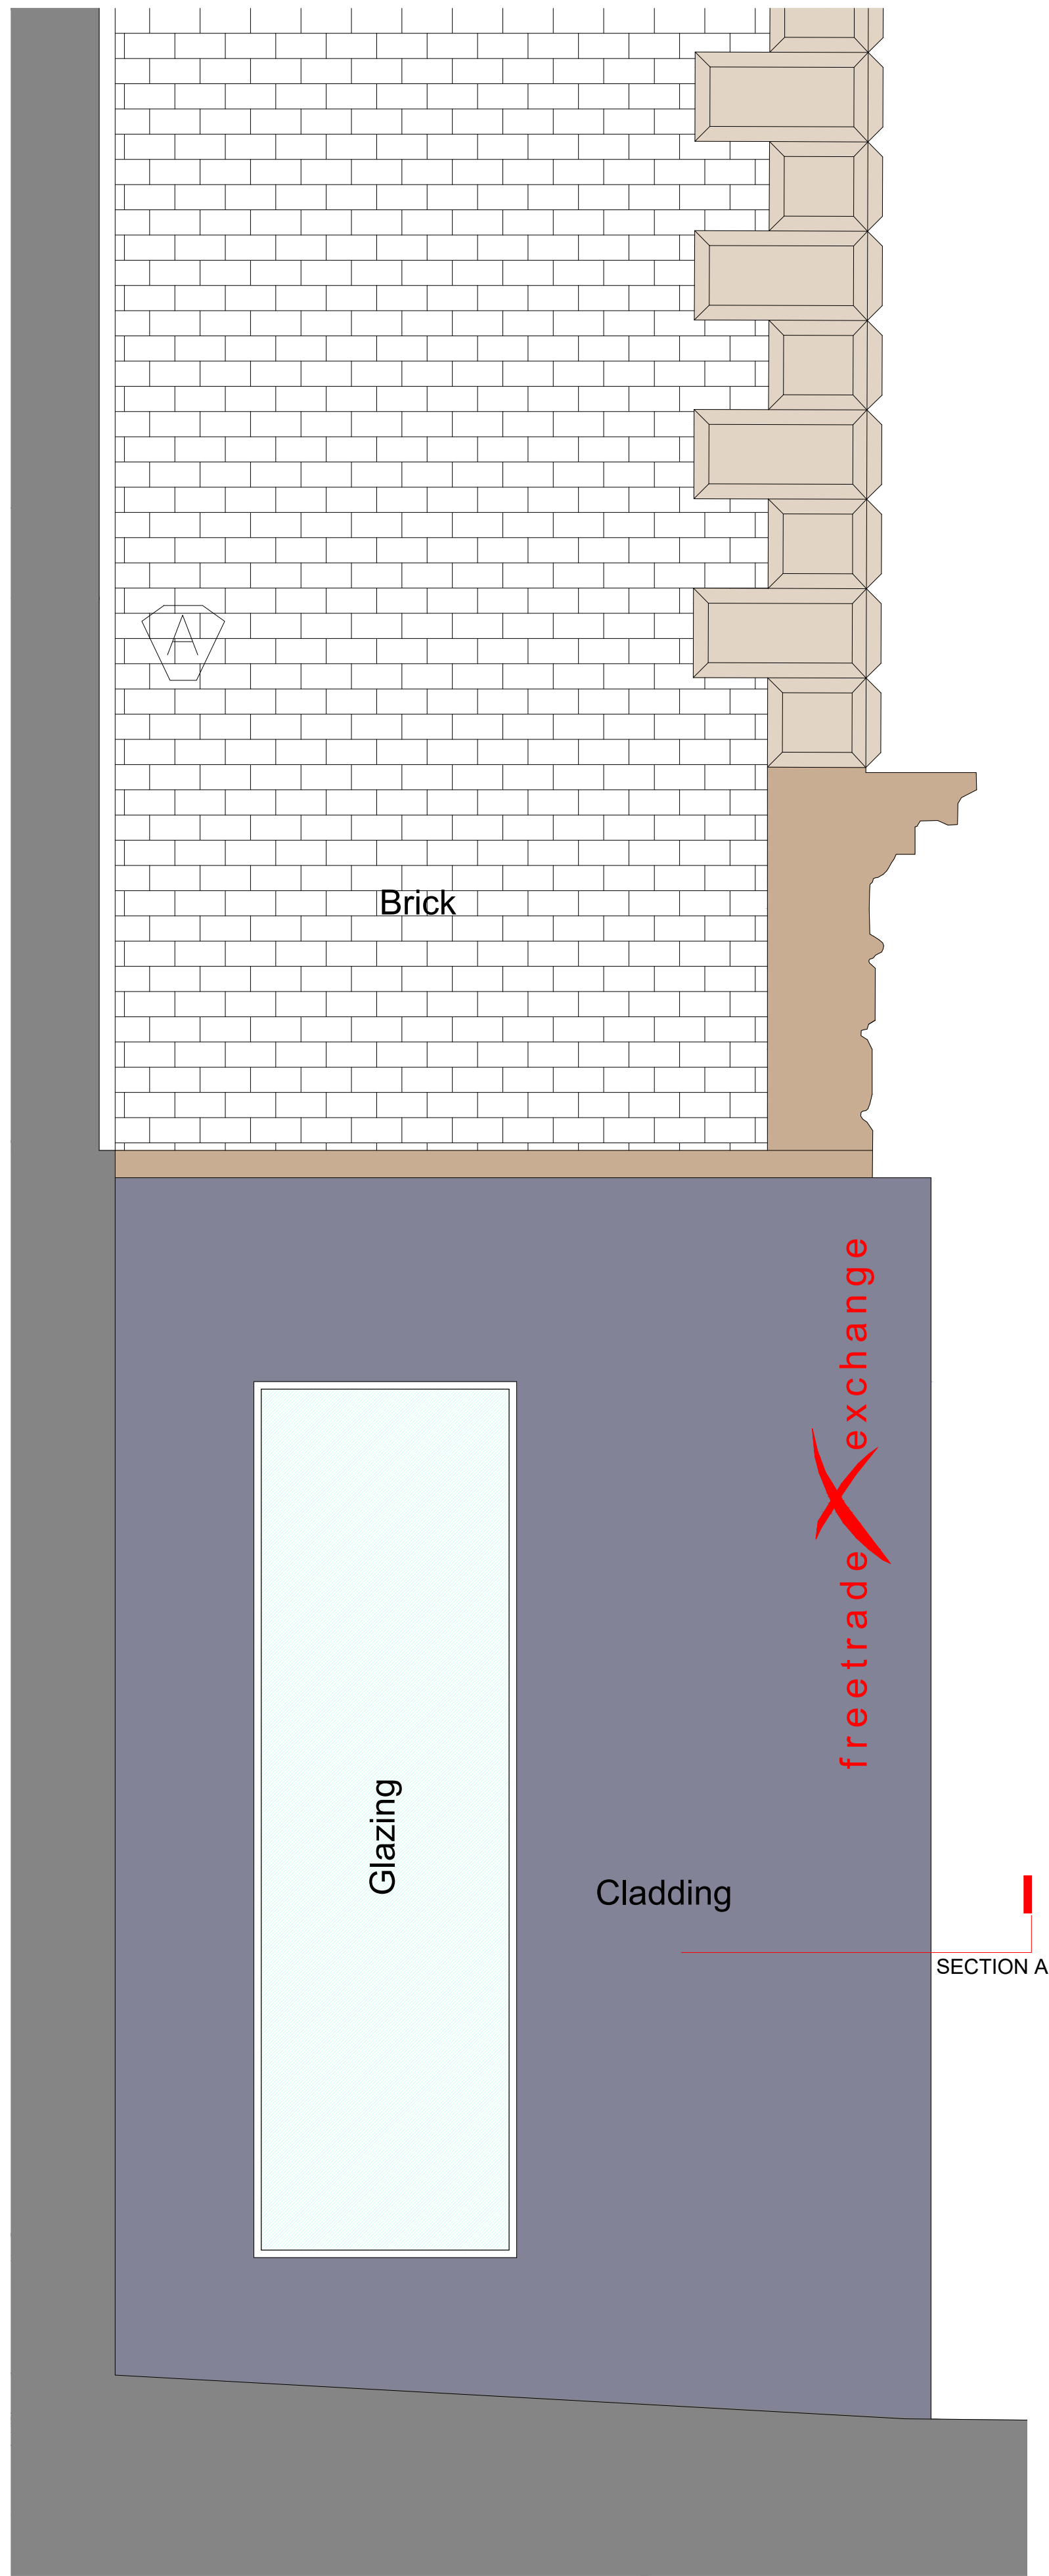


01 Existing West Elevation
1:20


INDICATES THE EXTENT OF DOWNTAKINGS TO BE STRIPPED OUT.

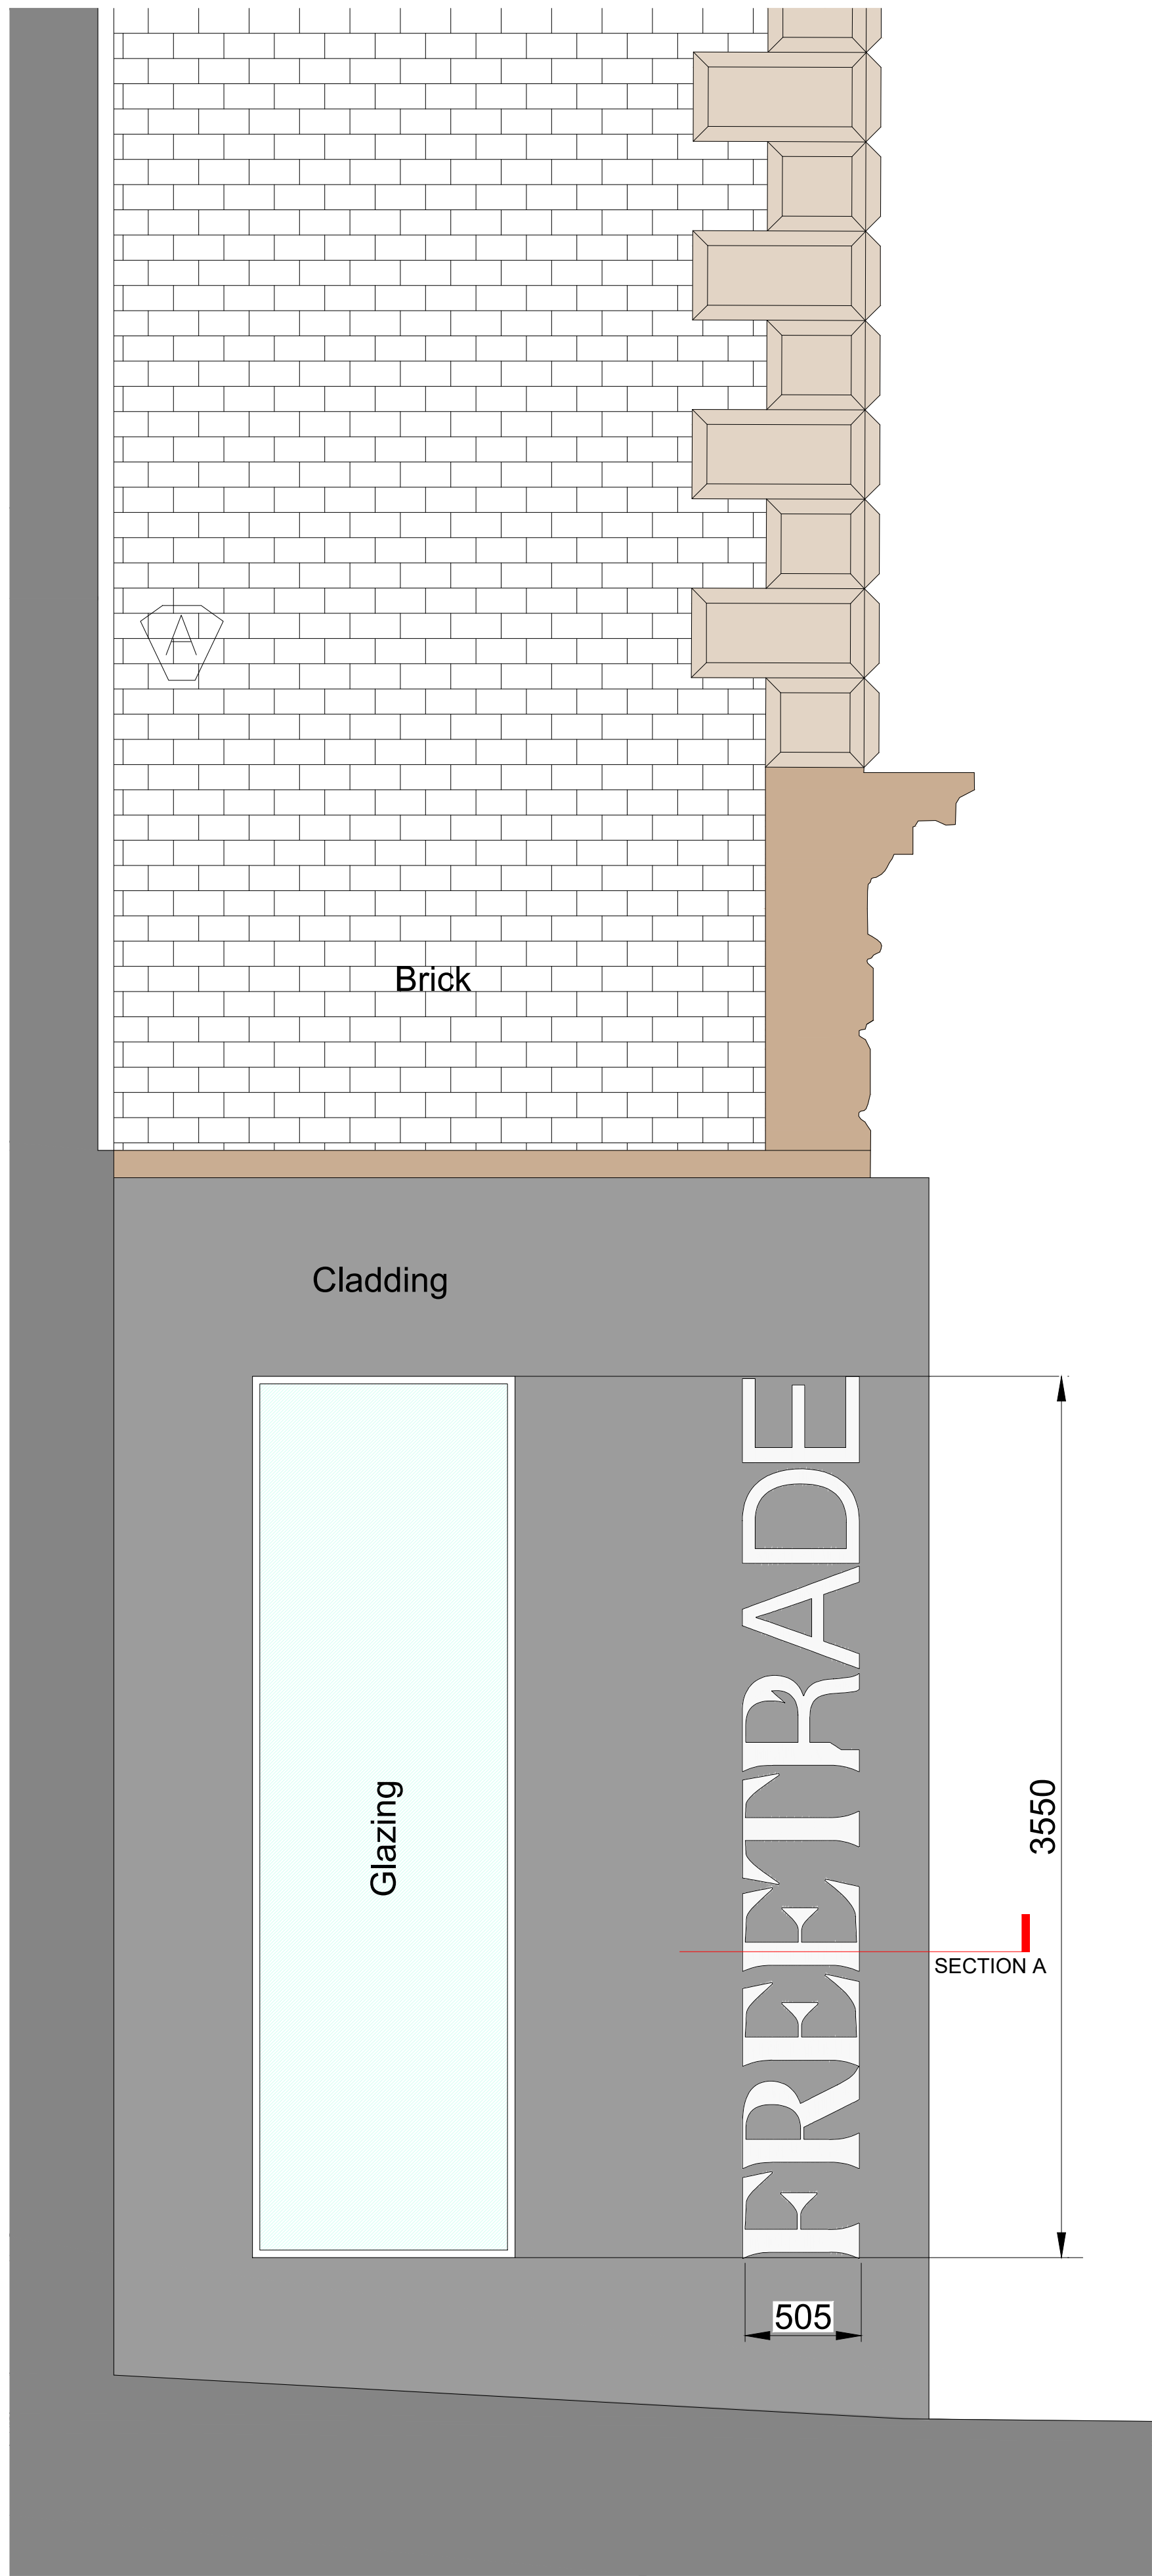

02 Proposed West Elevation
1:20

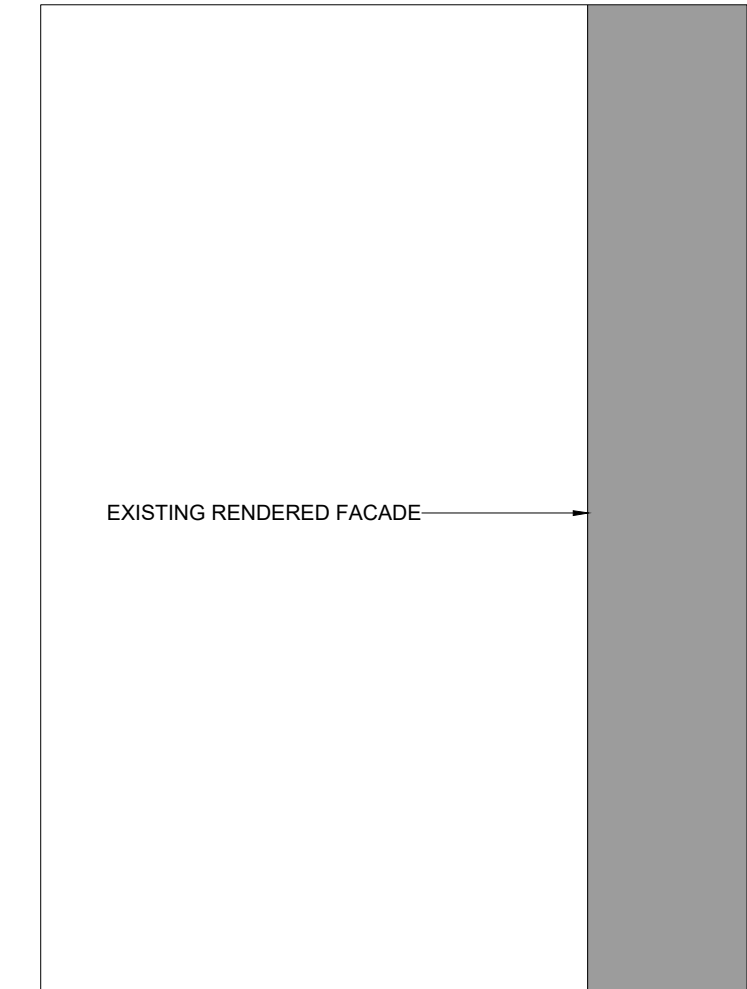

03 Existing Section A
1:5

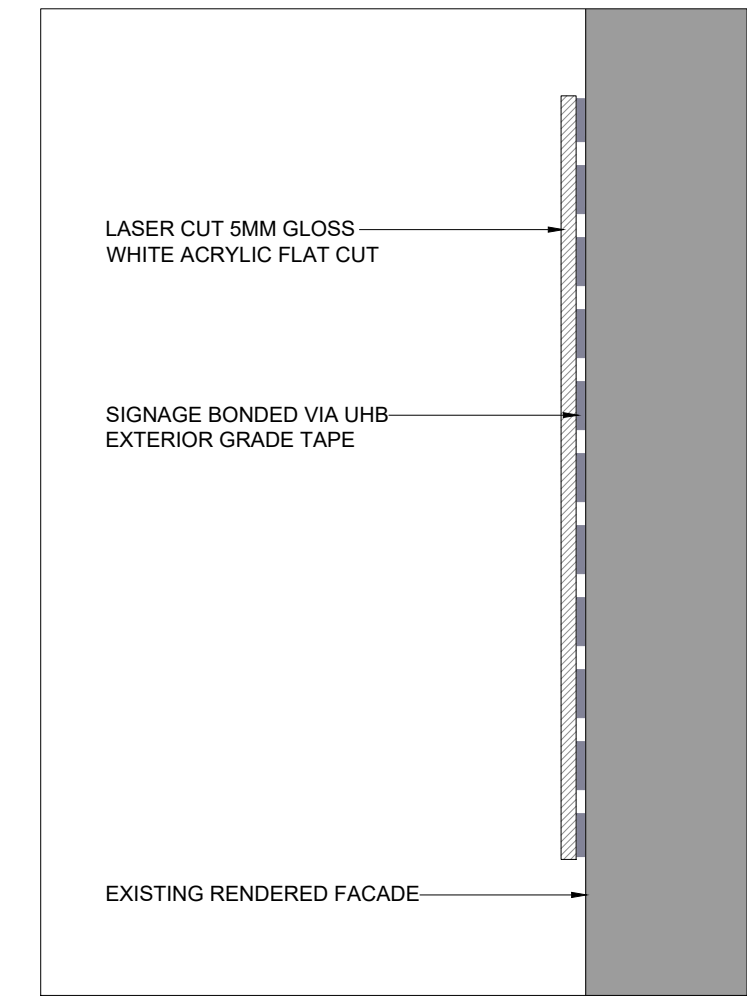

04 Proposed Section A
1:5

notes

- GENERAL NOTES:
- ALL EXISTING STRUCTURAL OPENING SIZES TO BE CONFIRMED ON SITE PRIOR TO MANUFACTURE & INSTALLATION OF ALL ENTRANCE ELEMENTS.
 - INVESTIGATIVE SURVEYS REQUIRED TO DETERMINE CONDITION AND EXACT LOCATION OF EXISTING STRUCTURAL SUBSTRATE.
 - THESE DETAILS PROVIDE THE DESIGN INTENT FOR THE ENTRANCES AND ARE TO BE DEVELOPED ONCE SPECIALIST CONTRACTORS ARE APPOINTED I.E. GLAZING & CLADDING DETAILS.
 - FOR INFORMATION ON THE PROPOSED STEELWORK AND STRUCTURE PLEASE REFER TO STRUCTURAL ENGINEERS (S.E) DRAWINGS.
 - ALL BELOW GROUND WORKS INCLUDING THE SPECIFICATION OF EPDM BY OTHERS (EITHER BY STRUCTURAL ENGINEER OR BY SPECIALIST CONTRACTOR DESIGNED)

1:20 @A1
0 0.2 0.4 0.6 0.8 1m

rev.	date	details	by
P01	03.07.23	Issued for Planning	GP



**Fretrade Exchange Refurbishment
Clearbell**
27 Peter Street, Manchester, M2 5GB

drawing title			
Existing & Proposed West Elevation & Signage Detail			
scale	date	drawn	format
1:20/1:5	03.07.23	GP	a1
status			
Planning			
drawing number		revision	
CFM.AR(PL)119		P01	