
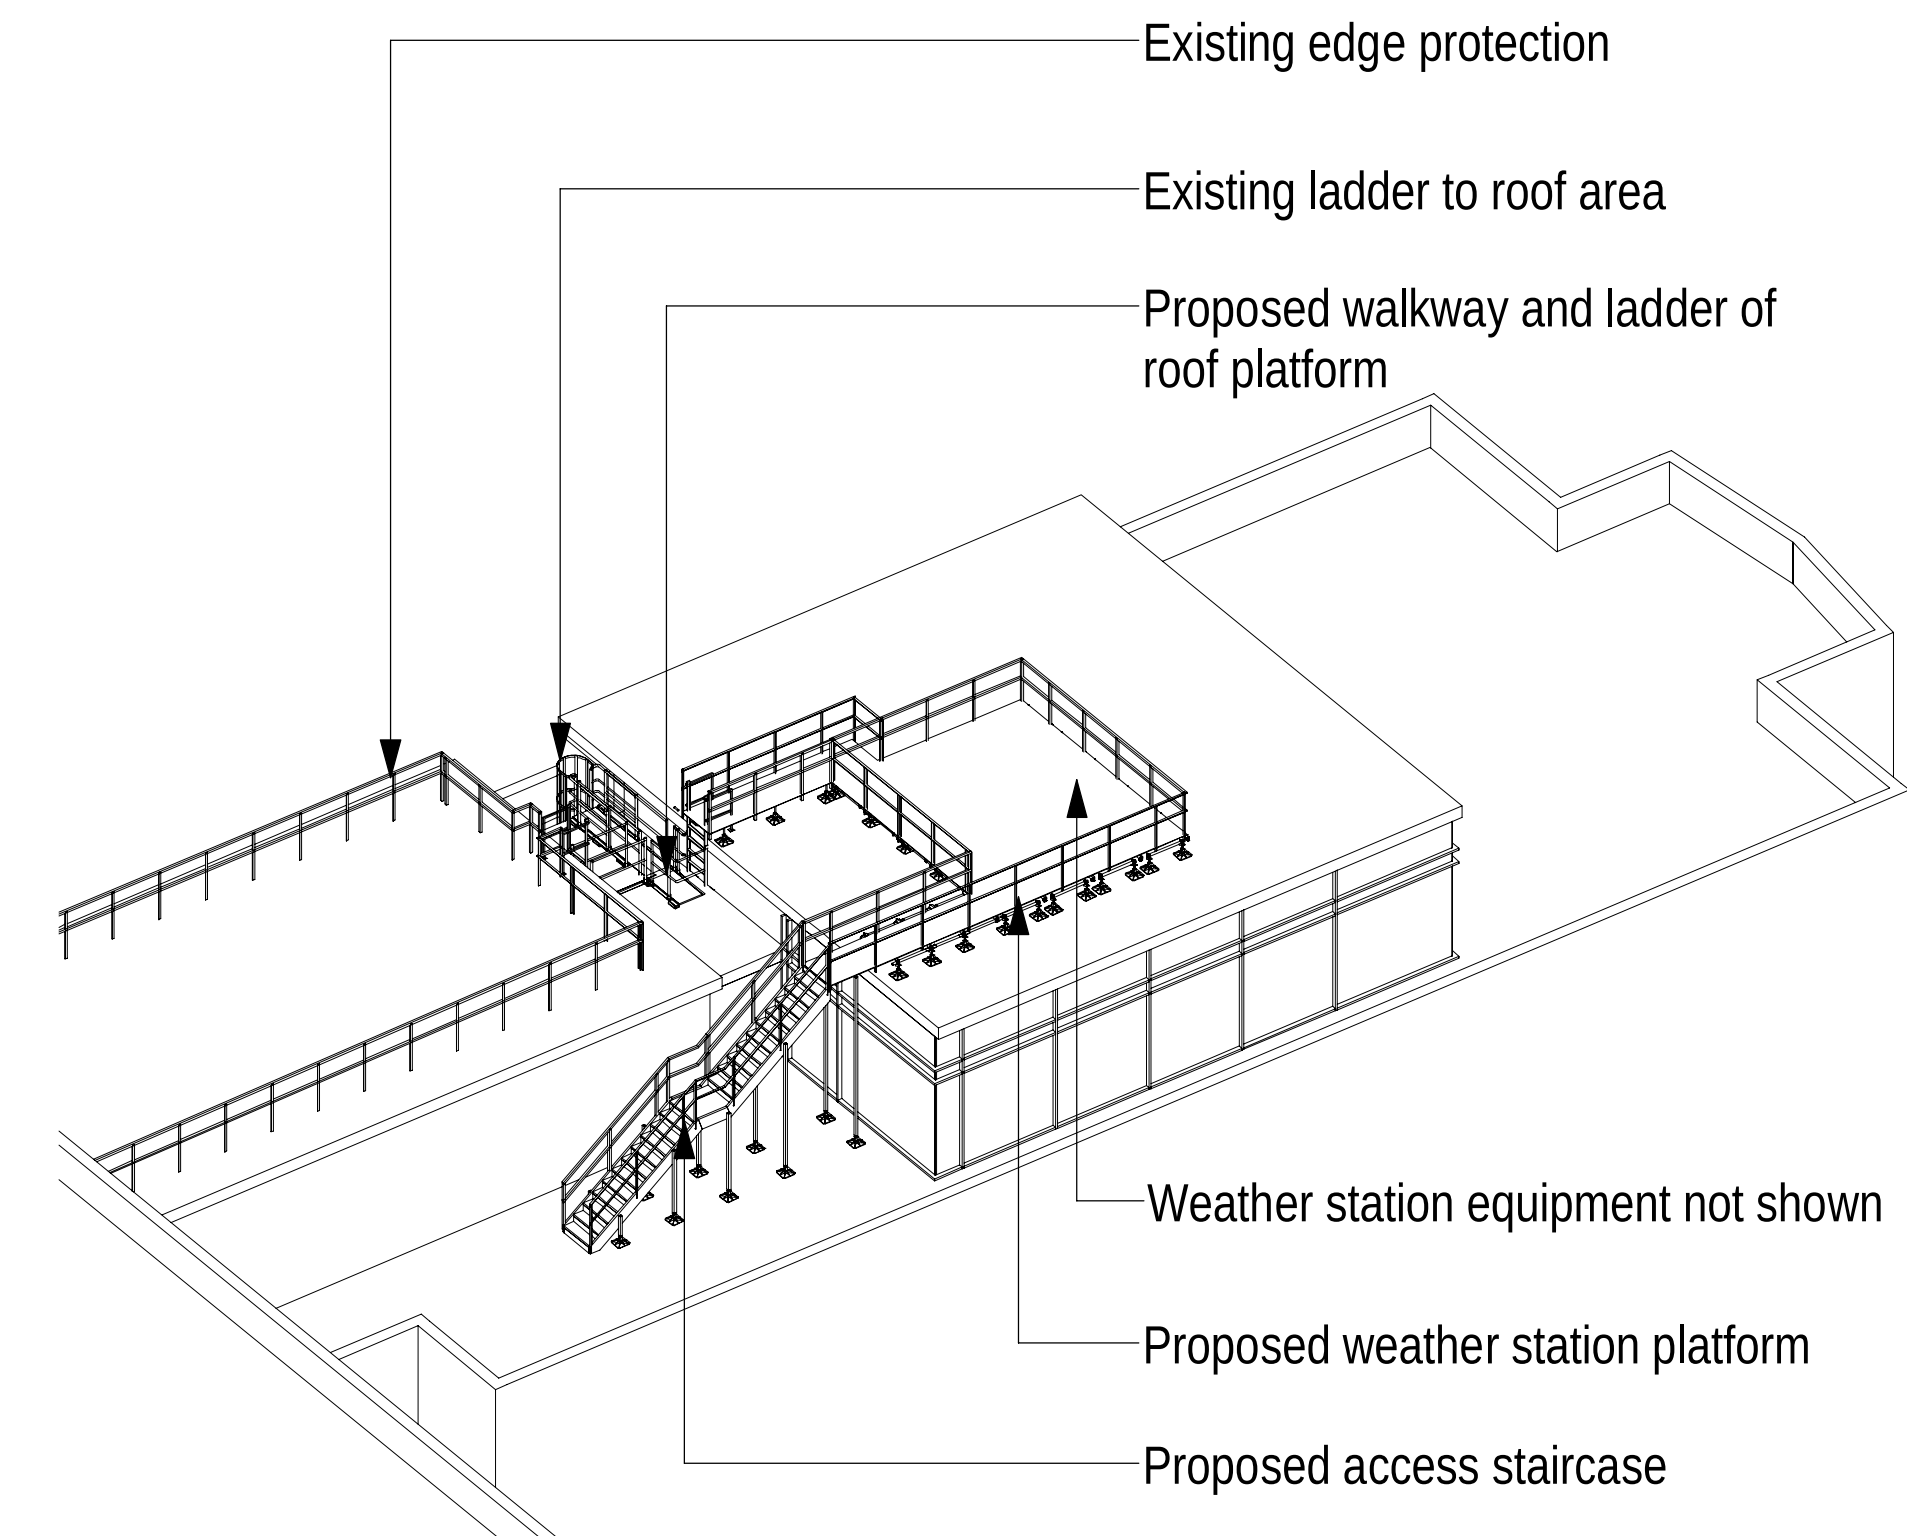


KEYS

- Ownership Boundary
- Development Site Boundary

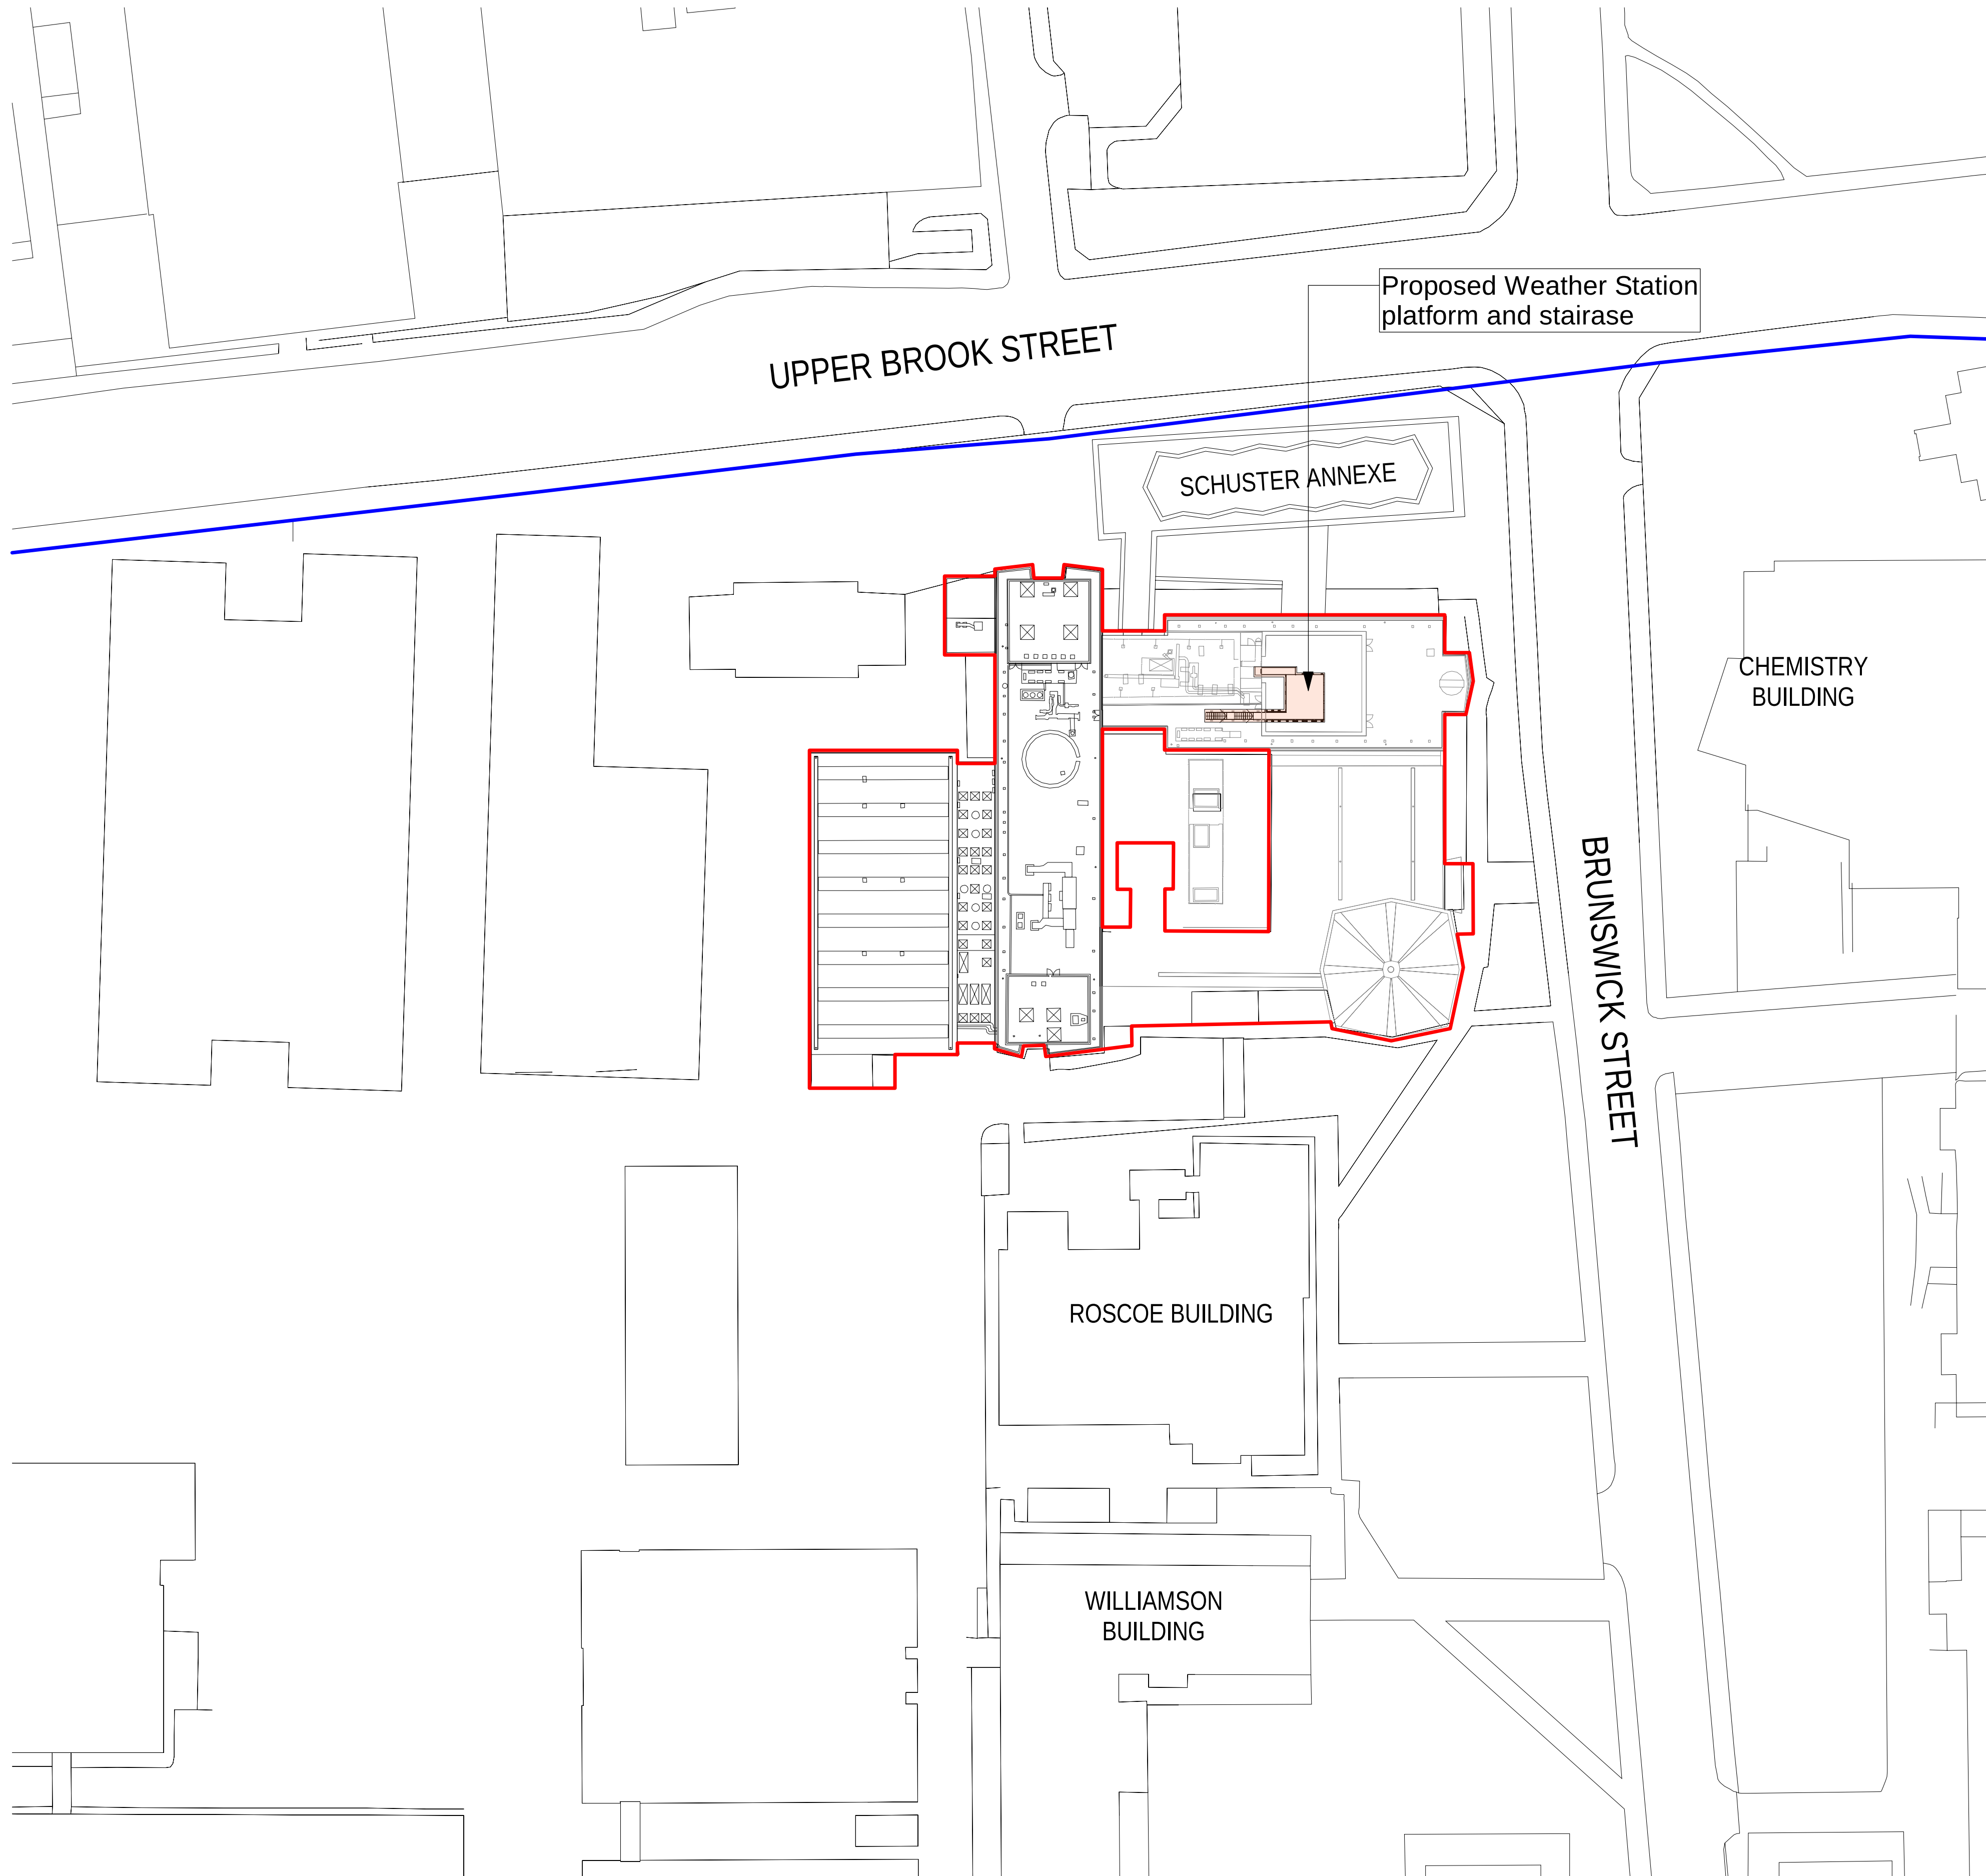

Proposed Site Plan

1 : 500 @ A1

P1	Issued for Planning	30.06.2023	SA	GW
PLANNING				
Revision	Description	Date	Drawn	Checked

Halliday Meecham Architects Limited

111 Piccadilly Manchester M1 2HY
+44 (0)161 661 5566

4 Devonshire Street London W1W 5DT
+44 (0)203 440 5175

hma@hallidaymeecham.com
www.hallidaymeecham.com



Client:	University of Manchester				
Project:	Schuster Weather Station				
Phase/ Location:	Schuster Building, Brunswick Street, Manchester, M13 9PL				
Drawing:	Proposed Site Plan				
Scale @ A1	Scale @ A3	Date:	Drawn:	Checked:	Job No.
1:500	1:1000	30.06.2023	SA	GW	5654
Drawing No.					00201
Drawing Ref.					Revision
5654-HMA-SB-L0-DR-A-00201					P1