




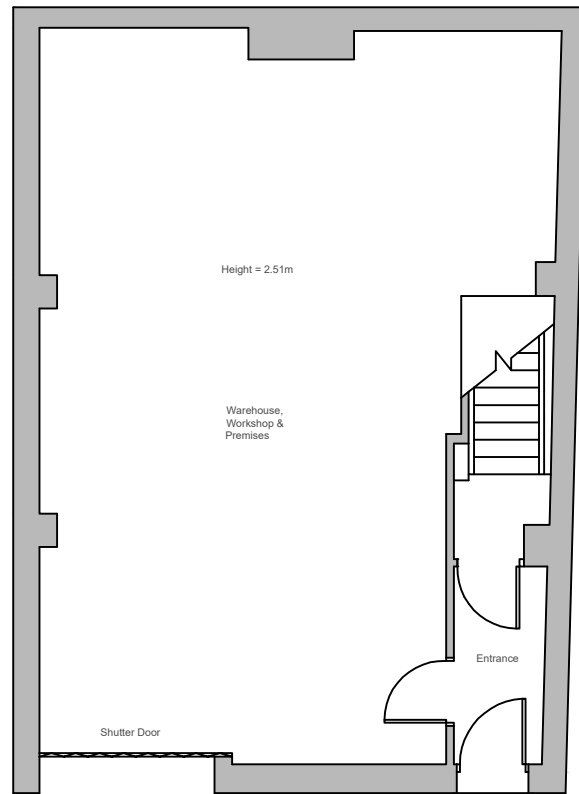


Existing Ground Floor Plan

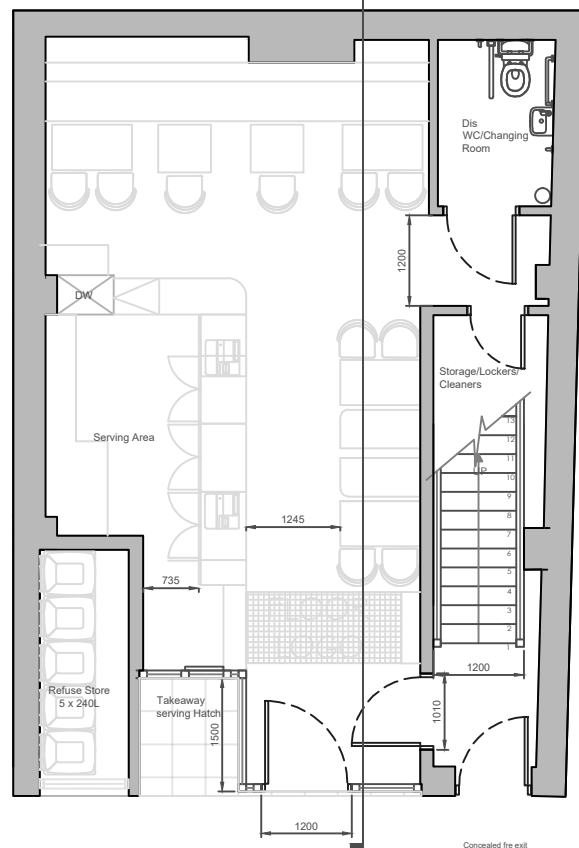


Proposed Ground Floor Plan

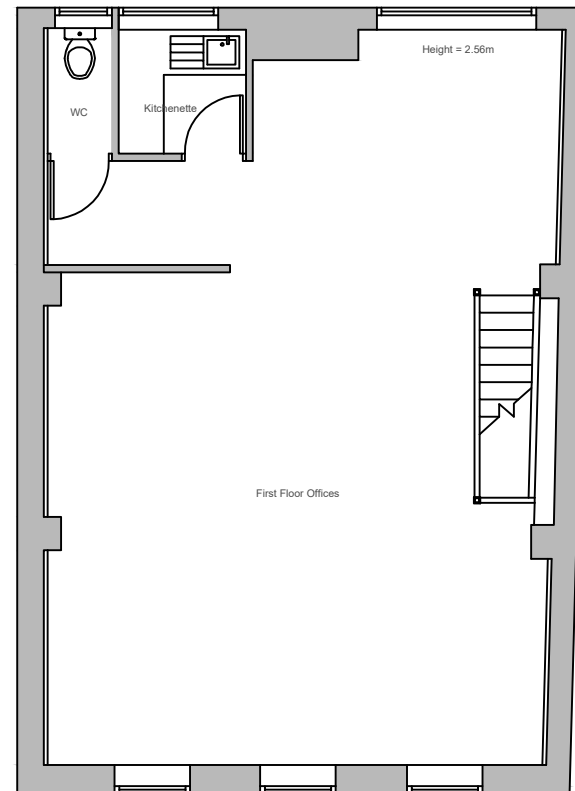


Existing First Floor Plan

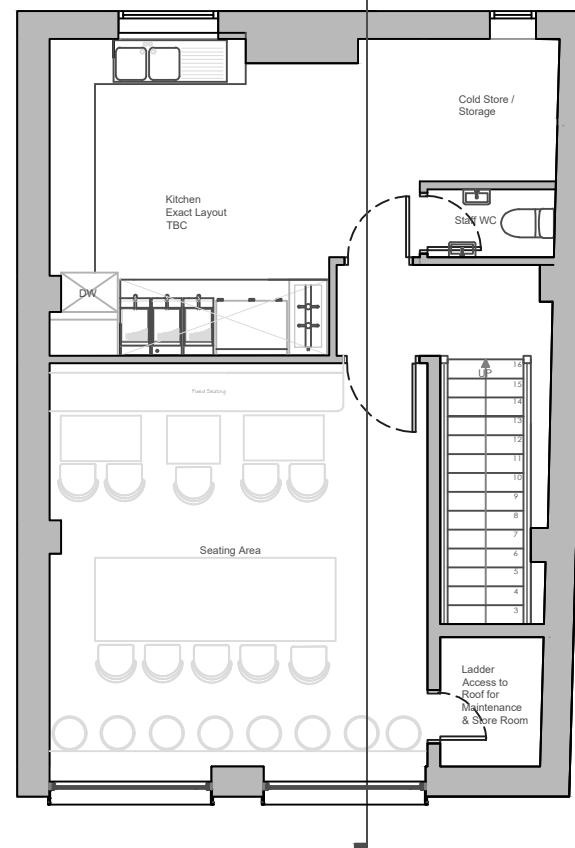


Proposed First Floor Plan

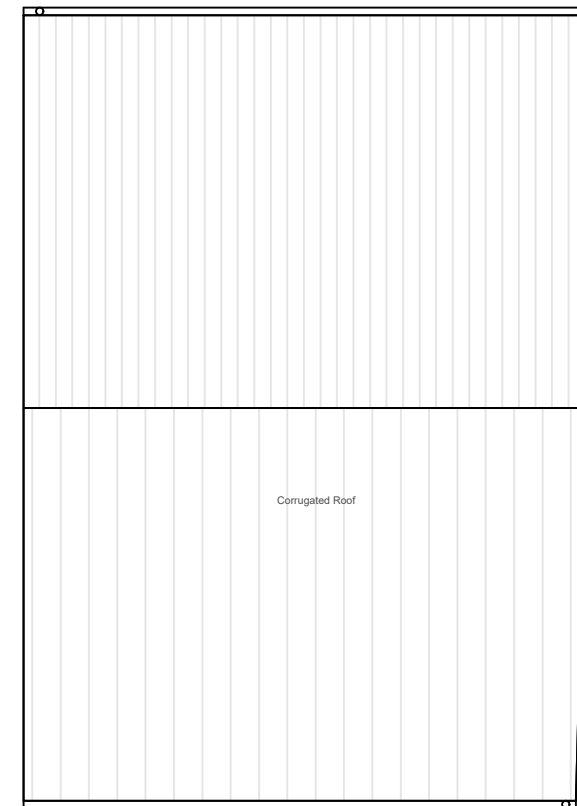

Existing Roof Plan

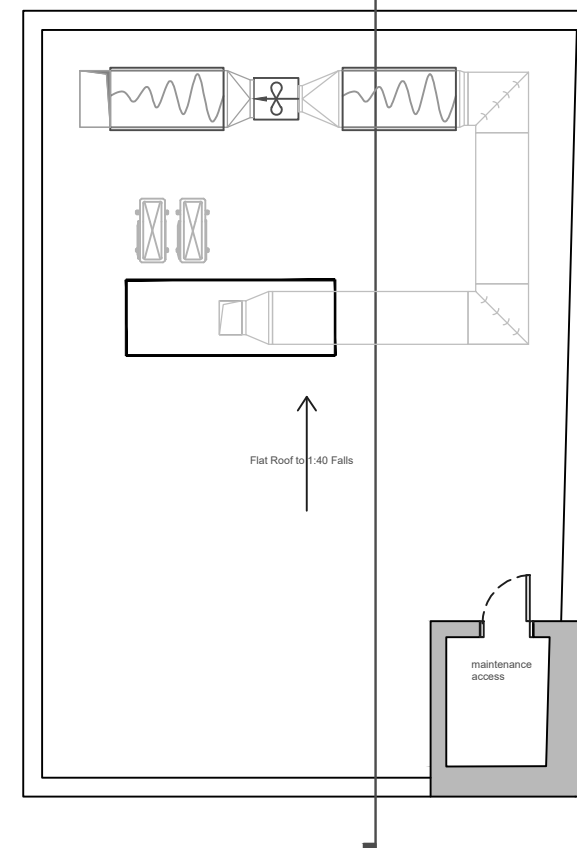

Proposed Roof Plan

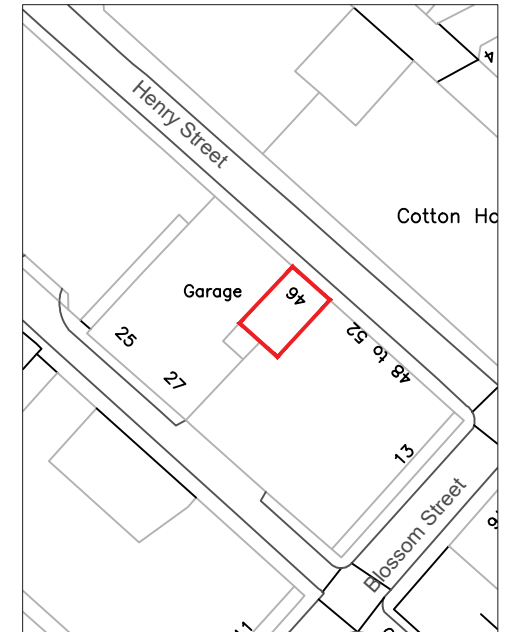

Key Plan 1:1000 @ A3

REV: A | DATE: 21/04/23 | DRAWN: JE | CHECKED: BJ

UPDATES FOLLOWING VALIDATION CRITERIA

NOTE
This drawing is for planning submission purposes only

REVISIONS

This design is copyright ©



FRESH
FUEL

46 HENRY STREET, ANCOATS

EXISTING AND PROPOSED FLOOR PLANS

Drawn: JE Scale: 1:100 @ A3
Date: JAN23 Checked:



Dwg No: 037/01(02)003 A

