




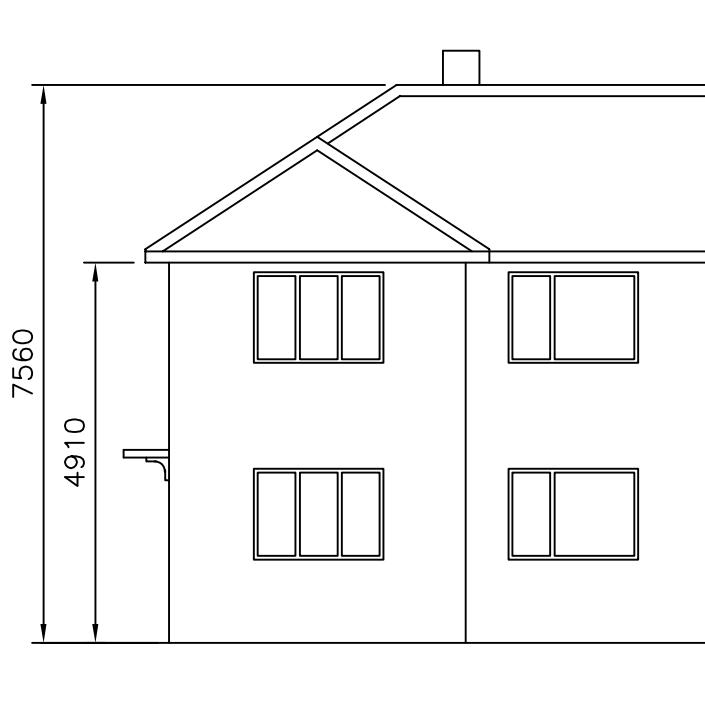


PROPOSED FRONT ELEVATION

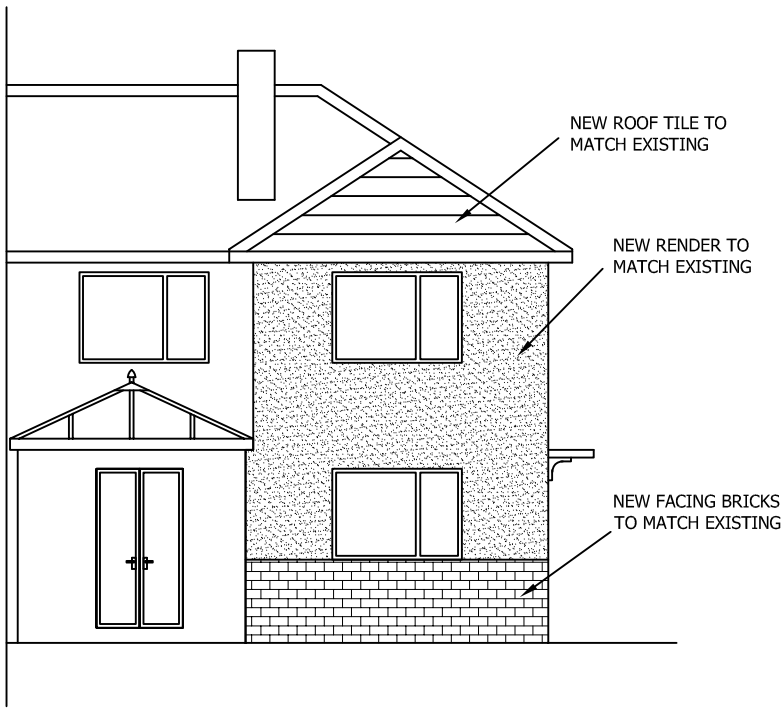

PROPOSED REAR ELEVATION

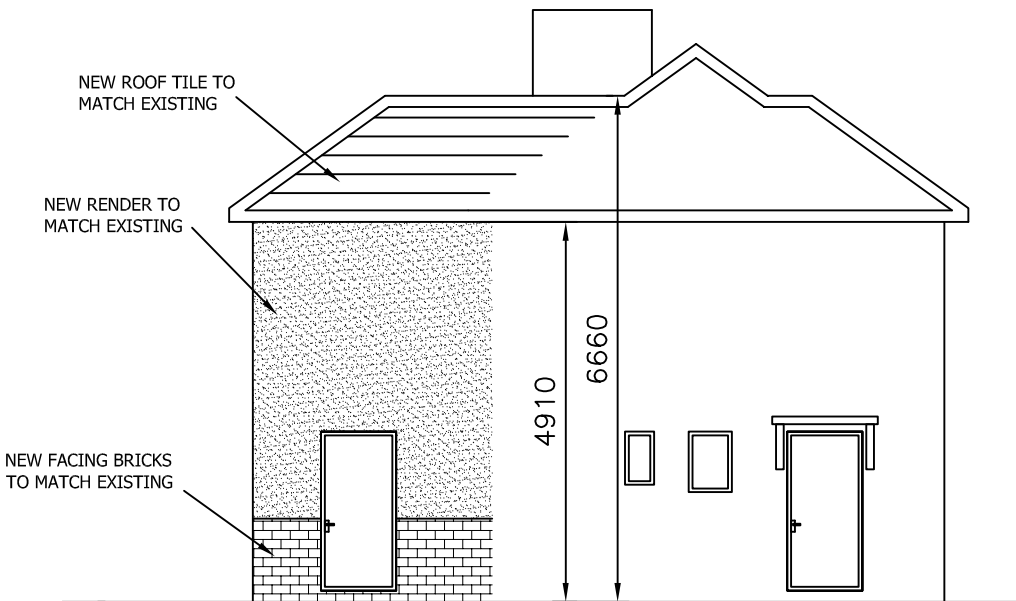

PROPOSED SIDE ELEVATION

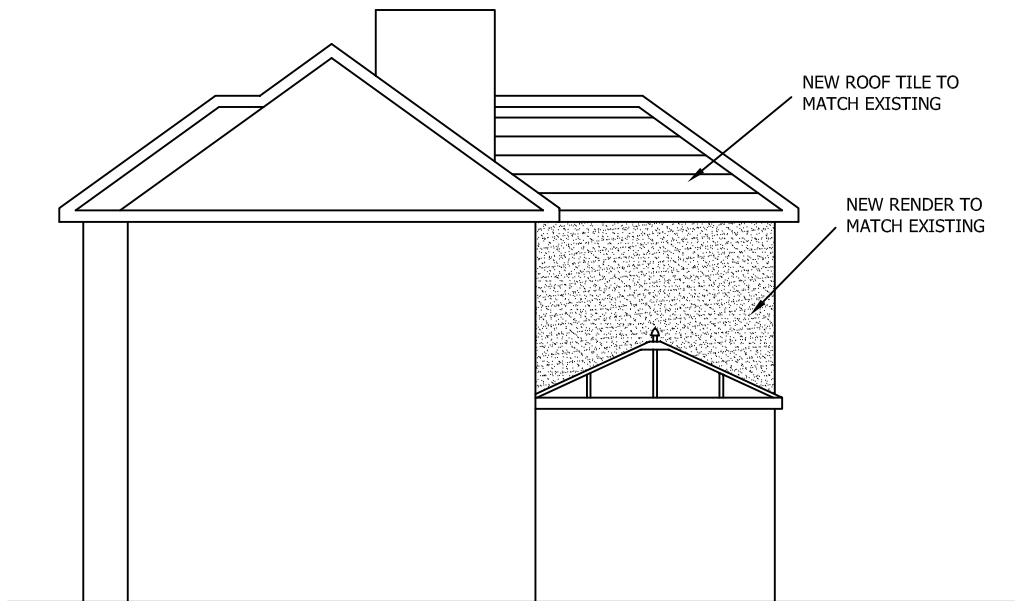

PROPOSED SIDE ELEVATION - NO. 59

TITLE				
PROPOSED ELEVATIONS				
PROJECT				
PROPOSED DOUBLE STOREY REAR EXTENSION AT 57 BROOKFIELD GARDEN MANCHESTER				
PLOT SCALE 1=1	SCALE 1:100	DRN F.A.	DATE 03/20	DRAWING No. 06
				REV B