


General notes:

NOTE:
ALL DIMENSIONS TO BE CHECKED ON
SITE PRIOR TO CONSTRUCTION.
DO NOT SCALE FROM THIS DRAWING.

PERIMETER SYSTEMS AND ALL FIXTURES
TO BE ADEQUATELY FIXED TO WALLS
AND FLOOR

ALL MIRRORS TO BE MECHANICALLY FIXED

ALL MATERIALS TO AGREED SAMPLE

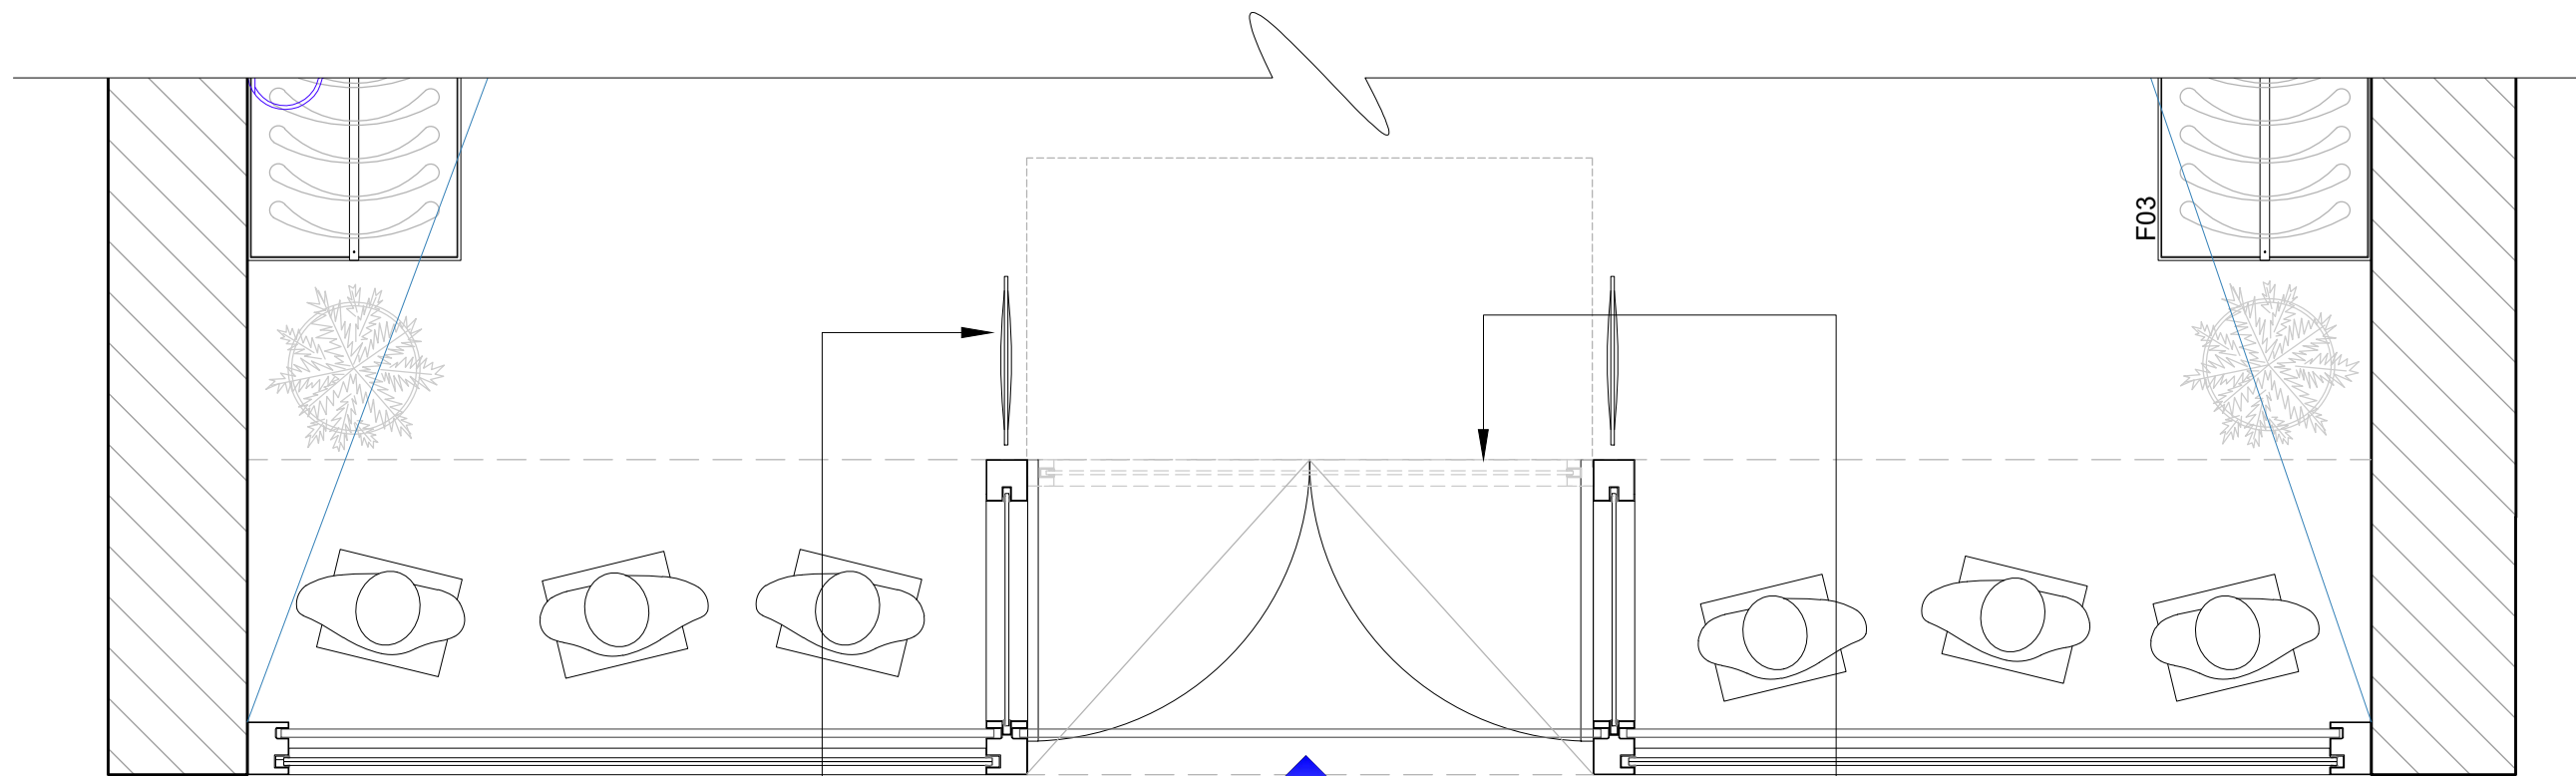


TOP VIEW
SCALE 1:20@A1

TAGGING GATES SPEC TBC


ENTRANCE

SEE FINISHES PLAN DWG 11183/06 FOR TRANSOM PANEL
AND DOOR FRAME FINISHES BEHIND SHOPFRONT.

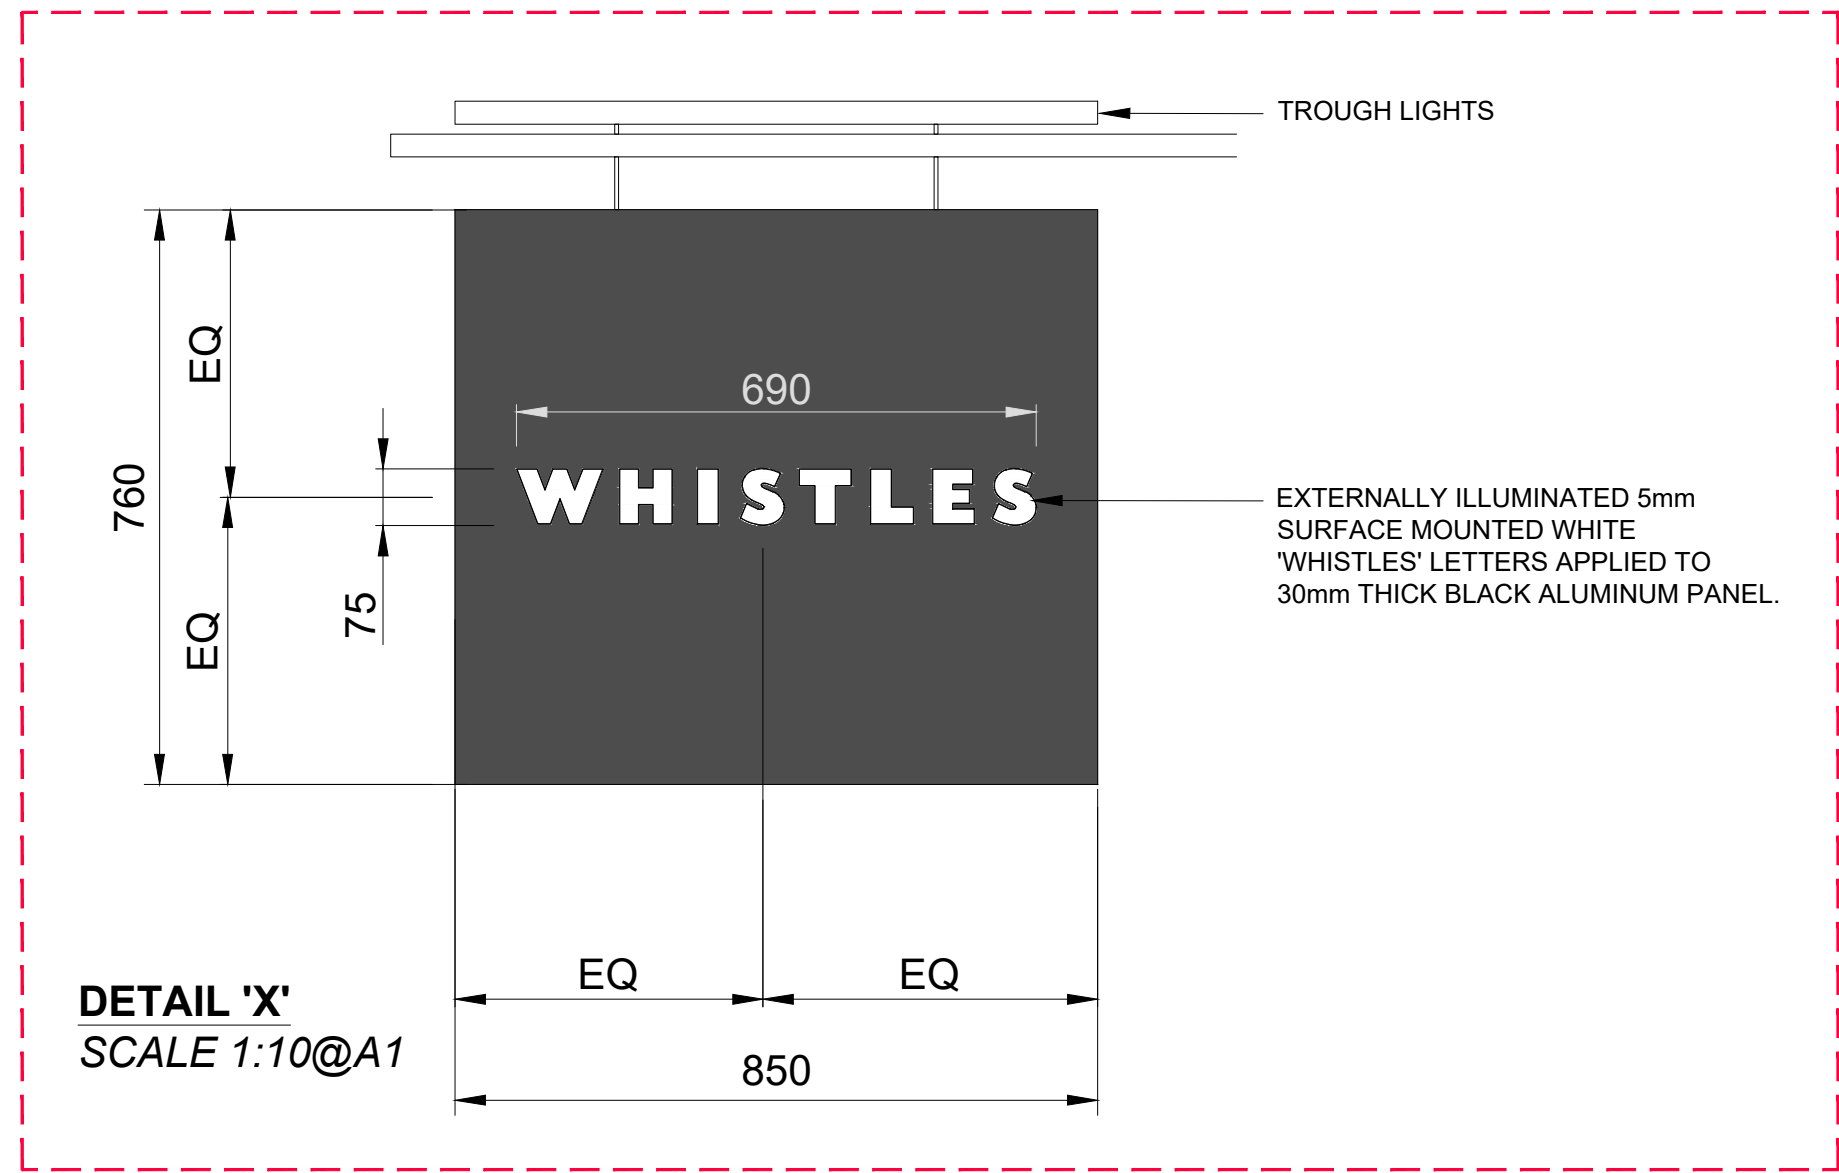


DETAIL 'X'
SCALE 1:10@A1

EXTERNALLY ILLUMINATED 5mm
SURFACE MOUNTED WHITE
'WHISTLES' LETTERS APPLIED TO
30mm THICK BLACK ALUMINUM PANEL.

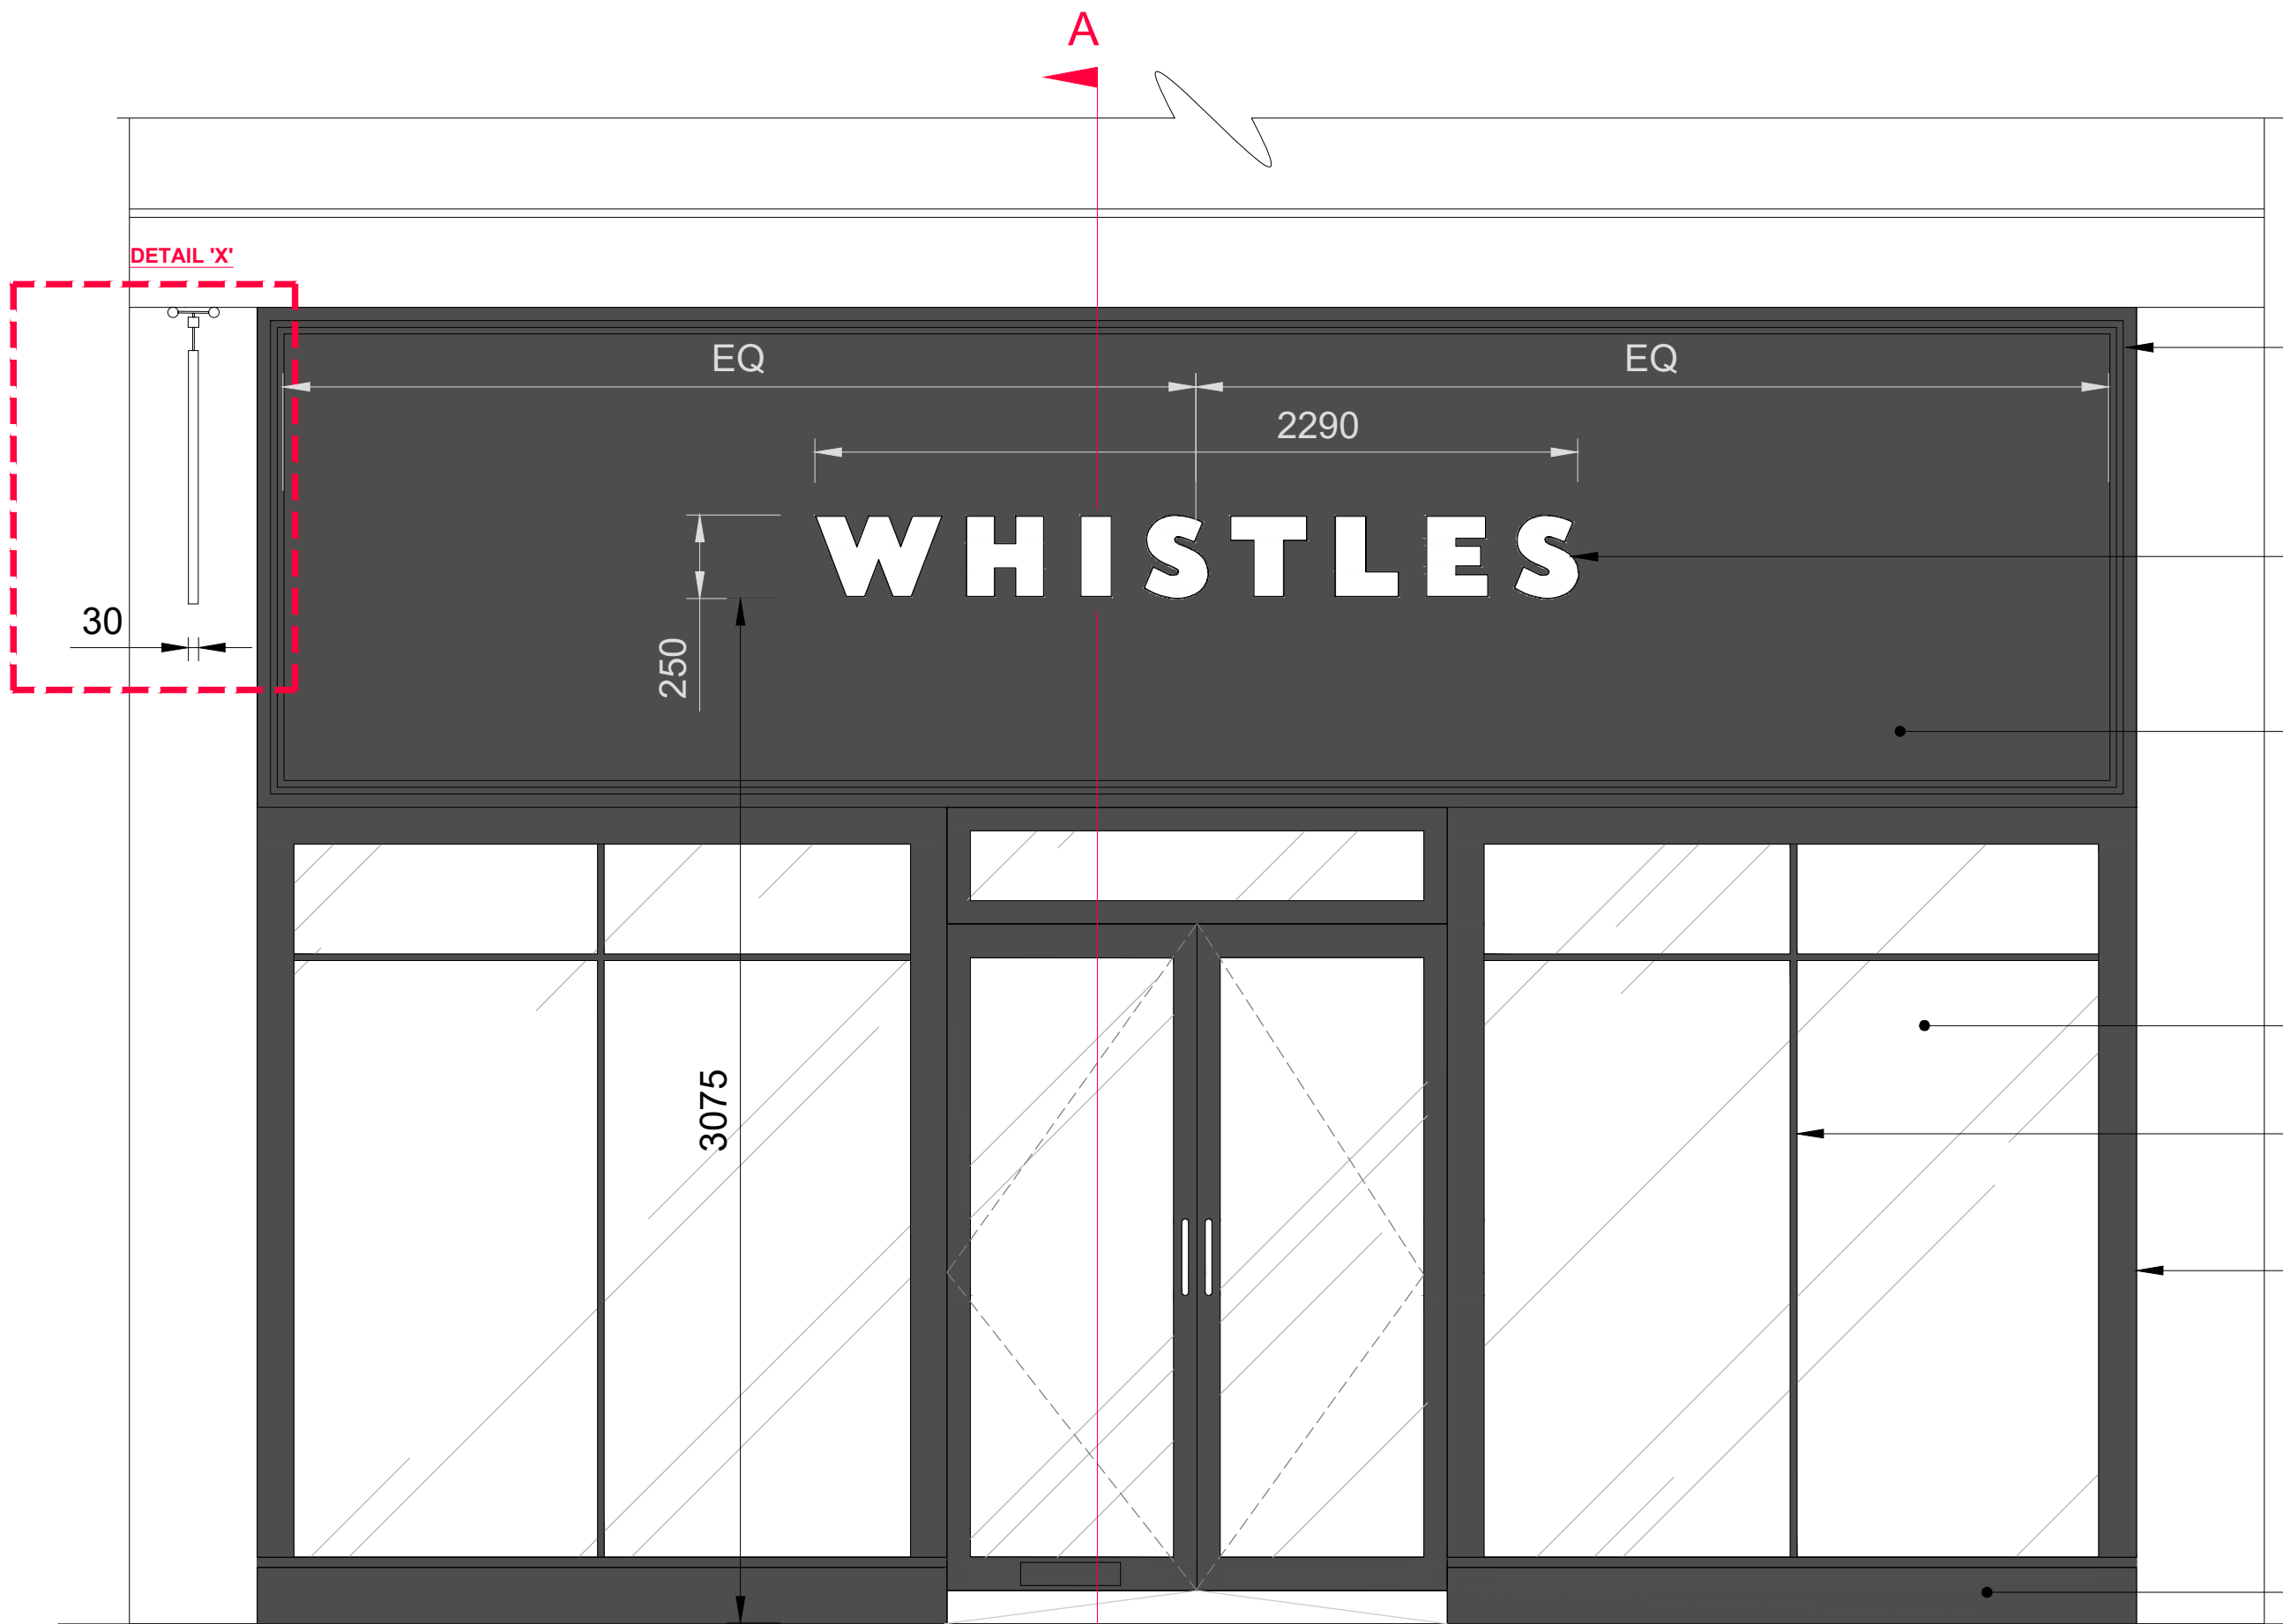

**PROPOSED
SHOPFRONT ELEVATION**
SCALE 1:20@A1

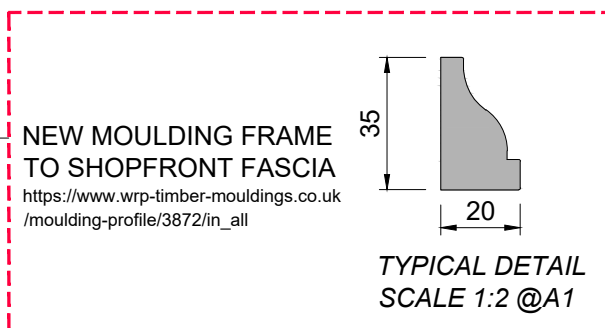

NEW MOULDING FRAME
TO SHOPFRONT FASCIA
https://www.wsp-timber-mouldings.co.uk/moulding-profiles/3872/m_all
TYPICAL DETAIL
SCALE 1:2 @A1

INTERNALLY ILLUMINATED OPAL WHITE
'WHISTLES' LETTERS WITH BLACK RETURNS
SURFACE MOUNTED TO BLACK FASCIA PANEL.
FEED POWER THROUGH REAR.

DECORATE SHOPFRONT FASCIA TO
LOW SHEEN BLACK (SATINWOOD)

EXISTING SECURITY ROLLER
SHUTTER TO BE RETAINED


EXISTING SHOPFRONT GLAZING

RETAIN EXISTING BEADING


DECORATE SHOPFRONT TO
LOW SHEEN BLACK (SATINWOOD)

DECORATE SHOPFRONT RETURNS TO
LOW SHEEN BLACK (SATINWOOD)

DECORATE STALL RISERS TO LOW
SHEEN BLACK (SATINWOOD)

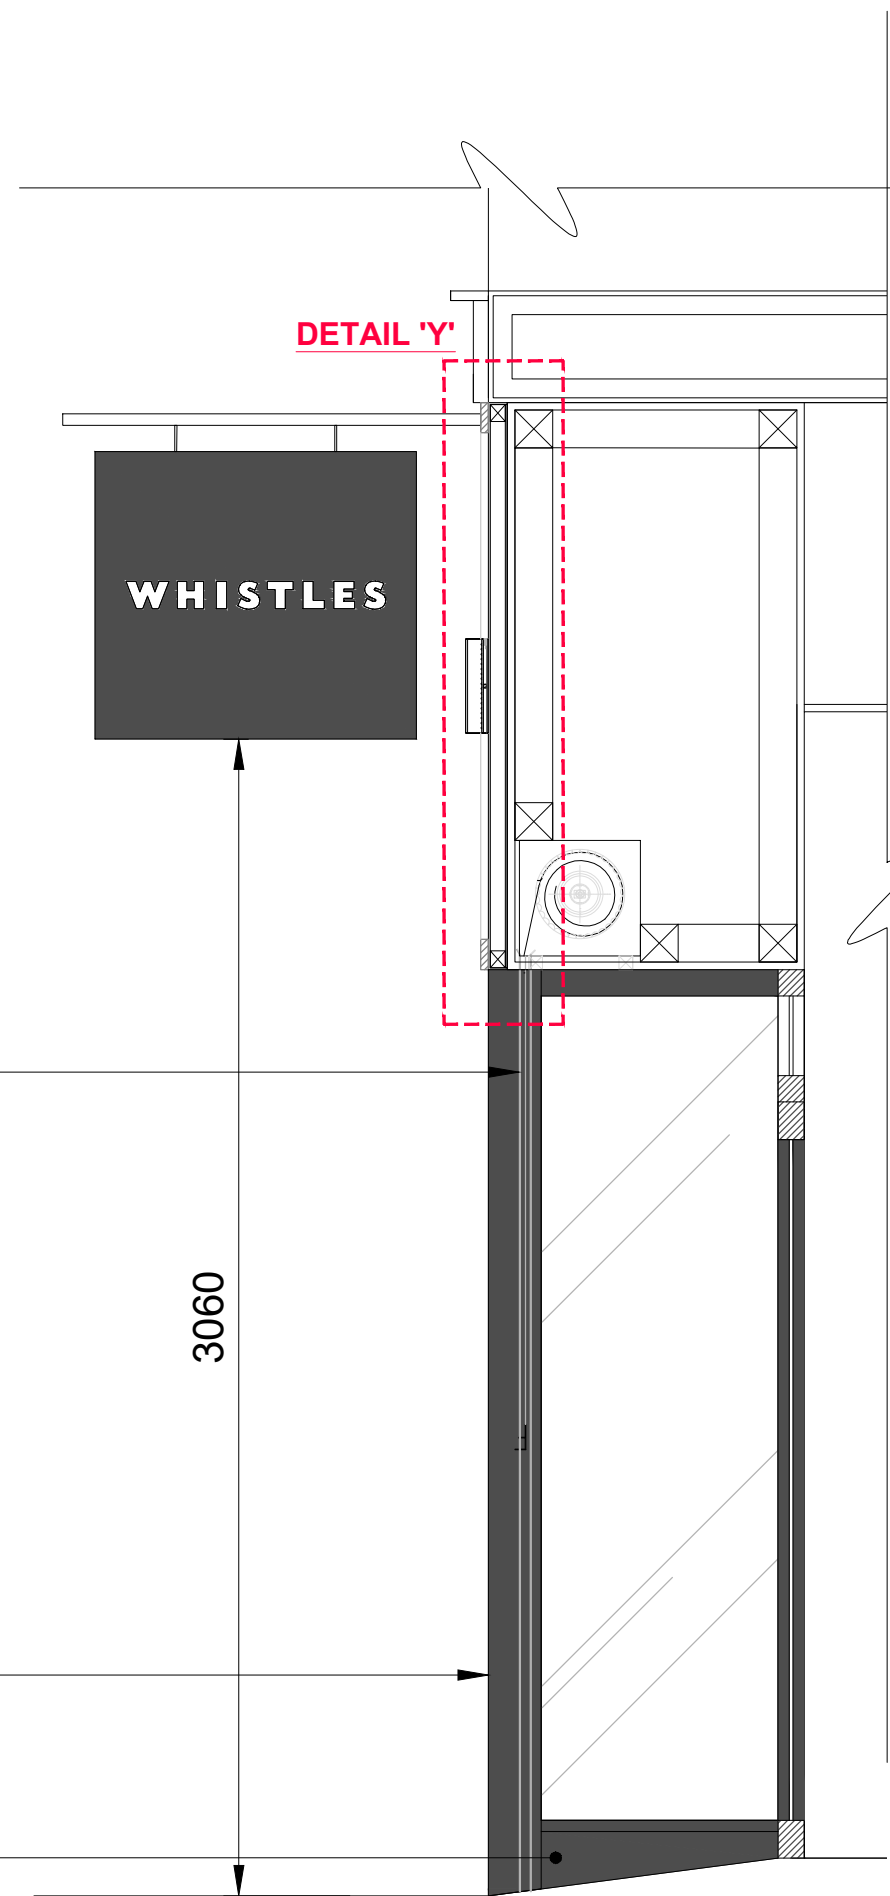

SECTION A-A
SCALE 1:20@A1

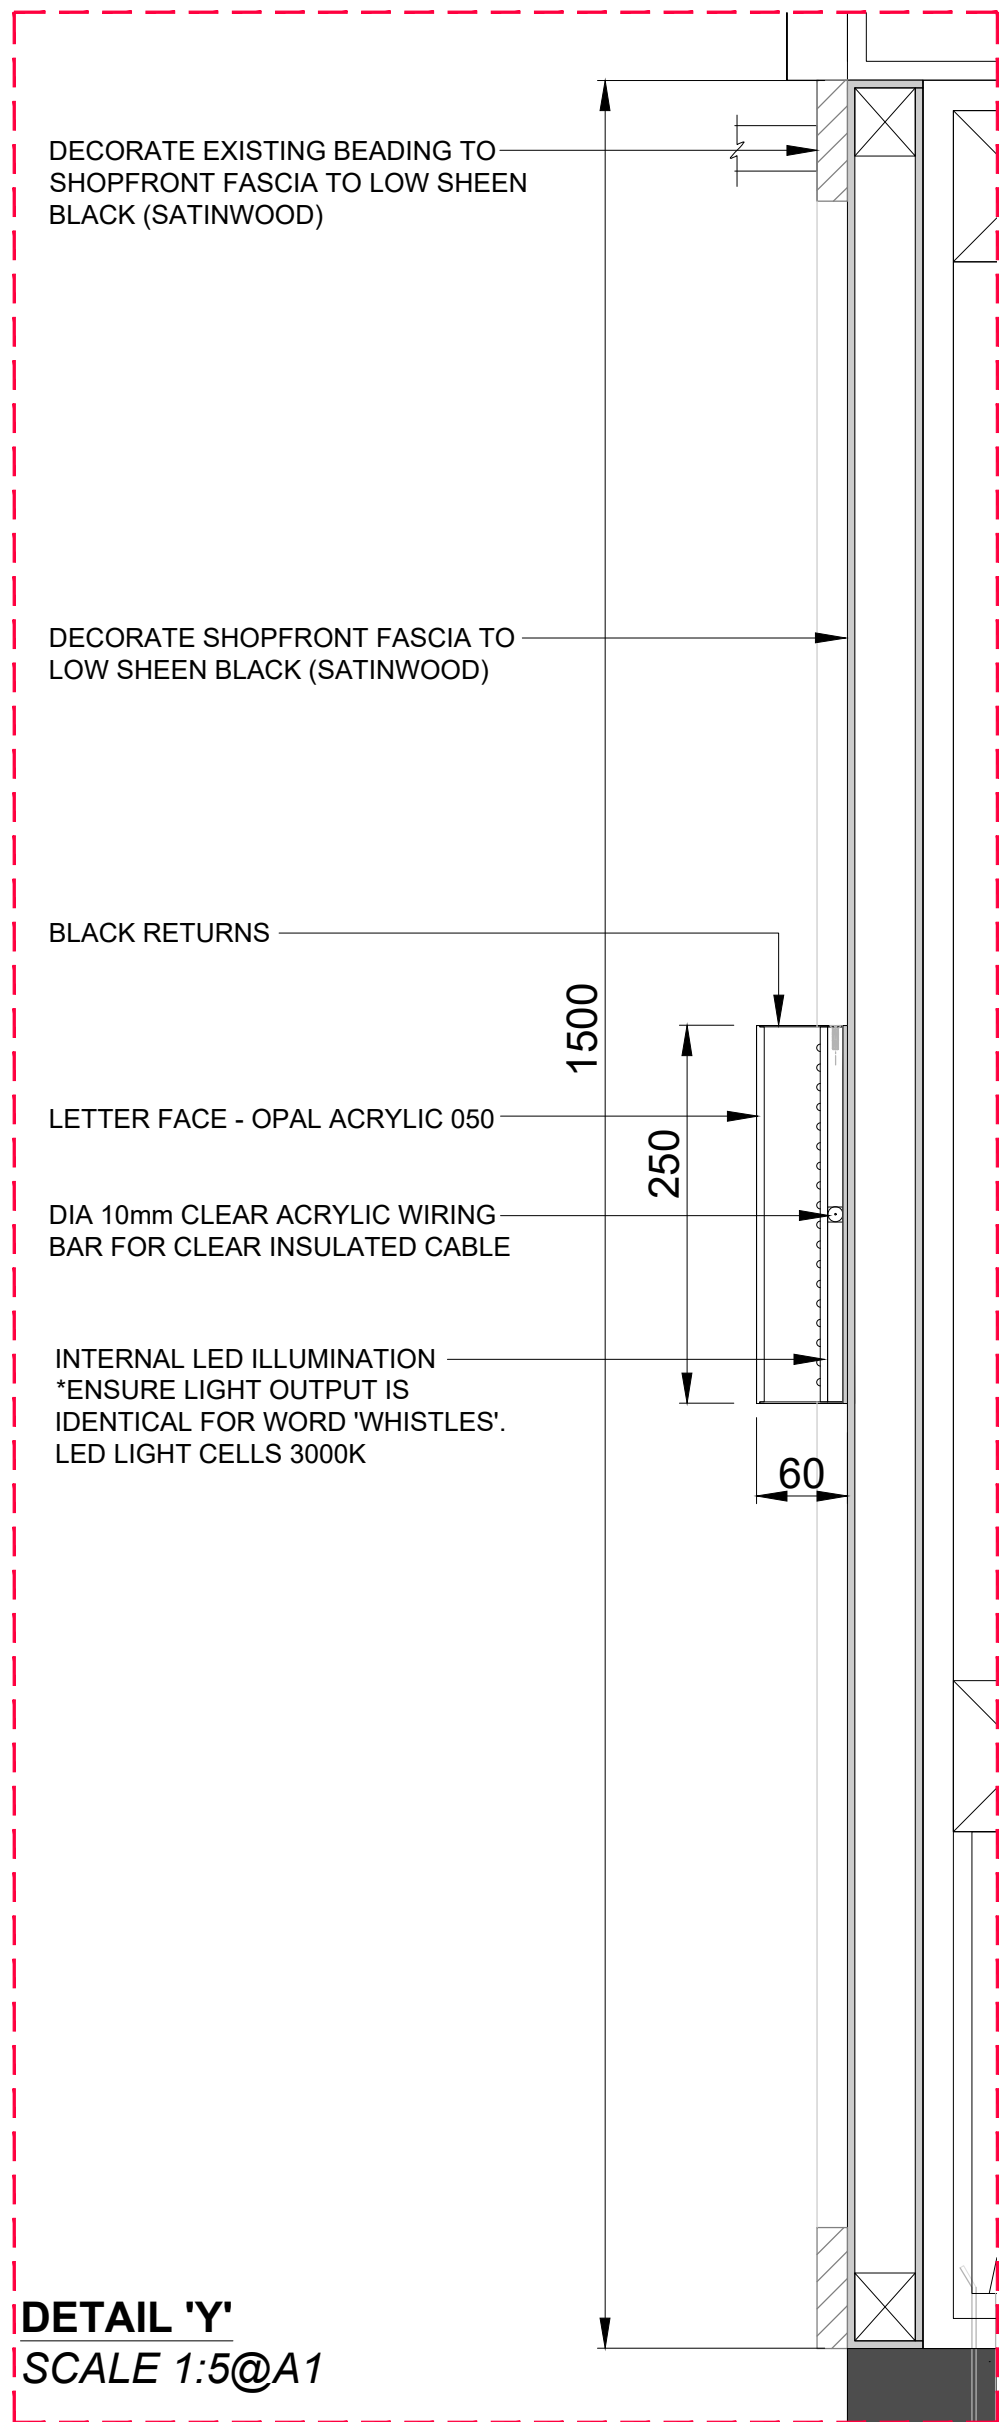

DETAIL 'Y'
SCALE 1:5@A1

F	PROJECTING SIGN UPDATED. BEADING DETAIL ADDED.	13/11/2023
E	PROJECTING SIGN DETAIL AMENDED	13/09/2023
D	SHOPFRONT FINISH NOTES ADDED	05/09/2023
C	EXISTING SECURITY ROLLER SHUTTER ADDED TO DRAWING	15/08/2023
B	SIGNAGE DETAILS ADDED TO DRAWING	05/07/2023
A	SHOPFRONT FINISH UPDATED. SIGNAGE COLOUR UPDATED.	19/06/2023
Rev.	Description	Date:

blass
DESIGN LLP

1 BEDFORD MEWS • LONDON • N2 9DF
0208 444 8244 • studio@blass.co.uk • www.blass.co.uk

Client: WHISTLES

Project: 28 KING STREET
MANCHESTER
M2 6AY


Title: PROPOSED SHOPFRONT

Scale: 1:50@A1 Date: 19/05/2023

Drawn: AL DWG. No. 11183/03F

This drawing is the property of Blass Design LLP and is not to be copied, reproduced, retained or disclosed to any unauthorised person either wholly or in part without prior consent. Do not scale from this drawing. Use all figured dimensions only. All figured dimensions to be checked on site prior to construction. All discrepancies, errors and omissions to be reported to the designer or project manager prior to construction. Layout and dimensions of existing building to be checked on site. All structural details to be verified by structural consultants before fabrication. If in doubt ask.

Drawing No. 11183/03F

 

SCALE IN METRES