



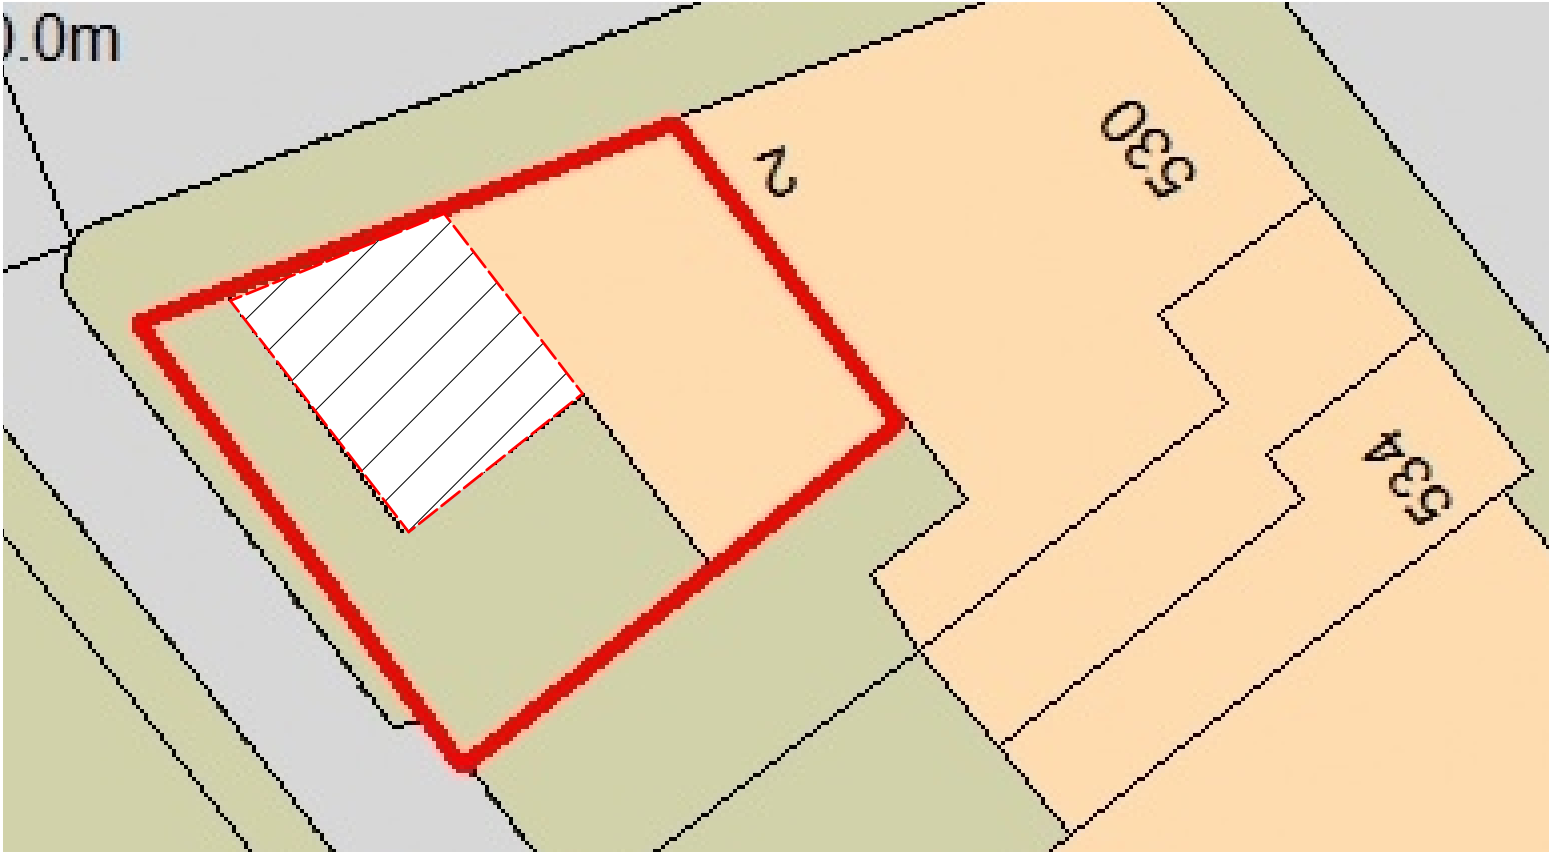

SITE PLAN
SCALE:1:200

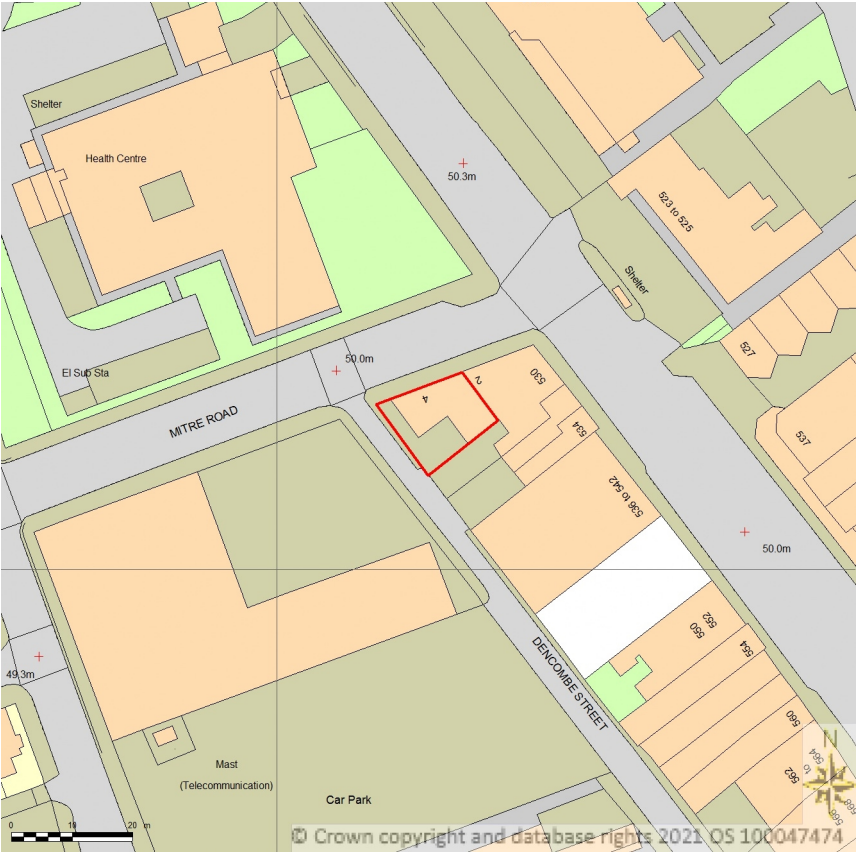

LOCATION PLAN
SCALE:1:1250

This drawing must not be reproduced without permission from NM Architectural Services LTD. DO NOT scale of this drawing. All Dimensions are to be checked on site by the contractor/sub contractor. Any discrepancies to be reported to NM Architectural services LTD.

Client Name: MR SHIRAZ HAIDER	Drawing Title: SITE & LOCATION PLANS	Project Type: TAKEAWAY HOT FOOD - APPLICATION		Check By: MN	Date: 27.12.2023		Revision Notes & Date:			
Project Address: 4 Mitre Road, Manchester, M13 0NU	Drawing Type: Planning Submission	Dwg No:	MTR:001	Scale:	1:100	Rev:	-			