

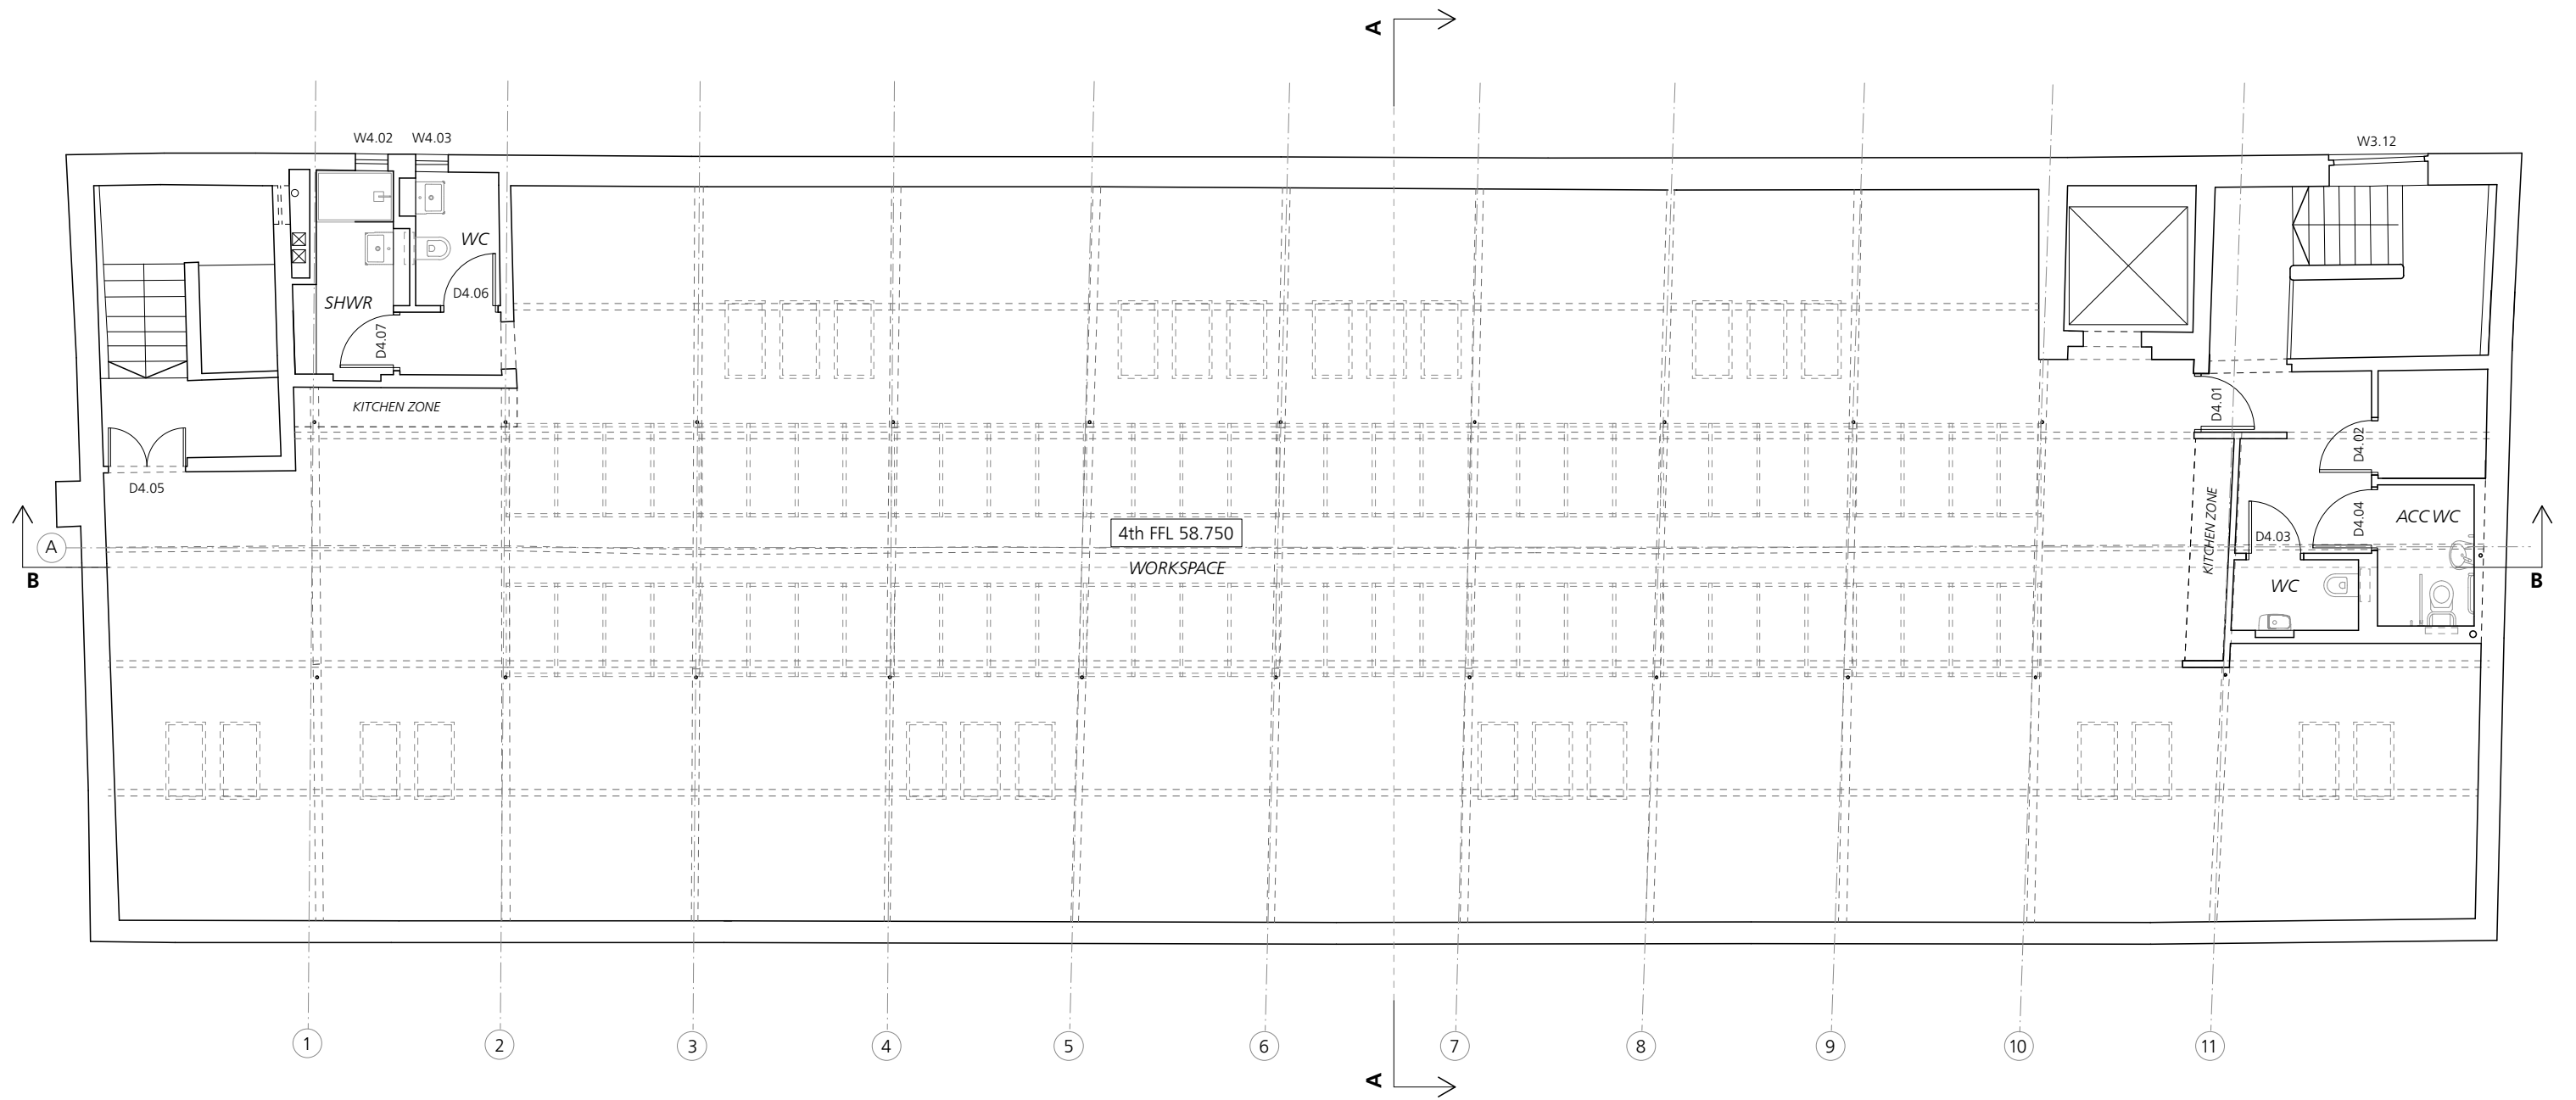


 

Rev T1 - 11/23 - WC areas adjusted
Rev P5 - 11/23 - Rear riser and WC area amended, GLs added
Rev P4 - 10/23 - WC area layouts adjusted
Rev P3 - 08/23 - Window omitted to west gable

 

FOR WORKS TO EXTERNAL WALLS
REFER TO DRGS 353 CD 2101 - 2108

FOR WORKS TO INTERNAL WALLS
REFER TO DRGS 353 CD 2201 - 2205

FOR WORKS TO FLOORS & STAIRS
REFER TO DRGS 353 CD 2301 - 2305

FOR WORKS TO ROOF
REFER TO DRGS 353 CD 2701

FOR WINDOW & DOORS INFORMATION
REFER TO DRGS 353 CD 3001 - 3005

FOR WORKS TO CEILINGS
REFER TO DRGS 353 CD 3501 - 3505

Jonathan Davidson Architects

Architecture & Industrial Design
47 Hilton Street
MANCHESTER
M1 2EF
t: 0161 711 0835
e: inbox@jddavidsonarchitects.com
w: www.jddavidsonarchitects.com

Client Capital & Centric
Project **Neptune Mill**
Chapelton St, Manchester
Scale 1:100 @ A3
Date Jan 2023

Document **General Arrangement**
Proposed 4th Floor Plan
Status For information

Doc Ref	353	CD	1006	T1
---------	-----	----	------	----