


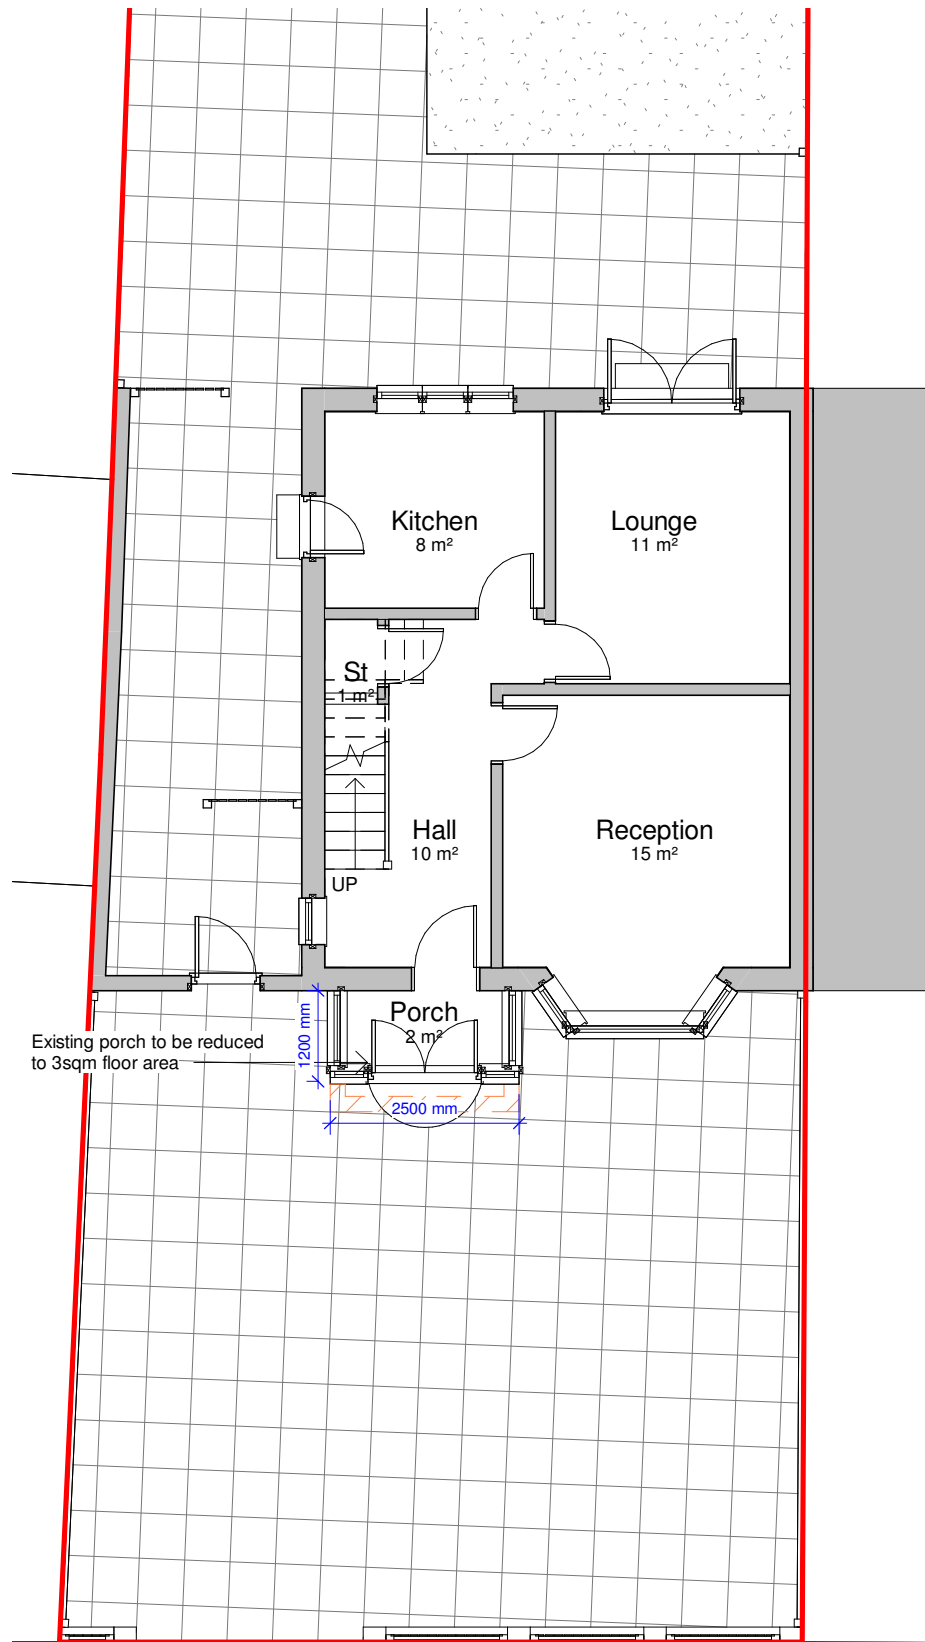


33 STANLEY ROAD

1

Proposed Ground Floor Plan


1 : 100

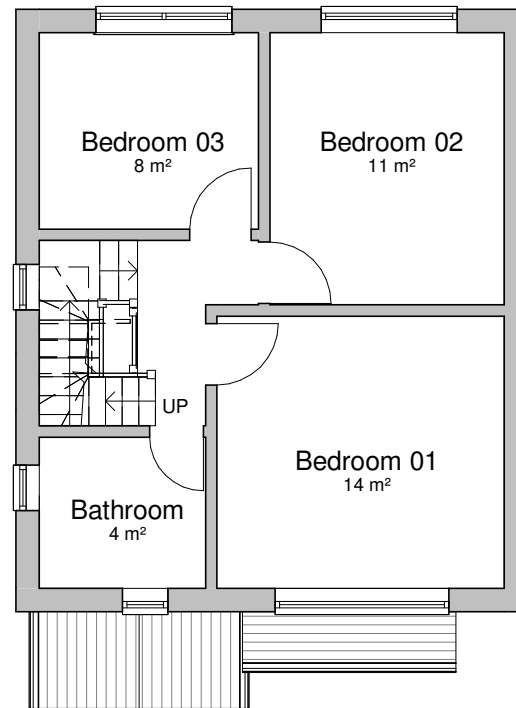

2

Proposed First Floor Plan


1 : 100

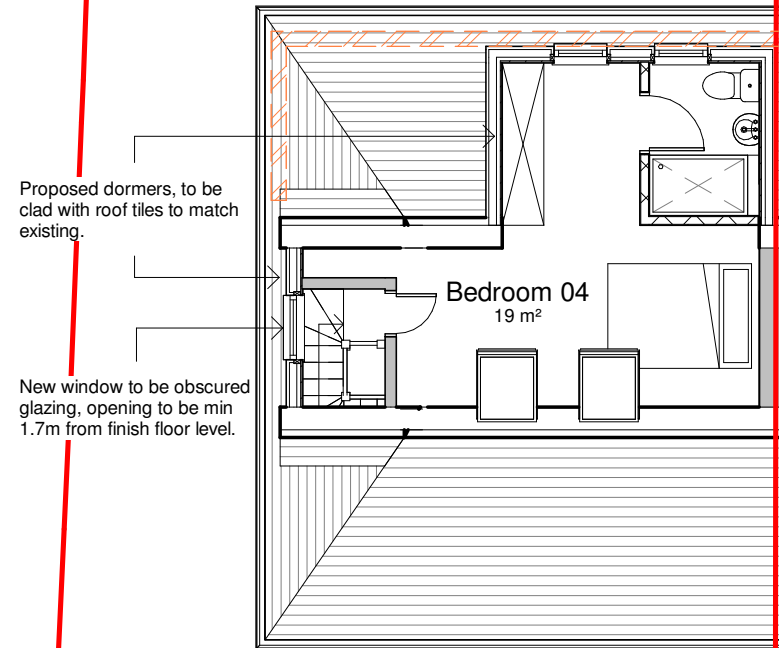

3

Proposed Loft Floor Plan

1 : 100

 

General Notes

The Architect shall have no responsibility for any use made of this document other than for that which it was prepared and issued.
All dimensions should be checked on site. Do not scale from this drawing.
To be read in conjunction with all other Consultant's drawings.
The Architect to be immediately notified of any discrepancies.
Copyright on this drawing retained by the Architect.

LEGEND

— Site Boundary

P4 10/07/23 AK SH Amended Porch
P3 23/06/23 AK SH Amended Drawings
P2 20/06/23 AK SH Amended Drawings
P1 15/06/23 AK SH Initial Issue
No. Date Dwn Chk App Revision or reason for issue

Client
Mrs Khalida Khan

create **it** studios **as**
... leave an impression

Create It Studios (NW) Ltd
Universal Square
Devonshire Street North
Manchester
M12 6JH
info@createitstudios.co.uk

Project Title
33 Stanley Road, Whalley Range, M16 8HS

Scale / North Point
1 : 100

Drawing Title
Proposed Floor Plans

Drawing Number	Revision
A1496(02)AP002	P4
Drawing Status	
Preliminary	