


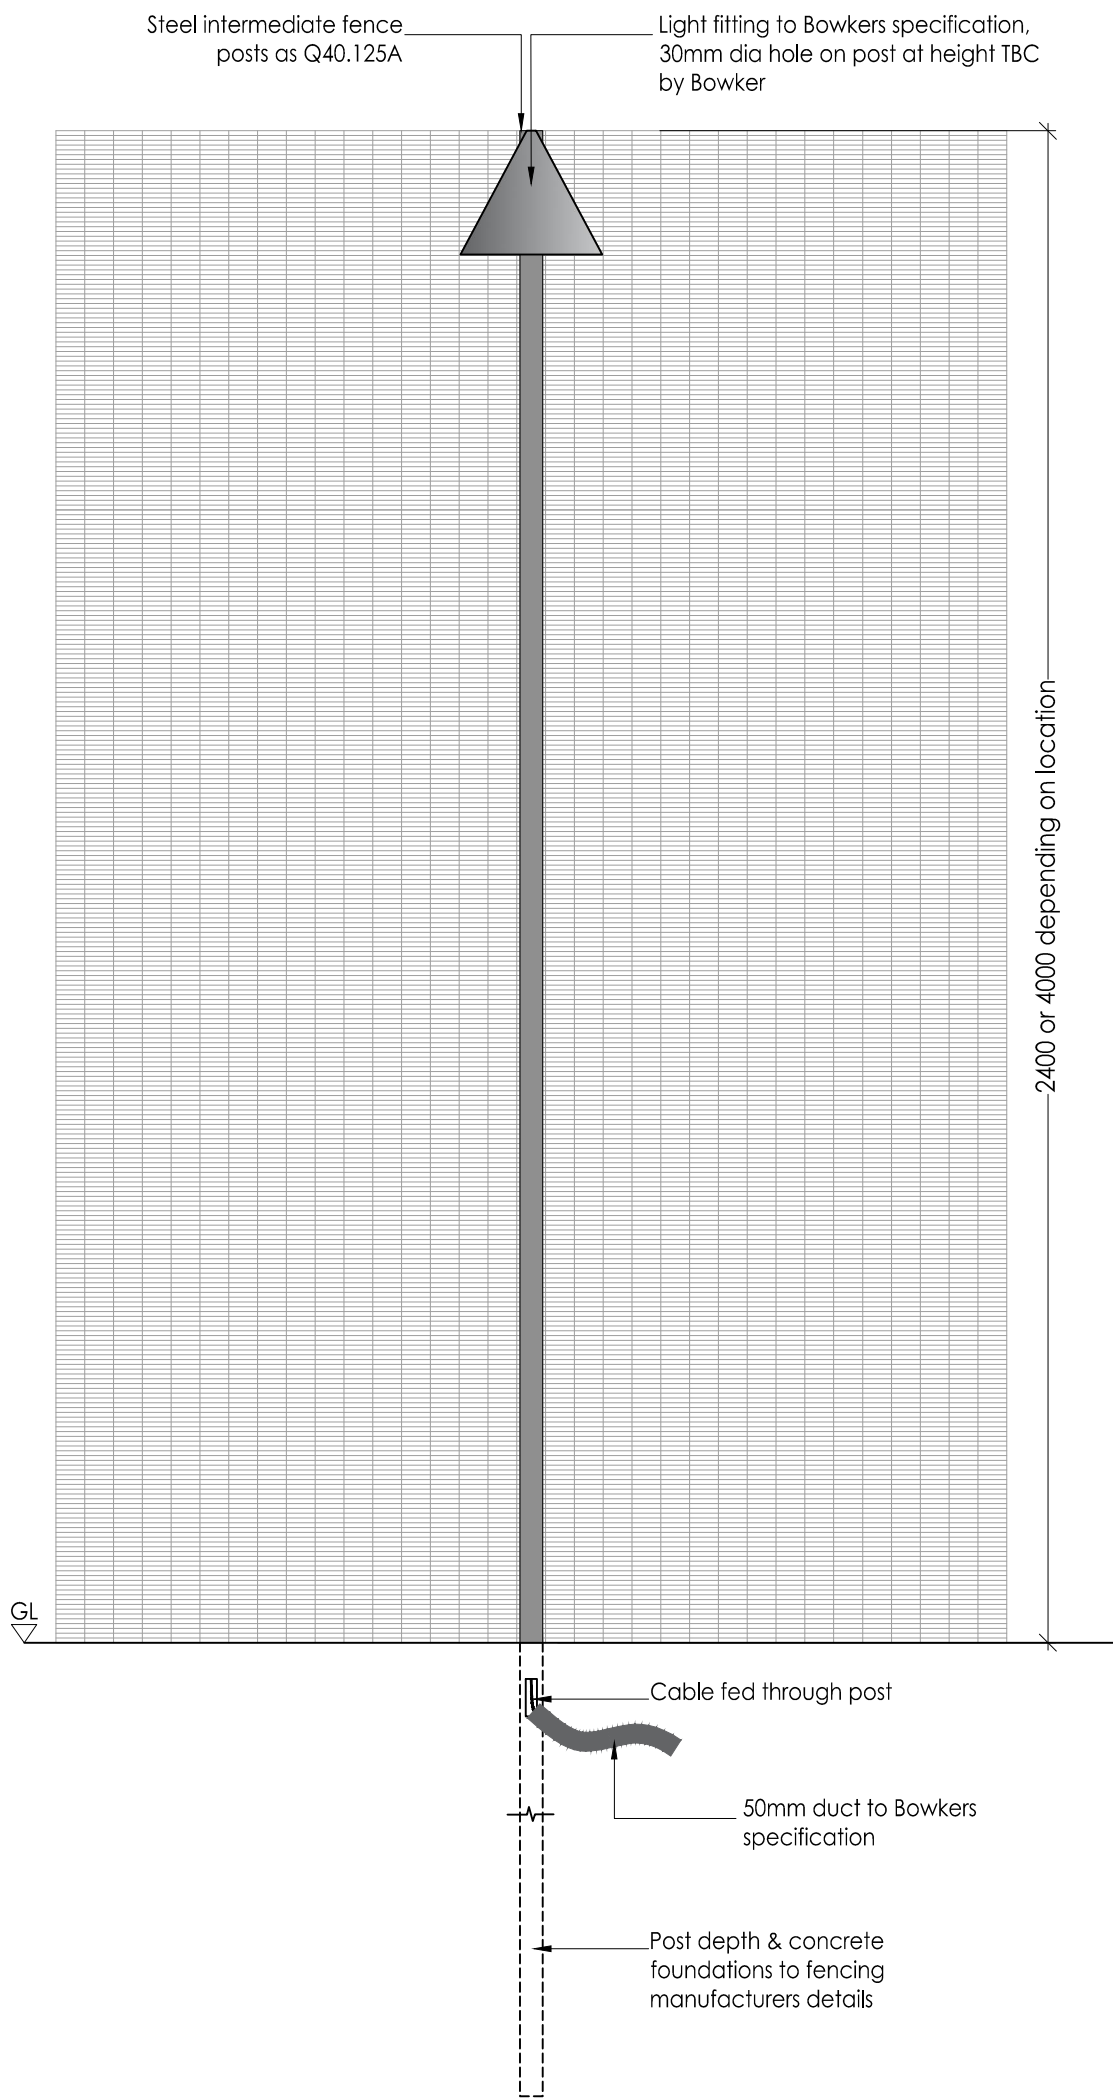
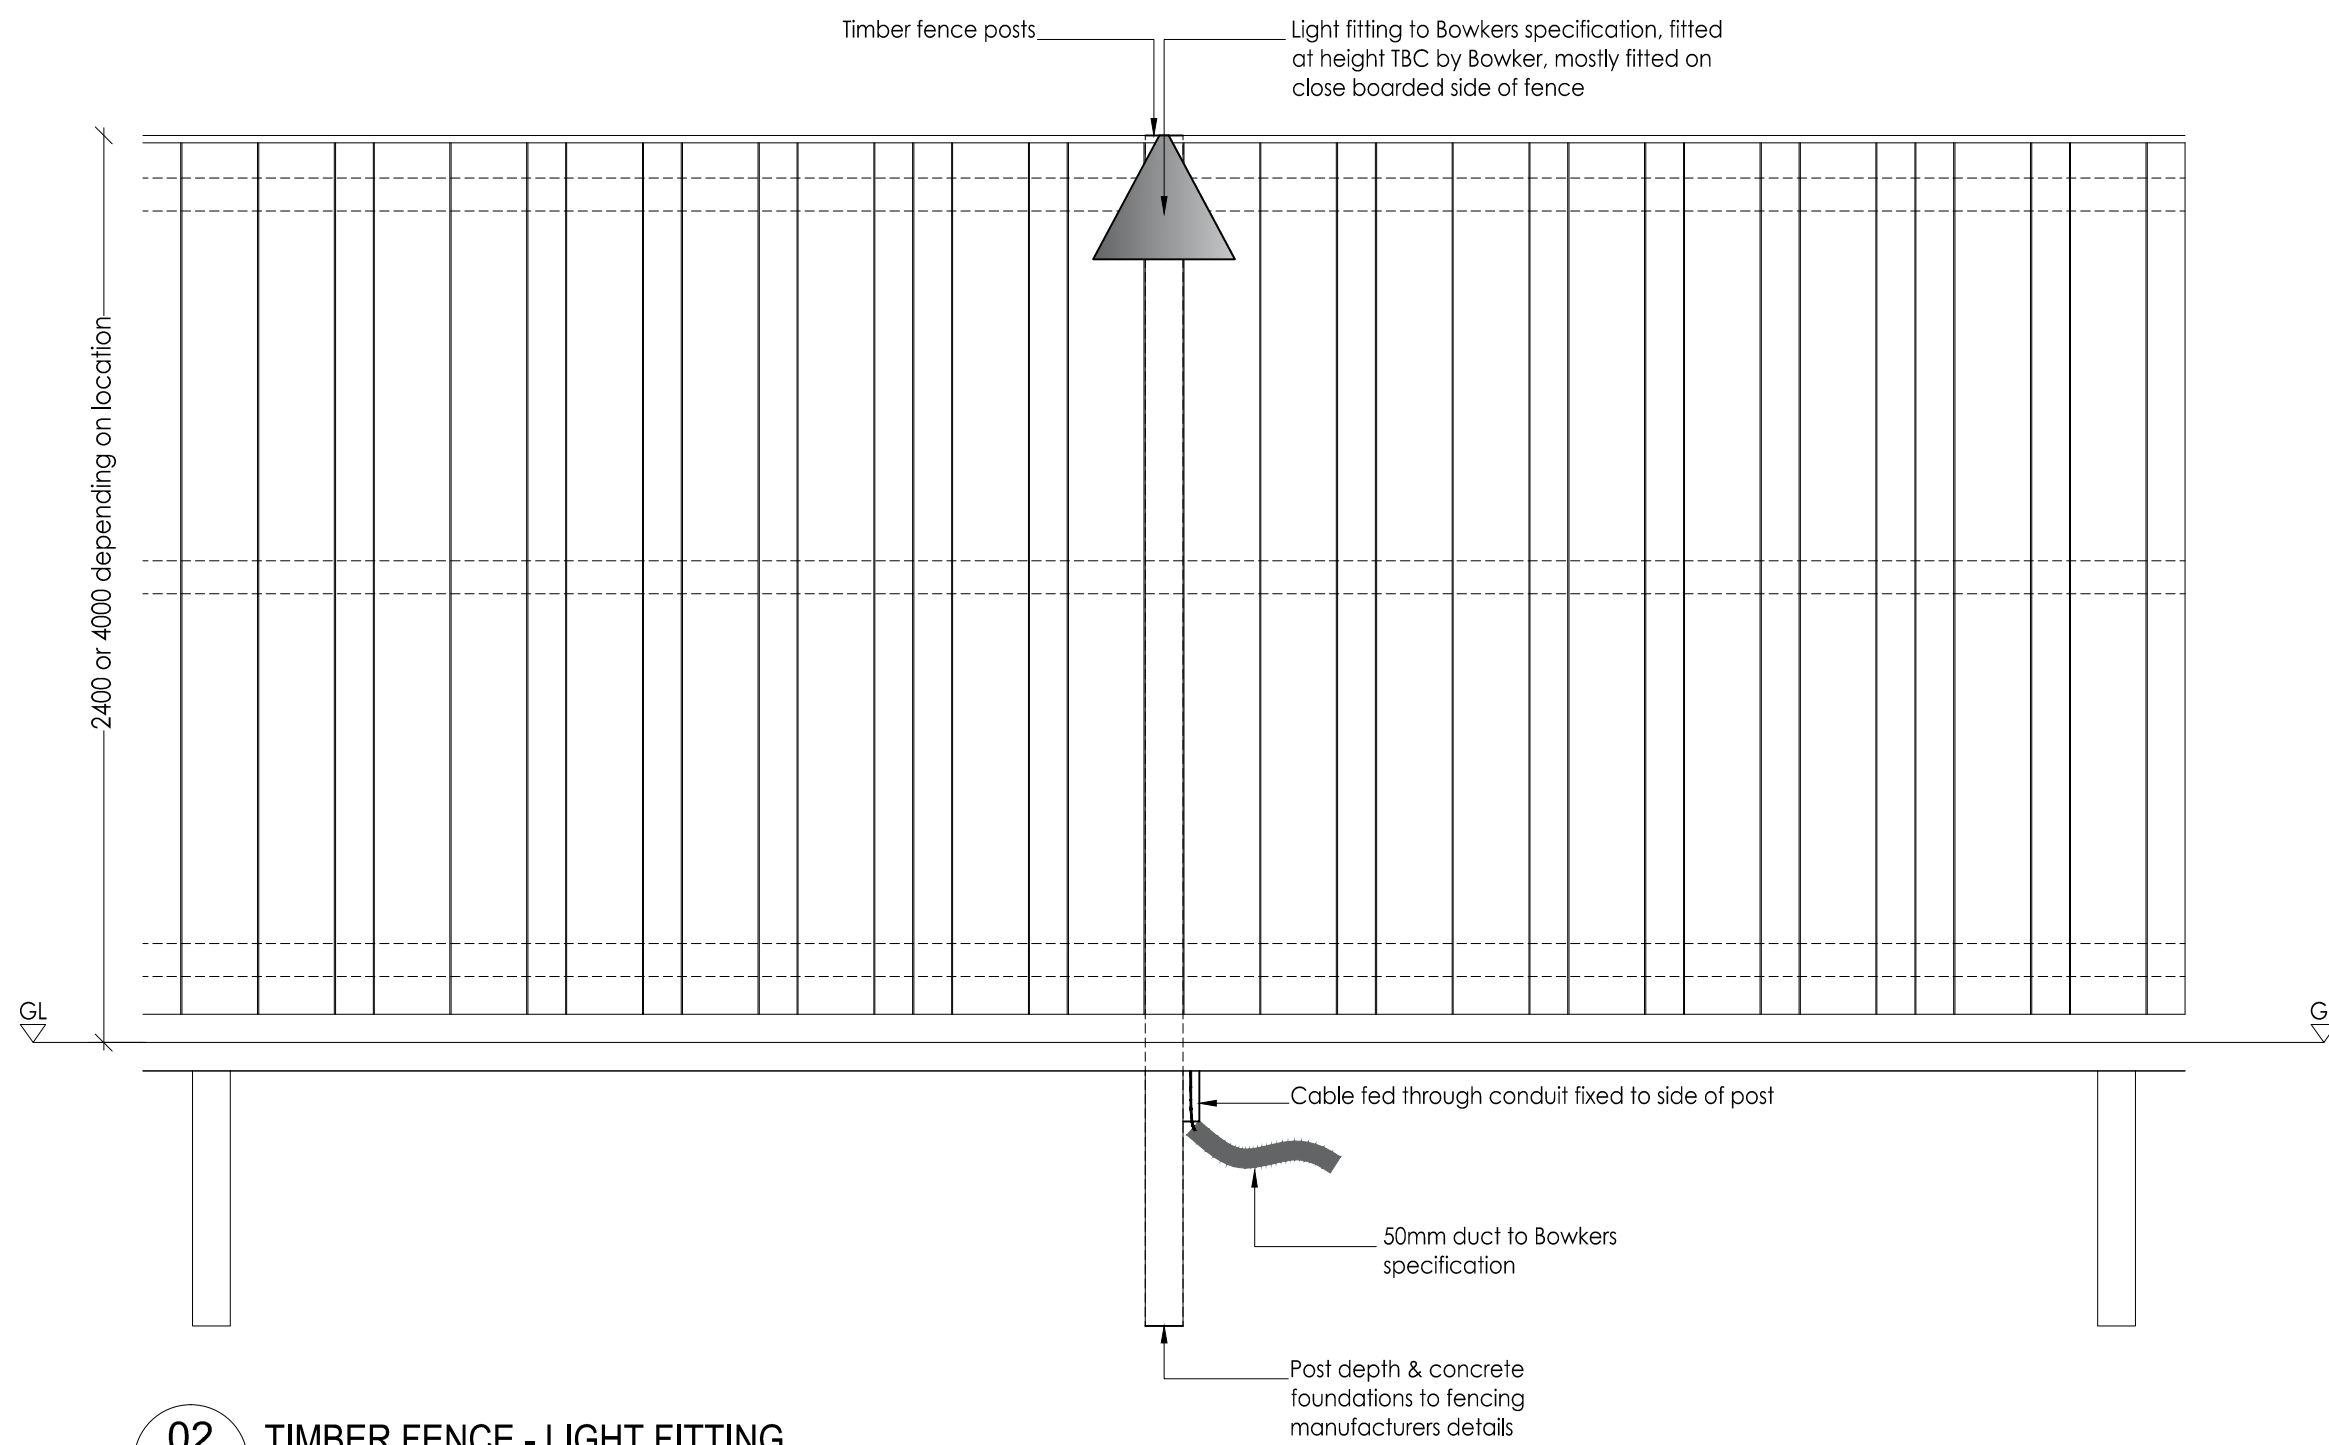


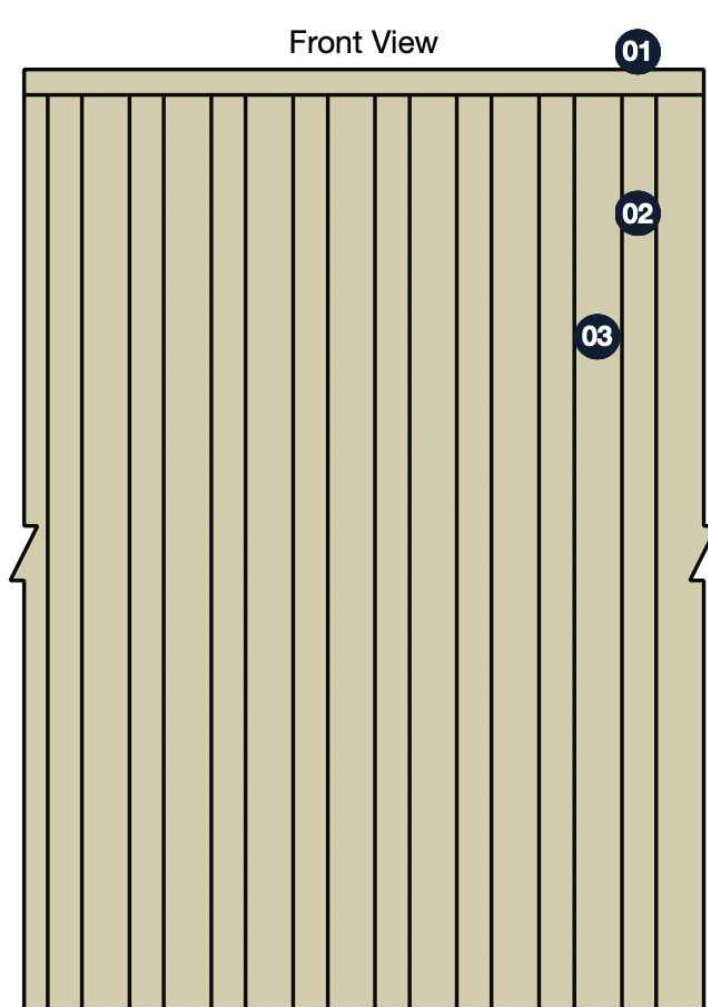

01 SECURITY FENCE - LIGHT FITTING
0427 Scale 1:20


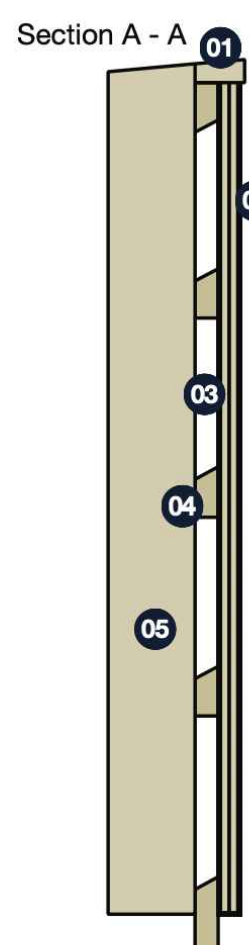


02 TIMBER FENCE - LIGHT FITTING
0427 Scale 1:20

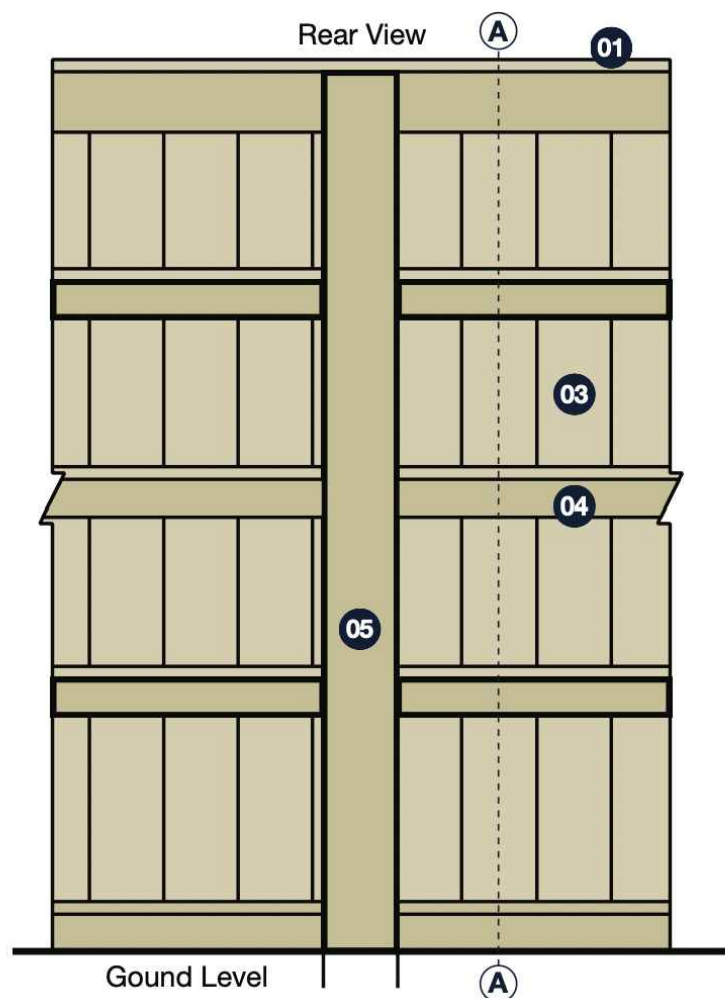

Plan View
(Capping omitted)

1. Capping rail
2. Cover strips
3. Boards
4. Rail
5. Post

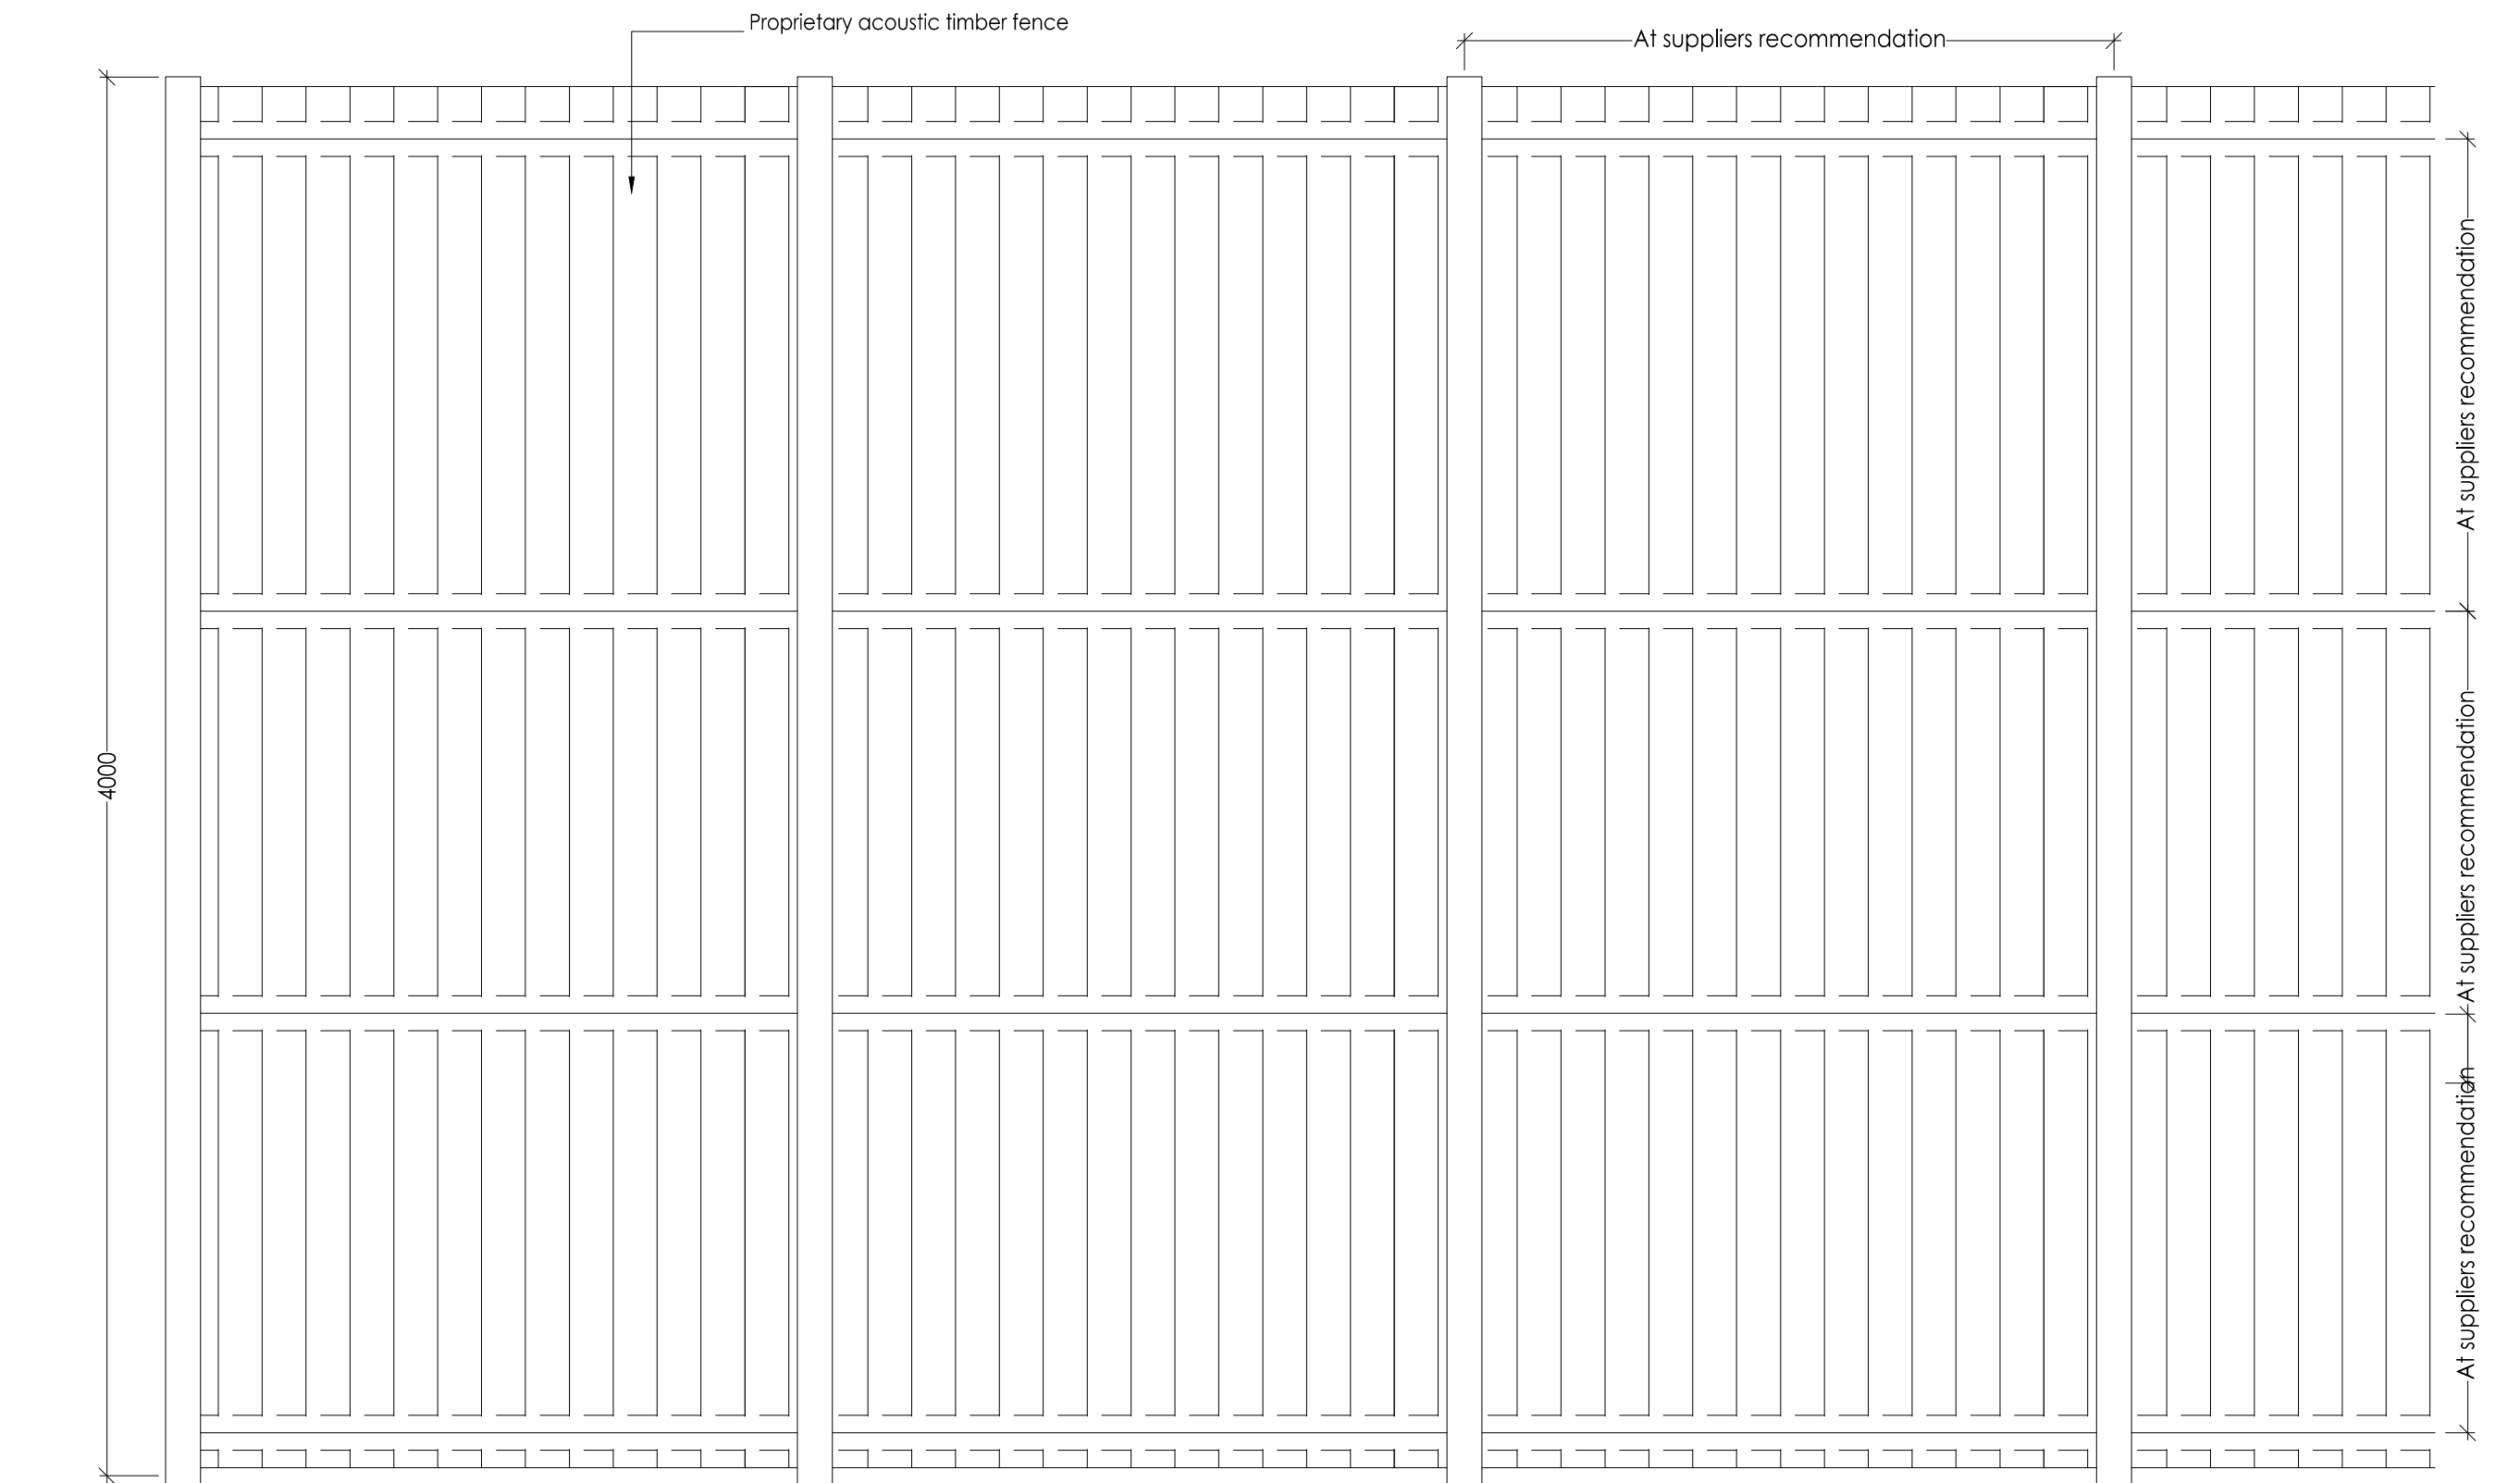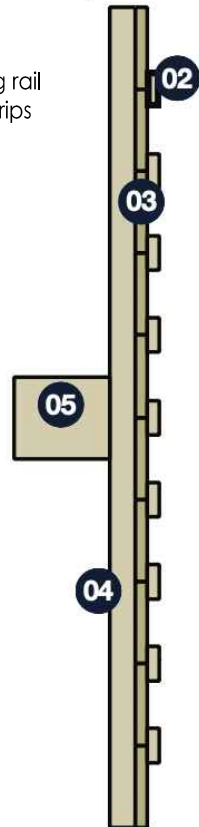

F4A 4M ACOUSTIC FENCE TO FM YARD
0427 Scale 1:20 - See NBS Q40.311

NOTES:

DO NOT SCALE. Use figured dimensions only. The contractor is requested to check all dimensions before the work is put in hand. Copyright of this drawing belongs solely to Iteriad Ltd. This drawing must only be used for the purpose for which it is supplied and its contents must not be reproduced for any purpose without written permission. Areas indicated, or areas calculated from this drawing should be used for valuation purposes or as the basis for development contracts. Iteriad Ltd is a limited liability company registered in England and Wales. Number 7966573

NOTES:

Based on GDA Building floor plans:
NMGPH-GDA-VV-00-DR-A-0001 - Lower GF
NMGPH-GDA-VV-01-DR-A-0001 - Upper GF

To be read in conjunction with Landscape Series GA's:
NMGPH-ITR-00-XX-DR-L-0010
NMGPH-ITR-XX-XX-DR-L-0100 (Lower GL West)
NMGPH-ITR-XX-XX-DR-L-0200 (Upper GL East)
NMGPH-ITR-XX-XX-DR-L-0300 (Roof Gardens)
NMGPH-ITR-XX-XX-DR-L-0037 Kerbing & Edging Plan
NMGPH-ITR-XX-XX-DR-L-0038 Fencing & Balustrade Plan

Construction Details series:
NMGPH-ITR-XX-XX-DR-L-0400

NBS Specification:
NMGPH-ITR-VV-XX-SP-L-2001

Schedules:
NMGPH-ITR-VV-XX-SH-L-1000 (Planting)
NMGPH-ITR-VV-XX-SH-L-1001 (Components)

NOTES:

Fencing fabricator to provide full shop drawings:
These shall include details of all fence post lengths & post hole sizes & depths to offset wind loading/overturning, where the following different made-up ground condition scenarios apply:

- Wholly within new compacted hard ground
- Wholly within new consolidated soft ground
- Within new compacted hard ground adjacent to new consolidated soft ground

Made up topsoil depths (where fence posts are situated adjacent to proposed hedges or within planting beds) are to be reduced in depth locally from 450 down to 300mm to improve post stability.

C01	Issue for construction	AP	KH	19.12.23
REV	DETAILS	DRAWN BY	CHECKED BY	CHECKED DATE
CLIENT				

Greater Manchester MH NHS FT

MASTERPLANNERS/LANDSCAPE ARCHITECTS

(iteriad)

Studio:
2 Craywood Cottages,
Eccles, Greater
Manchester,
M20 2LQ
T: (+44) 15394 43018
E: studio@iteriad.com
W: www.iteriad.com

PROJECT TITLE
New Park House NMGH

DRAWING TITLE
GROUND FLOOR LEVEL
Fence Elevations
Light Fittings & Acoustic Fence

SCALE
1:20@A1

DRAWN BY
AP

DATE
19.12.23

PURPOSE
For Construction

STATUS
S5

JOB/DRAWING NUMBER
NMGPH-ITR-XX-XX-DR-L-0427 C01

REVISION