




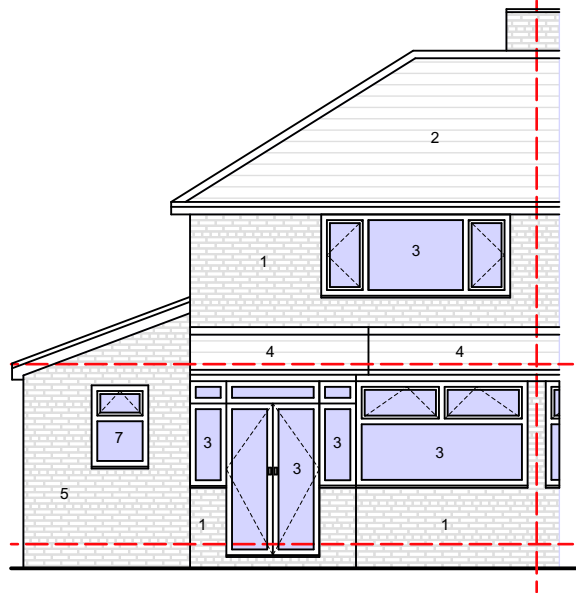


PROPOSED GA FRONT  
ELEVATION @ 1:100

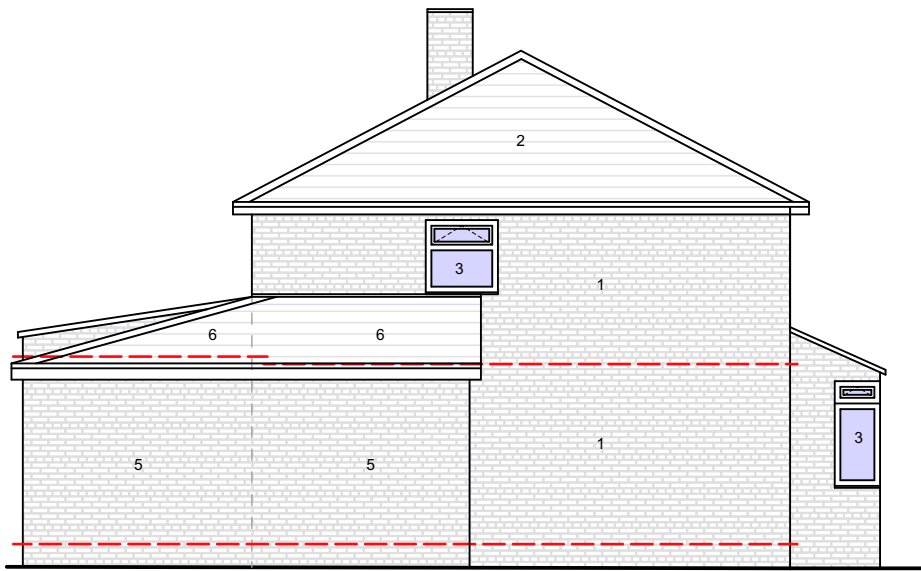


PROPOSED GA SIDE  
ELEVATION 1 @ 1:100

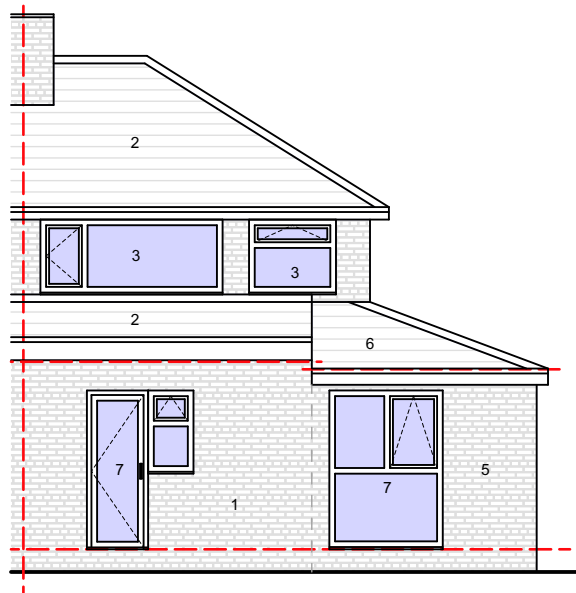


PROPOSED GA REAR  
ELEVATION @ 1:100

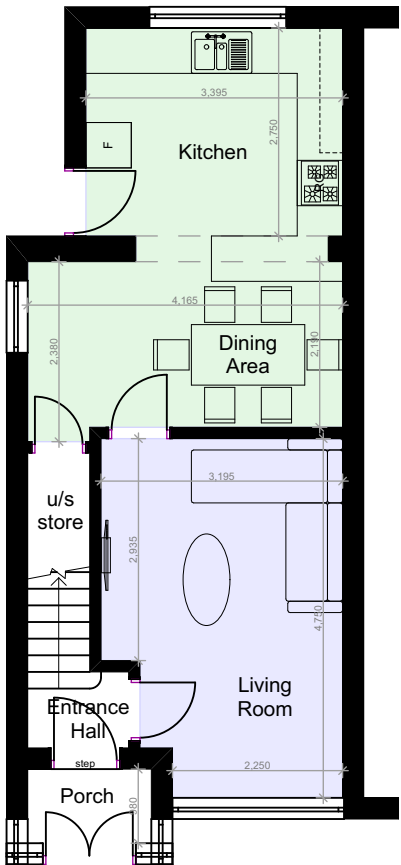


EXISTING GA GROUND  
FLOOR PLAN  
@1:100

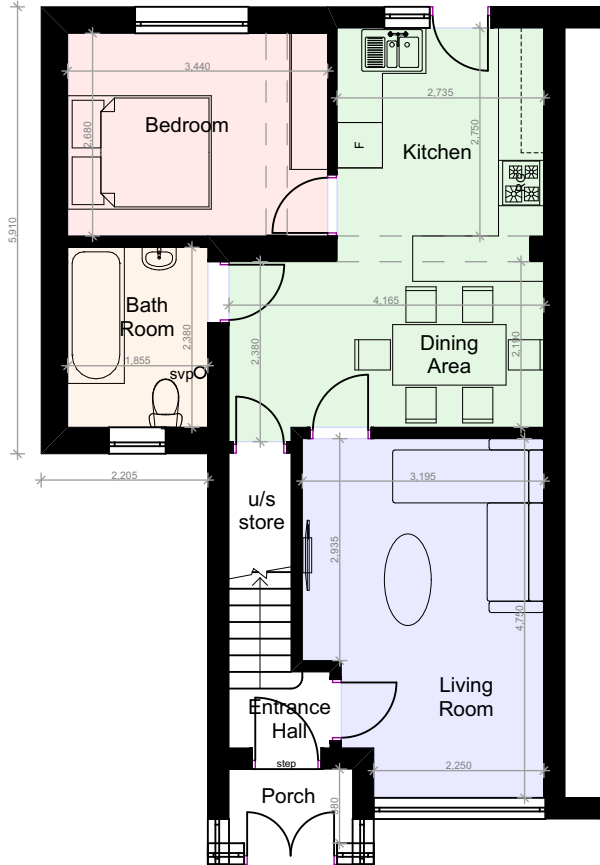

PROPOSED GA GROUND  
FLOOR PLAN  
@1:100

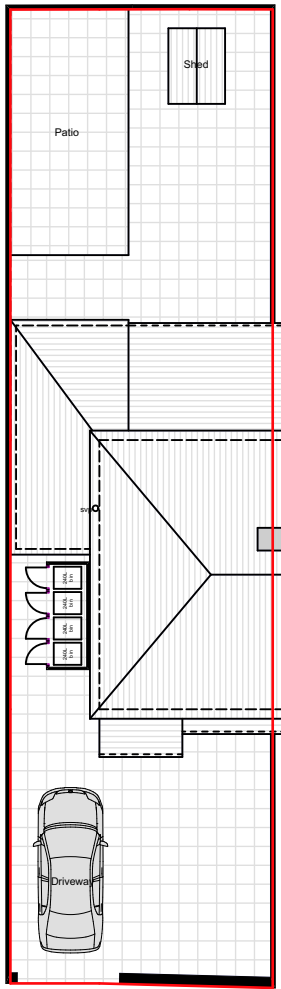

PINETREE STREET  
PROPOSED GA  
SITE PLAN  
@ 1:200

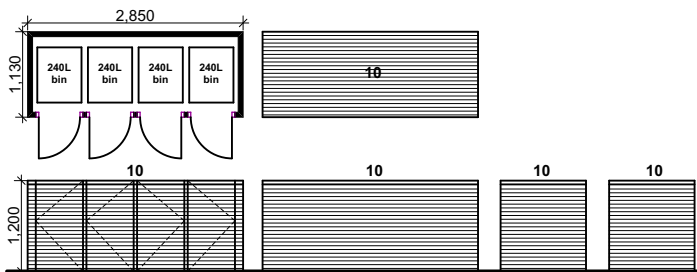

PROPOSED GA ELEVATIONS & FLOOR PLANS  
OF WASTE BINS STORAGE  
@ 1:100

notes

This drawing is subject to a detailed building and site survey, therefore no guarantee of its accuracy can be given. This drawing has been draughted in accordance with the clients design requirements. All areas are approximate and are subject to a detailed building and site survey and further design development. All dimensions should be checked prior to commencement of construction on site. Measurements should not be taken off the drawing.

All dimensions shown are in millimetres (mm).

Text Key

- Existing facing brickwork
- Existing grey pantile roof tiles
- Existing uPVC door/window
- Existing plain terracotta roof tiles
- Proposed facing brickwork
- Proposed grey pantile roof tiles
- Proposed uPVC door/window



PL1 Planning Updates 30.11.23  
PL0 Planning Issue 06.11.23



NADA Architects Ltd  
169 Kingsway  
Burnage  
Manchester  
M19 2ND  
Mob: 07974 735527  
E: ahmed@nadaarchitects.com  
W: www.nadaarchitects.com

D - design PL - planning PT - pre-tender  
T - tender P - preliminary  
C - construction R - record

SHAZZAD HOSSAIN

SINGLE STOREY EXTENSION  
14 PINETREE STREET,  
MANCHESTER, M18 8DH

EXISTING & PROPOSED GA  
ELEVATIONS, FLOOR/SITE PLANS

scale 1:100 @ A3 date 06.11.23 drawn MI checked AC

job no (category) dwg no revision

23-1184 (02)001 PL1

Drawing measurements shall not be obtained by scaling. Verify all dims prior to construction. Immediately report any discrepancies on this drawing to Architect. This drawing shall be read in conjunction with associated specifications and related consultant's documents.

PLANNING