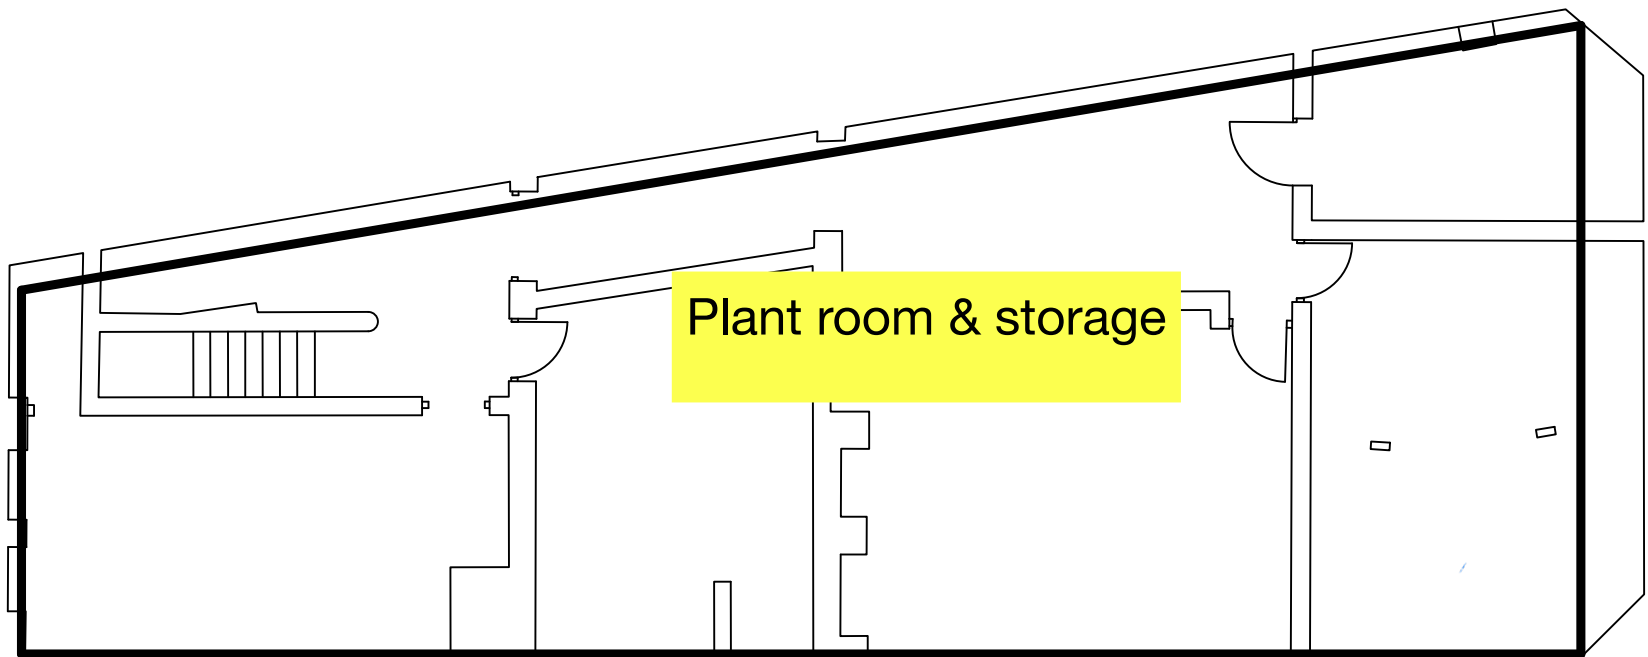
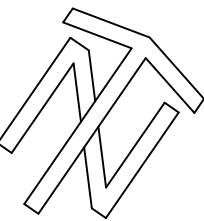


NOTES

KEY
Datum - Local Datum Related to Ground Floor Threshold Level (10.00m)



STANDARD ABBREVIATIONS
F/A - FLOOR TO APEX HEIGHT
F/B - FLOOR TO BEAM HEIGHT
F/C - FLOOR TO CEILING HEIGHT
F/FC - FLOOR TO FALSE CEILING HEIGHT
F/H - FLOOR TO HEAD HEIGHT
F/S - FLOOR TO SILL HEIGHT
F/SP - FLOOR TO SPRING HEIGHT

SYMBOLS
DOOR
TOILET
BATH
WASH BASIN
URINAL
SINK & DRAINER
SLUICE
STRUCTURAL

Title
ARDWICK GREEN BARRACKS



BASEMENT FLOOR PLAN
SHEET 1 OF 1

Surveyed	CG	Drawn	CG	Drawn Date:	21/02/2020
Checked	AM	Approved	NDO		
Scale	Project		10458		Status
1:100 @ A1	CAD File		\\NDO-SBS\Project\10458\DRAWINGS\10458_002.DWG		ORIG
Drawing No					Rev
10458 / 002					

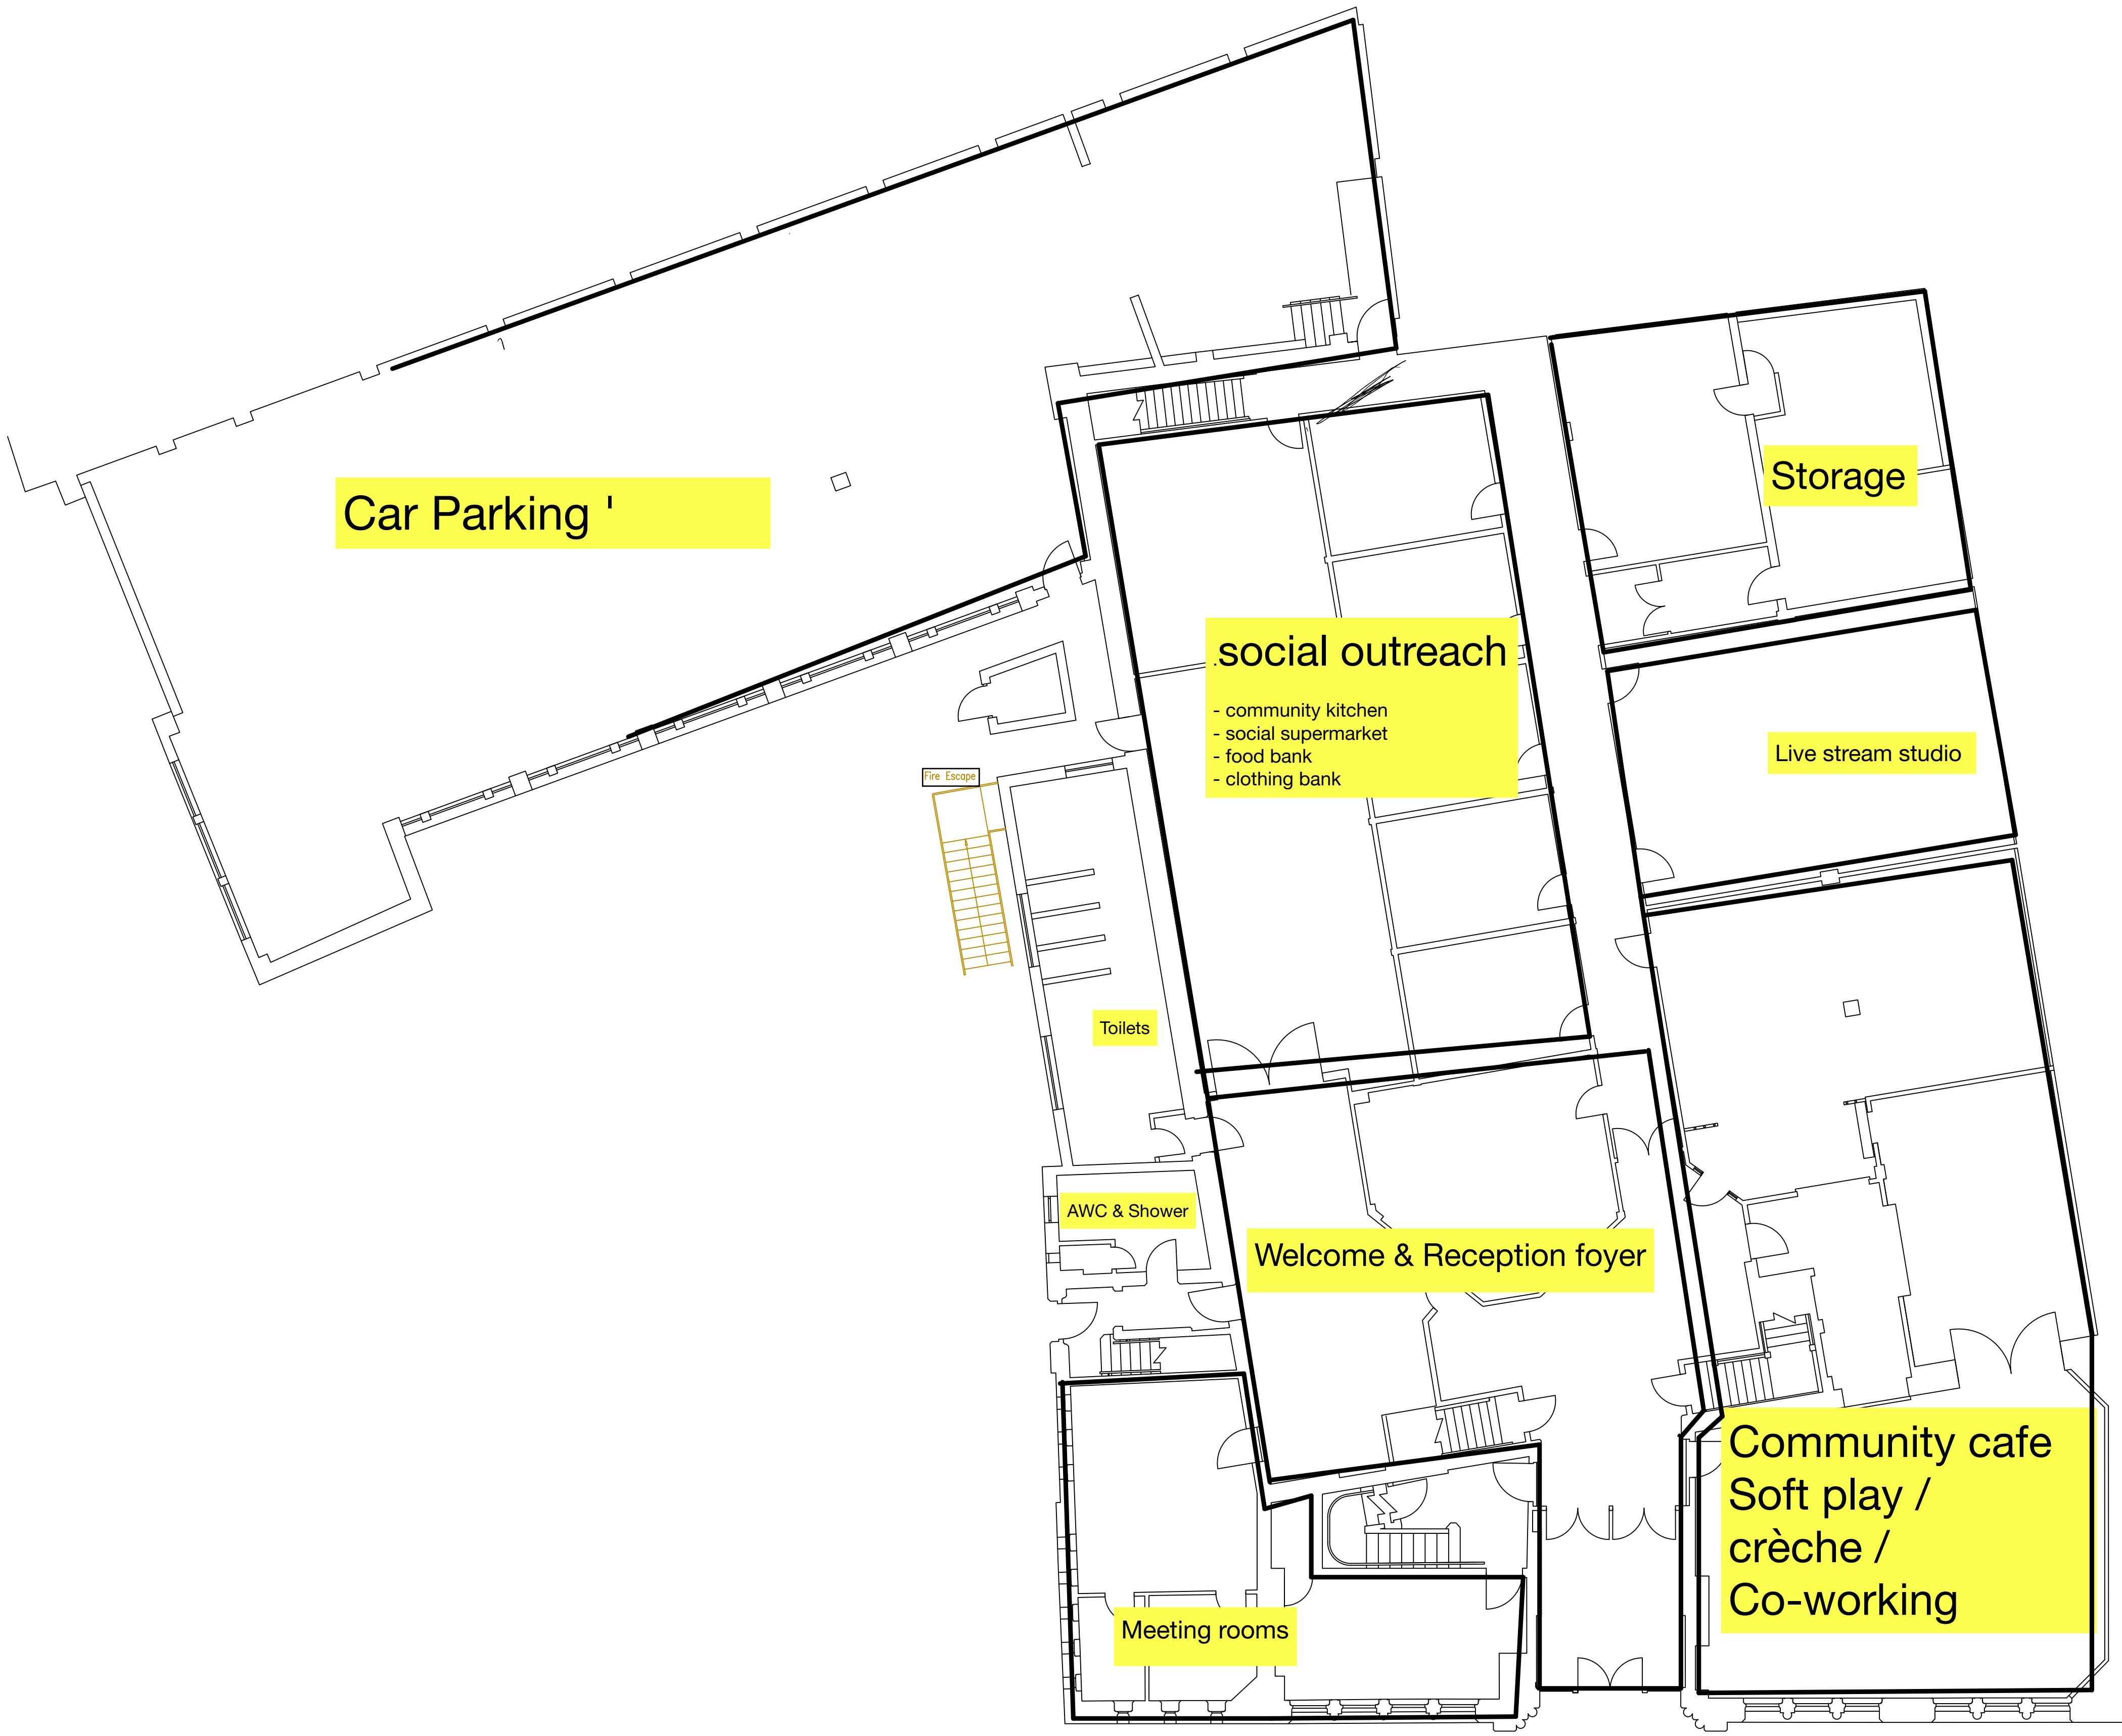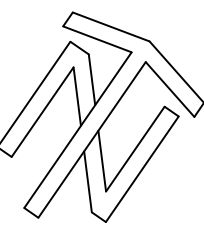

NOTES	
KEY	
Datum	Local Datum Related to Ground Floor Threshold Level (10.00m)
STANDARD ABBREVIATIONS	
F/A	FLOOR TO APEX HEIGHT
F/B	FLOOR TO BEAM HEIGHT
F/C	FLOOR TO CEILING HEIGHT
F/FC	FLOOR TO FALSE CEILING HEIGHT
F/H	FLOOR TO HEAD HEIGHT
F/S	FLOOR TO SILL HEIGHT
F/SP	FLOOR TO SPRING HEIGHT
SYMBOLS	
	DOOR
	TOILET
	SINK & DRAINER
	BATH
	WASH BASIN
	URINAL
	STRUCTURAL
	SLUICE SINK
	FIRE ESCAPE

Title		ARDWICK GREEN BARRACKS	
GROUND FLOOR PLAN		SHEET 1 OF 1	
Surveyed	CG	Drawn	CG
Checked	AM	Approved	NDO
Scale		Project	10458
1:100 @ A1		CAD File	10458.dwg
Drawing No		10458 / 003	Rev
			0

 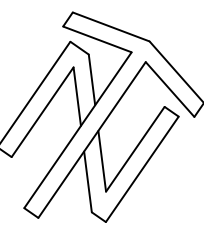

NOTES

KEY
Datum - Local Datum Related to Ground Floor Threshold Level (10.00m)




STANDARD ABBREVIATIONS
F/A - FLOOR TO APEX HEIGHT
F/B - FLOOR TO BEAM HEIGHT
F/C - FLOOR TO CEILING HEIGHT
F/FC - FLOOR TO FALSE CEILING HEIGHT
F/H - FLOOR TO HEAD HEIGHT
F/S - FLOOR TO SILL HEIGHT
F/SP - FLOOR TO SPRING HEIGHT

SYMBOLS
DOOR
BATH
TOILET
WASH BASIN
SINK & DRAINER
URINAL
STRUCTURAL
SLUICE SINK
FIRE ESCAPE

Title
ARDWICK GREEN BARRACKS

FIRST FLOOR PLAN
SHEET 1 OF 1

Surveyed	CG	Drawn	CG	Drawn Date:
Checked	AM	Approved	NDO	03/03/2020
Scale	1:100 @ A1			Status
CAD File	10458			ORIG
Drawing No	10458 / 004			Rev
				0

 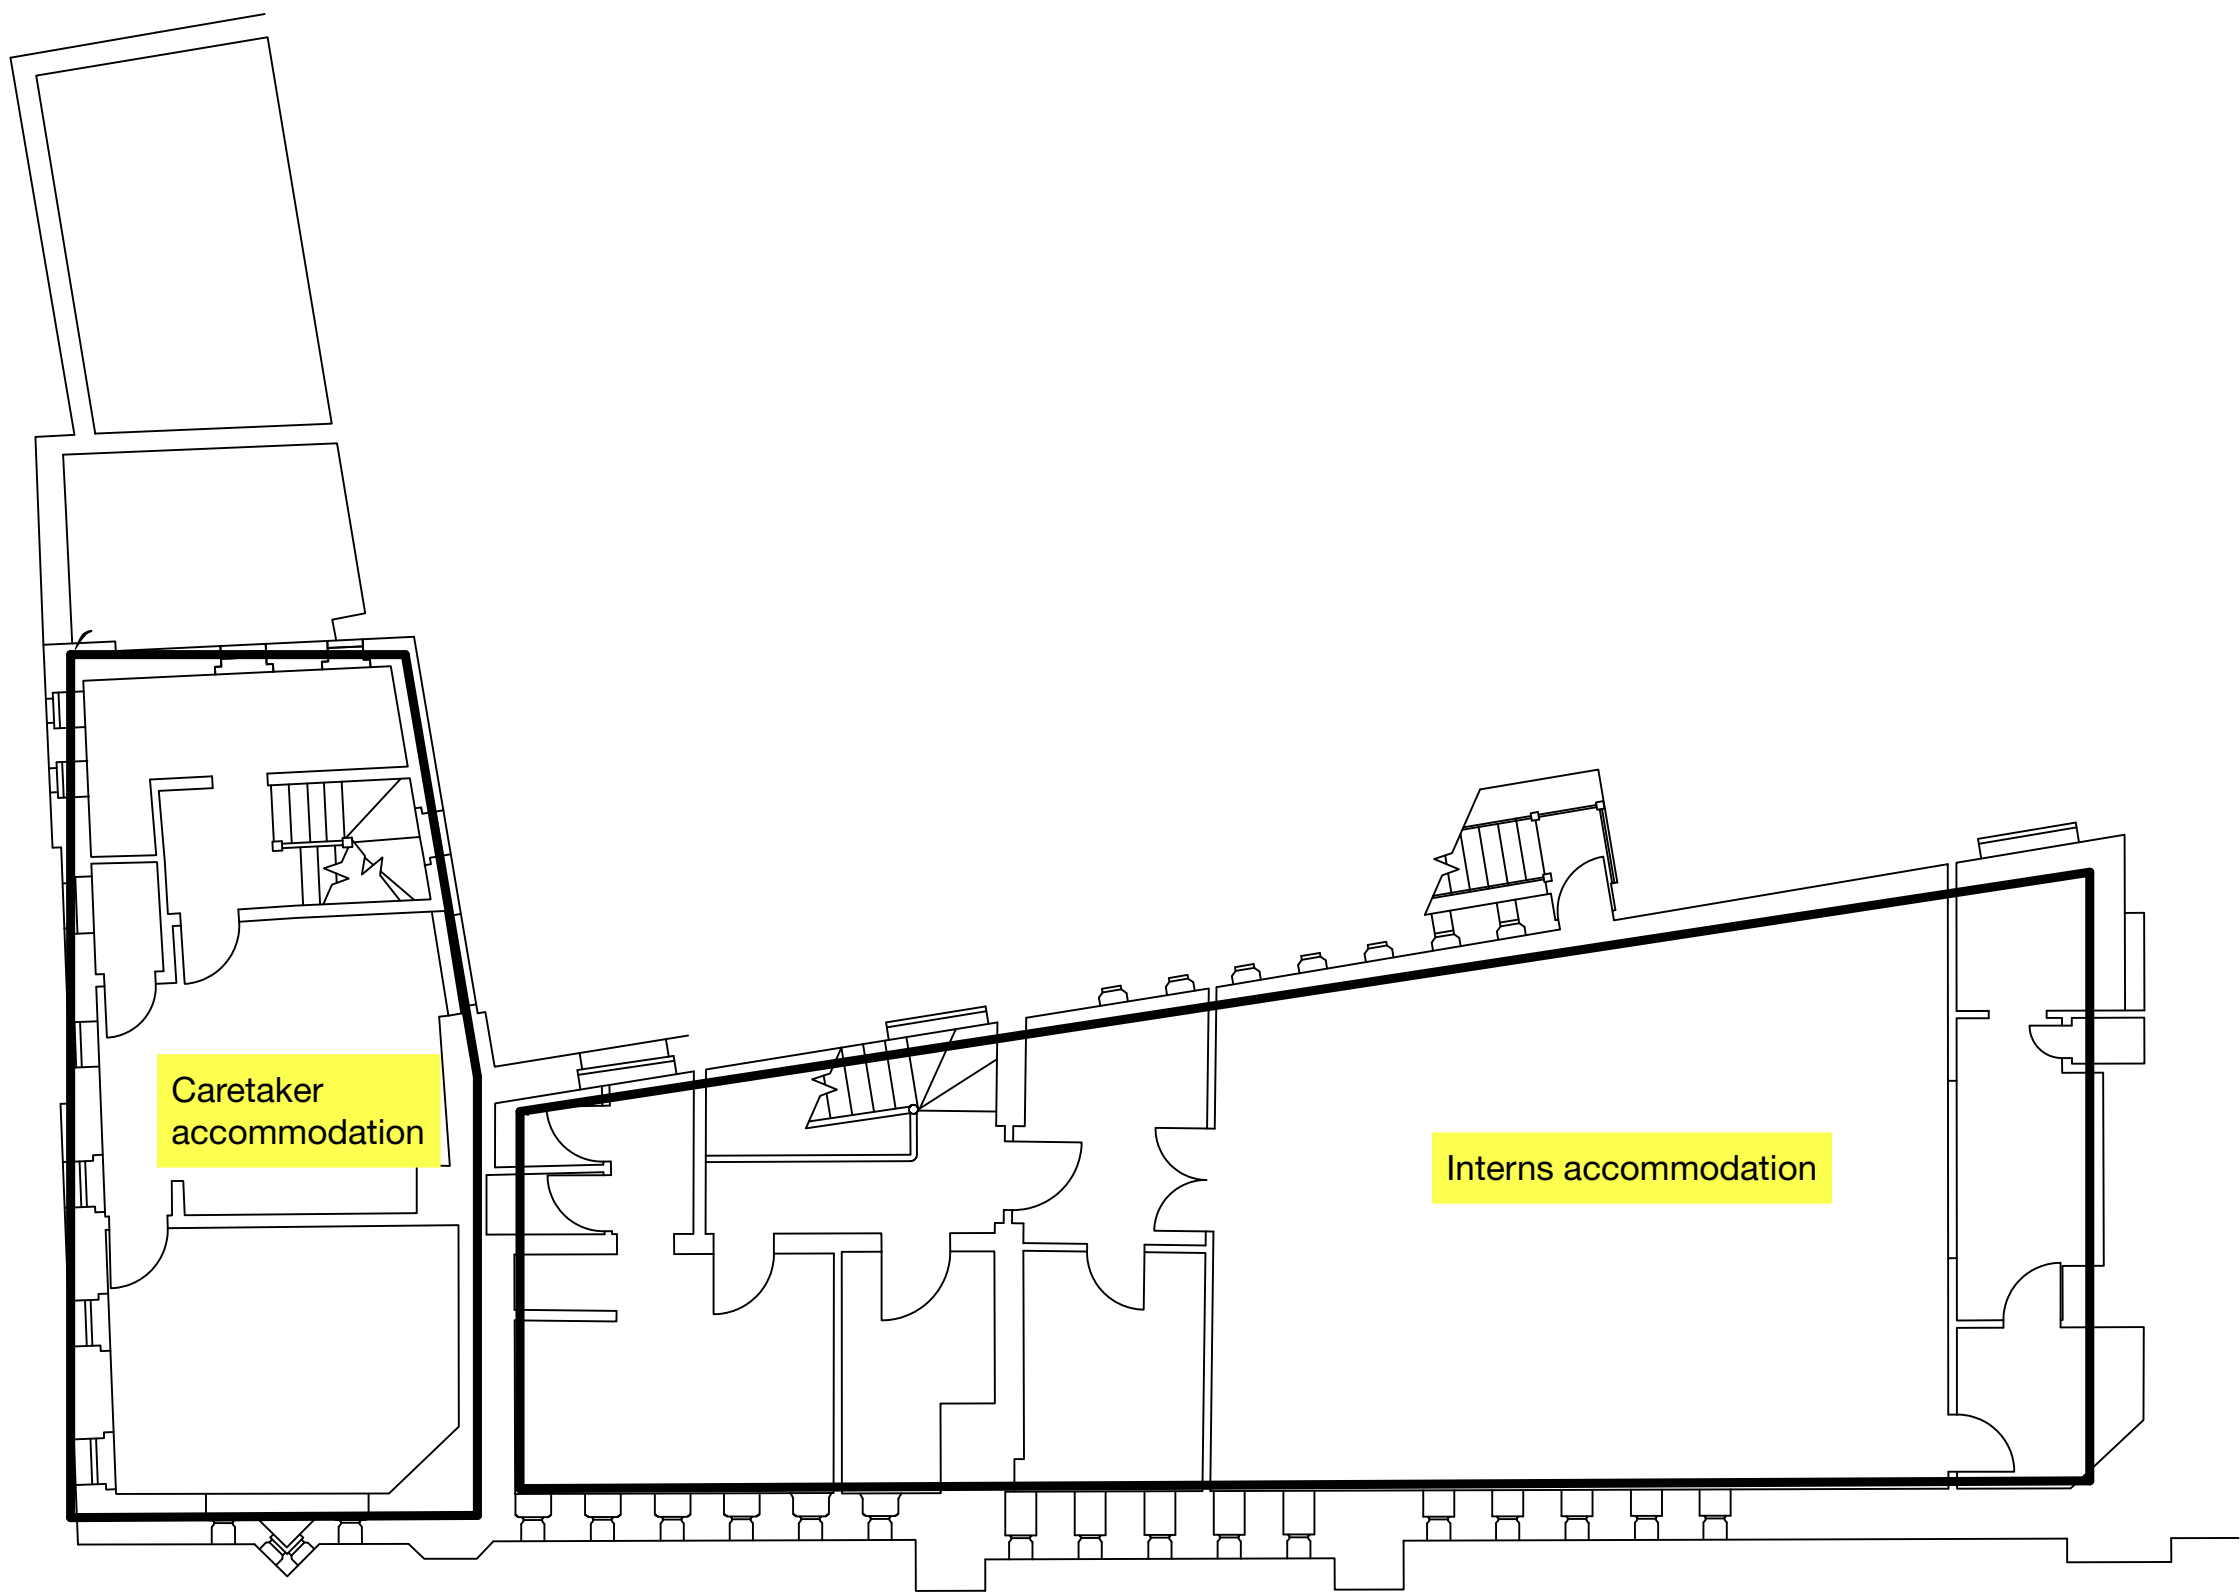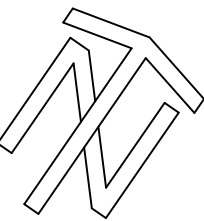

NOTES

KEY

Datum - Local Datum Related to Ground Floor Threshold Level (10.00m)

STANDARD ABBREVIATIONS

F/A - FLOOR TO APEX HEIGHT
F/B - FLOOR TO BEAM HEIGHT
F/C - FLOOR TO CEILING HEIGHT
F/FC - FLOOR TO FALSE CEILING HEIGHT
F/H - FLOOR TO HEAD HEIGHT
F/S - FLOOR TO SILL HEIGHT
F/SP - FLOOR TO SPRING HEIGHT

SYMBOLS

DOOR

TOILET

SINK & DRAINER

BATH

WASH BASIN

URINAL

STRUCTURAL

SILUICE SINK

FIRE ESCAPE




Title

ARDWICK GREEN BARRACKS

SECOND FLOOR PLAN

SHEET 1 OF 1

Surveyed	CG	Drawn	CG	Drawn Date:	03/03/2020
Checked	AM	Approved	NDO	Status	ORIG
Scale	1:100 @ A1	Project	10458	CAD File	INDO-0855/Project/10458/ARDWICKGREEN/2D/10458_005.DWG
Drawing No	10458 / 005	Rev	0		

 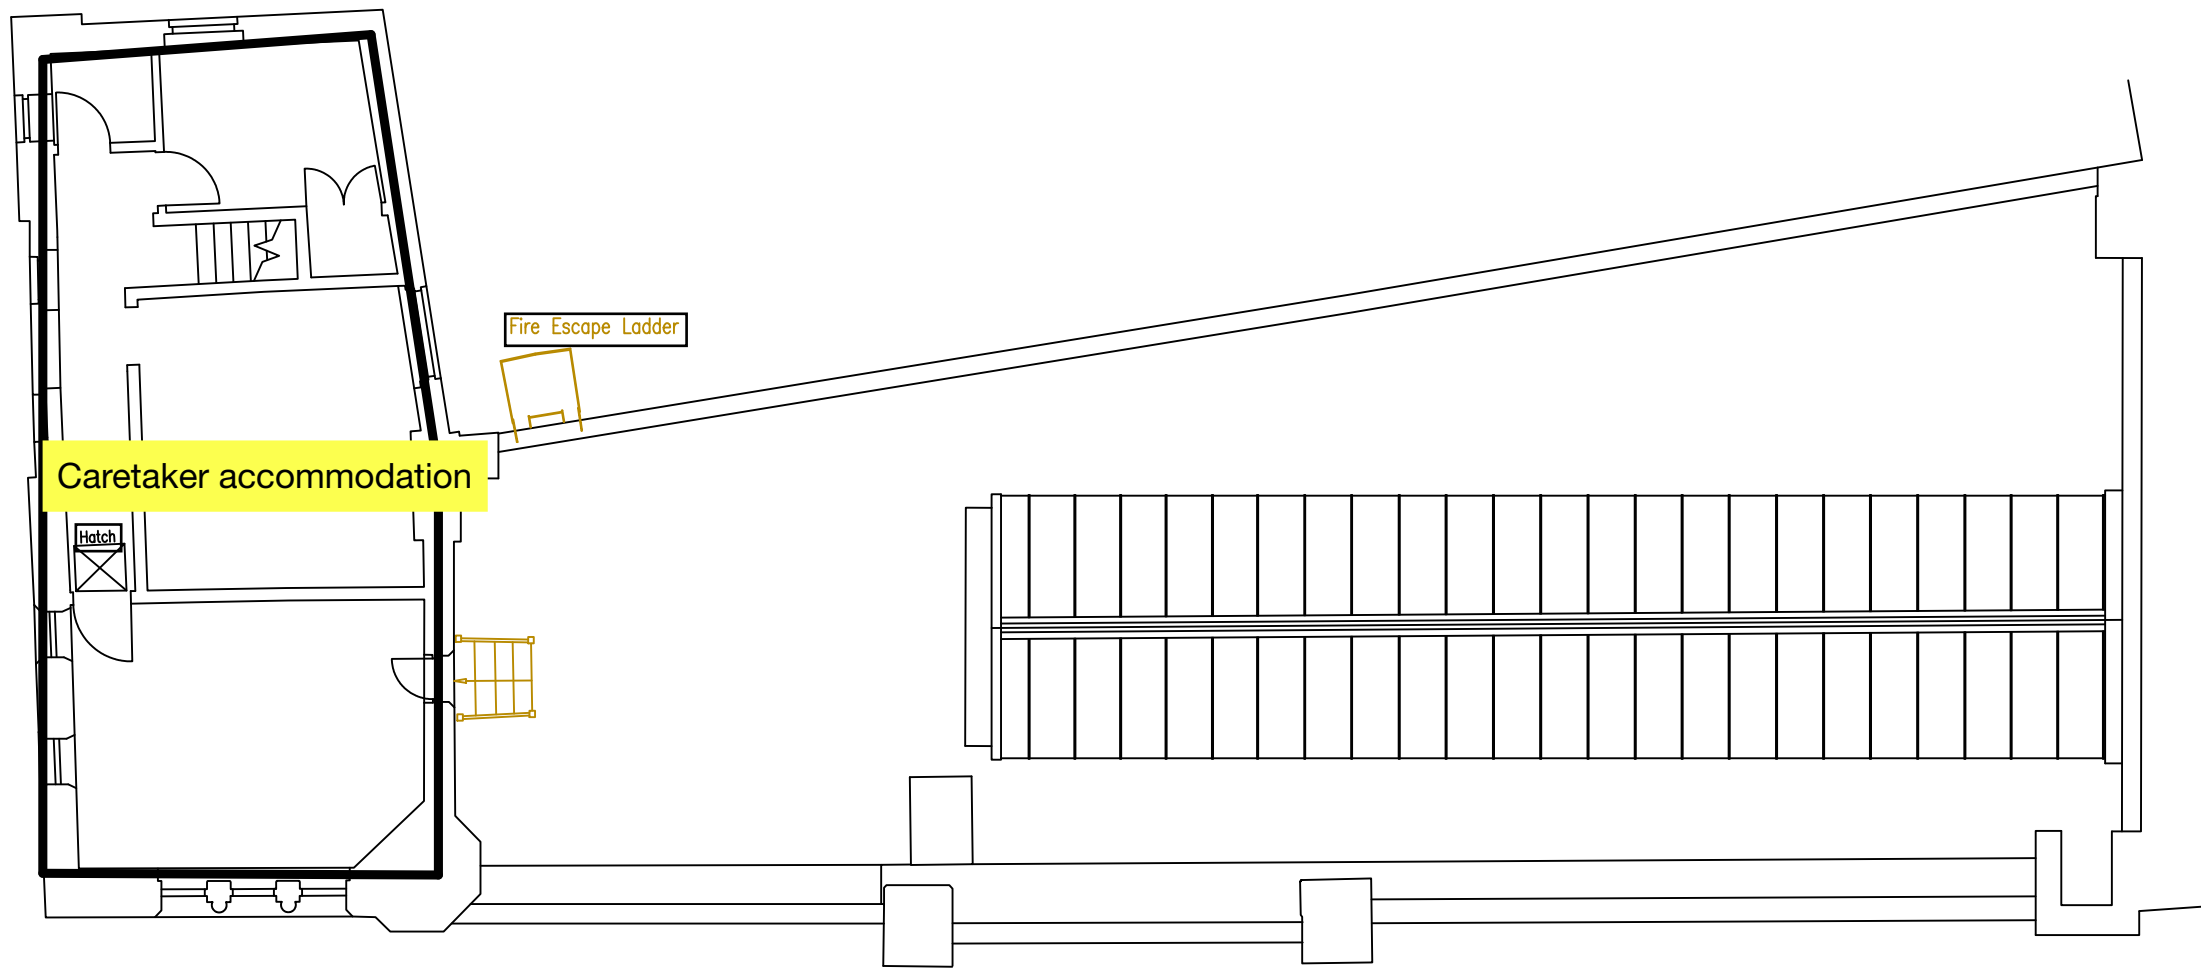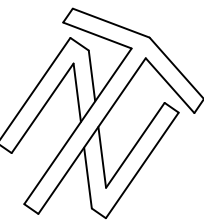

NOTES

KEY

Datum - Local Datum Related to Ground Floor Threshold Level (10.00m)

STANDARD ABBREVIATIONS

F/A - FLOOR TO APEX HEIGHT
F/B - FLOOR TO BEAM HEIGHT
F/C - FLOOR TO CEILING HEIGHT
F/FC - FLOOR TO FALSE CEILING HEIGHT
F/H - FLOOR TO HEAD HEIGHT
F/S - FLOOR TO SILL HEIGHT
F/SP - FLOOR TO SPRING HEIGHT

SYMBOLS

	DOOR		TOILET		SINK & DRAINER
	BATH		WASH BASIN		URINAL
	STRUCTURAL		SLUICE SINK		FIRE ESCAPE

Title
ARDWICK GREEN BARRACKS

THIRD FLOOR PLAN
SHEET 1 OF 1

Surveyed	CG	Drawn	CG	Drawn Date:	03/03/2020
Checked	AM	Approved	NDO	Status	ORIG
Scale	1:100 @ A1	Project	10458	CAD File	\\ND0-0855\project\10458\DRAWINGS\3RD FLOOR_001.DWG
Drawing No	10458 / 006	Rev	0		