


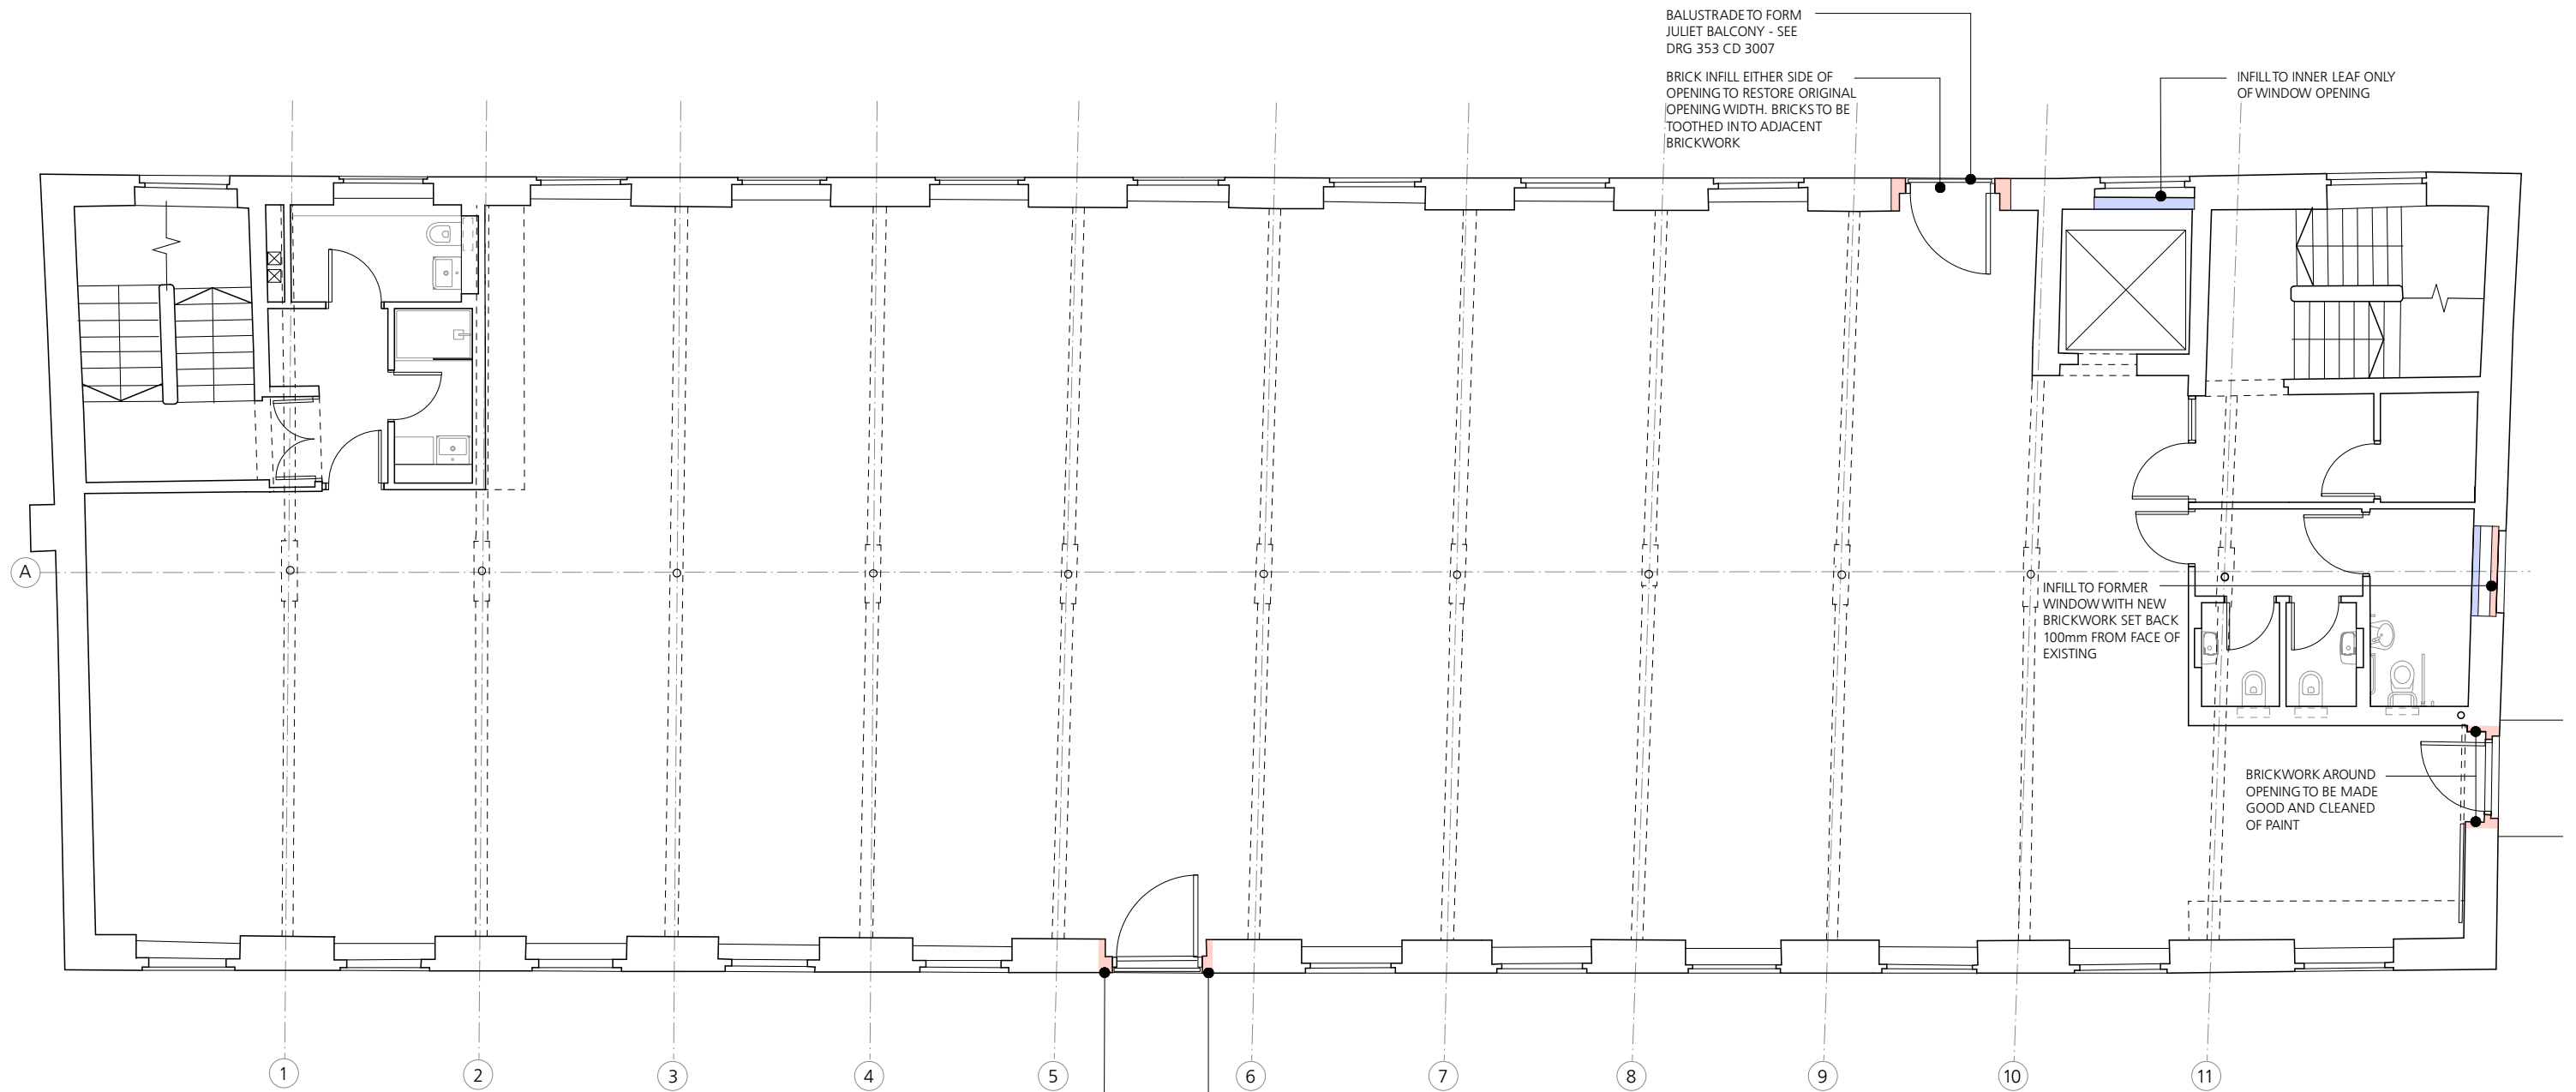

KEY

	NEW RECLAIMED FACING BRICK SPEC F10/140		APPROX AREAS OF LOCALISED REPAIRS AND REPOINTING OF EXTG BRICKWORK AS SPEC F10/665
	NEW BLOCKWORK SPEC F10/120		CRACK IN BRICKWORK TO BE REPAIRED AS ENGINEER DETAIL
	EXTG MODERN BRICKS TO BE REMOVED AND REPLACED WITH RECLAIMED BRICK SPEC F10/140		PPC ALUMINIUM SLEEVES TO REVEALS OF WINDOWS AND DOOR OPENINGS
			PPC ALUMINIUM LOUVRED CLADDING

EXTG JAMBS AT LOWER LEVEL TO BE REFORMED TO MATCH EXISTING PROFILE USING BRICKS RECLAIMED FROM DEMOLITION

BALUSTRADE TO FORM JULIET BALCONY - SEE DRG 353 CD 3007

BALUSTRADE TO FORM JULIET BALCONY - SEE DRG 353 CD 3007


BRICK INFILL EITHER SIDE OF OPENING TO RESTORE ORIGINAL OPENING WIDTH. BRICKS TO BE TOOTHED INTO ADJACENT BRICKWORK

INFILL TO INNER LEAF ONLY OF WINDOW OPENING

INFILL TO FORMER WINDOW WITH NEW BRICKWORK SET BACK 100mm FROM FACE OF EXISTING

BRICKWORK AROUND OPENING TO BE MADE GOOD AND CLEANED OF PAINT

T1 - 11/23 - Internal layout amended, works added to bridge link doorway
P4 - 09/23 - Internal layout amended
P3 - 08/23 - windows to west gable omitted, windows amended to lift shaft, juliet balconies noted

 

0 1 2 3 4 5
Metres

Jonathan Davidson Architects

Architecture & Industrial Design
47 Hilton Street
MANCHESTER
M1 2EF
t: 0161 711 0835
e: inbox@jddavidsonarchitects.com
w: www.jddavidsonarchitects.com

Client Capital & Centric
Project Neptune Mill
Chapeltown St, Manchester
Scale 1:100 @ A3
Date Jan 2023

Document External Walls
Proposed 3rd Floor Plan
Status For information

Doc Ref 353 CD 2104 T1