




23700
Plan View

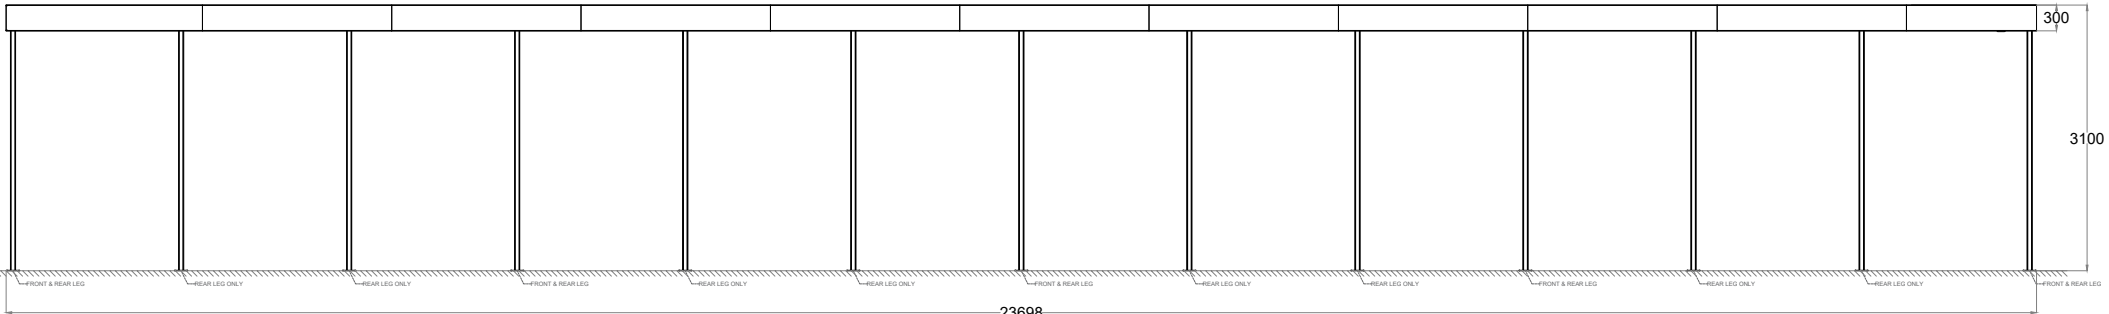

23698
Front Elevation

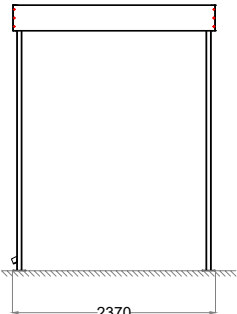

2370
Side Elevation

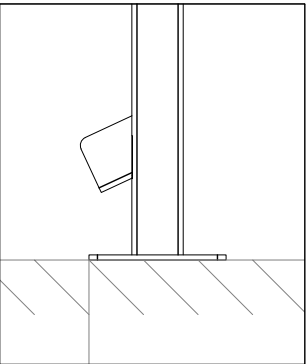

Drainage Detail
(Rear of Shelter)

Product:	CubicUp Cycle Shelter (Open)
Quantity:	1 Module
Finish:	Galvanised & PPC
Colour:	RAL 7016 (Anthracite Grey)
Fixing Method:	Surface Mounted
Fixing:	M12
Concrete:	Client to Provide Level Concrete Foundation
Drainage:	Rear of Shelter (surface)
Lighting:	No
Gate Finish:	N/A
Gate Opening:	N/A
Gate Hinge:	N/A
Lock Type	N/A

Specification:	Shelter Legs - 60x60 SHS Baseplates - 160x160 Roof Frame - 80x60 RHS Fascia - 1.0mm Folded Steel Roof - Corrugated Roof
Other Detail:	Fascia - Fixed top and bottom of the fold on corner connections. Roof - sloping towards rear to ensure run off. Sedum Roof Cassettes

Number of bicycle places: N/A			
00	OV	8-Jun-23	MACE Group
Rev No.	Drawn By	Drawn Date	
First Issue	08.06.2023	Client Name	
			
Project Title Co-op Live Arena			
Drawing Title CubicUp Open Cycle Shelter			
Drawing Number 22588-TUR-DR-00-03			
Turvec Reference 22588	Drawing Scale @A3	Page Number 03	

Drawing Scaled from PDF
All dimensions in mm