



Type A and B Windows: W.00.01, W.00.02,W.00.03, W.00.08, W.00.09, W.00.10, W.00.11, W.00.12, W.00.13, W.00.14, W.00.15, W.00.16 (Offices)
1: 20

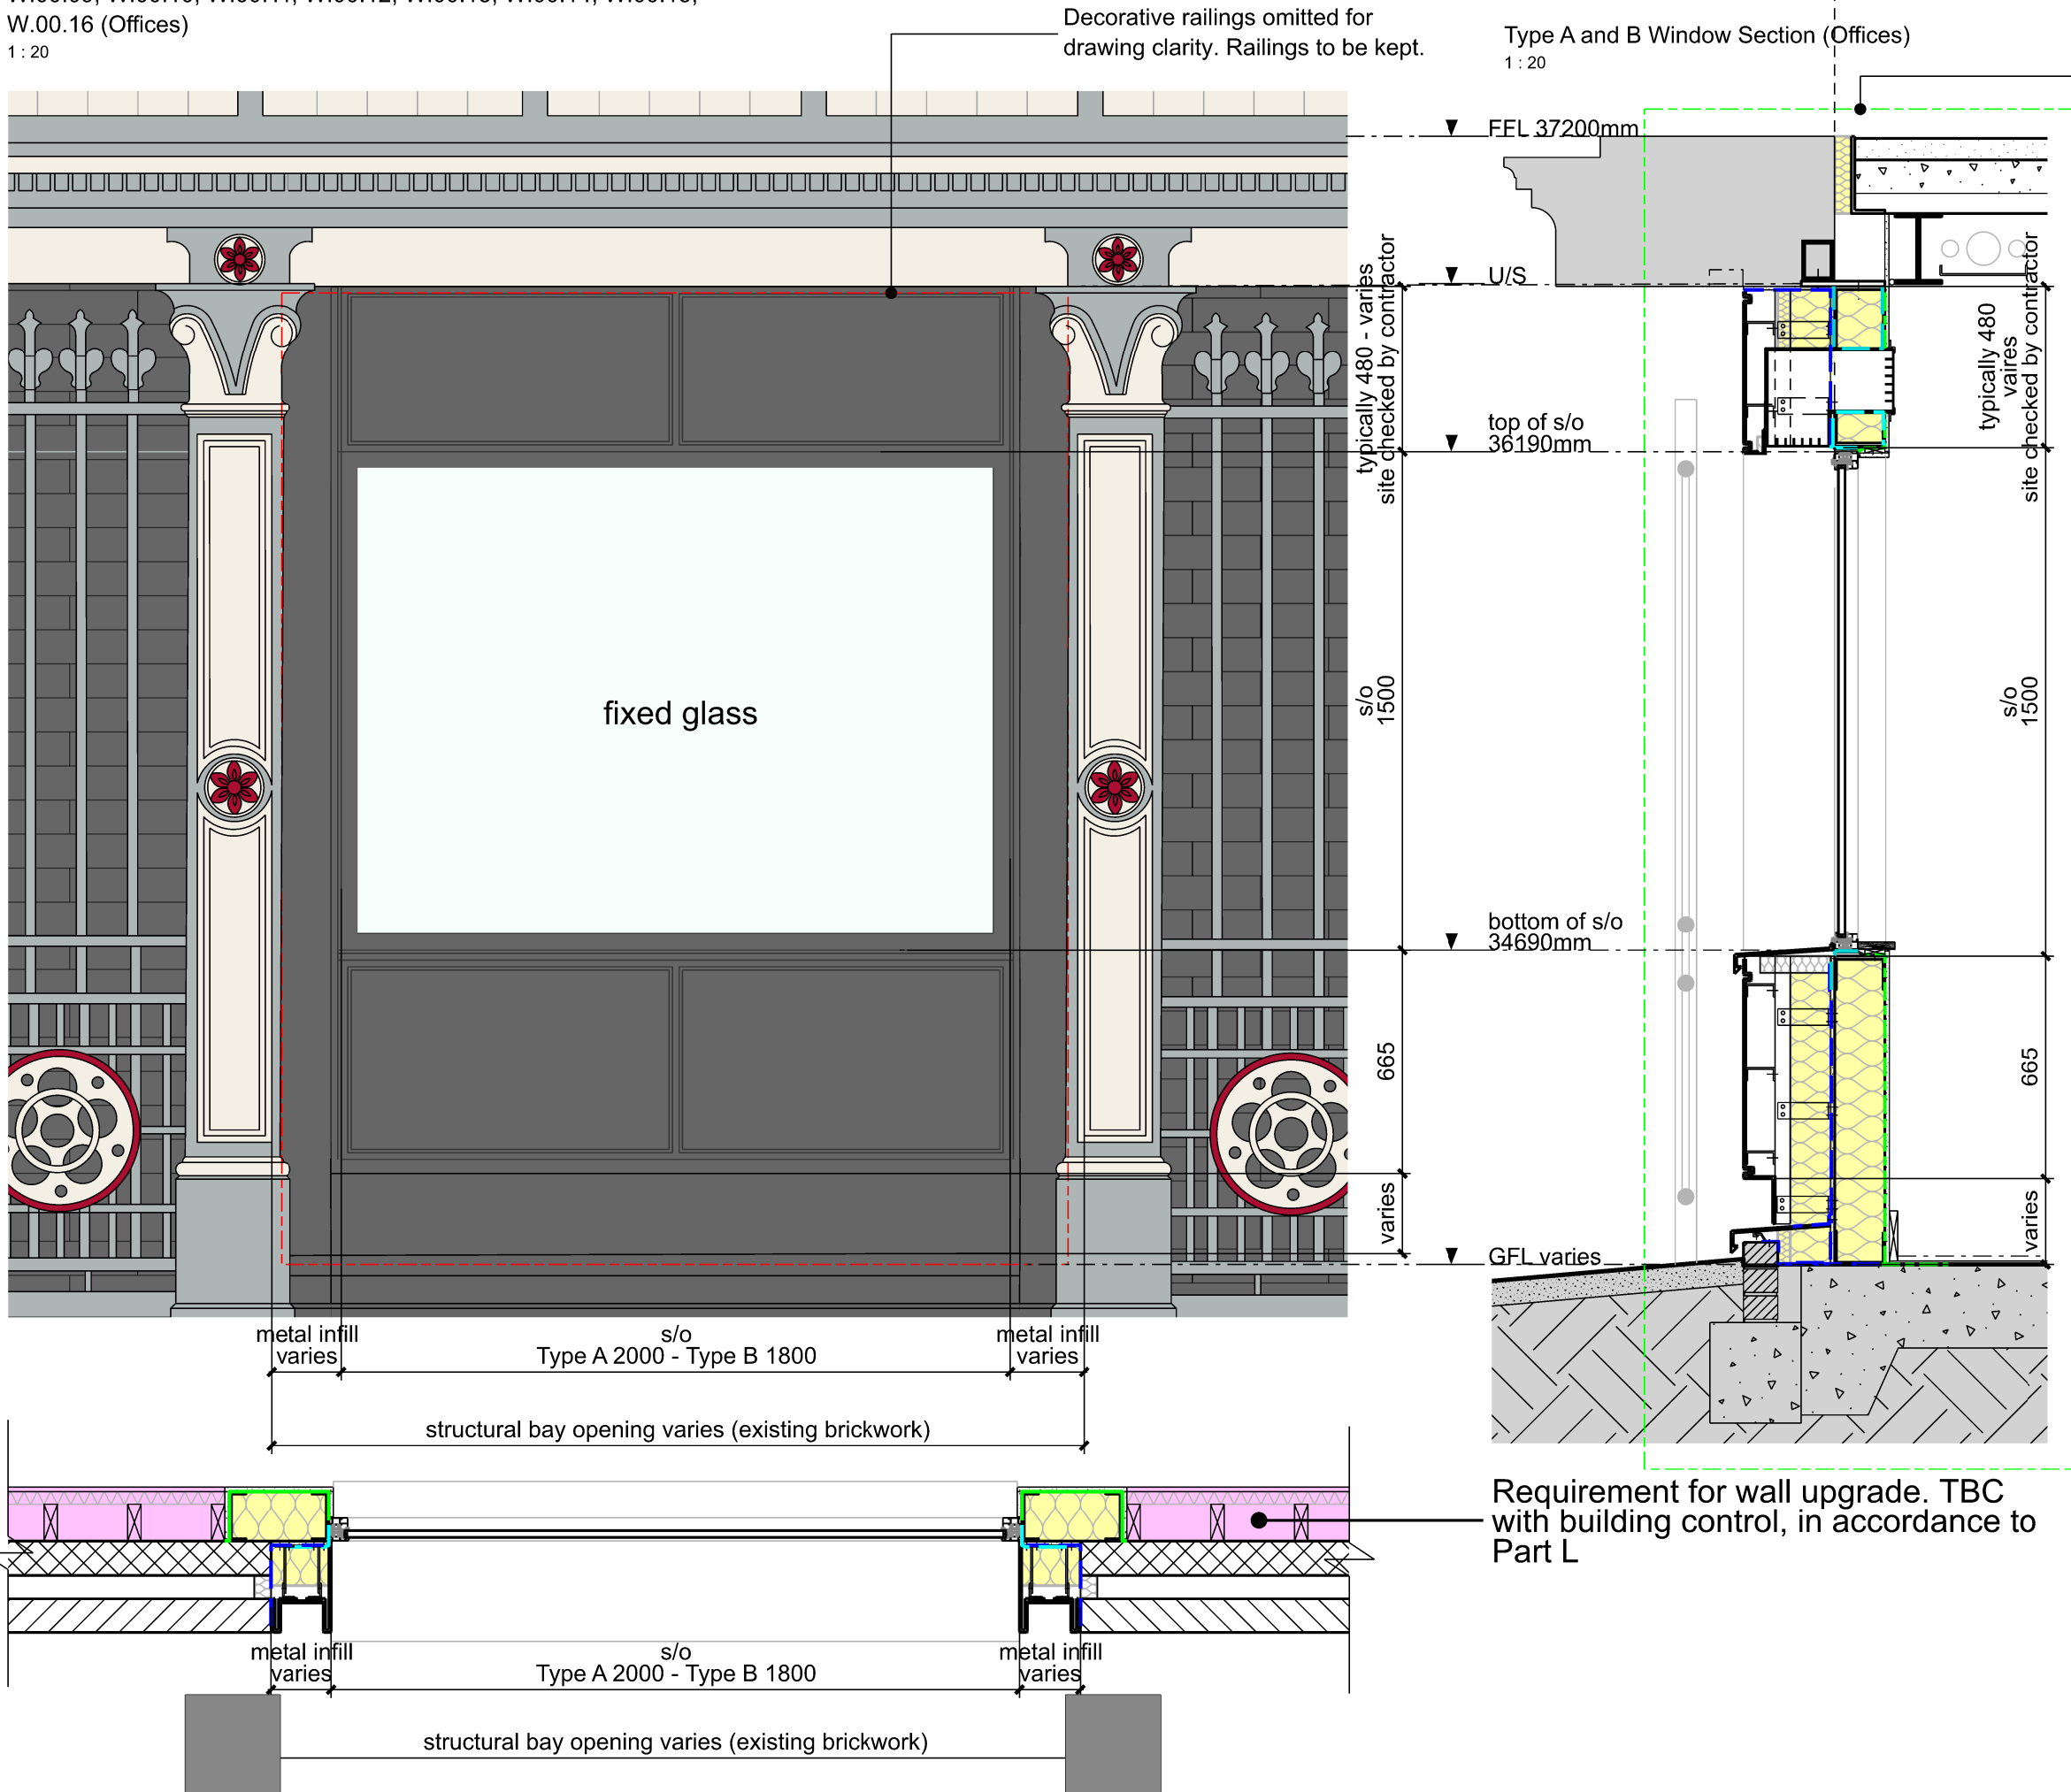

Type A and B Window Jamb Section (Offices)
1: 20

Type C Windows: W.00.04, W.00.05, W.00.06, W.00.07 (Cafe/ Event Space)
1: 20

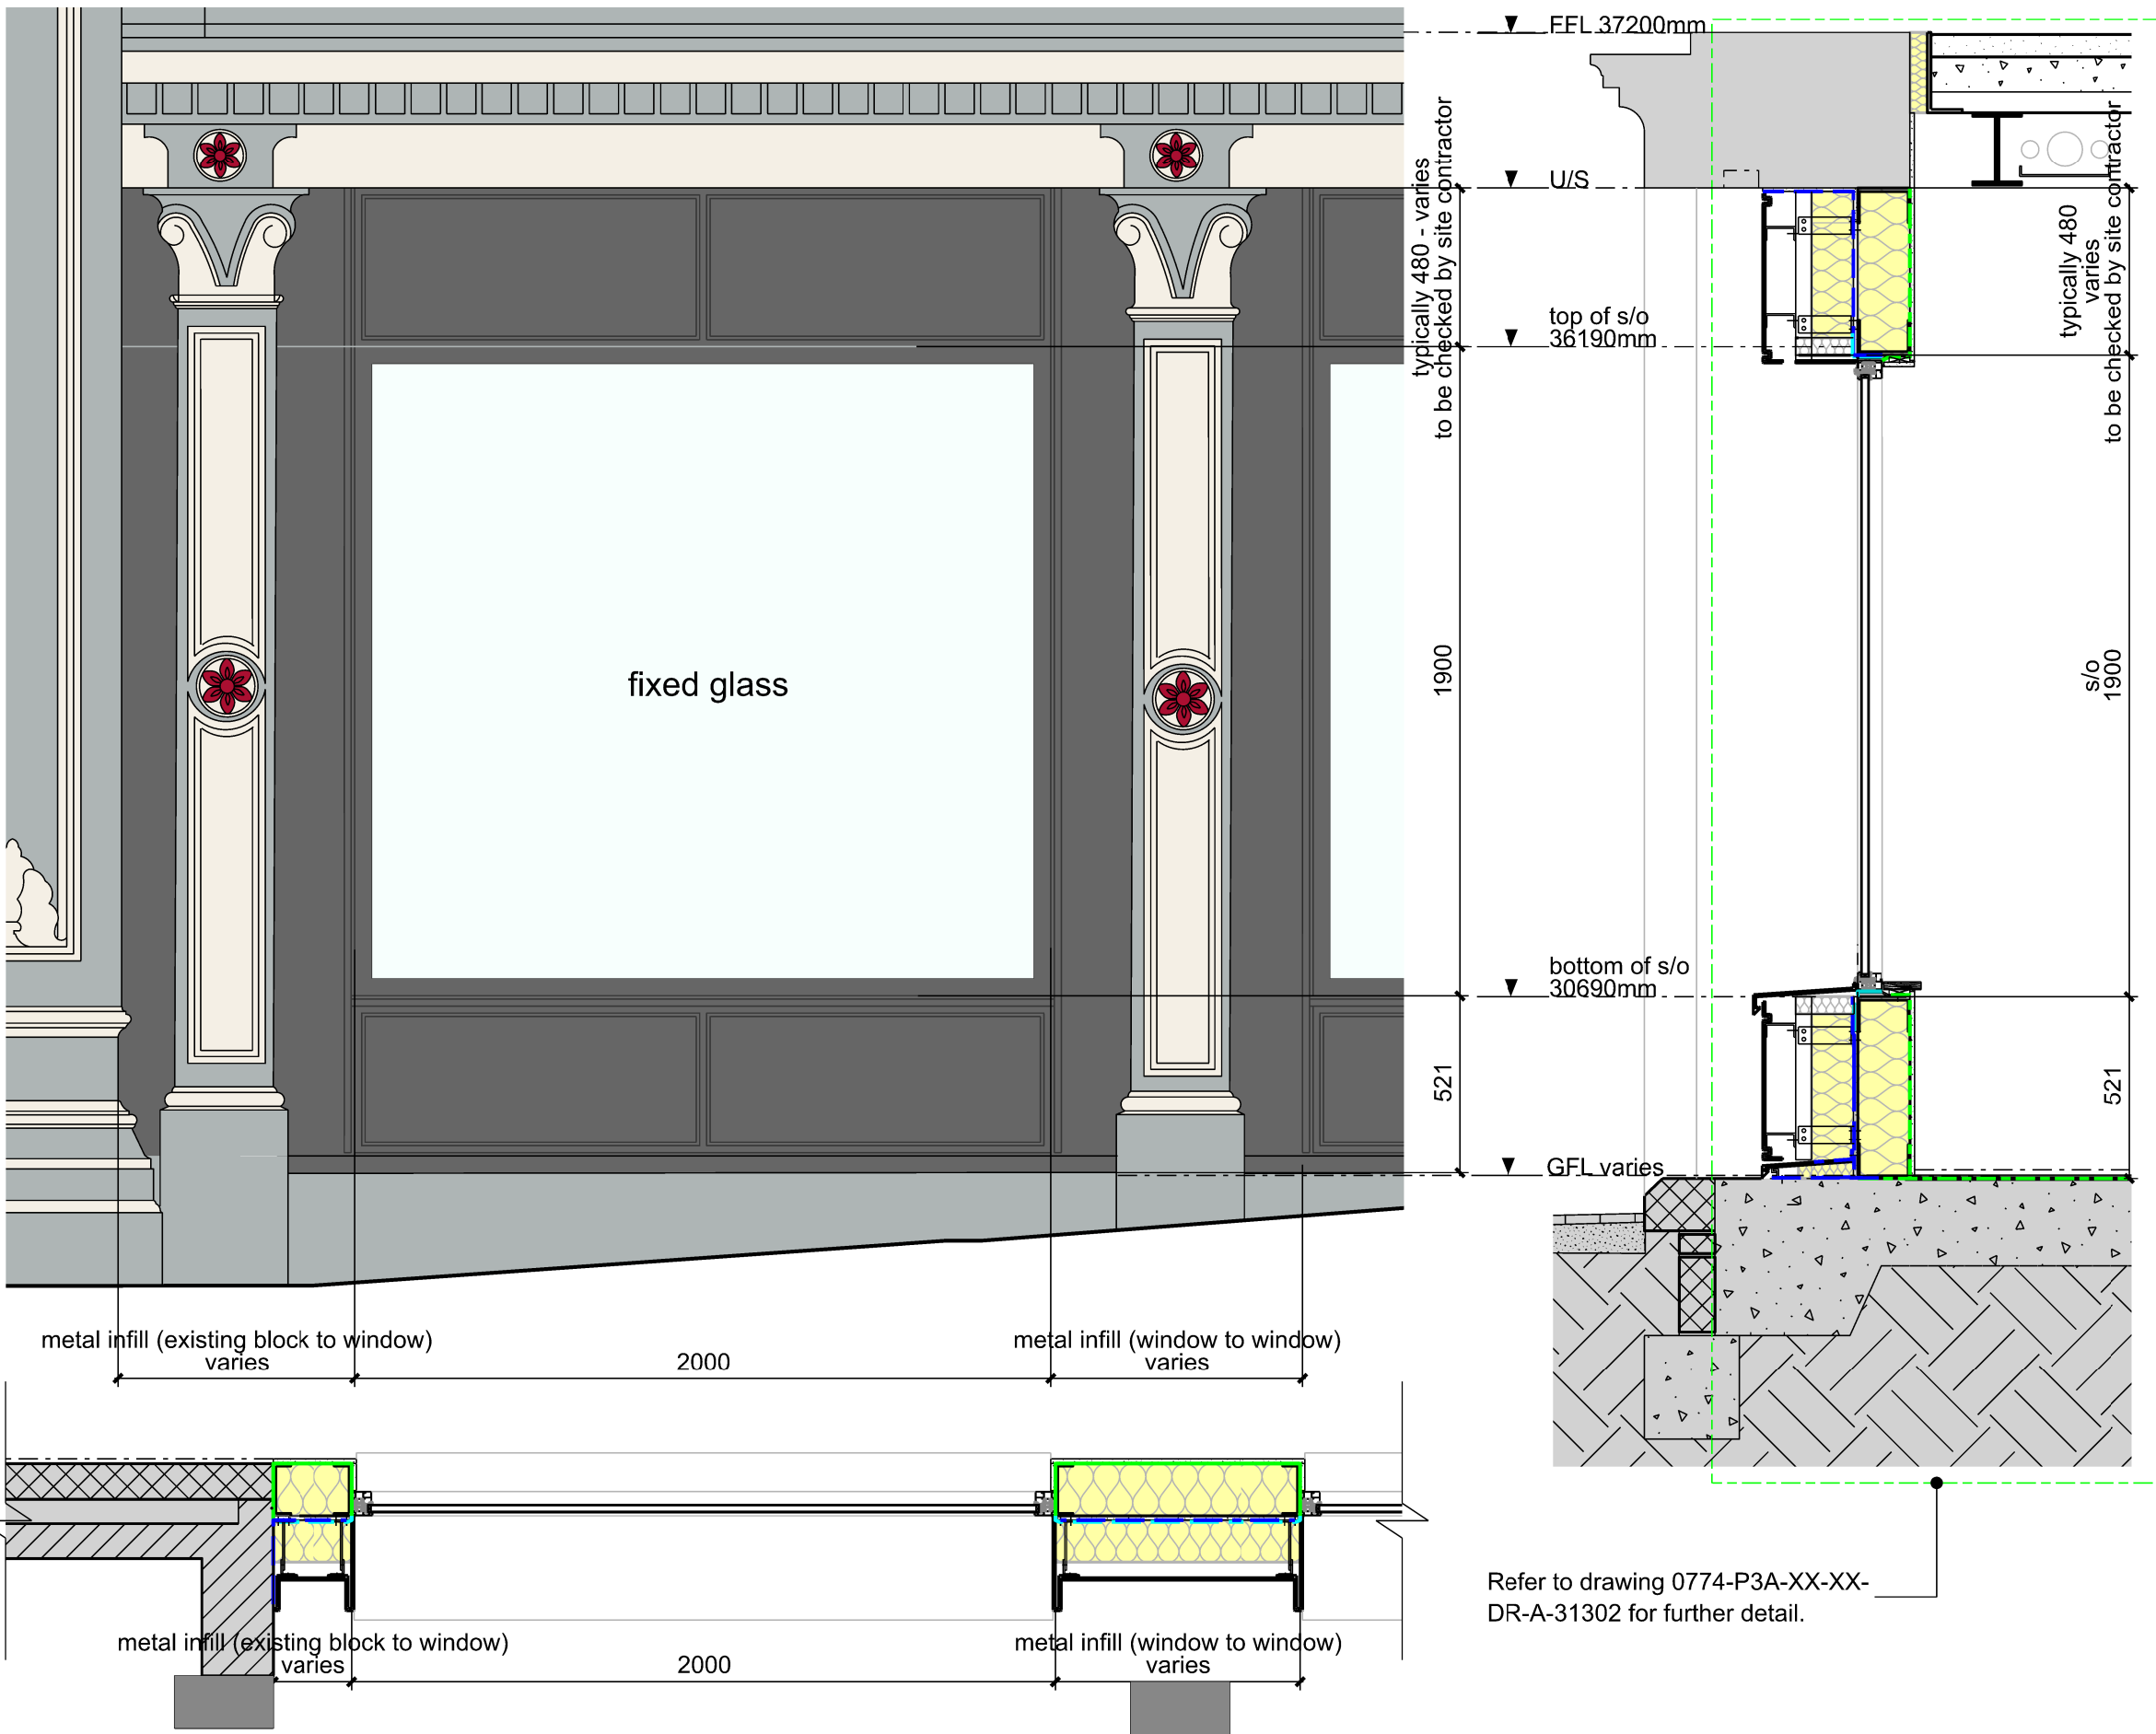

Type C Window Jamb Section (Cafe/Event space)
1: 20

Notes

01. Drawing is for design intent and setting out. All measurements to be site checked by contractor.
02. Detailed design to specialist subcontractor drawings.
03. Acoustic ratings refer to acoustic report. The ventilation louvres proposed over the windows should provide a sound insulation performance of $D_{n,e,w}$ 30 dB. To be read in conjunction with (04) series GA drawings and (12) series building regulation drawings.
04. Ironmongery requirement TBC by Allied London.
05. U-Values to Achieve 1.4 W/m²K.
06. G-Values and light transmittance TBC by MFP
- 07.

This drawing is to be read in conjunction with the following drawing series:

(00) Series	Site Information
(03) Series	Demolition Drawings
(04) Series	GA Plans, Sections & Elevations
(09) Series	Acoustic Plans
(12) Series	FS & BR Plans
(20) Series	Mezzanine Deck Details
(22) Series	Internal Partition Details
(24) Series	Stair Details
(29) Series	Architectural Metalwork Details
(30) Series	External Louvre Details
(31) Series	External Window & Door Details
(32) Series	Internal Door Details


Notes:

Do not scale from this drawing.
All dimensions are in millimetres unless otherwise noted.
All dimensions to be checked on site before proceeding with work.
All omissions and discrepancies to be reported in writing to Project 3 Architects Ltd.
Areas indicated on this drawing are approximate and indicative only.
© Project 3 Architects Limited Registered in England & Wales Number 08021795.

Key

Proposed aluminium cladding system. Design intent to Architect detailed design to specialist subcontractor. Colour REF: RAL 7016. Finish PPC


South Door: ED.00.01 (Cafe/ Event Space)
1: 20

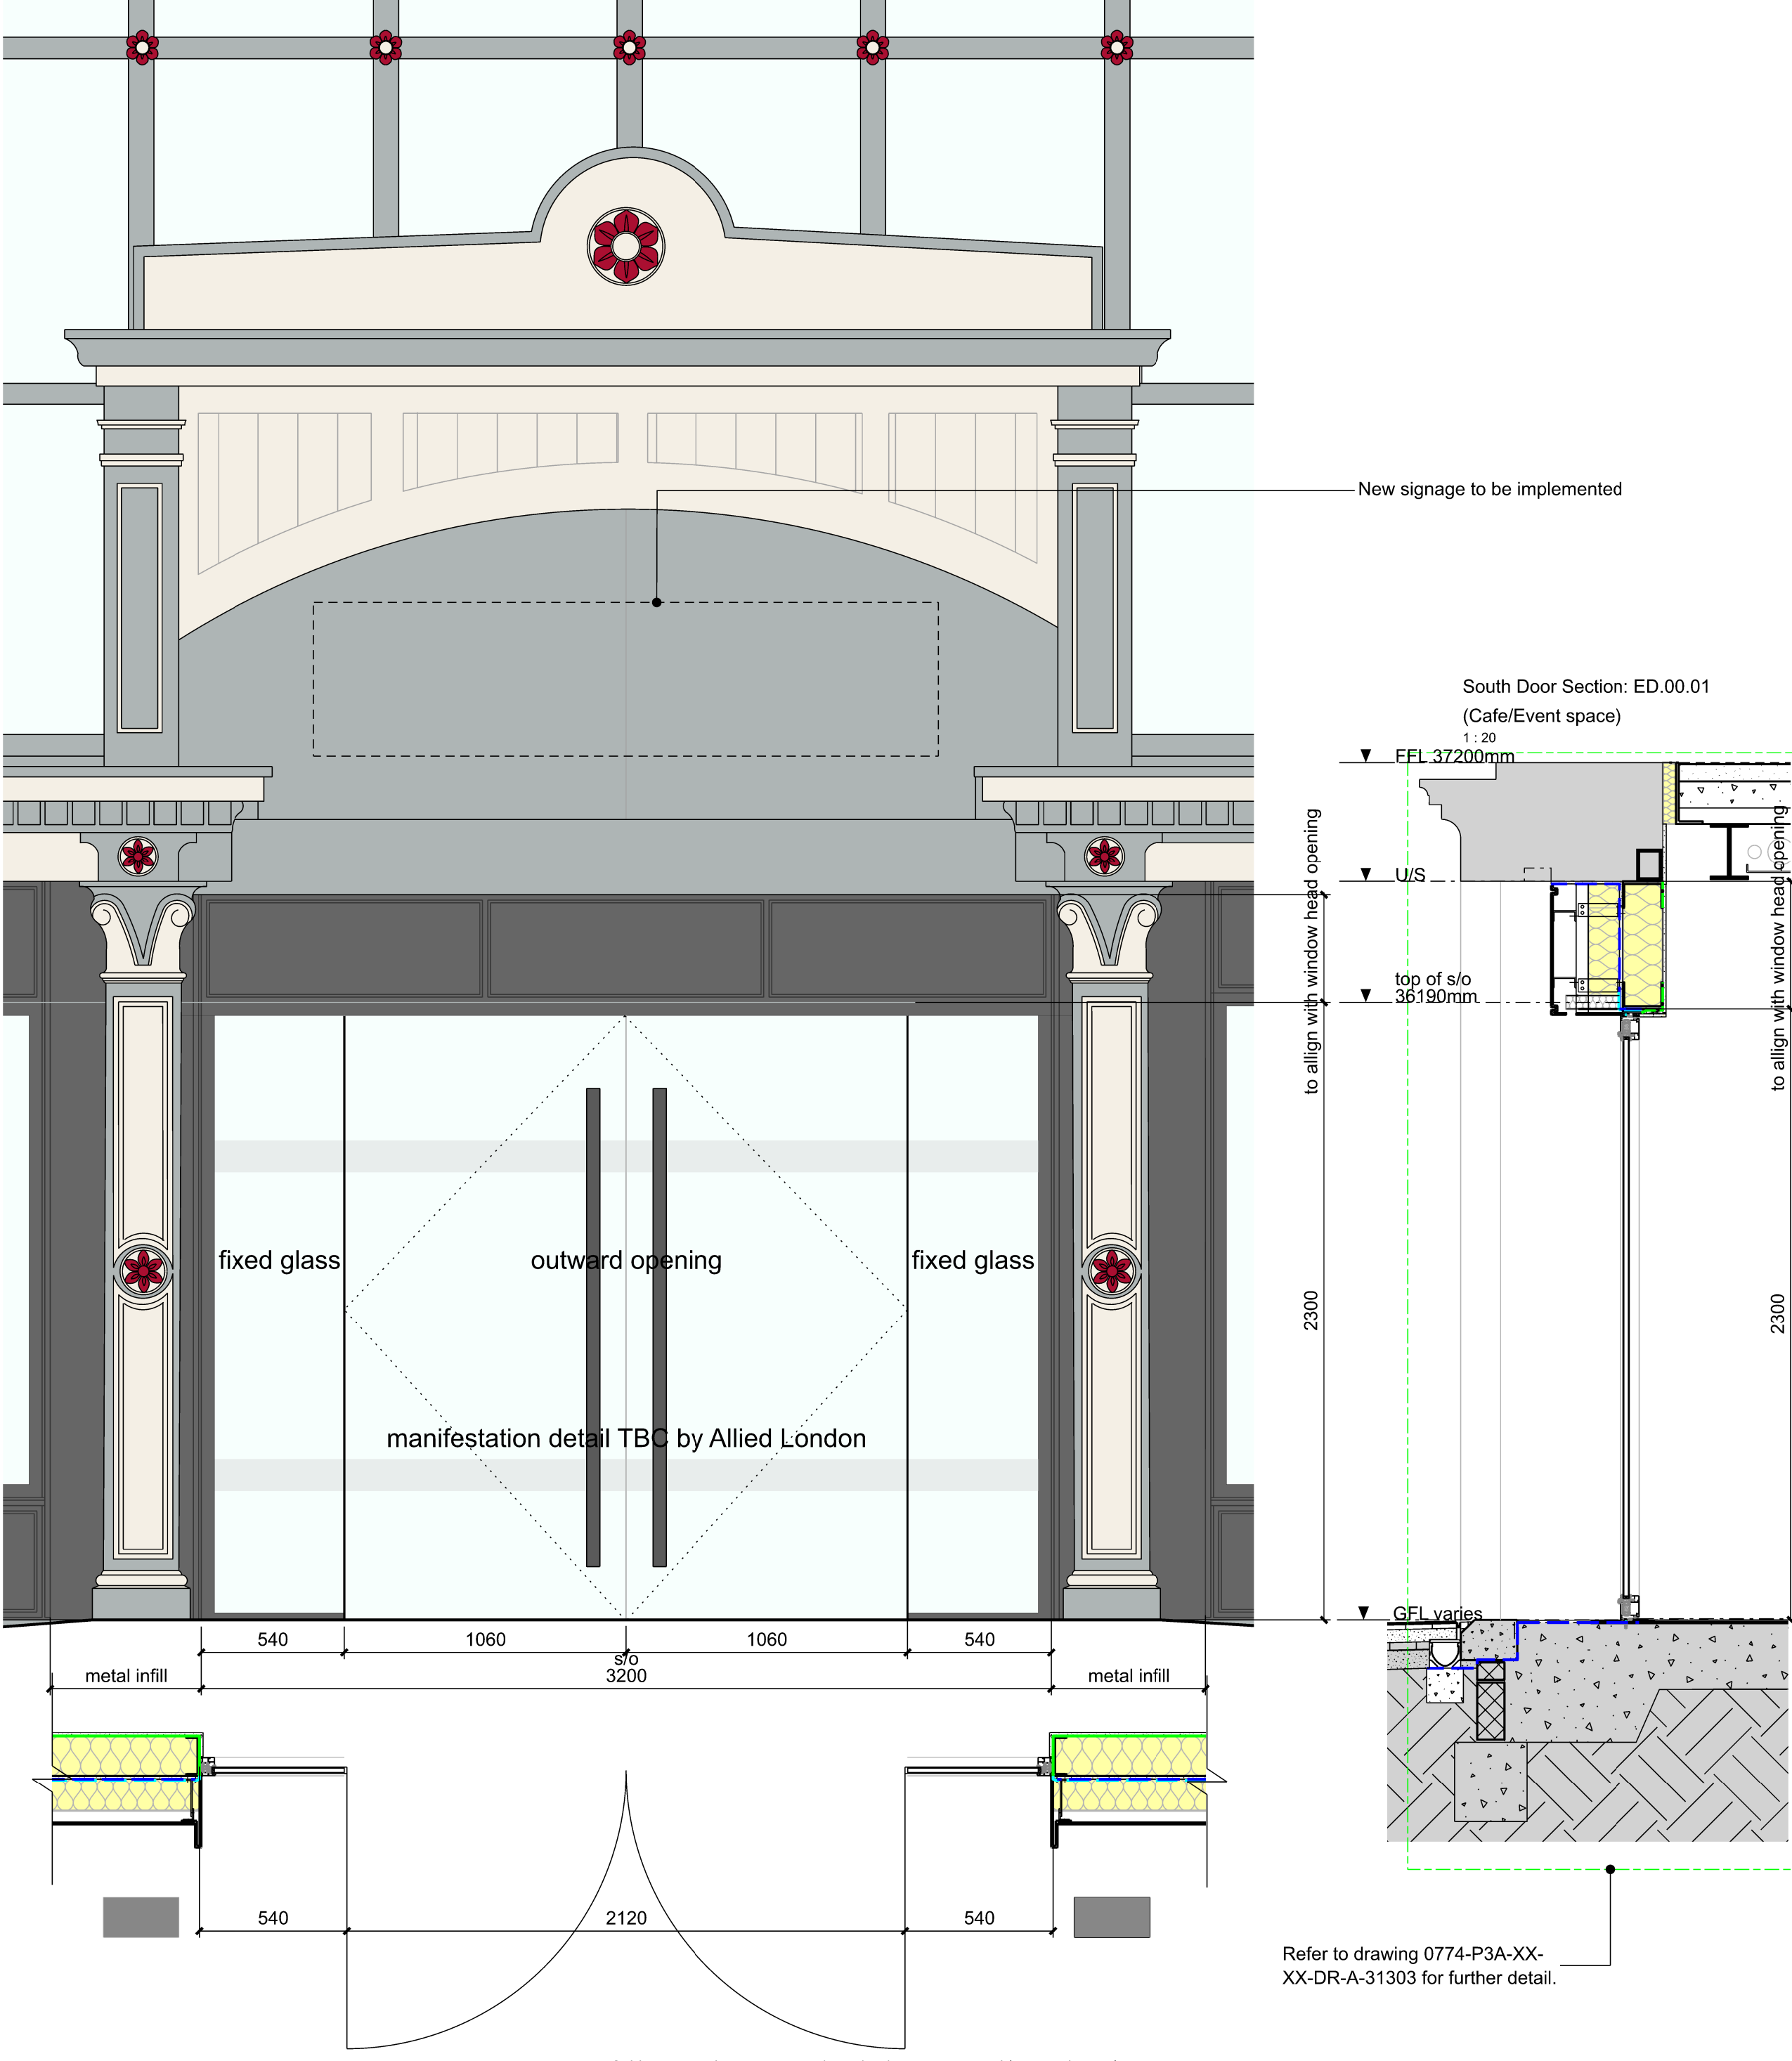

South Door Jamb Section: ED.00.01 (Cafe/Event space)
1: 20

Access Control

T03	11/01/24	Notes added	WS
T02	29/11/23	Updated to HART comments	WS
T01	20/10/23	First Issue	JG
Rev:	Date:	Description:	By:

 

PROJECT3
architects

4 back grafton street
altrincham
cheshire
WA14 1DY
0161 233 0575
mail@project3architects.com
www.project3architects.com

Project:
Lower Campfield
Liverpool Road
Title:
Window and External Door Schedule
TYPE A,B,C and E.D.00.01
Status:
TENDER
Drawing Number:
0774-P3A-XX-XX-DR-A-31201
Revision:
Scale @ ISO A1:
1:20
T03