

New non-illuminated fascia panel to be painted, Blue RAL 5005, 30% Gloss with Brown Arizona Oak woodtex strip to base. Store Address and Est. year vinyl lettering applied to new fascia. Ht: 100mm

New non-illuminated fascia panel to be painted, Blue RAL 5005, 30% Gloss with Brown Arizona Oak woodtex strip to base.

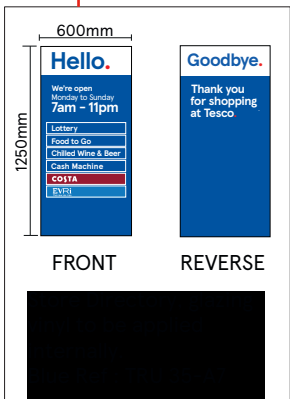
New pinned off internally illuminated Acrylic letters with 'Tesco' in opal 030 Avery 4509 Red 431, And Express & Blips in Opal 030- Avery 5600 LD/082A blue acrylic letters fixed on panel.

New non-illuminated fascia panel to be painted, Blue RAL 5005, 30% Gloss with Brown Arizona Oak woodtex strip to base.



New Projecting Sign in Aluminum Powder coated white RAL 9010. Internal illumination to Acrylic letters only. Tesco in Opal 030 Avery 4509 Red 431, and Express & blips in Opal 030-Avery 5600 LD/082A blue, translucent acrylic letters applied to face. Sides, top and bottom to be blue as per fascia.



New vinyls to be applied internally up to 1700mm high from FFL on the glazing Avery 800-01 off white Chiffon Vinyl to be applied on reverse.



EAST ELEVATION

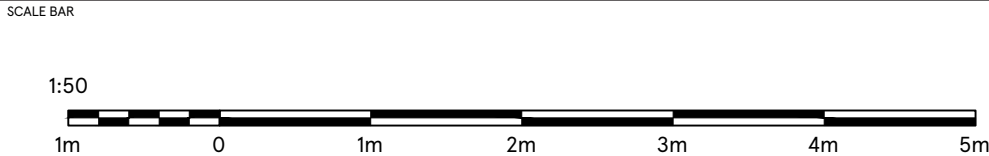

DRAWING NO 03_2376_03B	STORE TYPE EXPRESS	 TESCO FEASIBILITY PLANNING STORE PLANNING DEPARTMENT PROPERTY SERVICES HIGHWOODS BUILDING, KESTREL WAY WELWYN GARDEN CITY, HERTFORDSHIRE, AL7 1GB UK TELEPHONE : 01707 395150 <small>THE COPYRIGHT AND ALL OTHER RIGHTS IN AND RELATING TO THIS PUBLICATION BELONG TO AND ARE THE SOLE PROPERTY OF TESCO STORES LIMITED. ALL RIGHTS ARE RESERVED. NEITHER THE WHOLE NOR ANY PART OF THIS PUBLICATION MAY BE REPRODUCED OR TRANSMITTED IN ANY FORM OR BY ANY ELECTRONIC OR MECHANICAL MEANS INCLUDING PHOTOCOPYING AND RECORDING OR FROM ANY RETRIEVAL SYSTEM WITHOUT THE PRIOR WRITTEN LICENCE FROM THE OWNER © 1997 TESCO STORES LIMITED</small>
SCALE 1:50@A3	DATE 07.12.2023	
CHECKED BY DEEKSHA	STORE NAME DIDSBURY	
DRAWN BY PRIYANKA	CONTENT PROPOSED ELEVATION_ADV	