

P				Planning Submission		13.07.2019		SN	
issue	description			date		drawn		checked	
DRAWING STATUS									
P- PLANNING			T- TENDER			C- CONSTRUCTION			R- RECORD
PLANNING									
 Ibelin Architecture									
59 Kensington Road // Chorlton // Manchester // M21 9WU //									
T: 07768 512 588 // E: info@ibelin.co.uk // W: www.ibelin.co.uk									
Client: Mr. D. & Mrs. A. Shaw and Mr. H. Saunders									
Job: 7 & 9 Harkerside Close, Chorlton, Manchester. M21 8XQ.									
Title: Roof Plan - Existing									
Scale: 1:50 @ A3									
Job Number		Drawing Number			issue				
1901		004			P				

GENERAL NOTES


1. Dimensions must not be casted from this drawing. Any discrepancies are to be discussed with Ibelin Architecture.

2. Ibelin Architecture is to be notified of any discrepancies in writing.

3. All dimensions are in millimetres unless otherwise stated.

4. All dimensions should be verified on site before commencement of any work.

5. Copyright is to remain the property of Ibelin Architecture in accordance with the Copyright, Designs and Patents Act 1988.

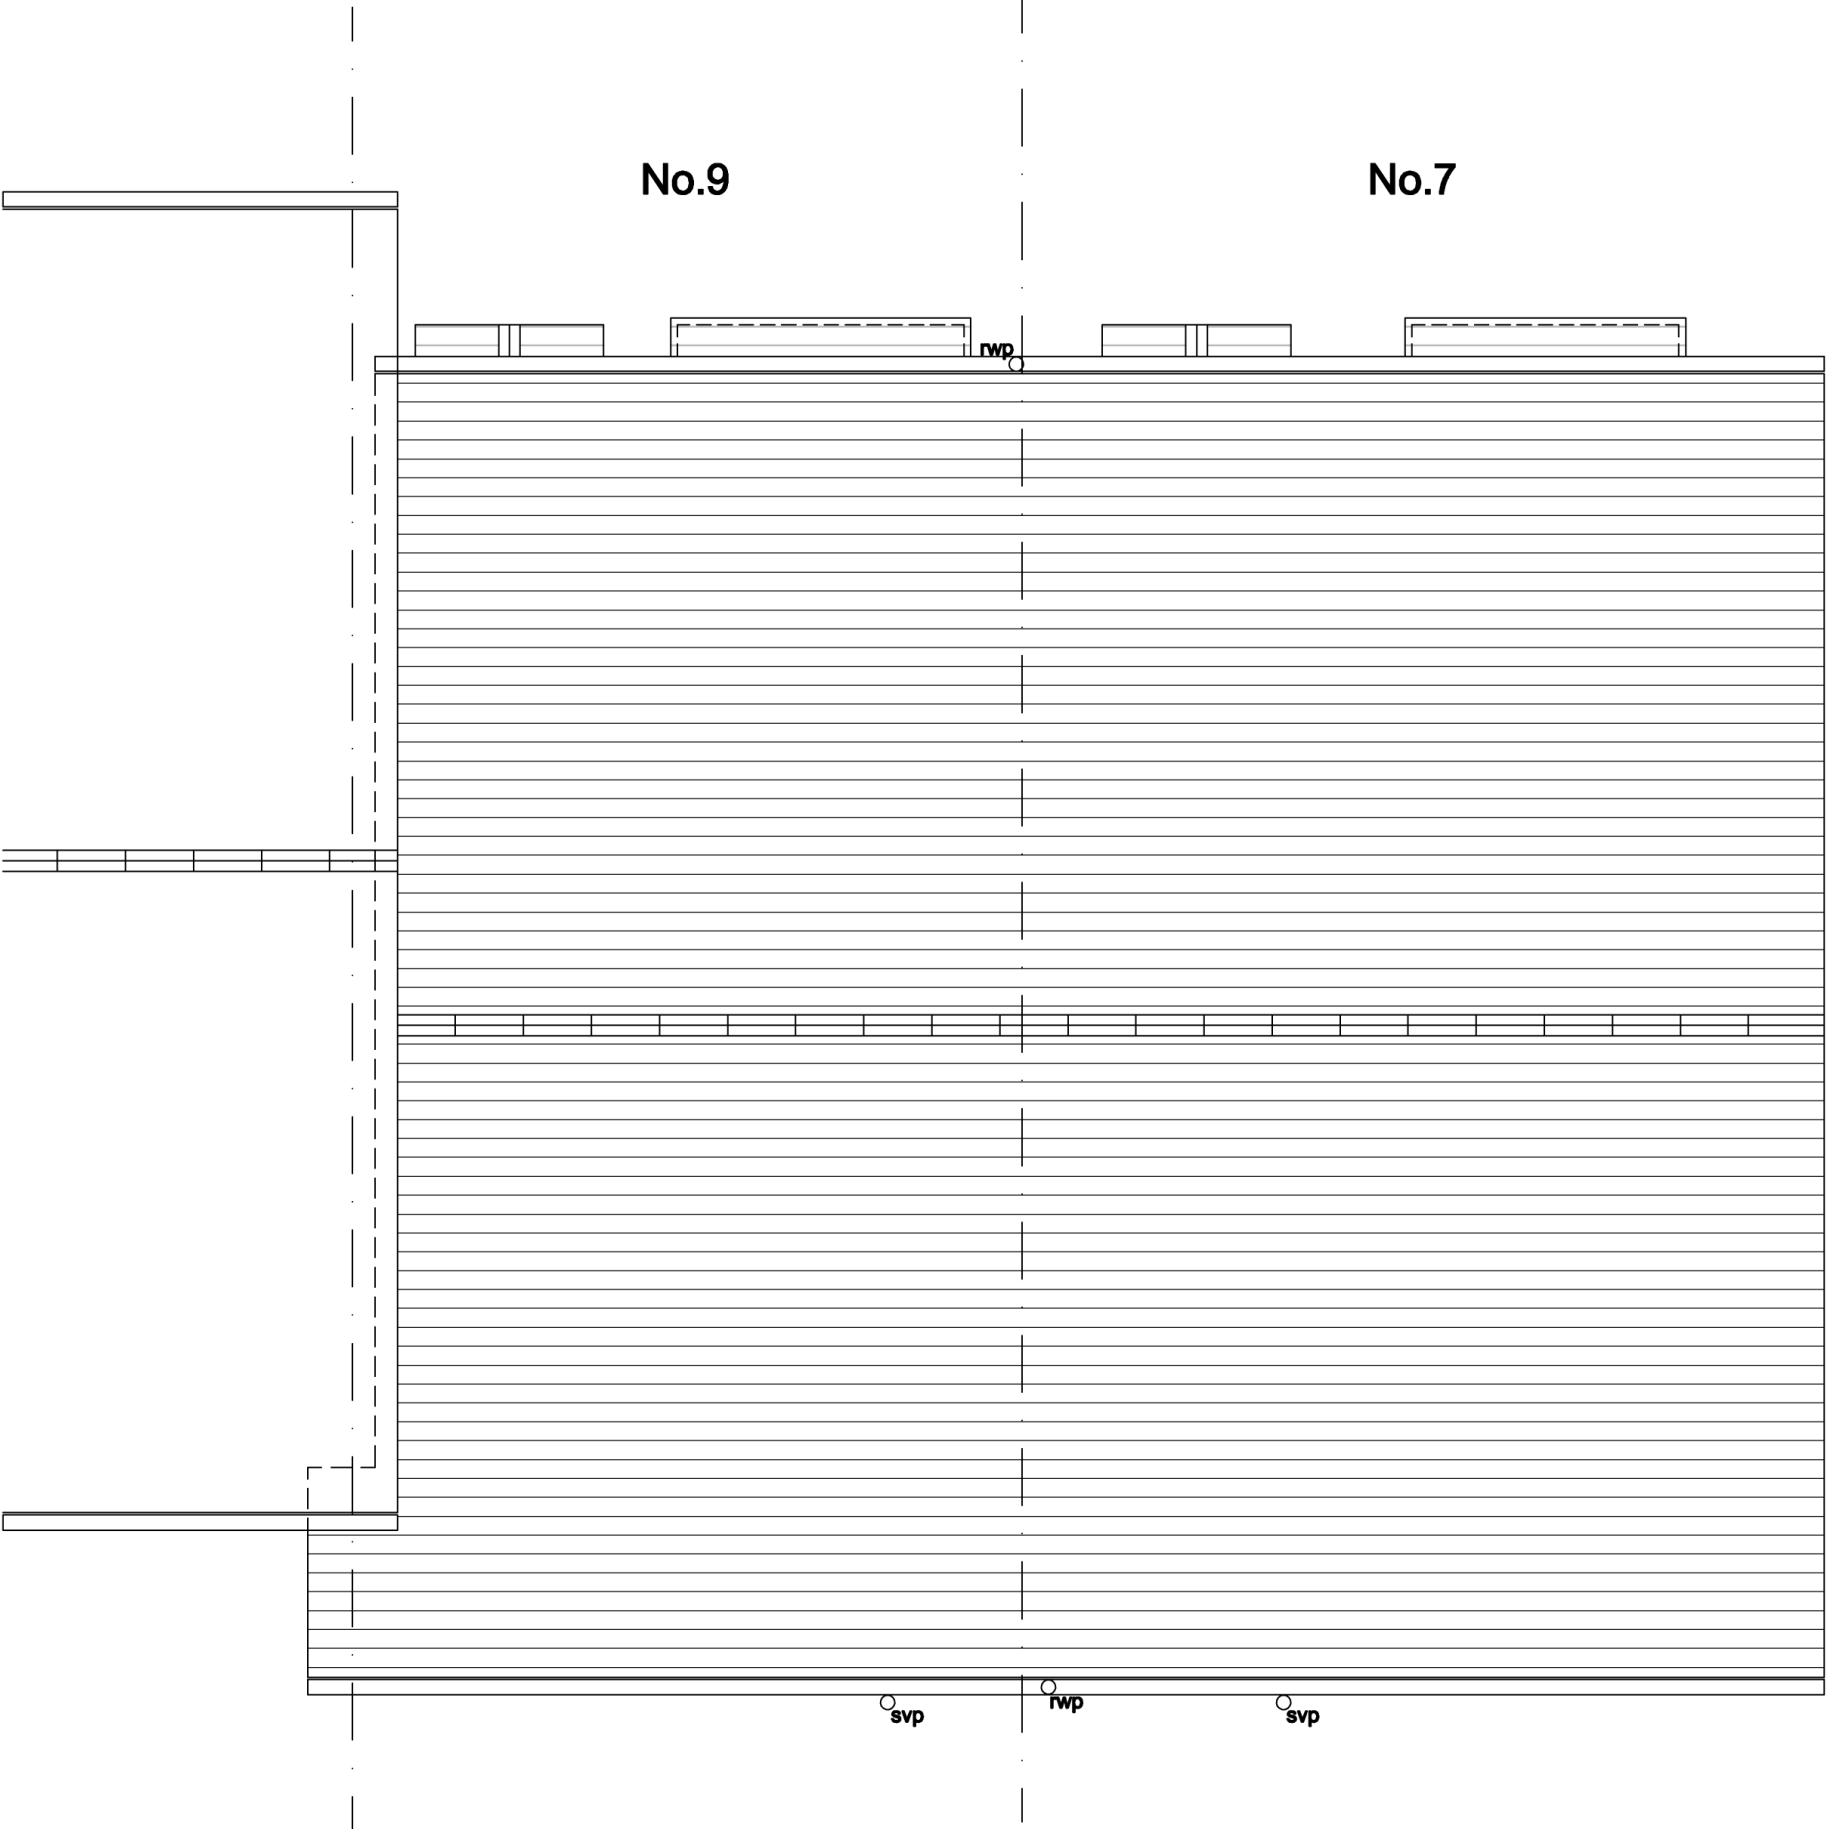

Roof Plan - Existing scale 1:50 @ A3