


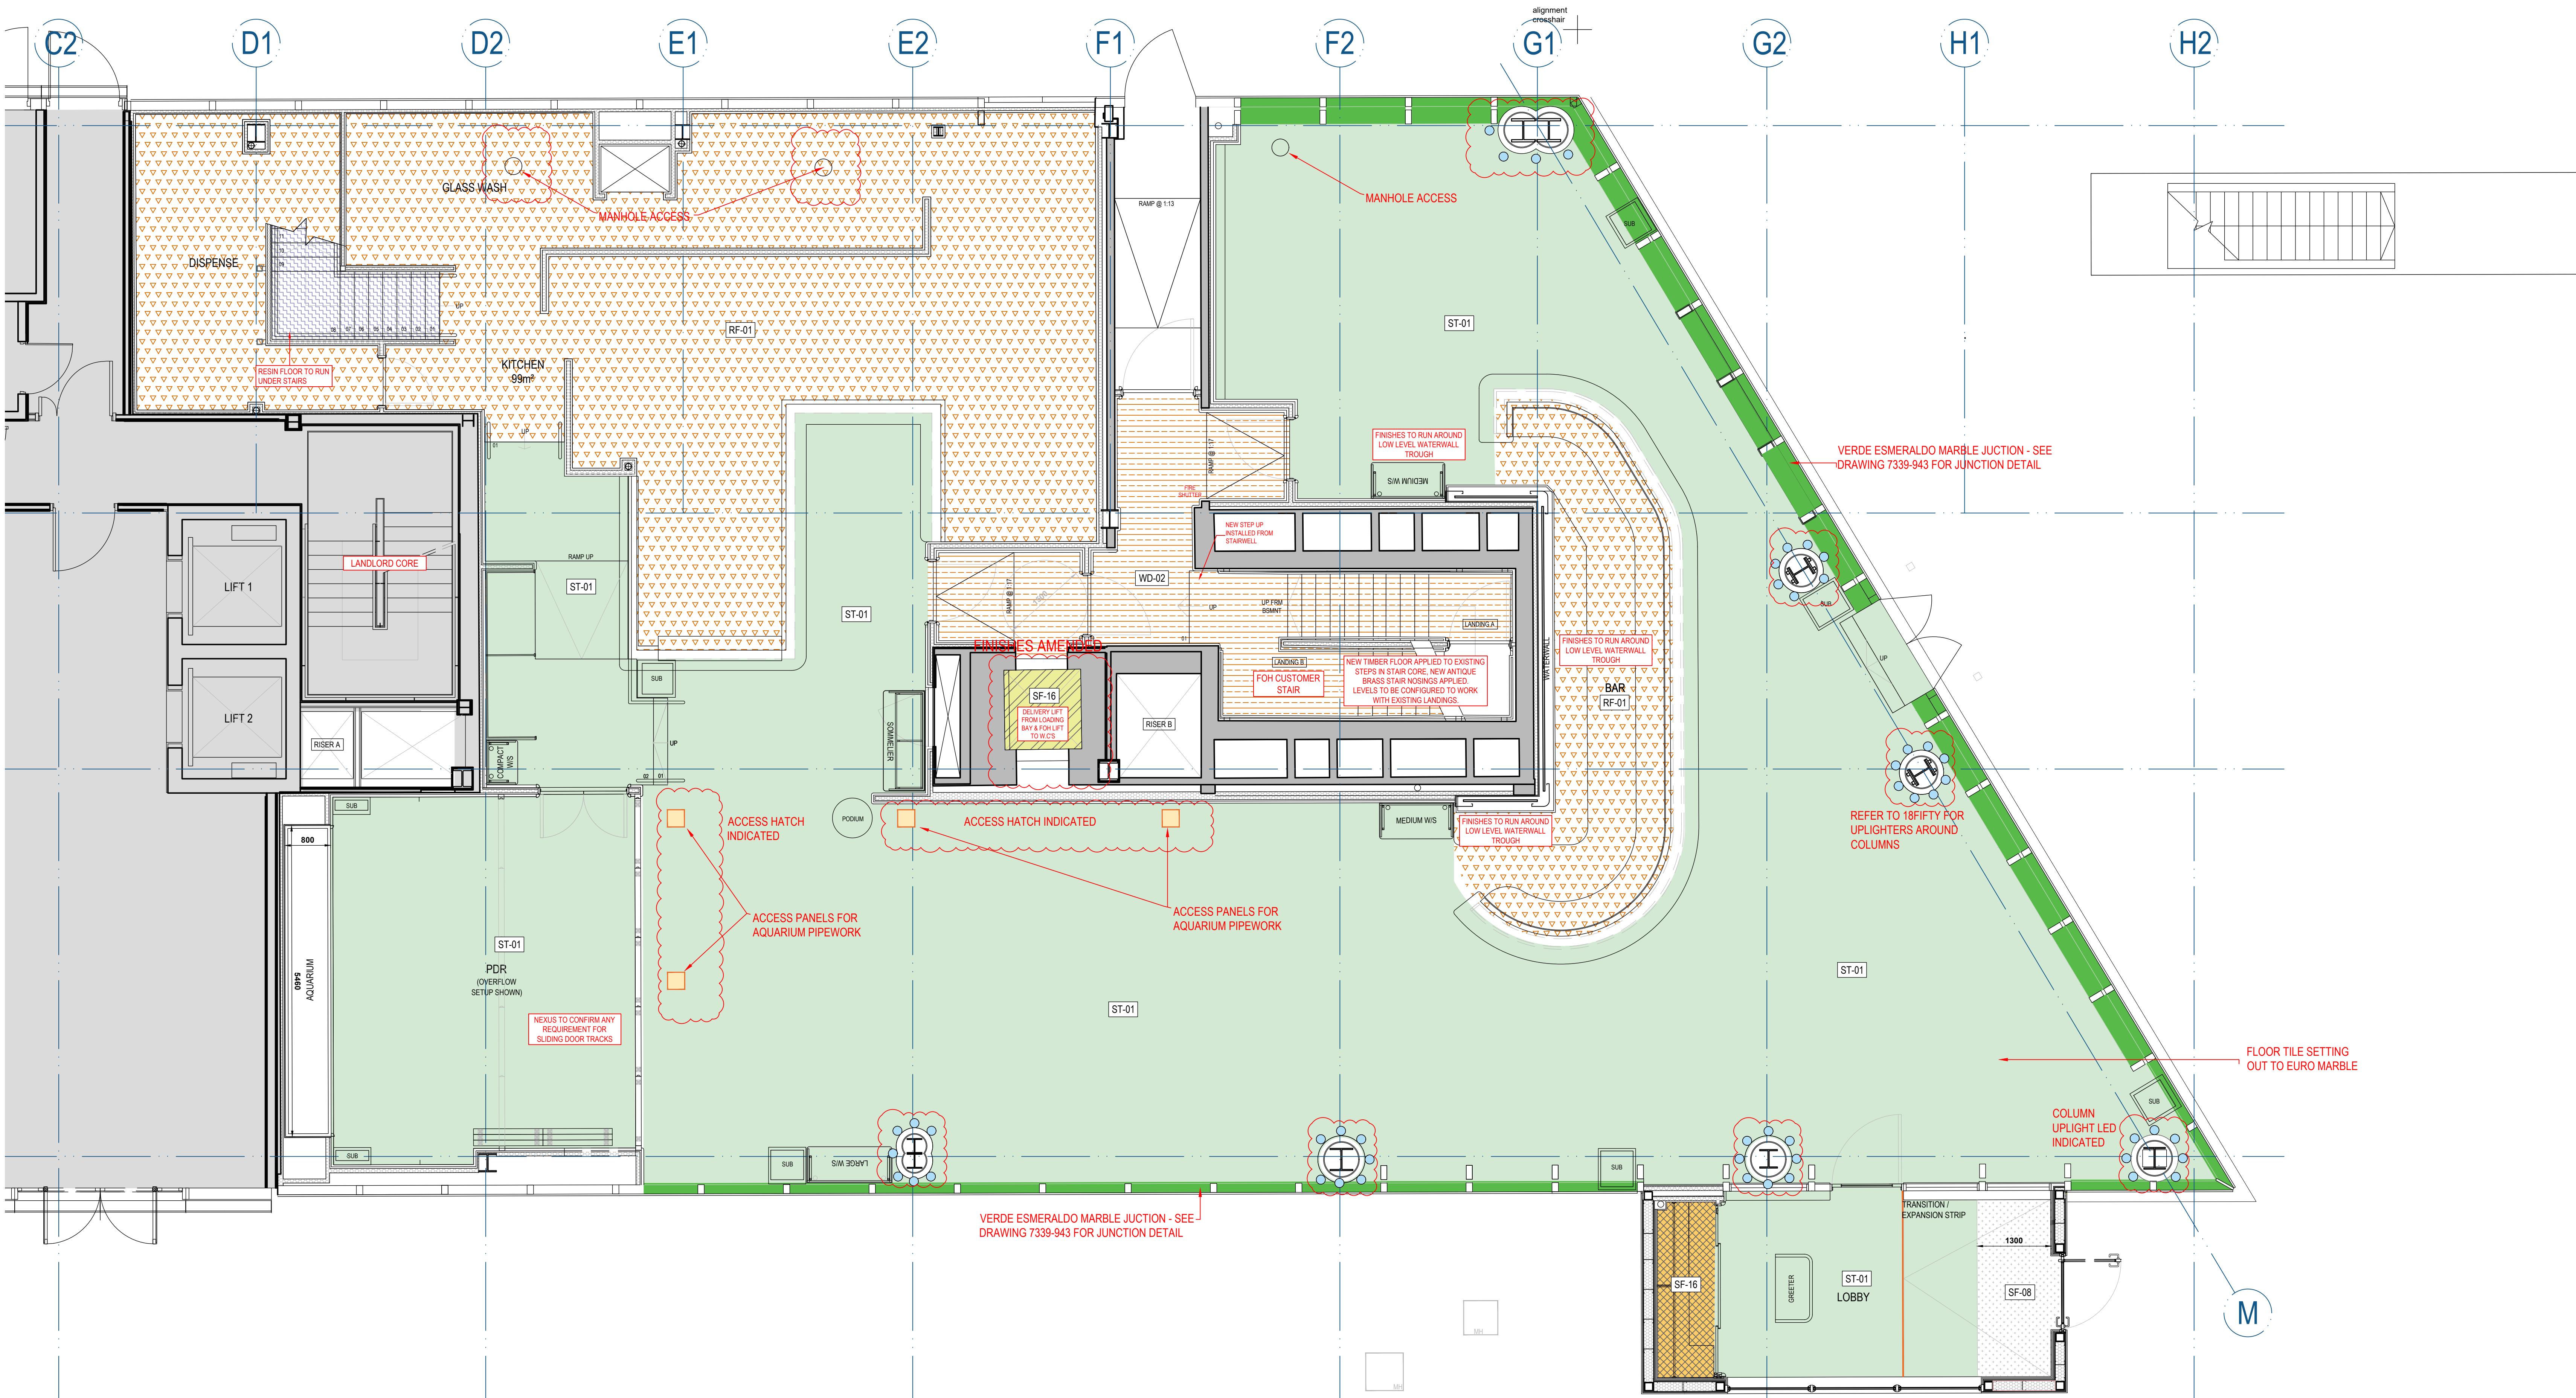

FLOORING LEGEND

REFER TO FINISHES SCHEDULE FOR ALL DETAILS

SYMBOL	DESCRIPTION	SPEC REF
	ROSA PORTUGAL MARBLE, POLISHED	ST-07
	LES QUATRE SAISONS PRINTEMPS MARBLE	ST-10
	VERDE ESMERALDO MARBLE 700x800	ST-01
	VERDE ESMERALDO MARBLE - SEE DRAWING 7339-943 FOR JUNCTION DETAIL	ST-01
	COIR ENTRANCE MAT	SF-08
	RESIN FLOOR	RF-01
	ALTRO FLOOR TO BOH AREAS	RF-04
	ANTI SLIP GRP STAIR TREADS	CODE TBC
	FIBREGLASS - LAPPED 150MM UP PERIMETER WALLS & BUND STRIP APPLIED ACROSS OPENING	CODE TBC
	FLOOR GULLY	CODE TBC
	BLACK GRANITE	ST-11
	TIMBER FLOOR TO STAIR WELL	WD-02
	WHITE AGATE WITH BACKLIT WITH LIGHTING PANELS POLISHED AND TREATED WITH NON SLIP	ST-06
	ANTICO FLOOR TO CLOAKROOM	SF-16
	TIMBER FLOOR TO LIFT	WD-01
	ACCESS HATCH IN PEDESTAL FLOOR	
	NARROW BEAM UPLIGHT WITHIN FLOOR - REFER TO 18FITY FOR DETAILS	

NOTES

ALL INTERNAL FLOOR FINISHES TO BE LEVEL. FOH AREAS TO BE FINISHED WITH ANTIQUE BRONZE ANGLE JUNCTION TRIMS.

ALL DIMS ARE APPROXIMATE. CONTRACTOR TO CONFIRM DIMS ON SITE

GROUND FLOOR TO BE BUILT UP ON PEDESTAL SYSTEM TO ALLOW FOR LEVEL CHANGES AT ENTRANCE. REFER TO PROPOSED FLOOR BUILD UP PLAN & DETAILS - 7339 - 610, 611 & 943

FIRE BARRIERS VOID PROTECTION, LEAK DETECTION & TANKING REQUIRED TO PARTS OF SCHEME. TO BE READ IN CONJUNCTION WITH RELEVANT DRAWINGS. 7339 - 610, 611, 612, 943


PLY REQUIRED BELOW RESIN ON PEDESTAL FLOOR SYSTEM - REFER TO DETAIL 7339 / 961

PROPOSED GROUND FLOOR PLAN

AREA - 602m² / 6477ft²



RESTAURANT - GROUND	138 NO.
BAR	18 NO.
TOTAL	156 NO.

DINING SETUP (SUNDAY - WEDNESDAY)

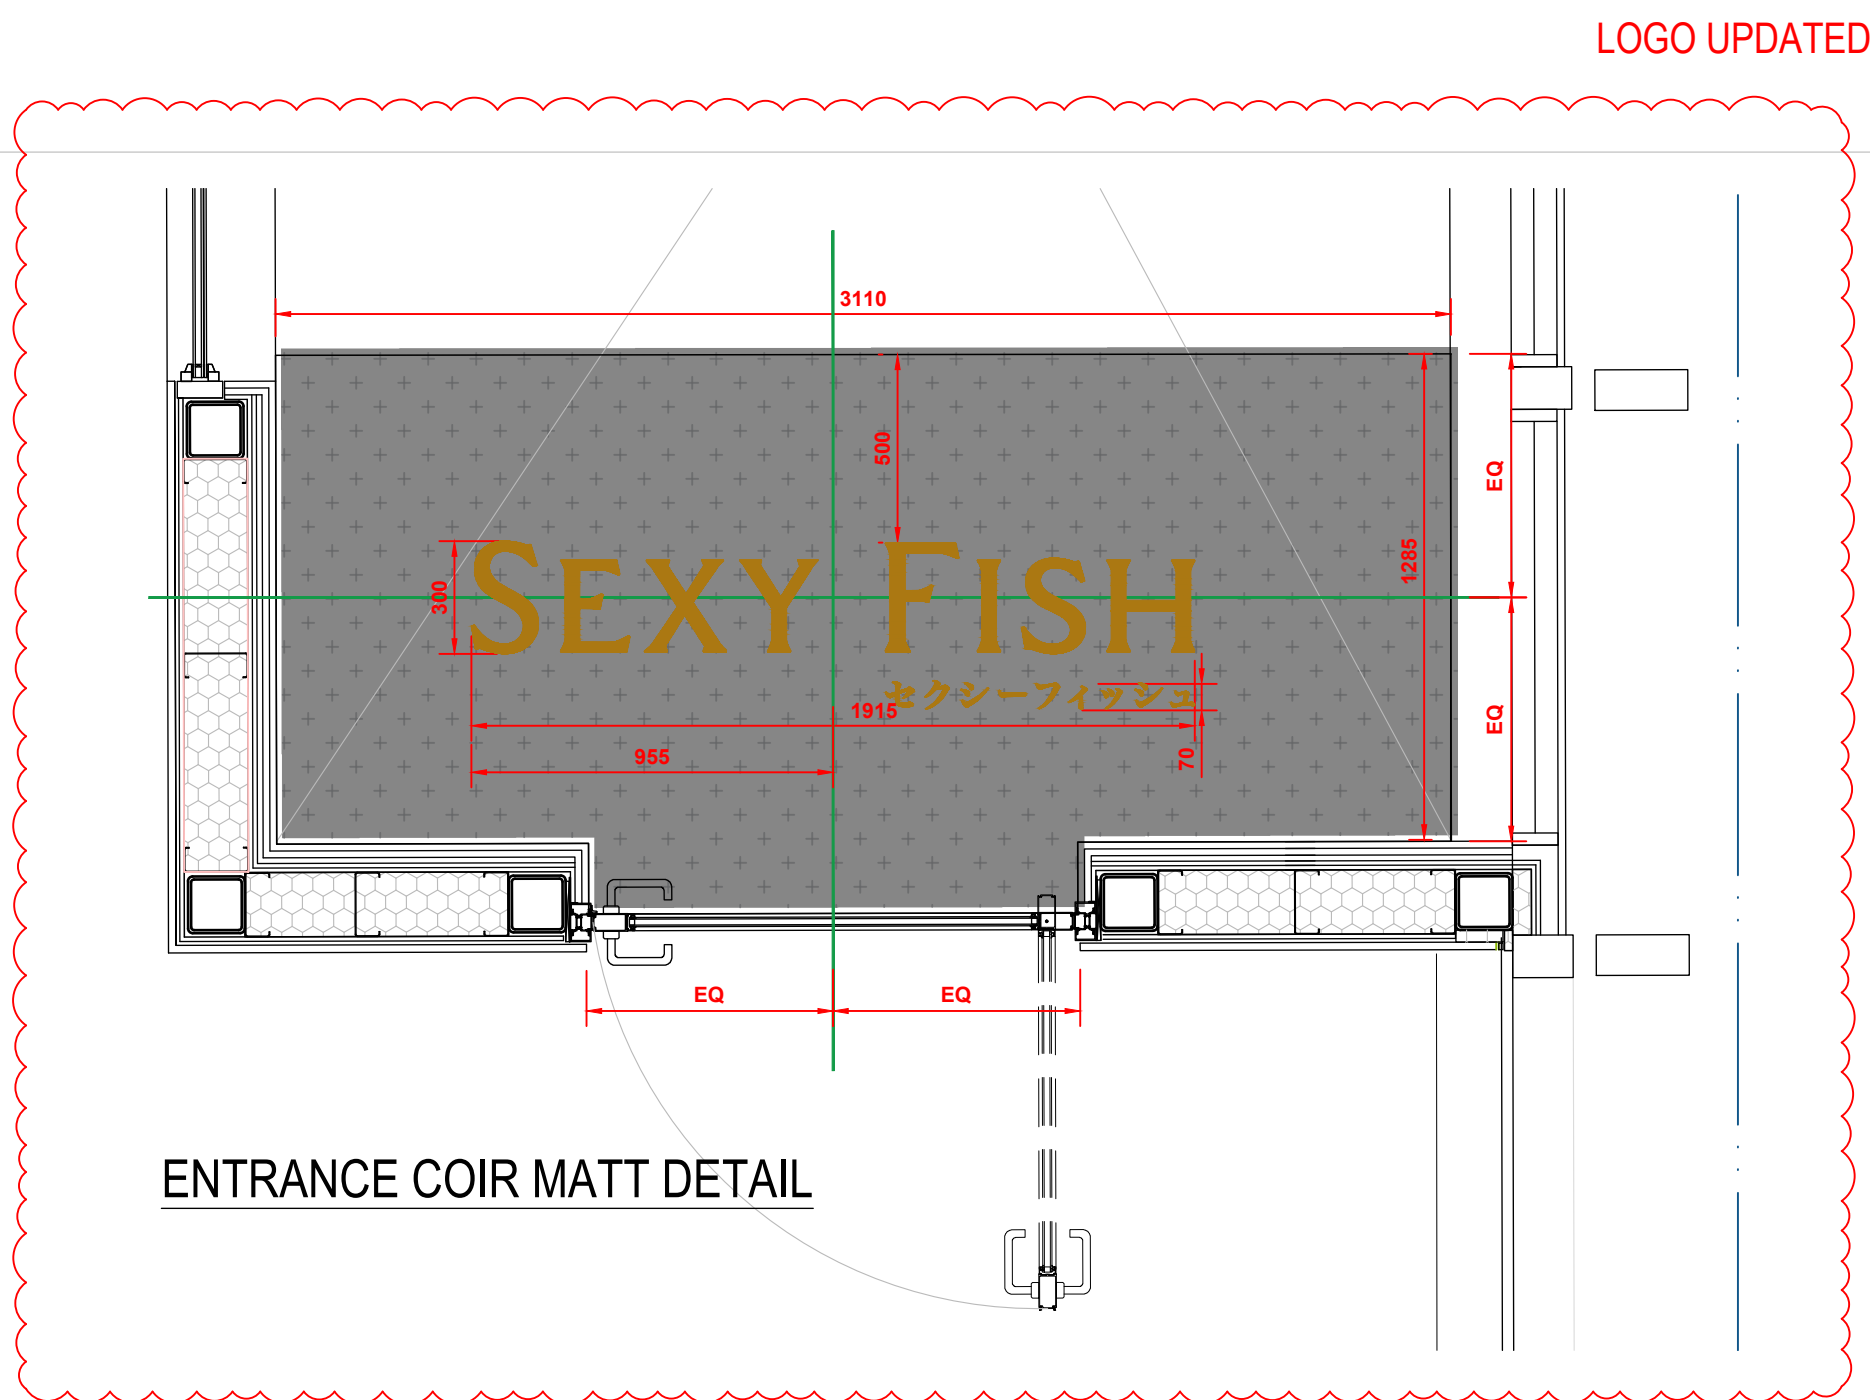

NOTE
DO NOT SCALE FROM THIS DRAWING. ALL DIMENSIONS ARE TO BE CHECKED ON SITE PRIOR TO MANUFACTURE/CONSTRUCTION. ANY DISCREPANCIES ARE TO BE REPORTED TO PUMPHOUSE DESIGNS

NOTE
SHOP DRAWINGS TO BE PROVIDED FOR SIGN OFF BEFORE MANUFACTURE

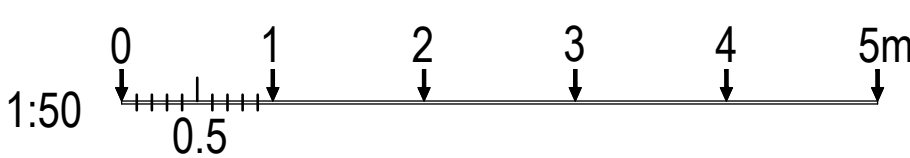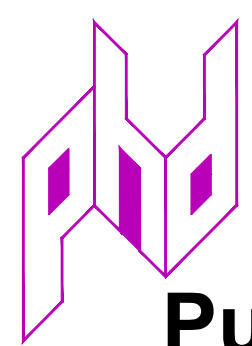

PumpHouse
DESIGNS
Architectural & Interior
Design Consultants

Pump House Yard
The Green
Sedlescombe
East Sussex
TN33 0QA
info@pumphousedesigns.co.uk
www.pumphousedesigns.co.uk

T: 01424 871120

U	DATE	DESCRIPTION	BY	DATE
U	20.07.23	DATE	BY	DATE
T	20.07.23	SCREEN REMOVED	AT	20.07.23
S	11.07.23	UPDATED TO LATEST LAYOUT	PE	11.07.23
R	20.06.23	MAJOR UPDATES	AT	20.06.23
Q	20.06.23	COSES UPDATES	AT	20.06.23
P	12.06.23	RE-DESIGNED WITH LATEST LAYOUT	AG	12.06.23
O	06.06.23	UPDATED TO LATEST LAYOUT	PE	06.06.23
N	12.06.23	AQUARIUM ADDED WITH PAUL CLIFFORD IN FRONT	PE	12.06.23
M	31.05.23	STAIR CORE FLOOR TIMBER	AT	31.05.23
L	06.05.23	CLOAKROOM / LOBBY ADJUSTED	AT	06.05.23
K	18.01.23	FINISHES ON STAIRCASE AMENDED	AT	18.01.23
J	08.01.23	COIR MATTING SIZE AMENDED	AT	08.01.23
I	29.11.22	LOBBY AREA UPDATED TO LATEST LAYOUT	PE	29.11.22
H	16.11.22	JUNCTION DETAIL EXTENDED - GALLERY REMOVED	AT	16.11.22
F	14.09.22	GA AMENDMENTS	OT	14.09.22
E	29.07.22	GA AMENDMENTS	OT	29.07.22
D	14.07.22	GA AMENDMENTS - FOR EXTENDED	OT	14.07.22
C	07.07.22	GA AMENDMENTS	OT	07.07.22
B	21.06.22	AGATE FLOOR DETAIL ADDED	AT	21.06.22
A	13.06.22	UNDER AMENDMENTS	AT	13.06.22

SEXY FISH - MANCHESTER
2 SPINNINGFIELDS SQUARE
MANCHESTER
M3 3AE

PROPOSED FLOOR FINISHES PLAN - GROUND FLOOR

DRAWN BY - A.TIDMARSH
DATE - MARCH 2022
SCALE - 1:50 @ A0

DRAWING No. 7339 / 602 / U