


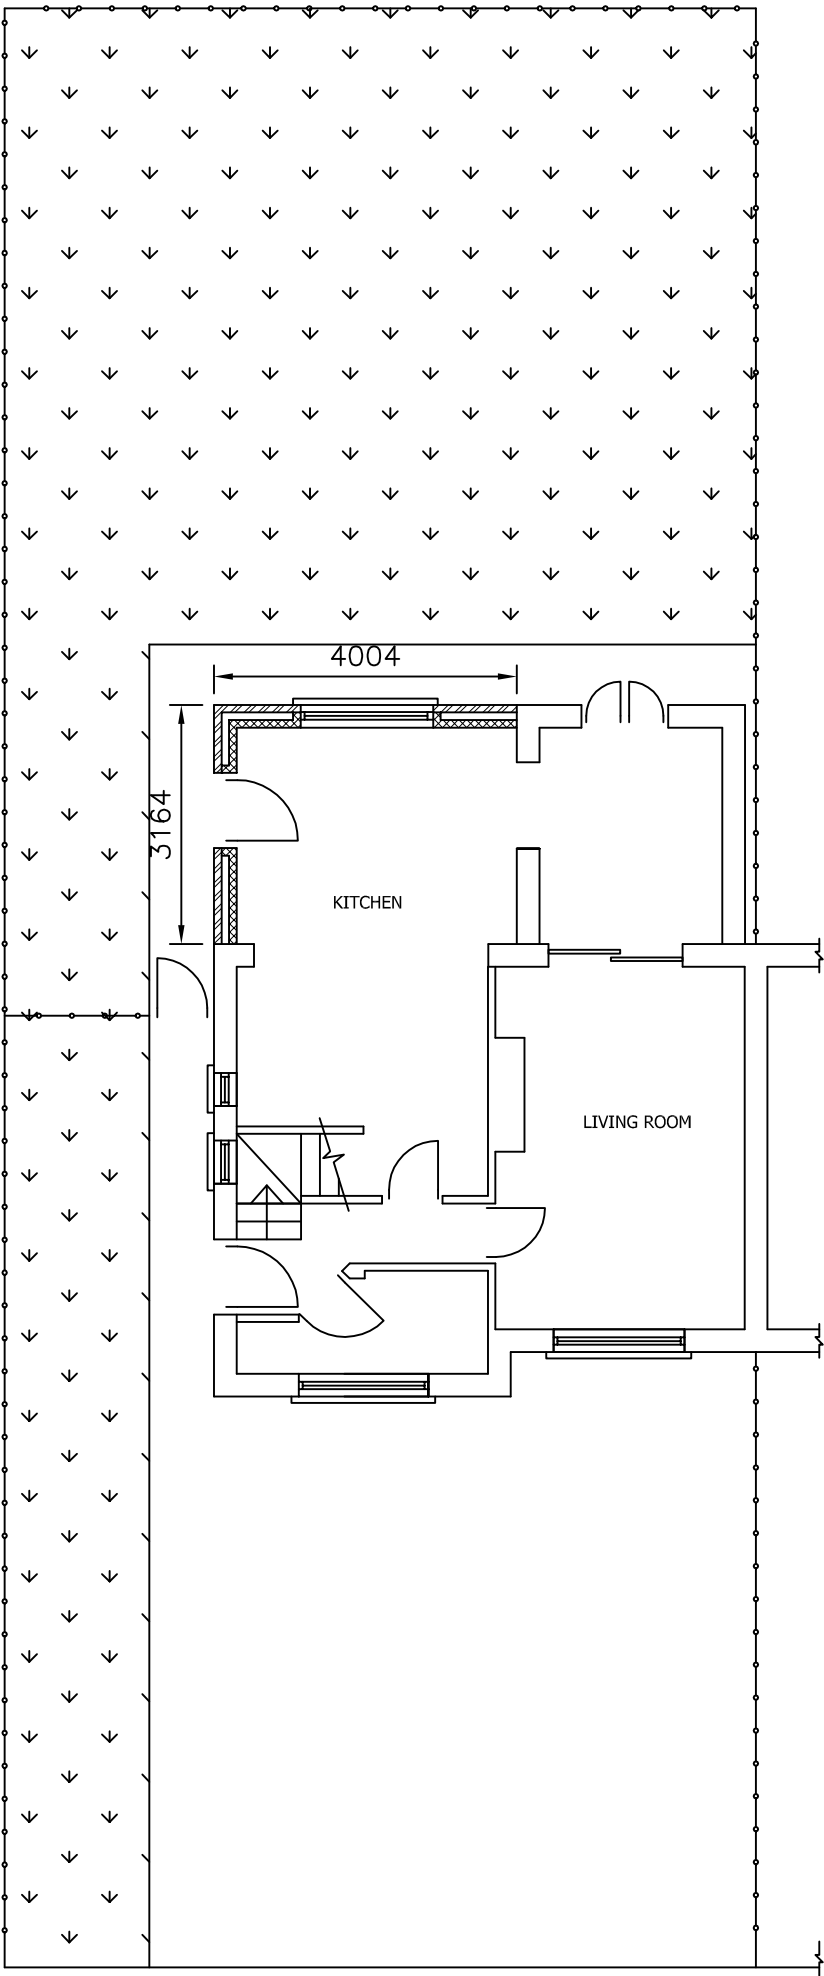

PROPOSED GROUND FLOOR PLAN

TITLE				
PROPOSED GROUND FLOOR LAYOUT				
PROJECT				
PROPOSED DOUBLE STOREY REAR EXTENSION AT 57 BROOKFIELD GARDEN MANCHESTER				
PLOT SCALE 1=1	SCALE 1:100	DRN F.A.	DATE 03/20	DRAWING No. 04
				REV B