




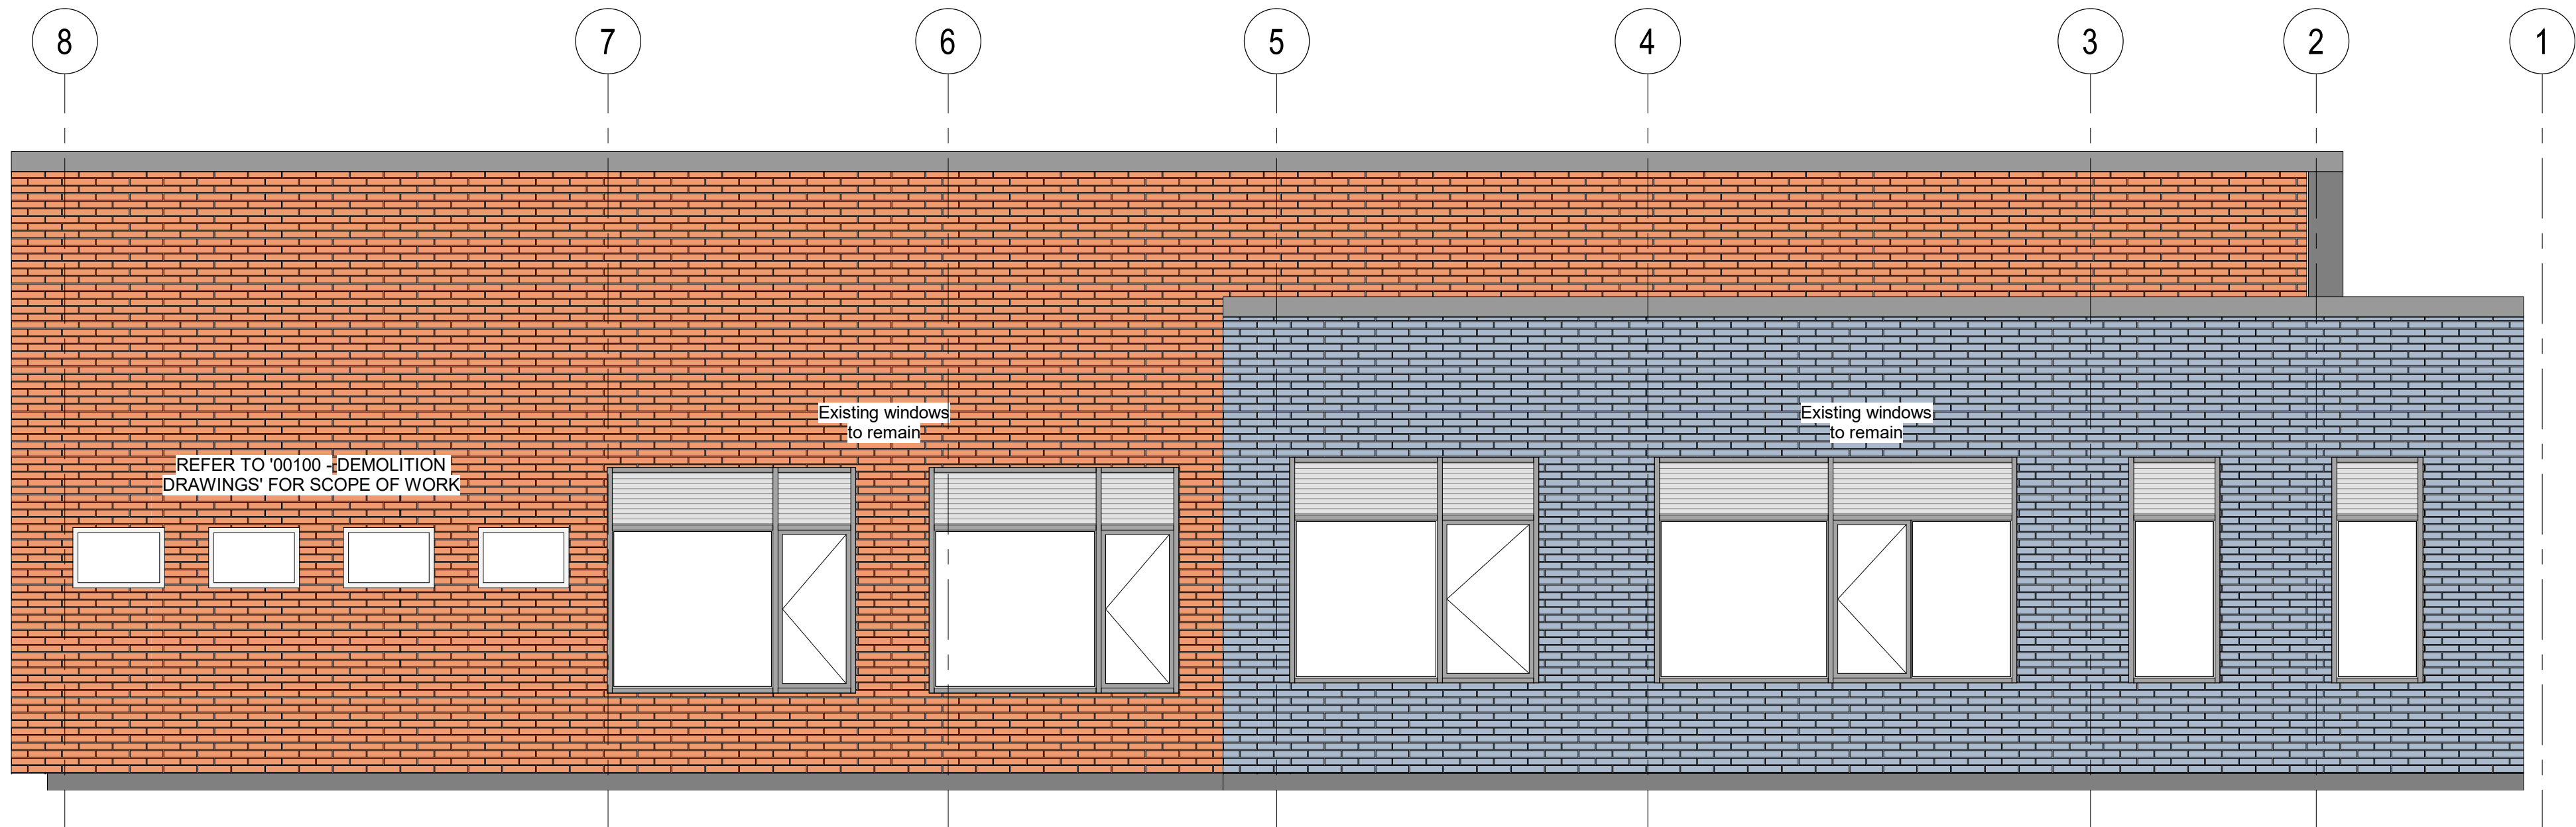


1 Existing South Elevation
1: 50 @ A1

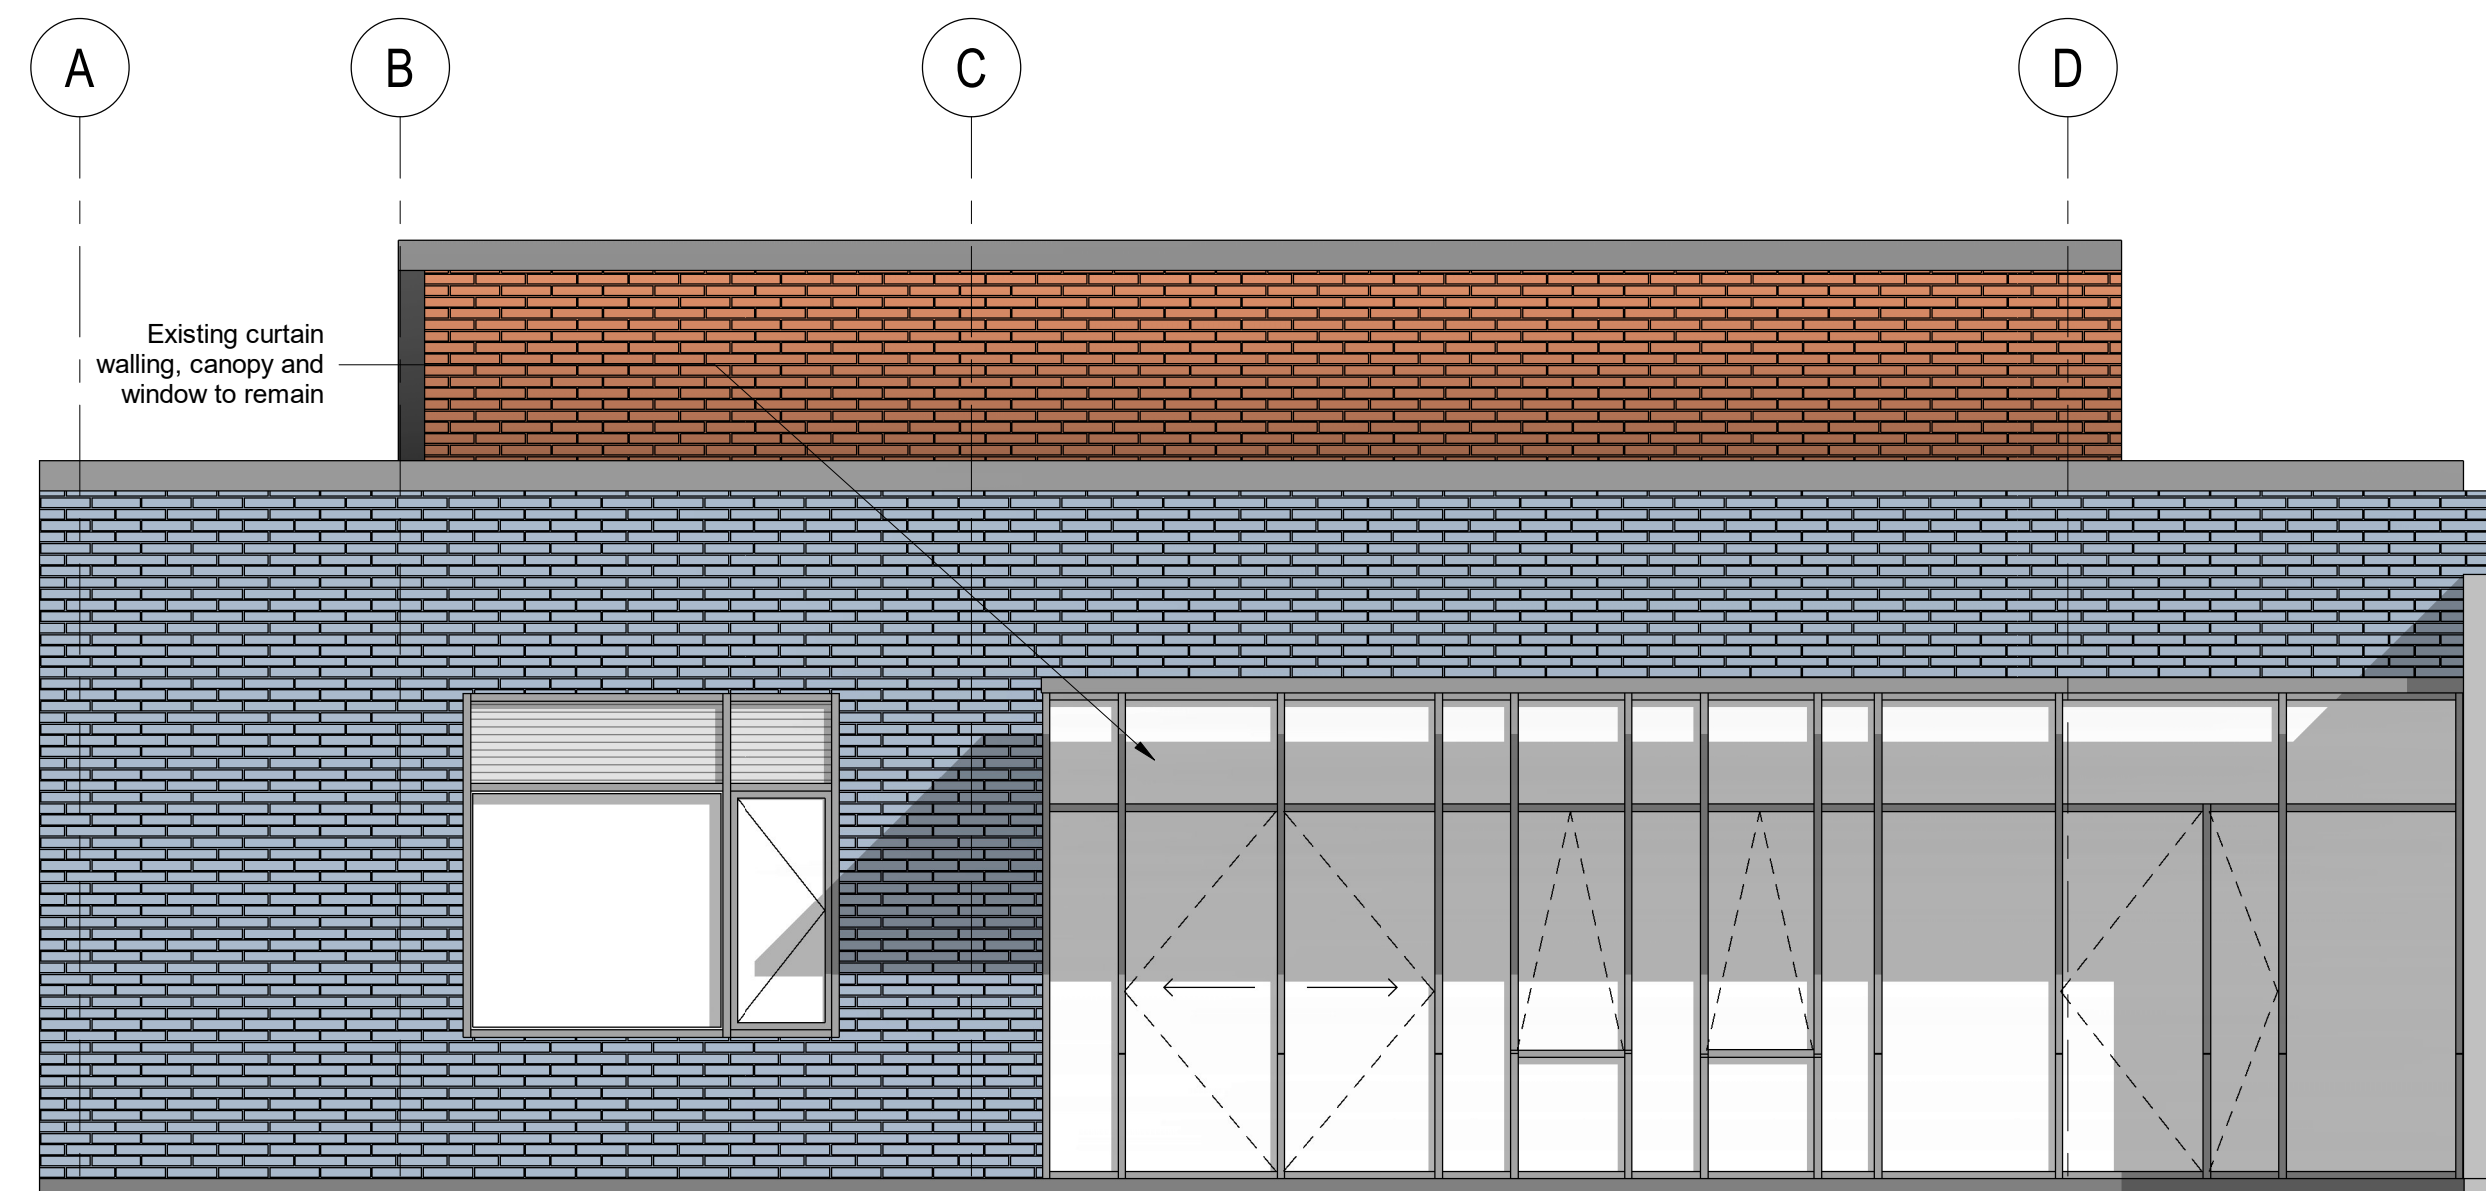

2 Existing East Elevation
1: 50 @ A1

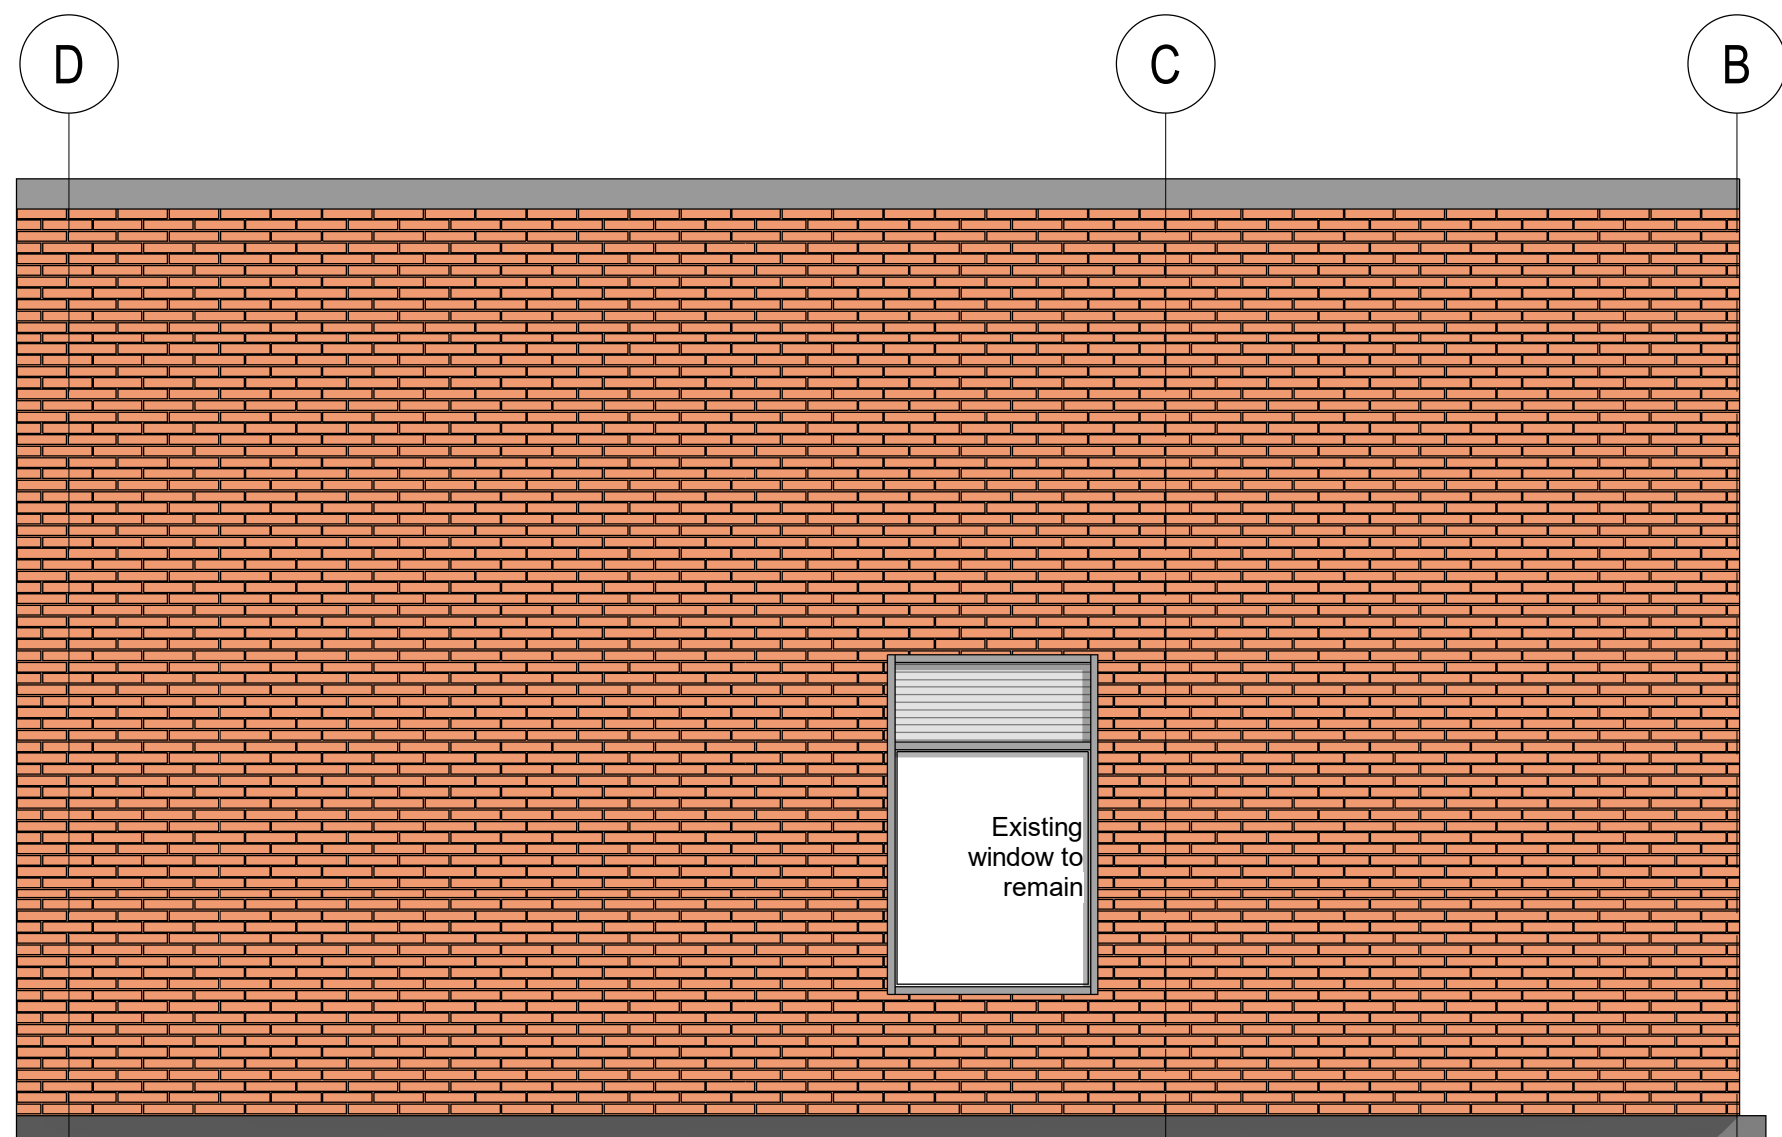


4 Existing West Elevation
1: 50 @ A1

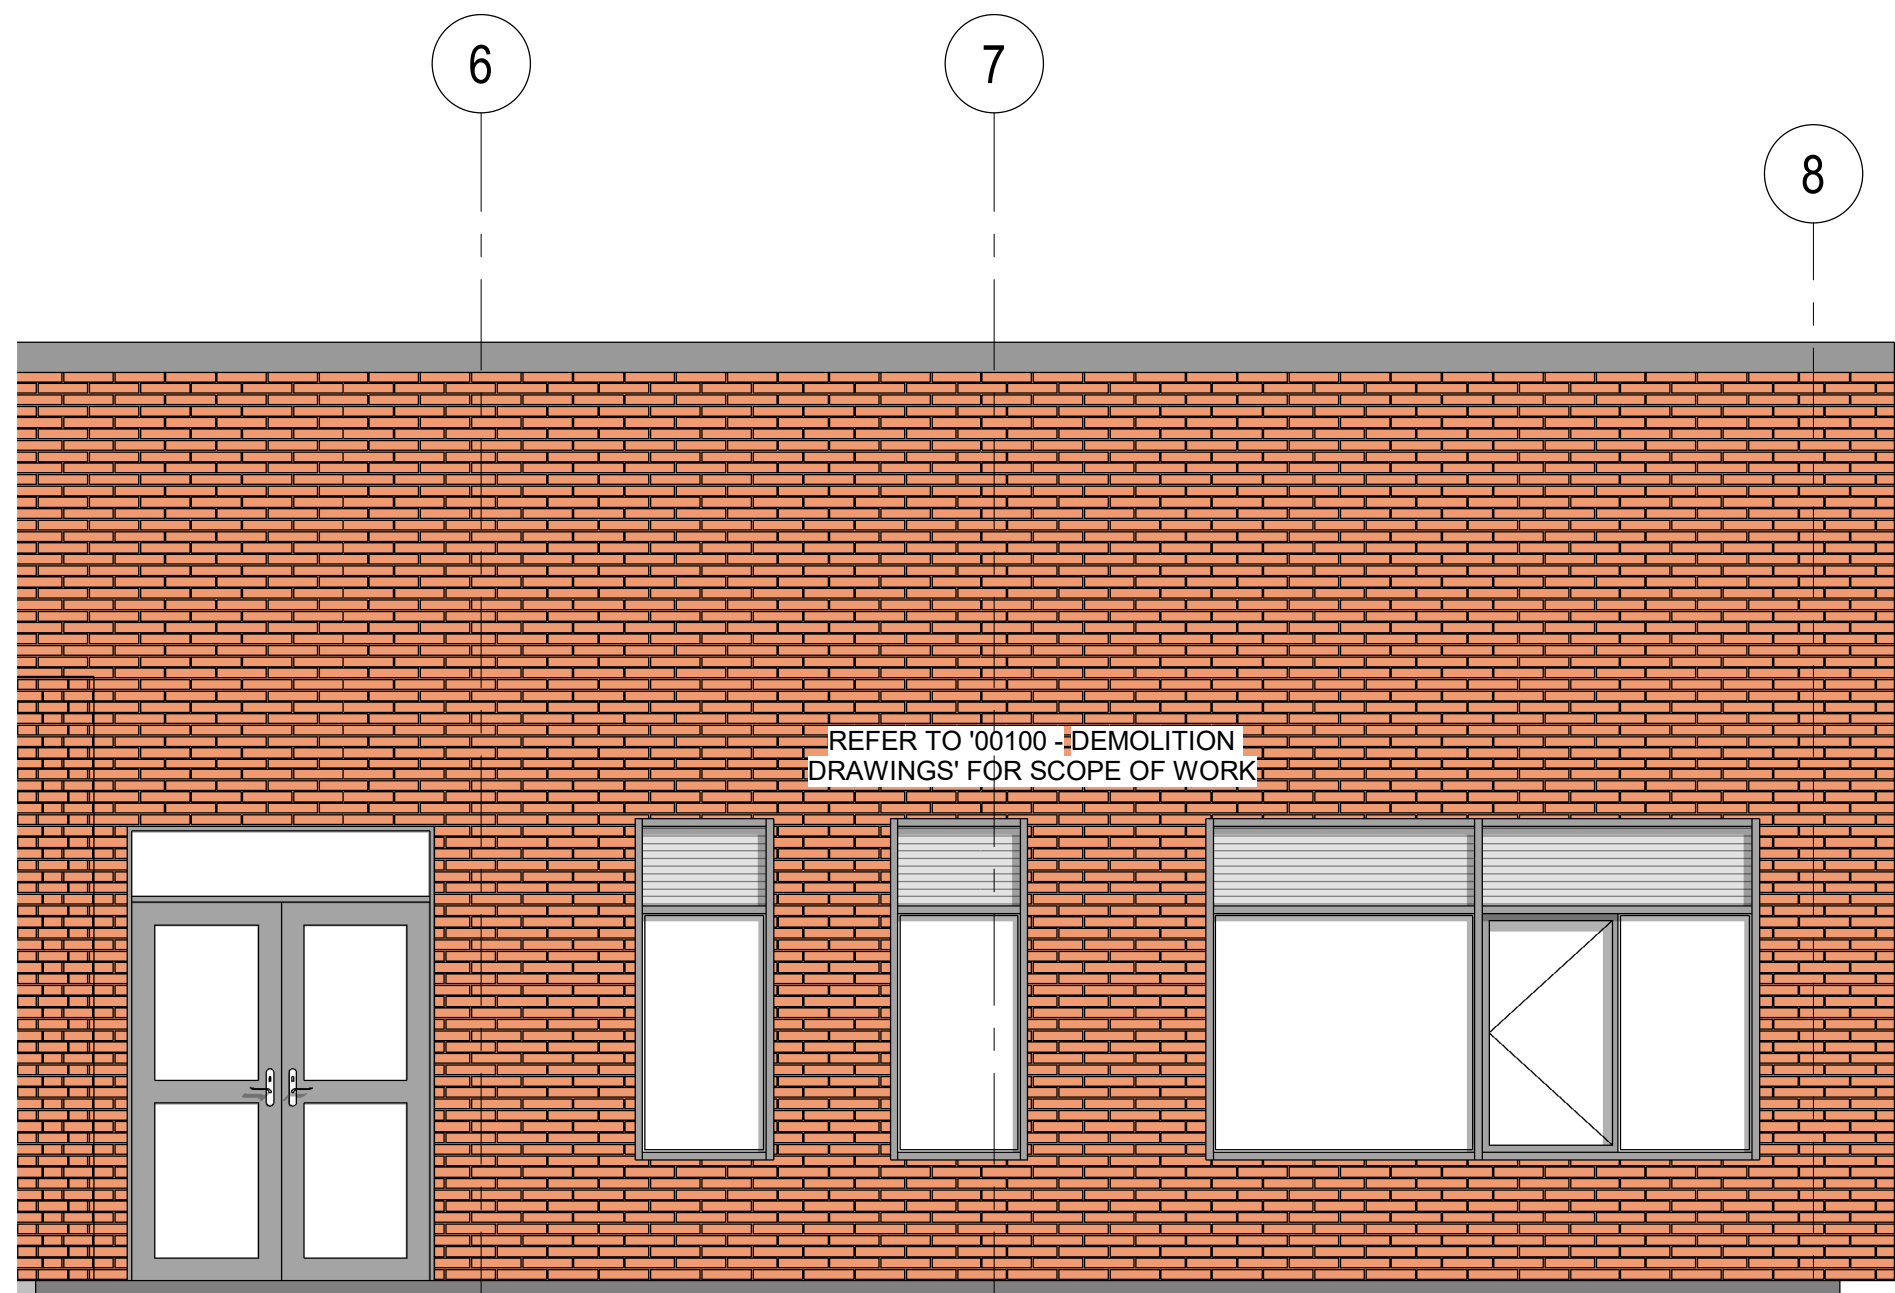

3 Existing North Elevation
1: 50 @ A1

© Copyright: All rights reserved. This drawing must not be reproduced without permission. Do not scale from this drawing. All dimensions are in millimetres unless otherwise stated. Any discrepancies should be reported to the Architect.

NOTE: Dimensions are approximate and are to be checked on site prior to construction & manufacture.

 P01		First Issue for Comment		06/11/23		AL		PEH											
Revision		Description			Date		Drawn		Checked										
Halliday Meecham Architects Limited																			
111 Piccadilly Manchester M1 2HY +44 (0)161 661 5566																			
4 Devonshire Street London W1W 5DT +44 (0)203 440 5175																			
hma@hallidaymeecham.com www.hallidaymeecham.com																			
					HALLIDAY MEECHAM ARCHITECTS														
Client: Abraham Moss Community School																			
Project: DT Abraham Moss																			
Phase/ Location: Crescent Rd, Crumpsall, Manchester M8 5UF																			
Drawing: Existing Elevations																			
Scale @ A1 1:50		Scale @ A3 1:25		Date: 10/26/23		Drawn: AL		Checked: PEH		Job No. 5667		Drawing No. AM-10201							
						Stage / Suitability: Initial Status						Status: S0							
Drawing Ref.										Revision									
5667-HMA-AM-ZZ-DR-A-10201										P01									