



© Copyright: All rights reserved. This drawing must not be reproduced without permission. Do not scale from this drawing. All dimensions are in millimetres unless otherwise stated. Any discrepancies should be reported to the Architect.

NOTE: Dimensions are approximate and are to be checked on site prior to construction & manufacture.

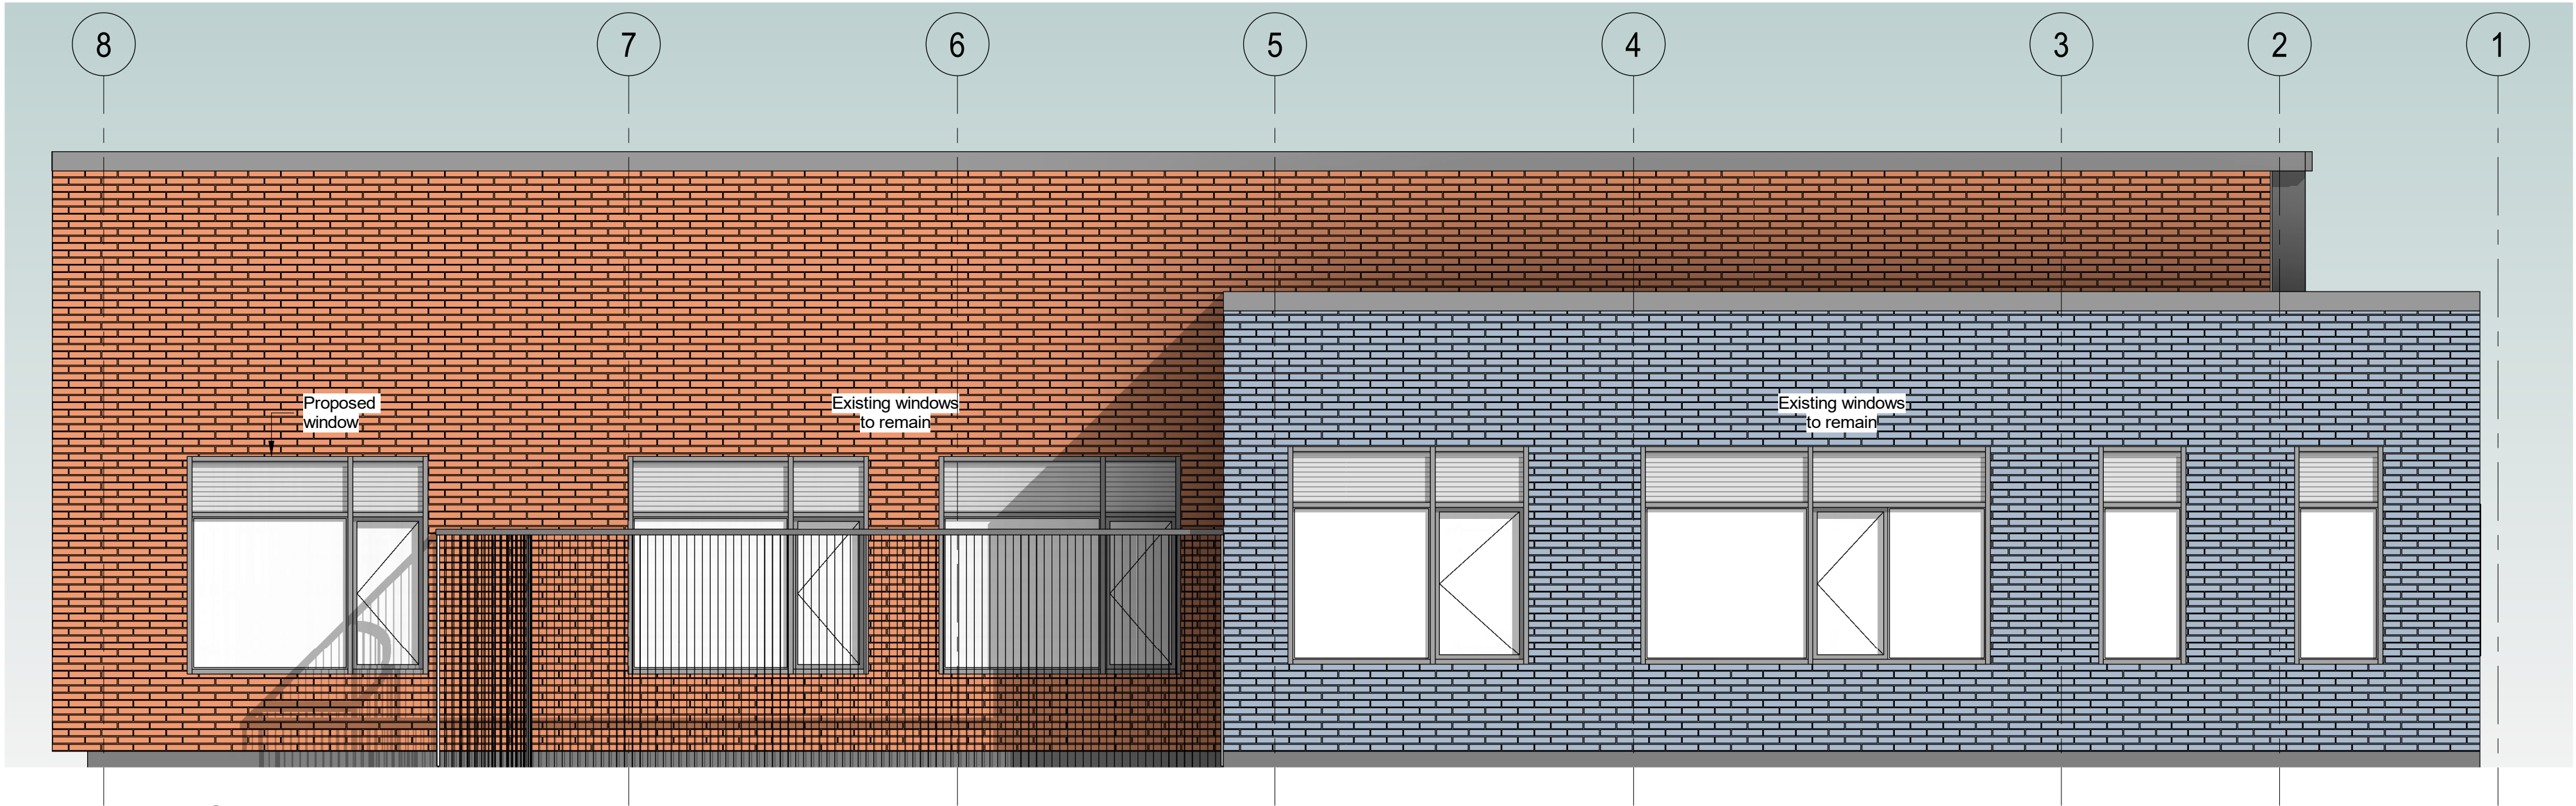


Proposed South Elevation

1 : 50 @ A1

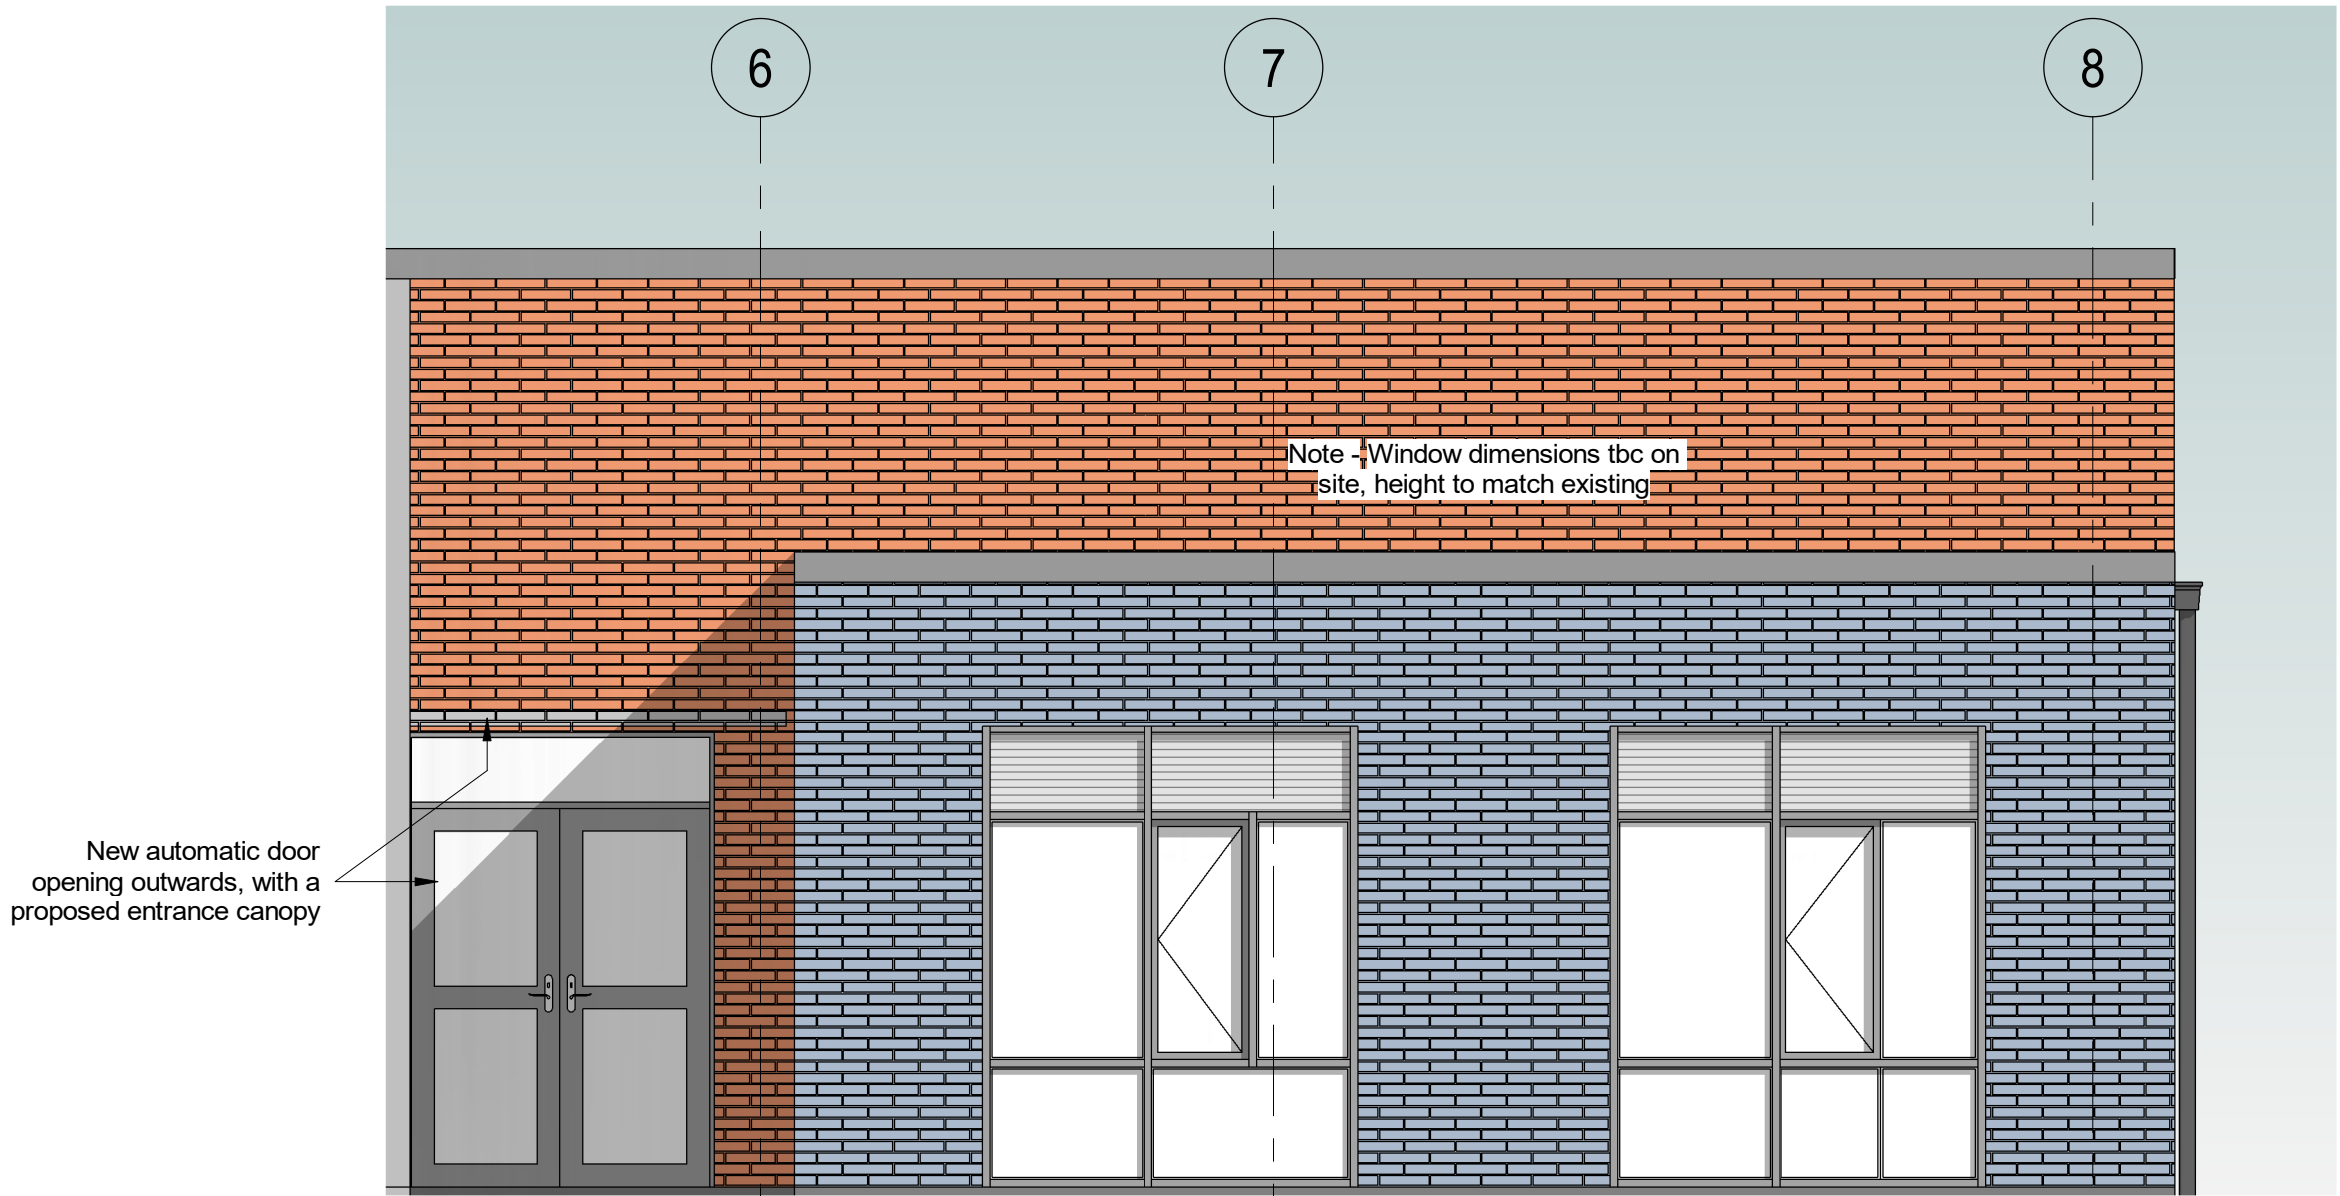


Proposed North Elevation

1 : 50 @ A1

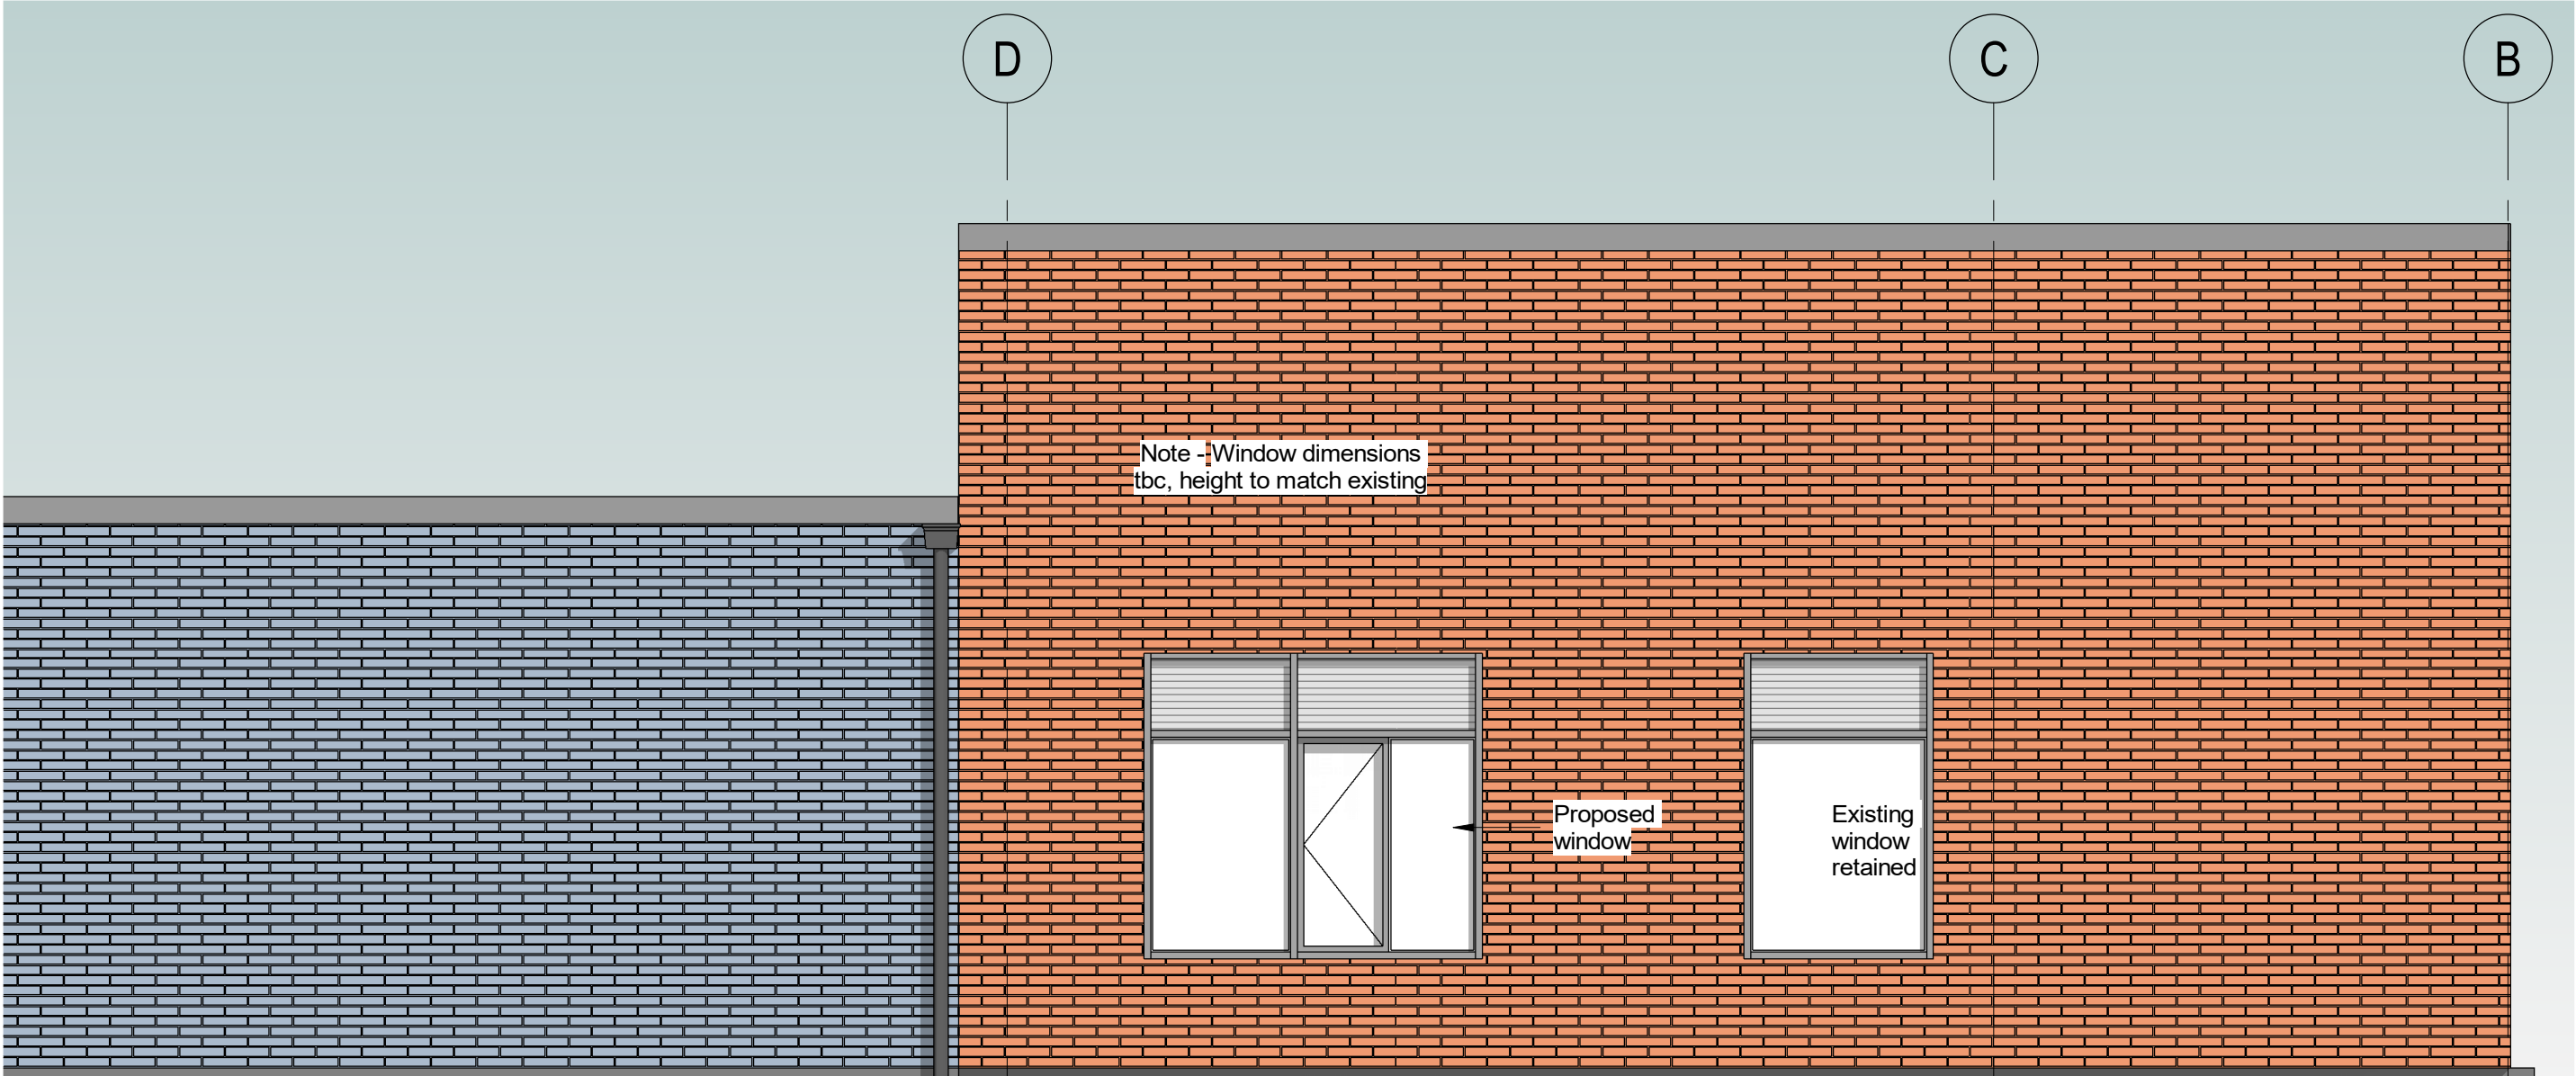

Proposed West Elevation

1 : 50 @ A1

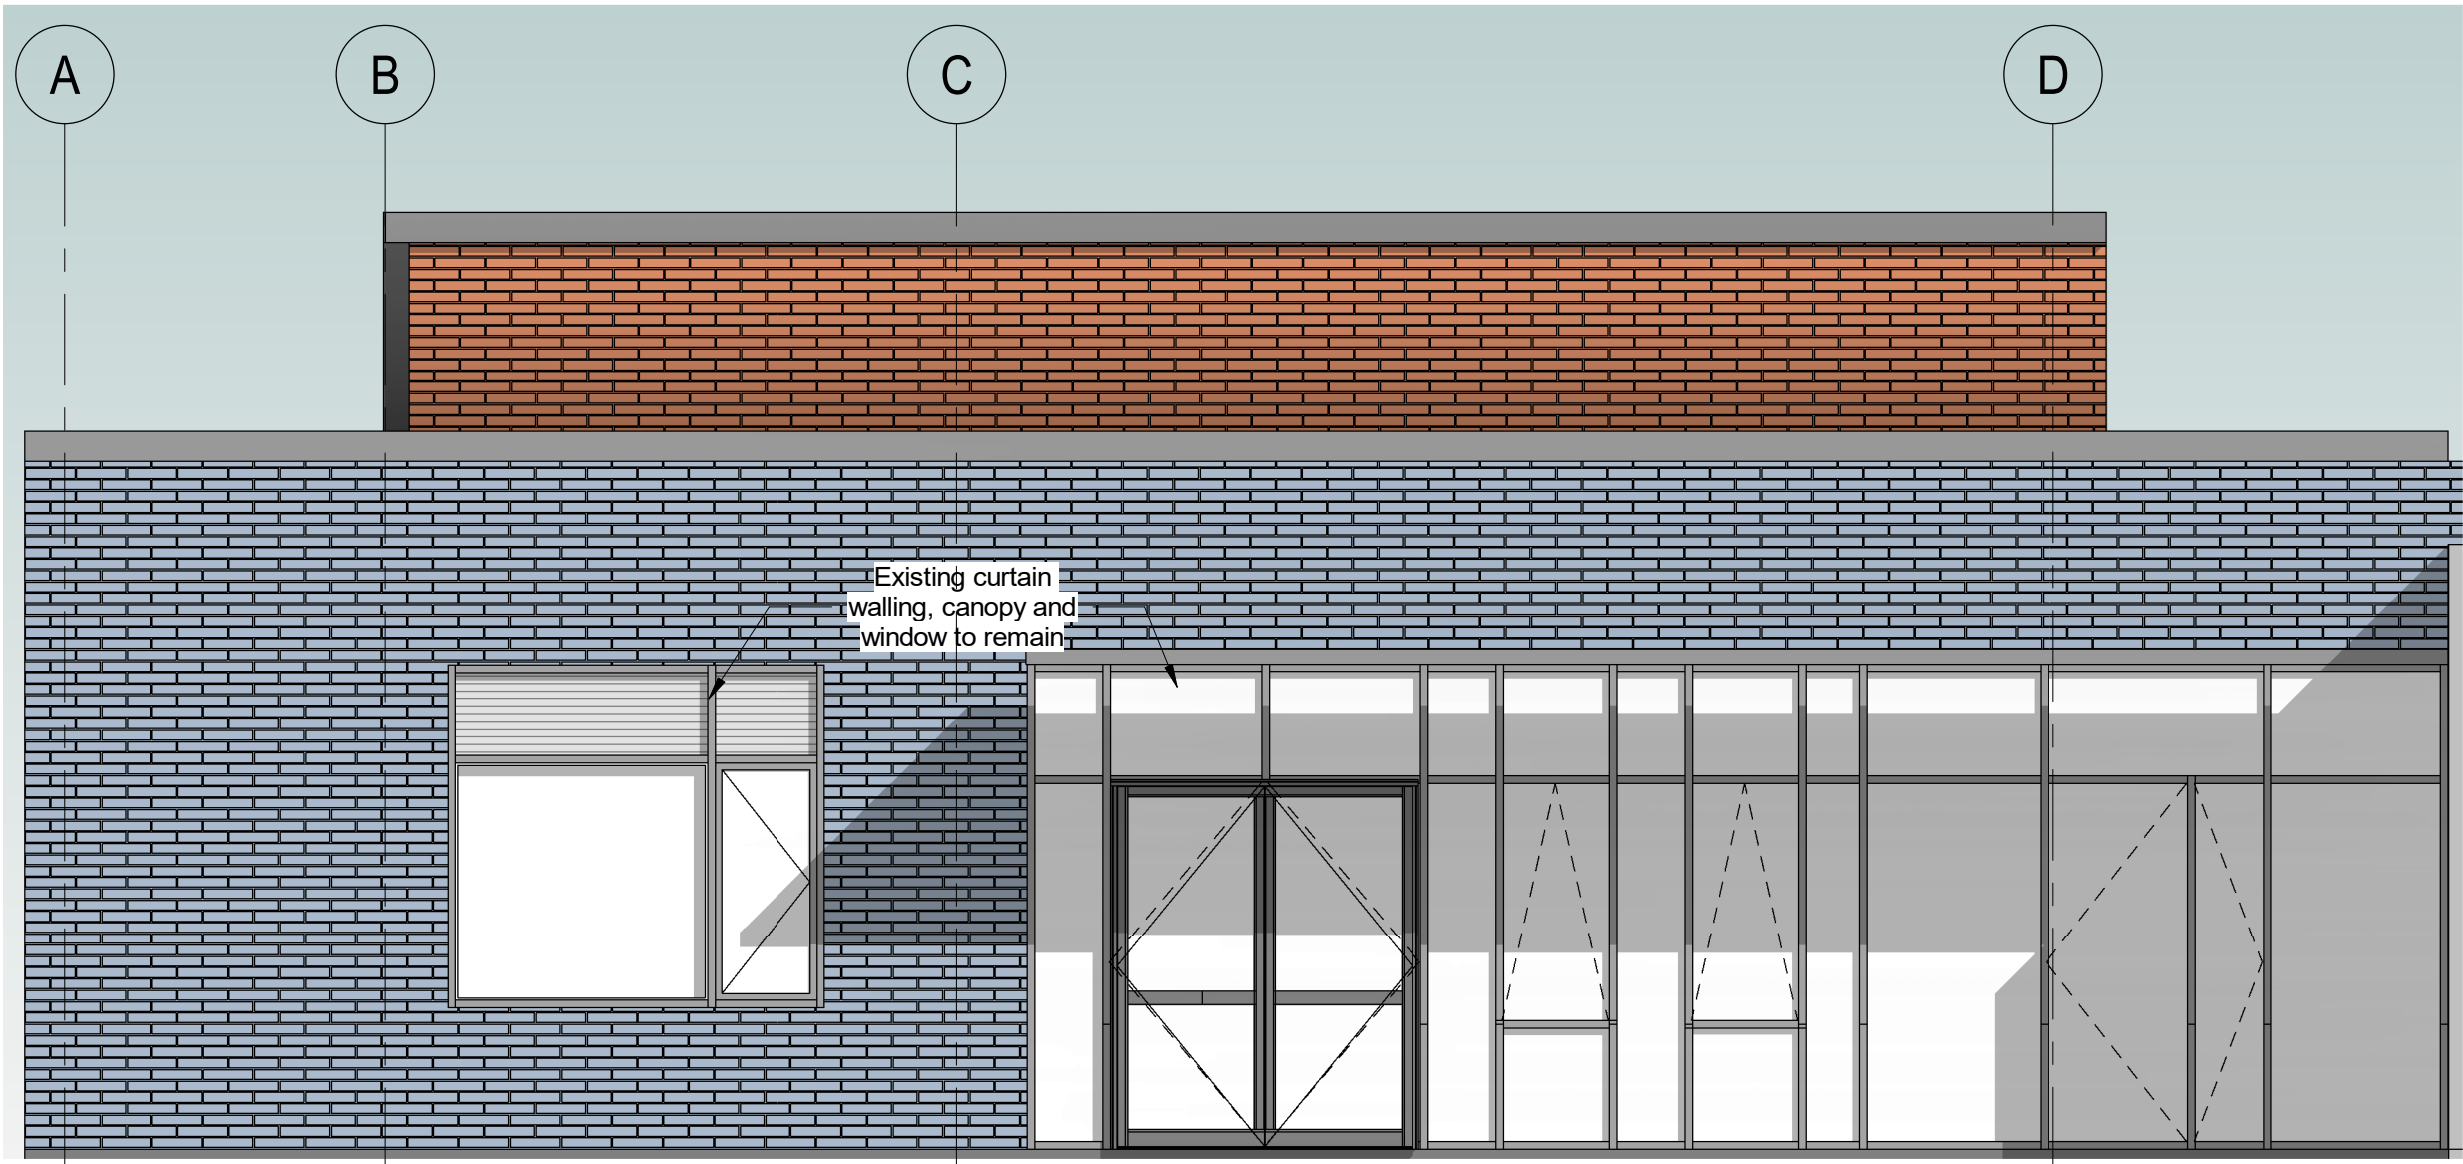

Proposed East Elevation

1 : 50 @ A1

P01	First Issue for Comment	06/11/23	AL	PEH
-----	-------------------------	----------	----	-----

Revision	Description	Date	Drawn	Checked
----------	-------------	------	-------	---------

Halliday Meecham Architects Limited

111 Piccadilly Manchester M1 2HY
+44 (0)161 661 5566

4 Devonshire Street London W1W 5DT
+44 (0)203 440 5175

hma@hallidaymeecham.com
www.hallidaymeecham.com



Client:	Abraham Moss Community School
Project:	DT Abraham Moss
Phase/ Location:	Crescent Rd, Crumpsall, Manchester M8 5UF
Drawing:	Proposed Elevations

Scale @ A1	Scale @ A3	Date:	Drawn:	Checked:	Job No.	Drawing No.
1:50	1:25	04/14/23	AL	PEH	5667	AM-20201

	Scale	Stage / Suitability:	Status:
	0 1m 2m 1:50	Initial Status	S0

Drawing Ref.	Revision
5667-HMA-AM-ZZ-DR-A-20201	P01