

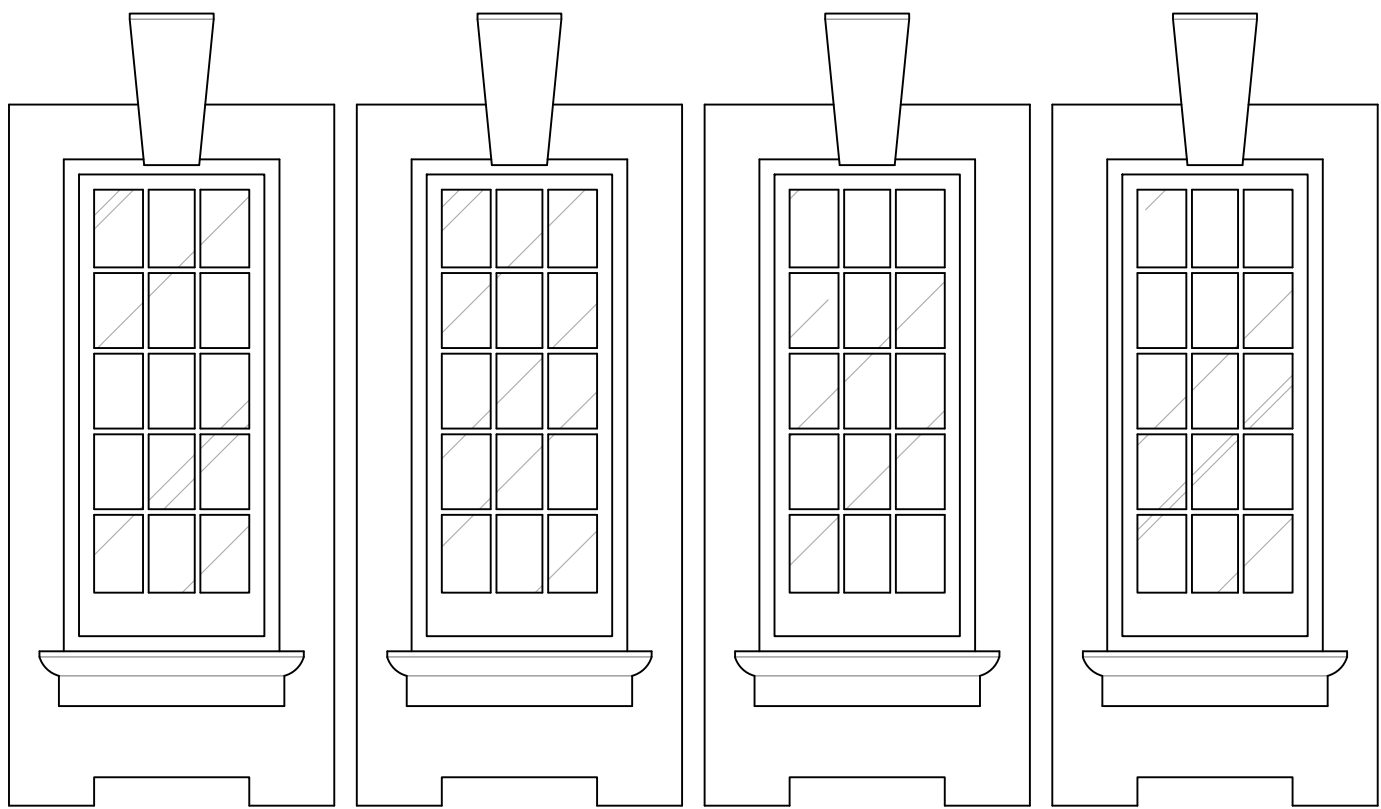



TYPICAL SIDE WINDOW
SECTION DETAIL
SCALE 1:5

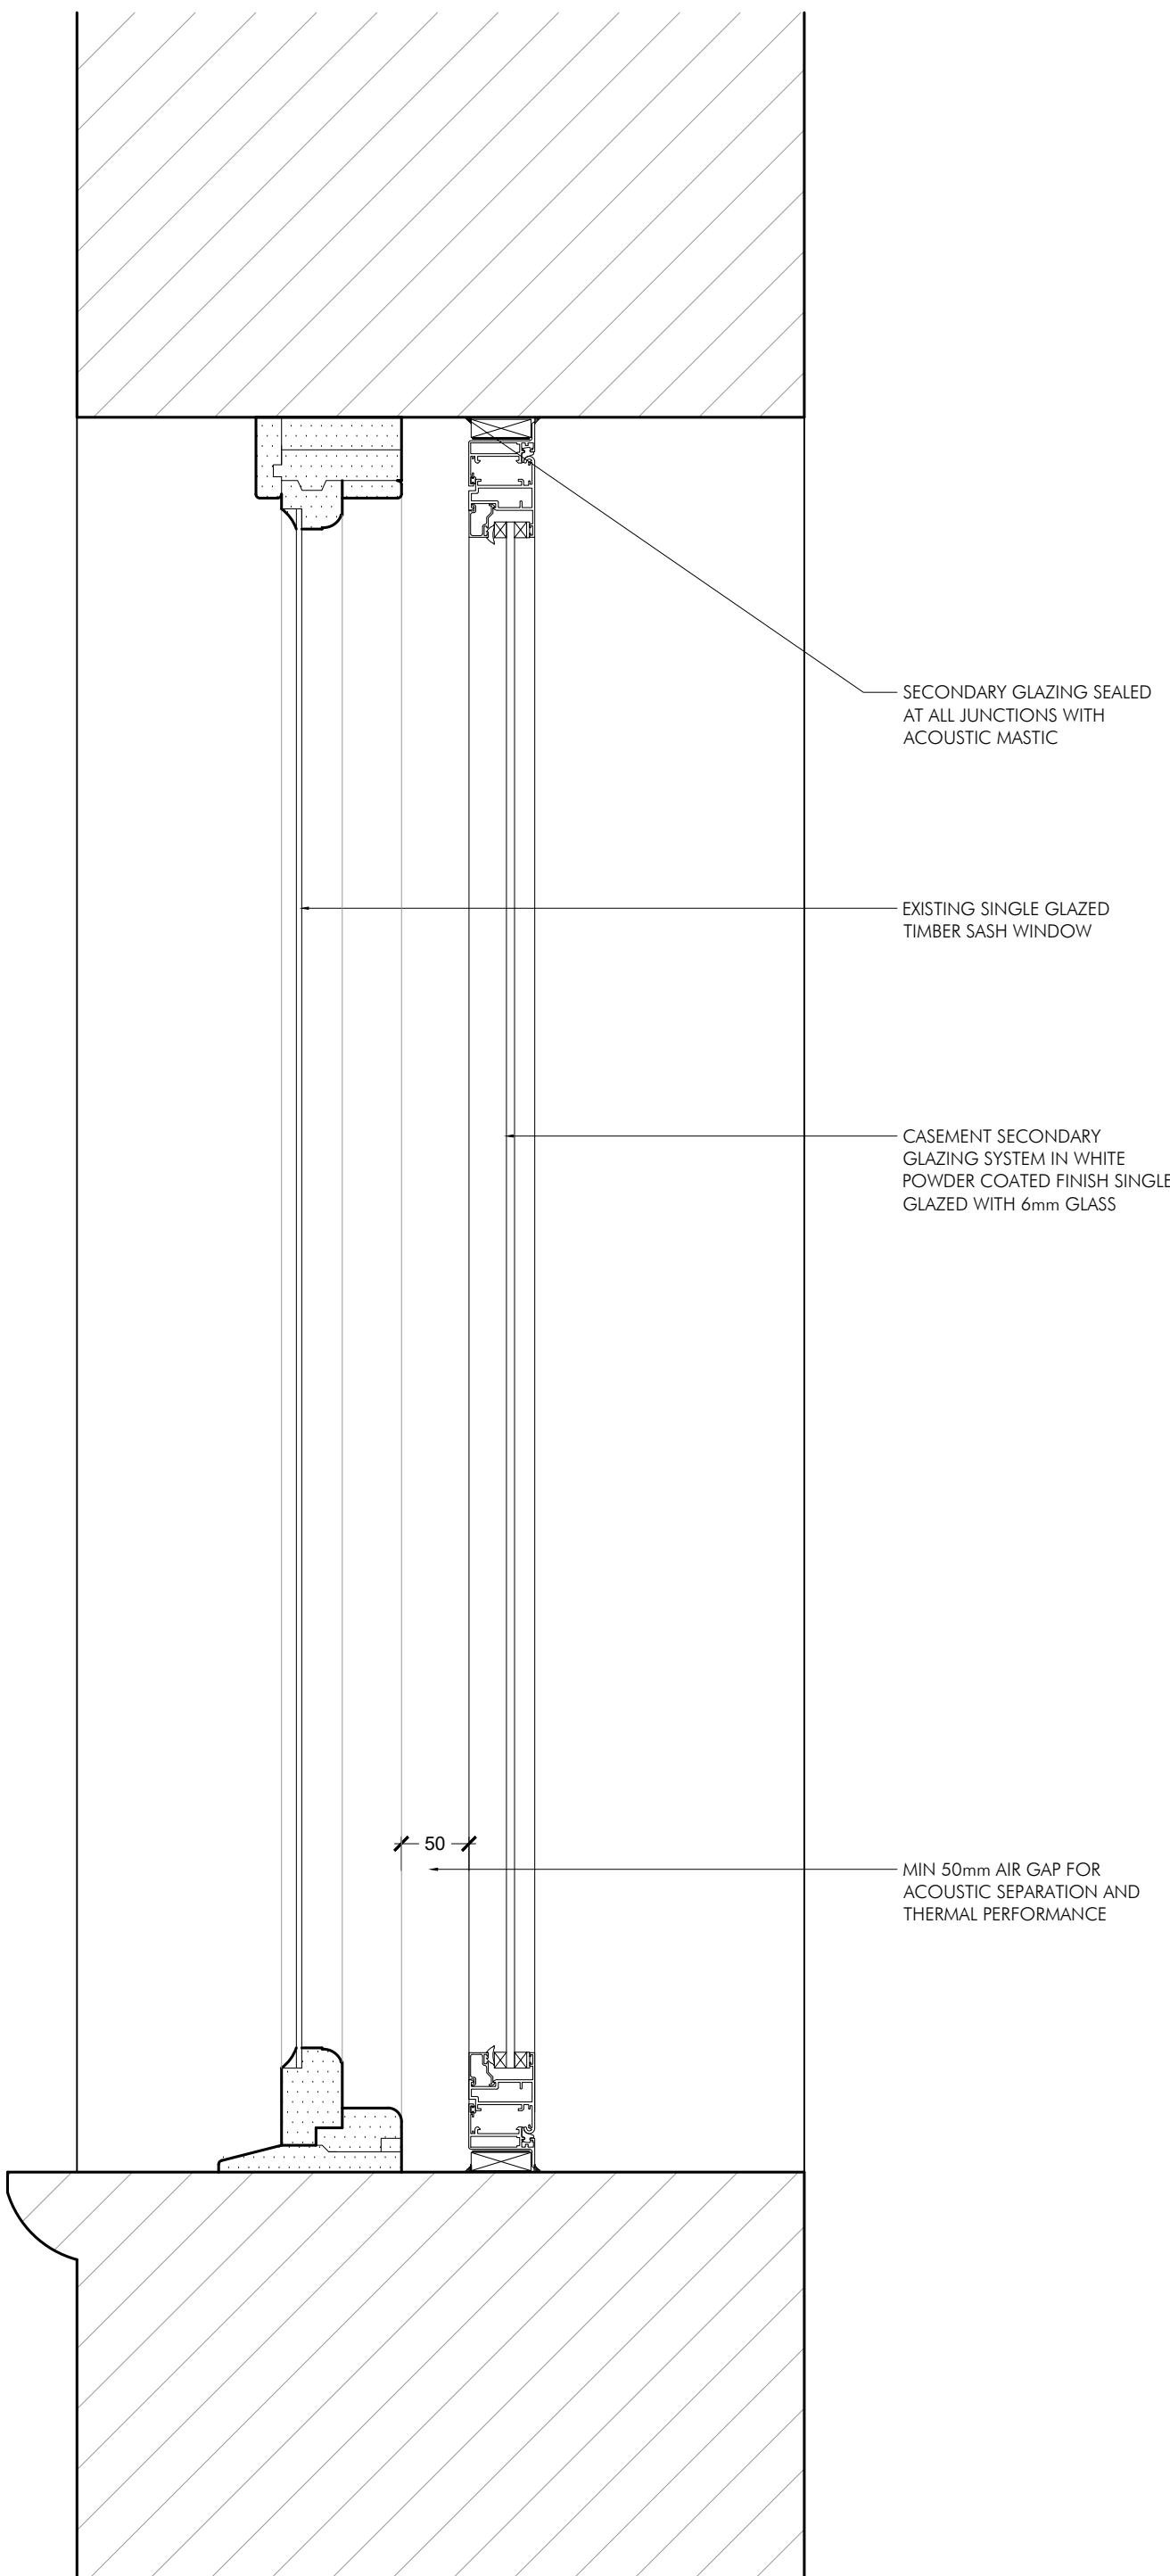


TYPICAL SIDE EXTERNAL WINDOW ELEVATION
SCALE 1:20

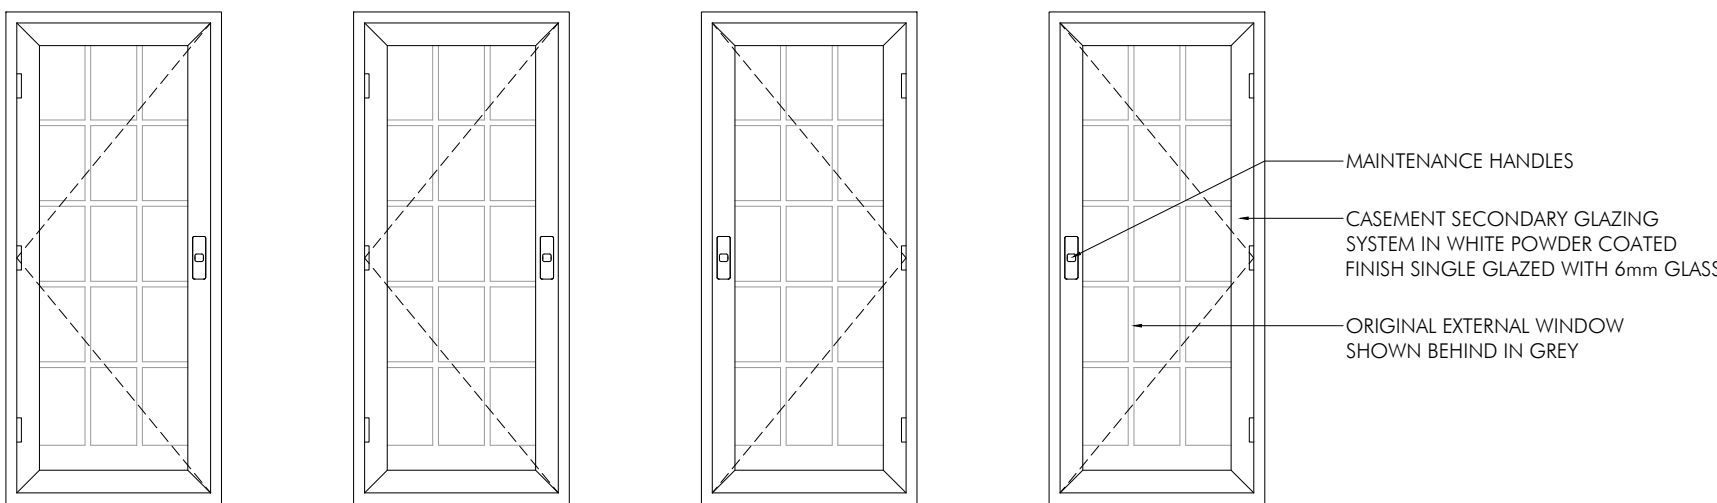


TYPICAL SIDE INTERNAL WINDOW ELEVATION
SCALE 1:20

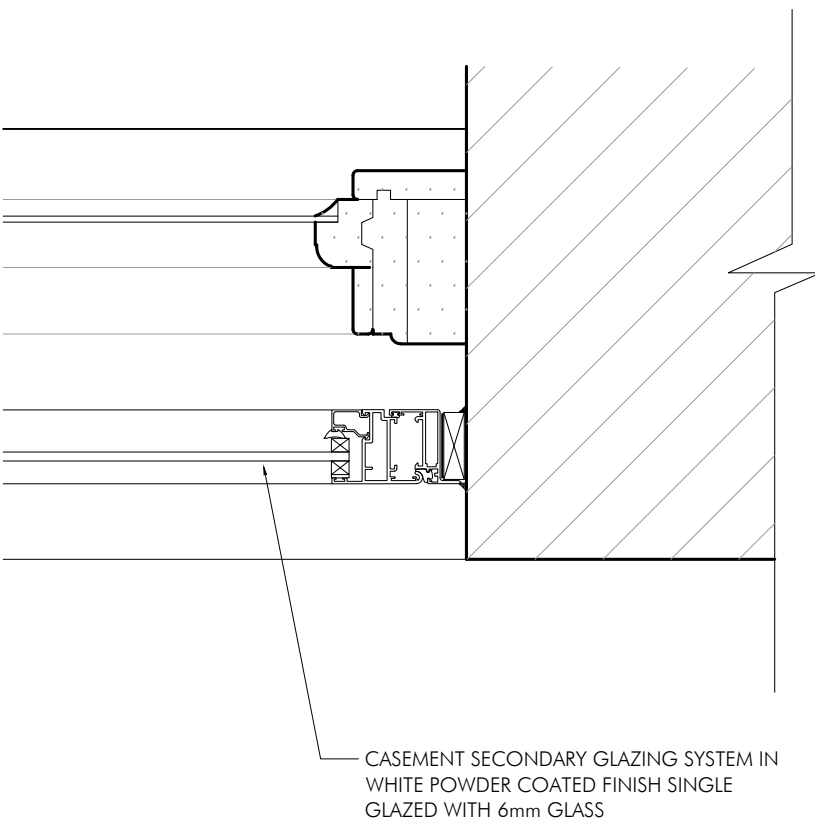

TYPICAL SIDE WINDOW JAMB DETAIL
SCALE 1:5

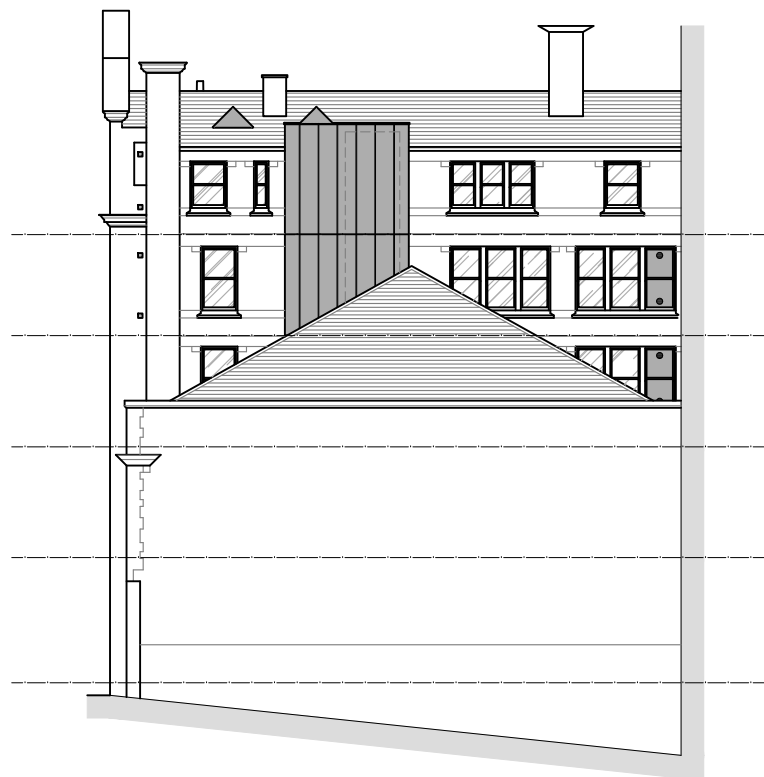

PROPOSED REAR ELEVATION
■■■■ LOCATION OF WINDOWS WHERE SECONDARY GLAZING TYPE OCCURS

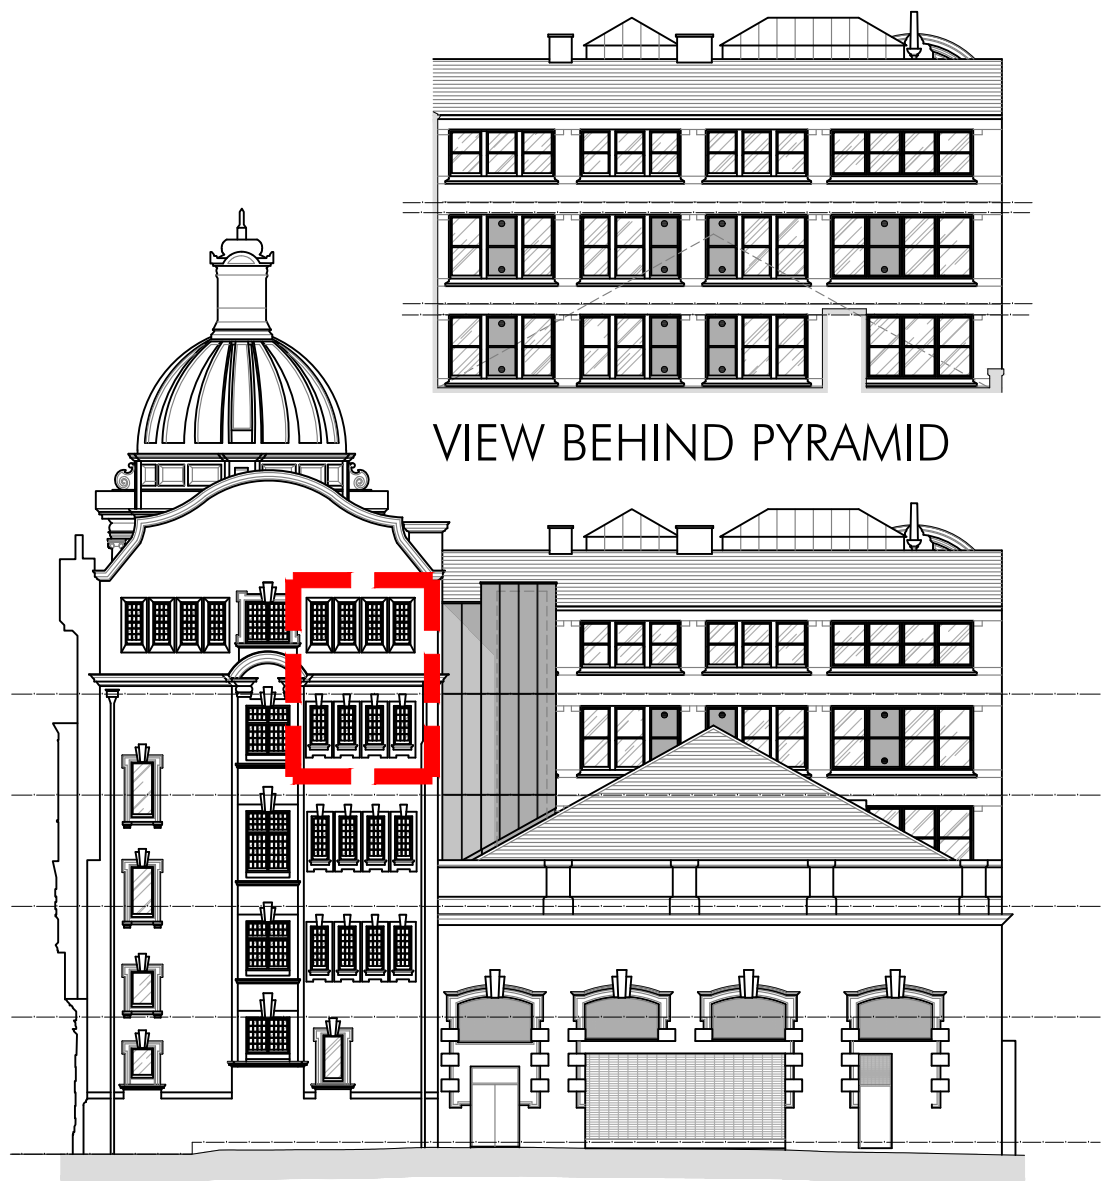

PROPOSED SIDE ELEVATION - MILK STREET
■■■■ LOCATION OF WINDOWS WHERE SECONDARY GLAZING TYPE OCCURS

FLOOR FFL
▼

PLANNING ISSUE	SH DRAWN		DRAWN REVISION		NOV 23 DATE		VER
	PROJECT INNKEEPERS COLLECTION 1-8 YORK STREET MANCHESTER						
	TITLE SECONDARY GLAZING DETAILS TYPE 6						
	SCALE VAR @ A1						
	JOB No MAB46	DRAWING No AP42		REV			
AP ALLISON PIKE ARCHITECTS & DESIGNERS 7 Buxton Road West, Disley, Stockport, Cheshire, SK12 2AE. Website: www.allisonpike.com Telephone: 01663 763000 Facsimile: 01663 766772 Email: studio@allisonpike.com © Allison Pike Partnership Limited.							