
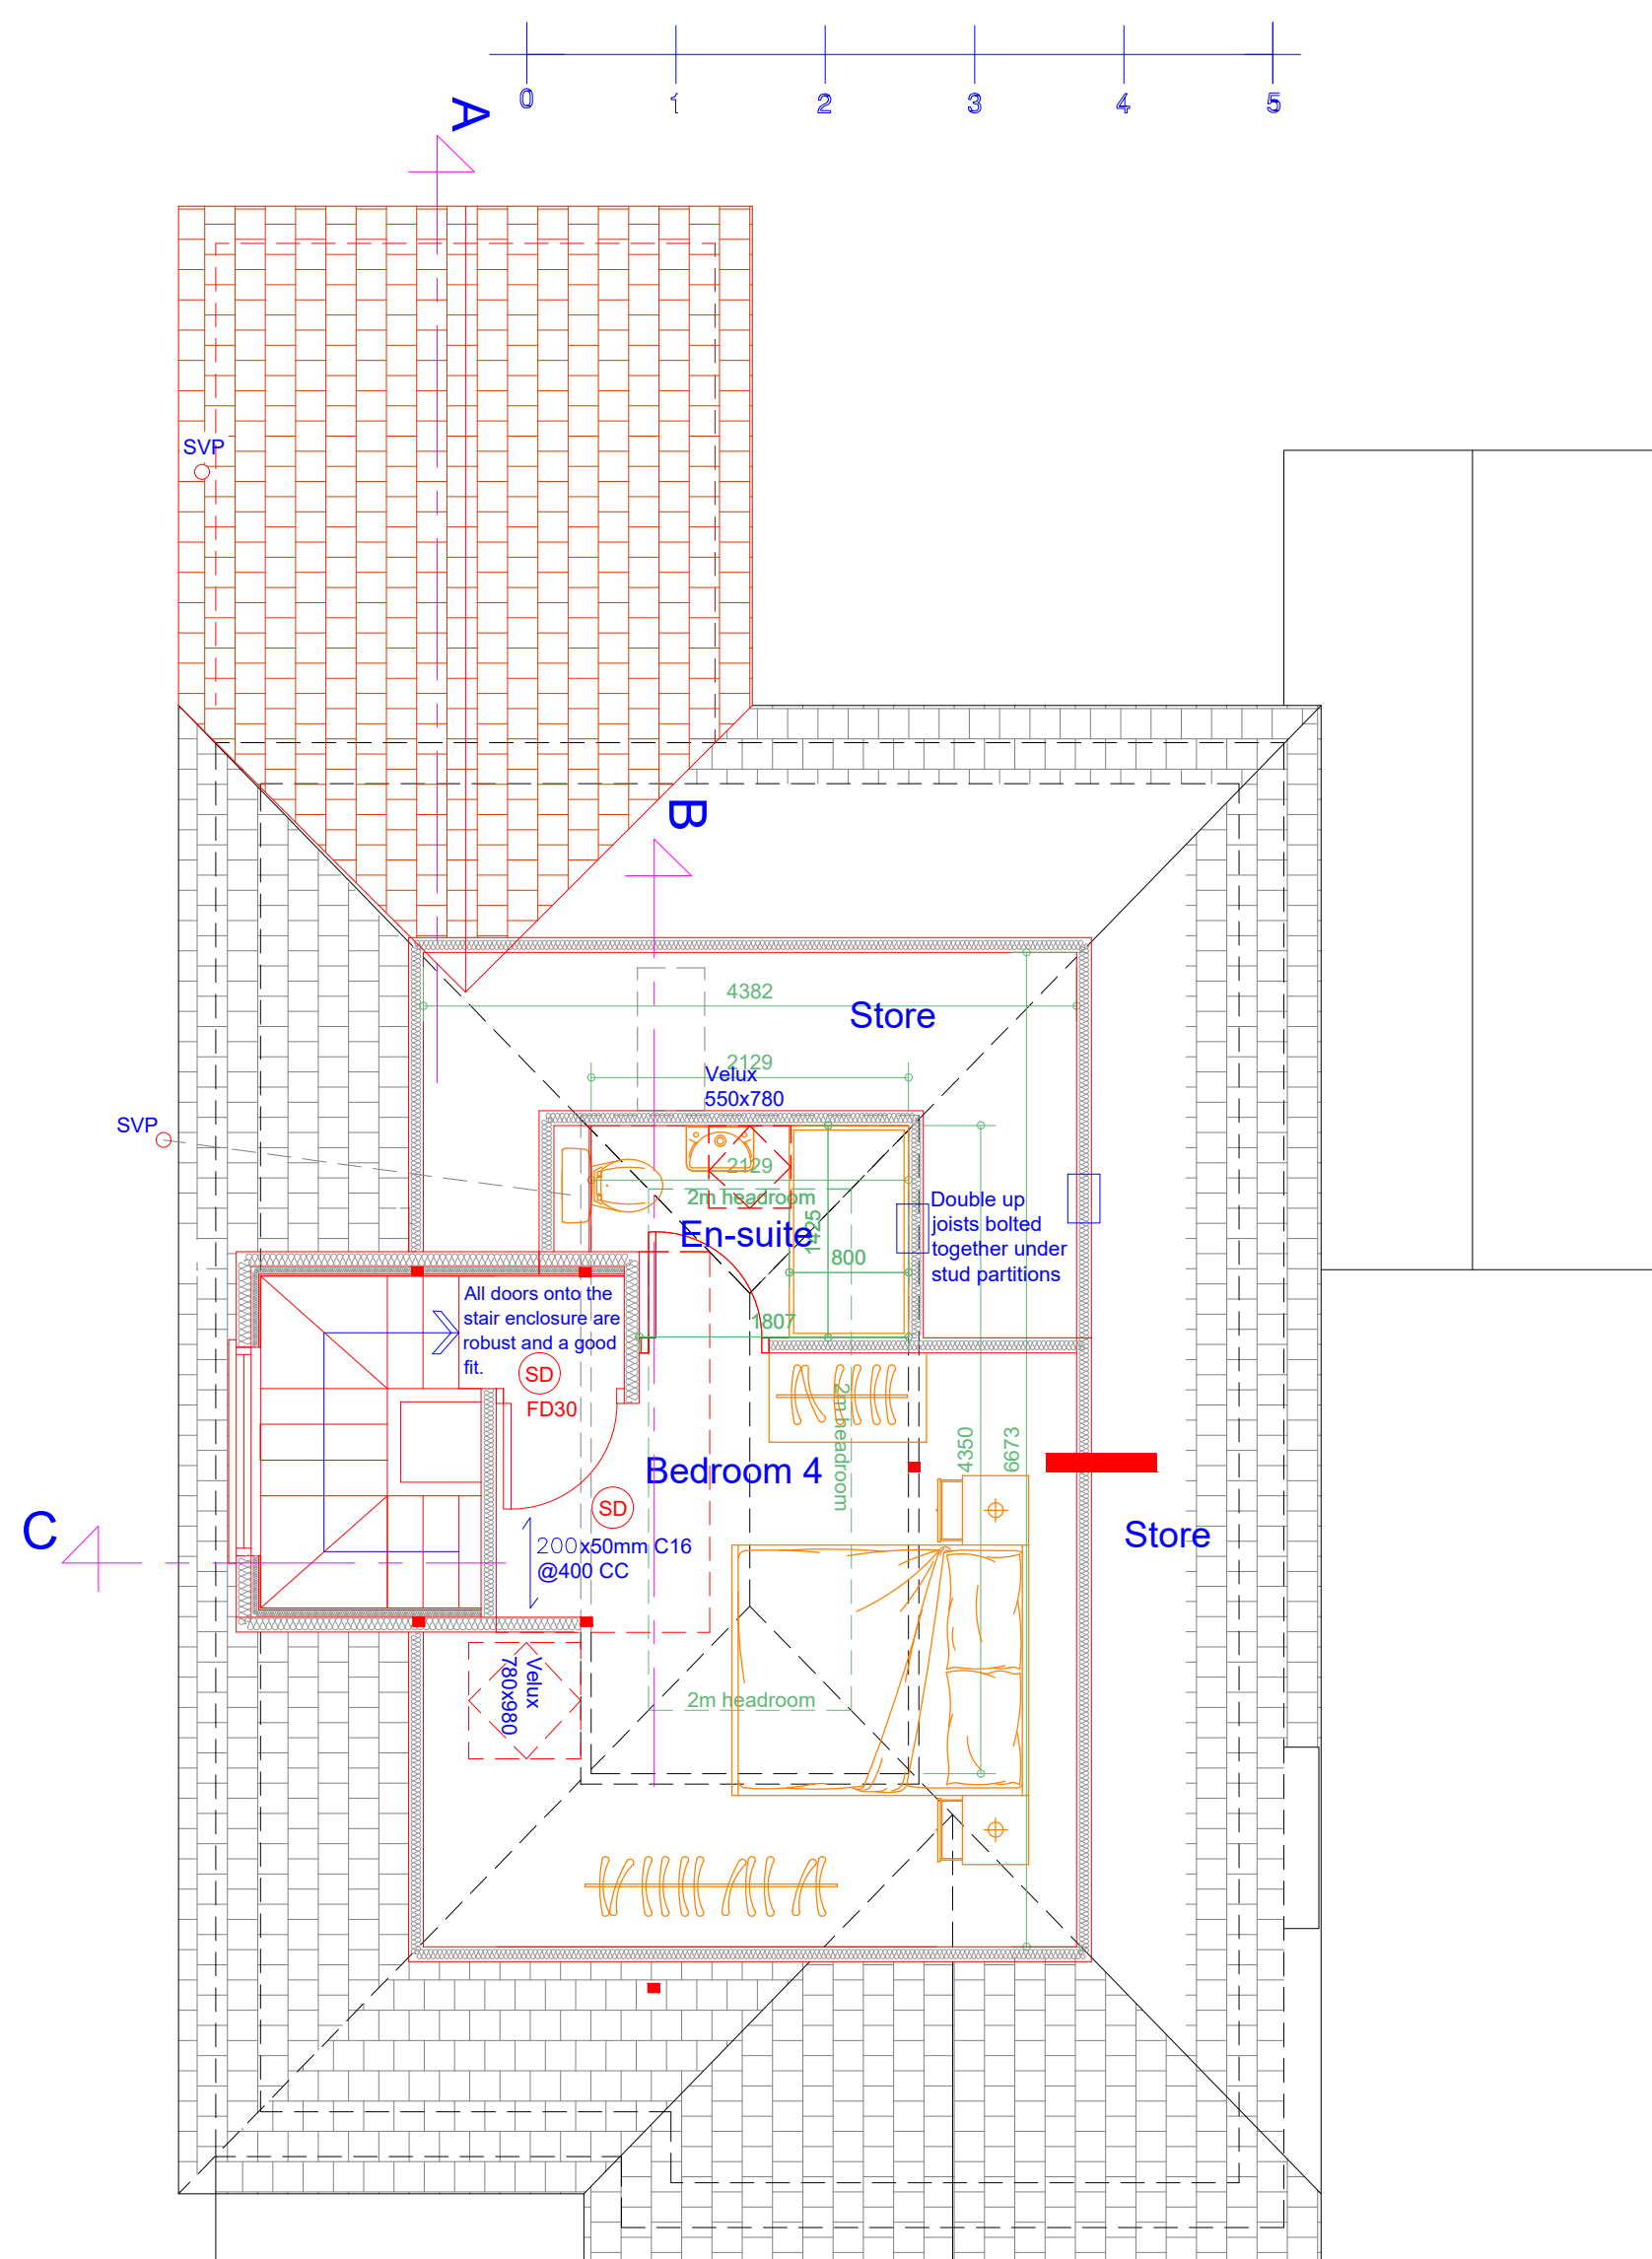
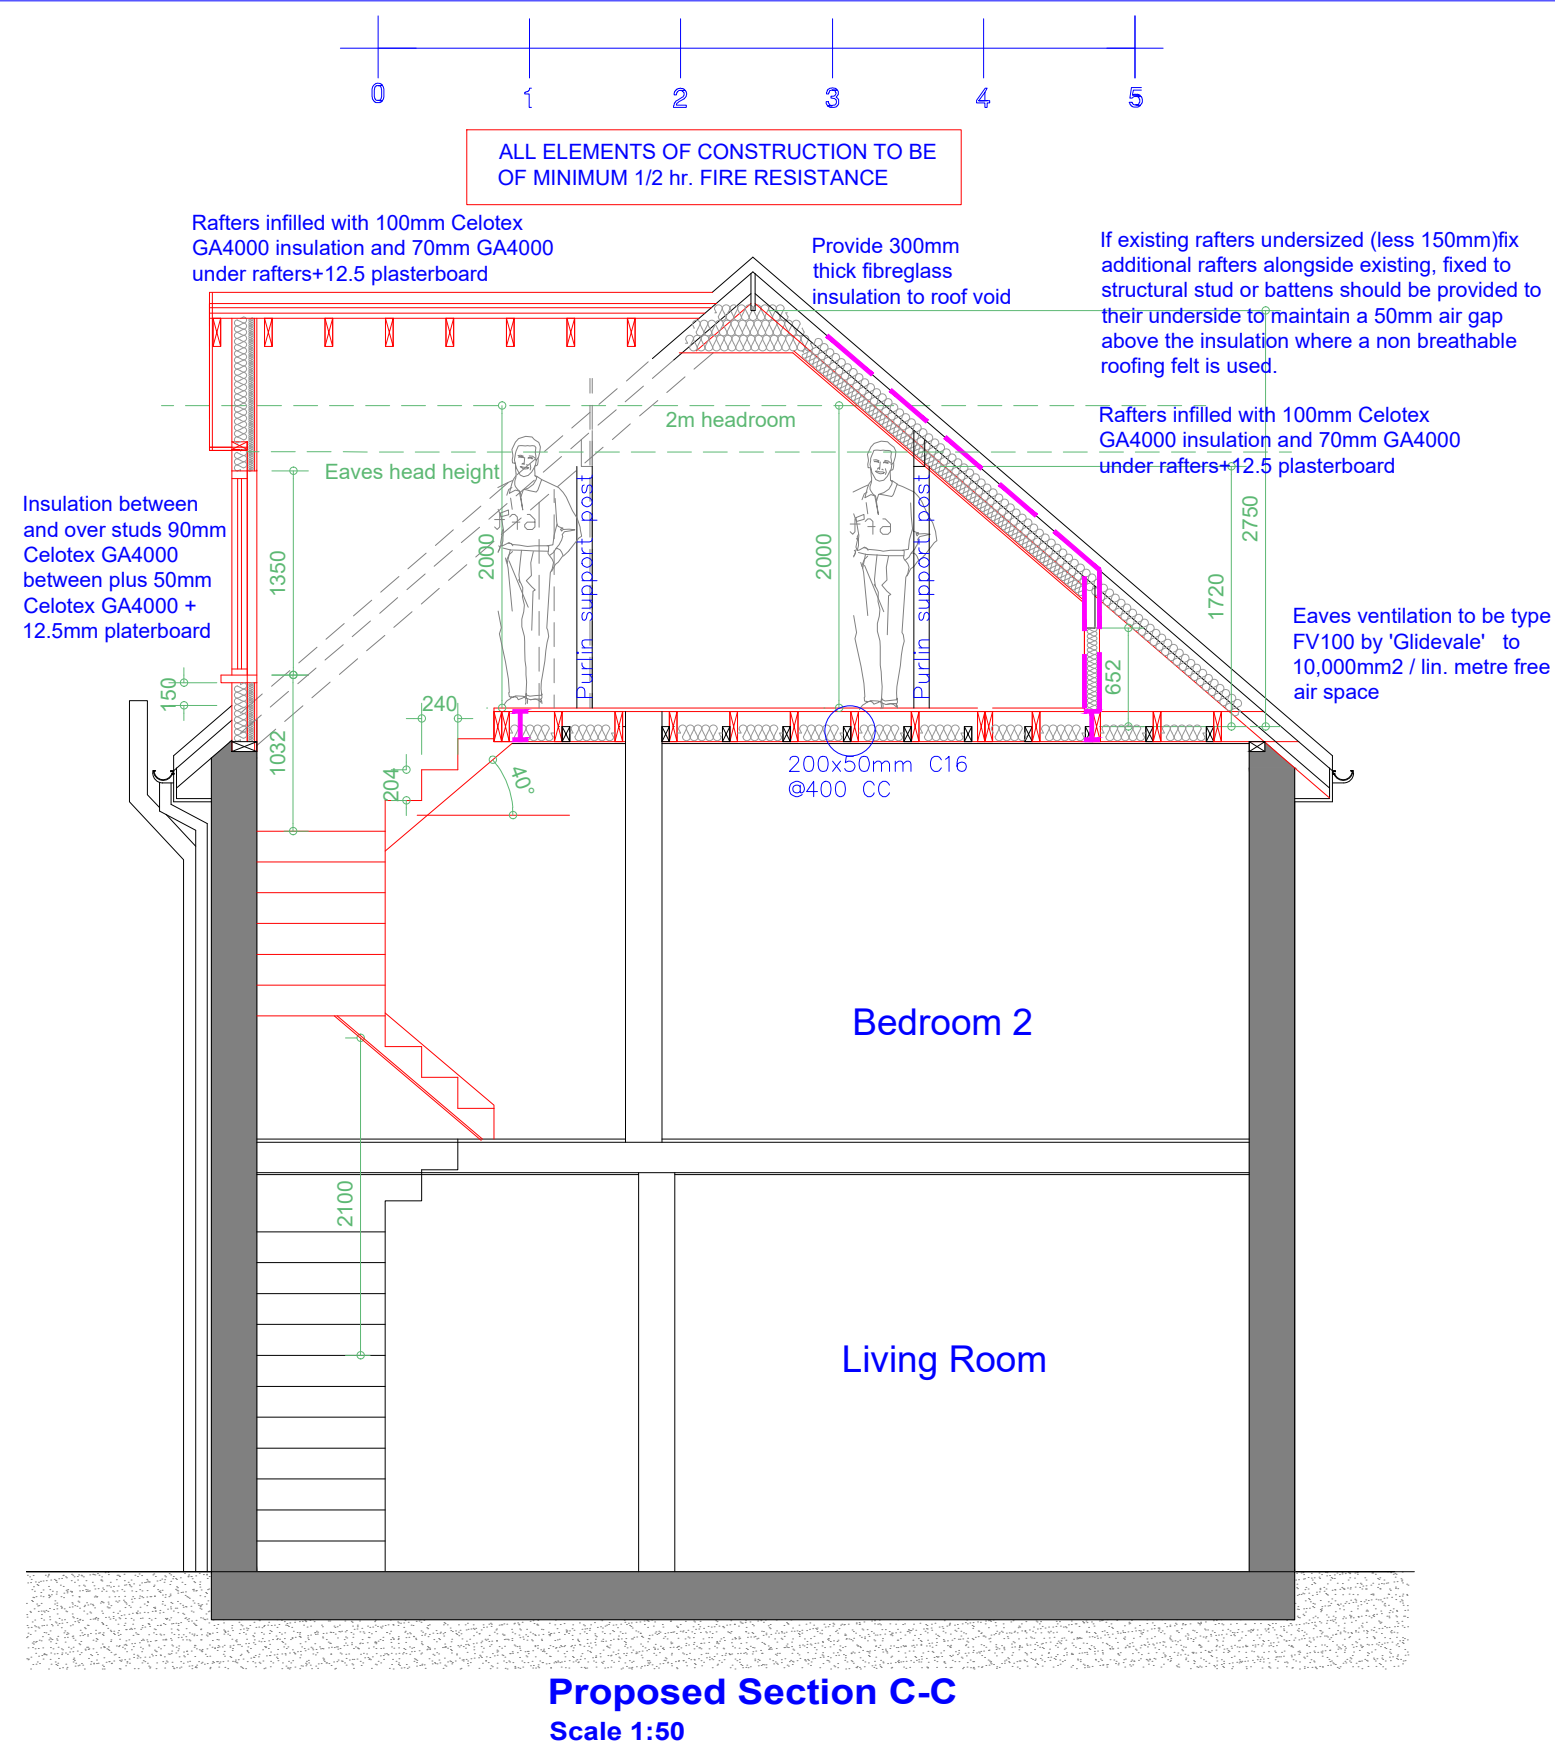


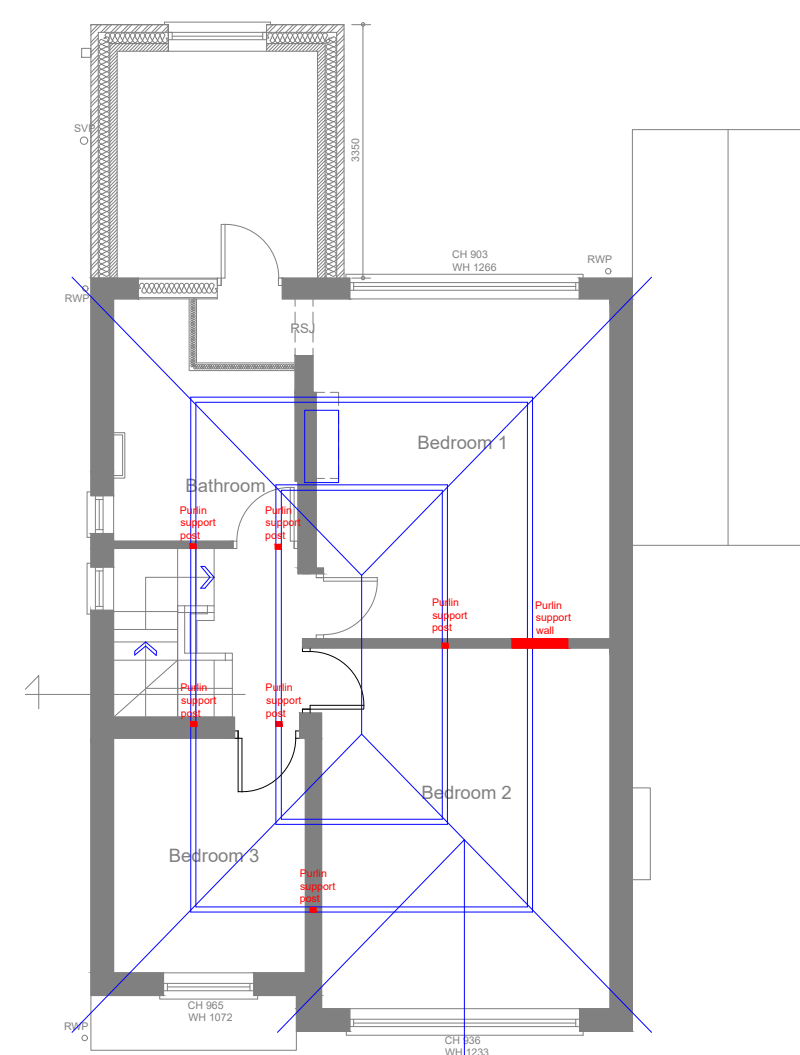

All dimensions are to be checked on site. This drawing shall not be scaled to ascertain dimensions.

Rev	Date	Description
Issued For : INFORMATION PURPOSES ONLY		

Issued For : INFORMATION PURPOSES ONLY

Client
Mr. Eugen Lindner

Project
33 Burnage Lane, Manchester M19 2HZ
Proposed two storey rear extension and loft
conversion with side dormer.

Scheme - Drawing Title

Proposed Floor Plan and Section.

04	Date	06.10.23
Drawing No.	Scale	1:100 & 1:50
Revision		@A2