


notes:


1. DO NOT SCALE FROM THIS DRAWING - USE FIGURED DIMENSIONS ONLY.
2. TO BE READ IN CONJUNCTION WITH ALL OTHER CONSULTANTS / SPECIALISTS DRAWINGS. REPORT ANY DISCREPANCIES BEFORE AFFECTED WORK COMMENCES.
- 3.

ALL SETTING OUT DIMENSIONS TO BE CHECKED ON SITE BY CONTRACTOR BEFORE WORK COMMENCES

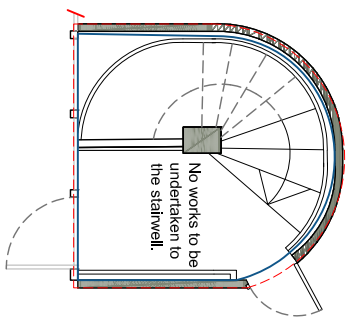

REMOVALS GROUND FLOOR PLAN

SCALE 1:100

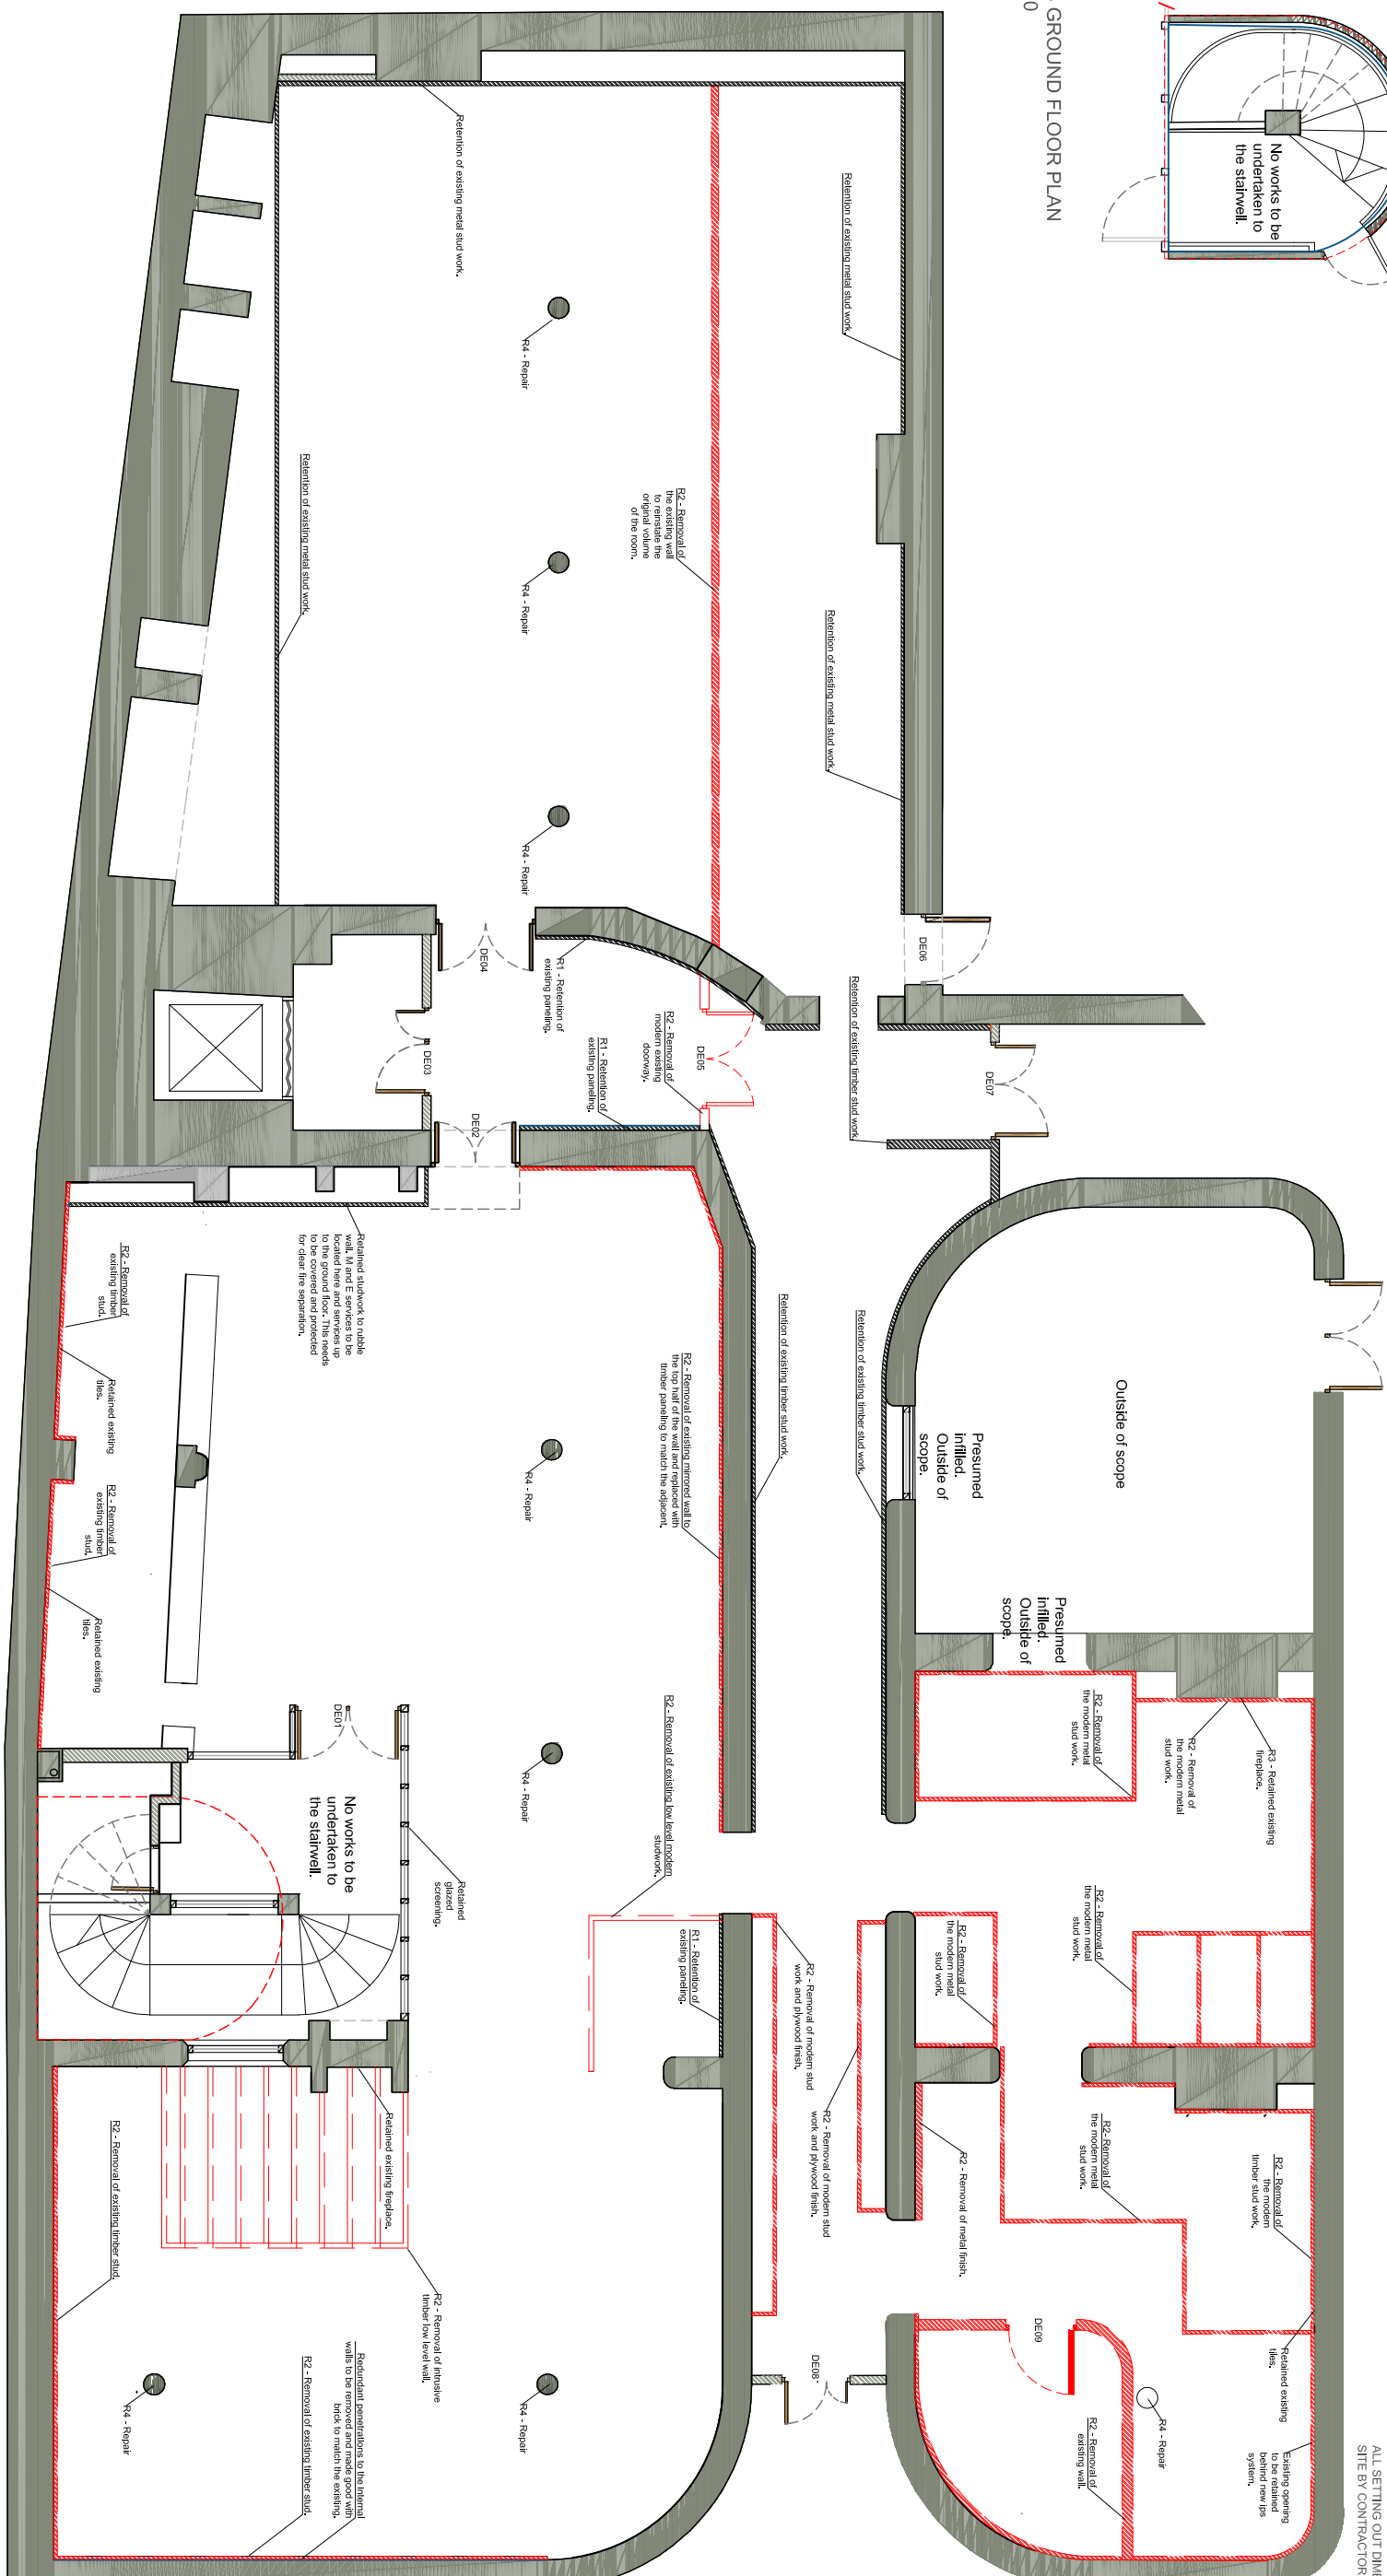

REMOVALS - BASEMENT FLOOR PLAN

SCALE 1:100



Removal and Repair Key

R1 - Retention of existing timber paneling. Paneling to be carefully sanded back and refinished to match the existing.

R2 - Removals of modern intervention.

R3 - Retention of existing fireplace. This should be carefully protected throughout construction to avoid damage.

R4 - Cast Iron columns paint to be sanded back and repainted to match the existing.

REVISIONS

29/11/2023	Sgi	LM
01/11/2023	Sgi	LM

DATE: DRAWN: CHECK:

CLIENT	Ryde Studios
PROJECT	BAA-Barton Arcade
TITLE	Removals Plan
NUMBER	BAA-SEV-XX-00-DR-A-02008
REVISION	B
STATUS	Planning
SCALE	1:100 @ A3
DATE	01/11/2023
DRAWN BY	SGI
CHECKED BY	LM

seven
SEVENARCHITECTURE.CO.UK

Studios at:

61 Oxford Street
MANCHESTER, M1 6EQ
t: 0161 236 5655


Clarendon House, Victoria Avenue,
HARROGATE, HG1 1DY
t: 01423 709 807

Galleri 6, Doc Fictoria,
CAERNARFON, LL55 1SQ
t: 01286 685 253

24 Greville Street, EC1N 8SS
t: 0203 036 0691

Ryde Studios
BAA-Barton Arcade
Removals Plan
BAA-SEV-XX-00-DR-A-02008
B
Planning
1:100
01/1/2023
SGI
LM

@ A3

 

seven
SEVENARCHITECTURE.CO.UK
Studios at:

Studios at:

Galeri 6, Doc Fictoria,
CAERNARFON, LL55 1SQ
t: 01286 685 253
24 Greville Street, **LONDON,**
EC1N 8SS
t: 0203 036 0691

t: 0203 036 0691