


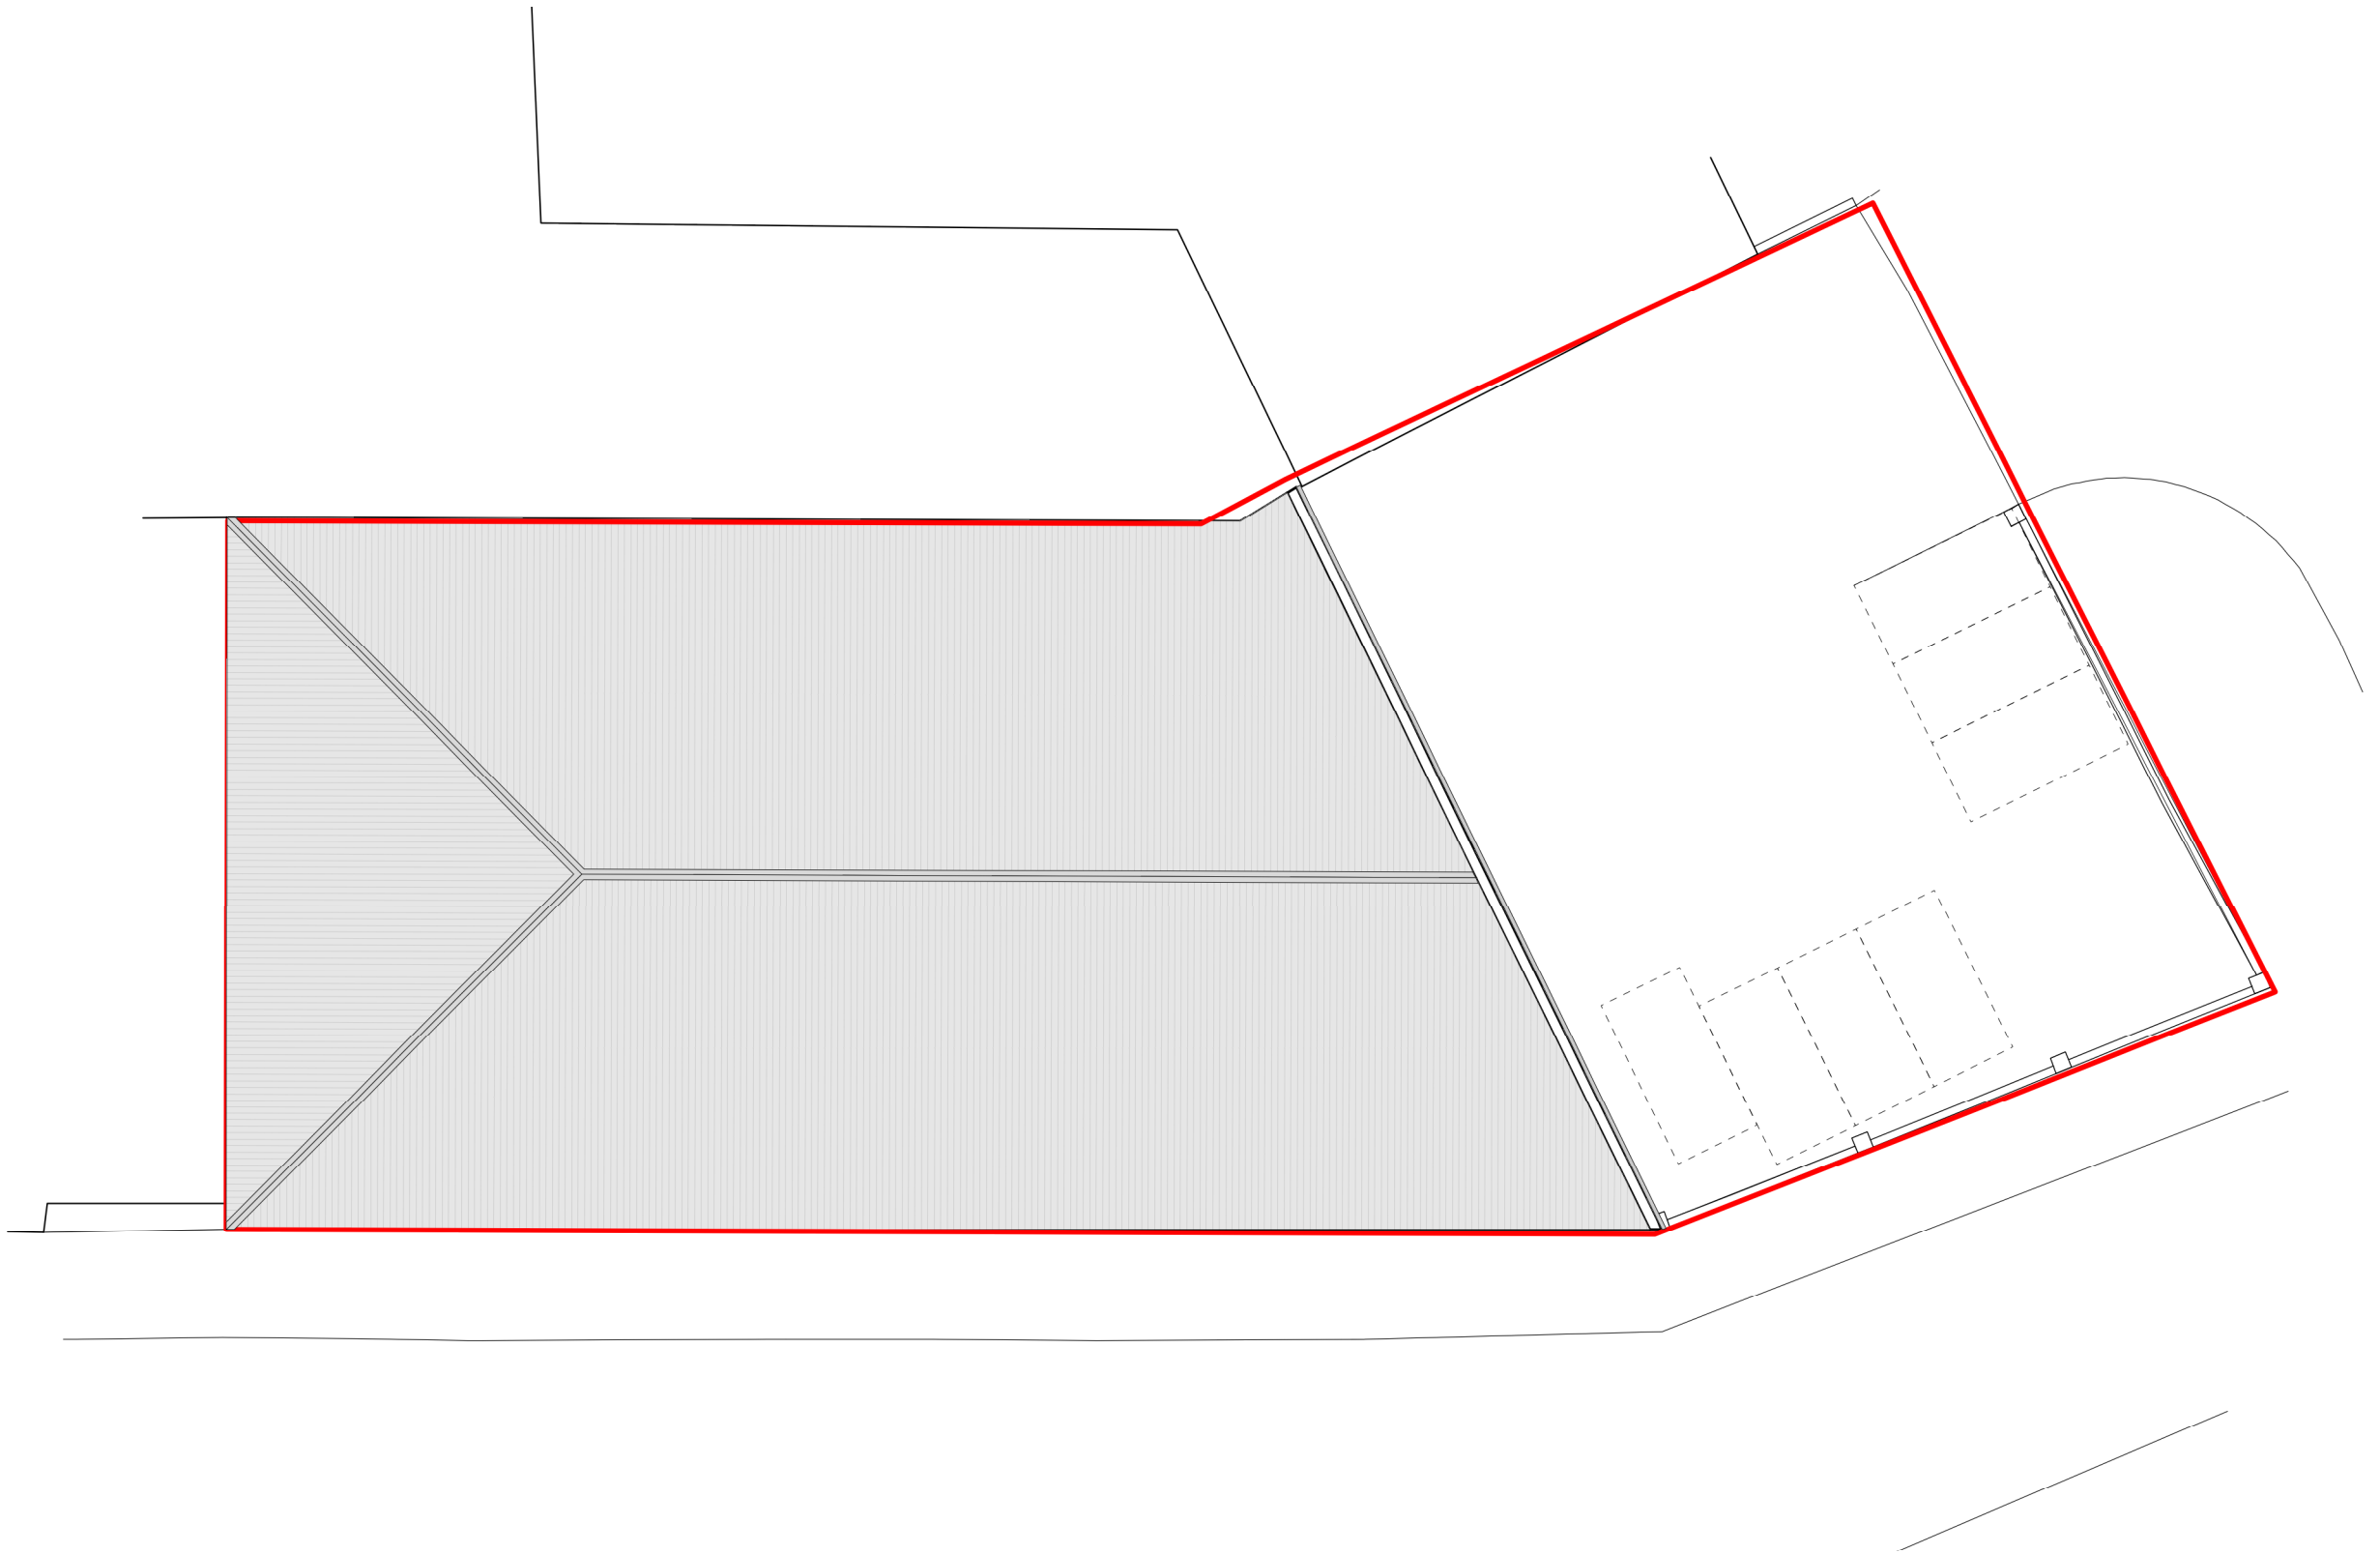

EXISTING ROOF PLAN
1:200 @ A3

			CLIENT: VIEWS	
			PROJECT: NEW RESIDENTIAL DEVELOPMENT	
			ADDRESS: 98 WILMSLOW ROAD, RUSHOLME	
			DRAWING TITLE: EXISTING ROOF PLAN	
			SCALE: 1:200 @ A3	DATE: APRIL 2021
© Copyright Ollier Smurthwaite Architects			REVISION	DATE
			DESCRIPTION	
			DRAWING NO: A454_P_011	

OLLIER SMURTHWAITE ARCHITECTS

40 King Street, Manchester, M2 6BA
T 0161 883 0838
F 0161 883 0839
E mail@olliersmurthwaite.com