




Side elevation - 3

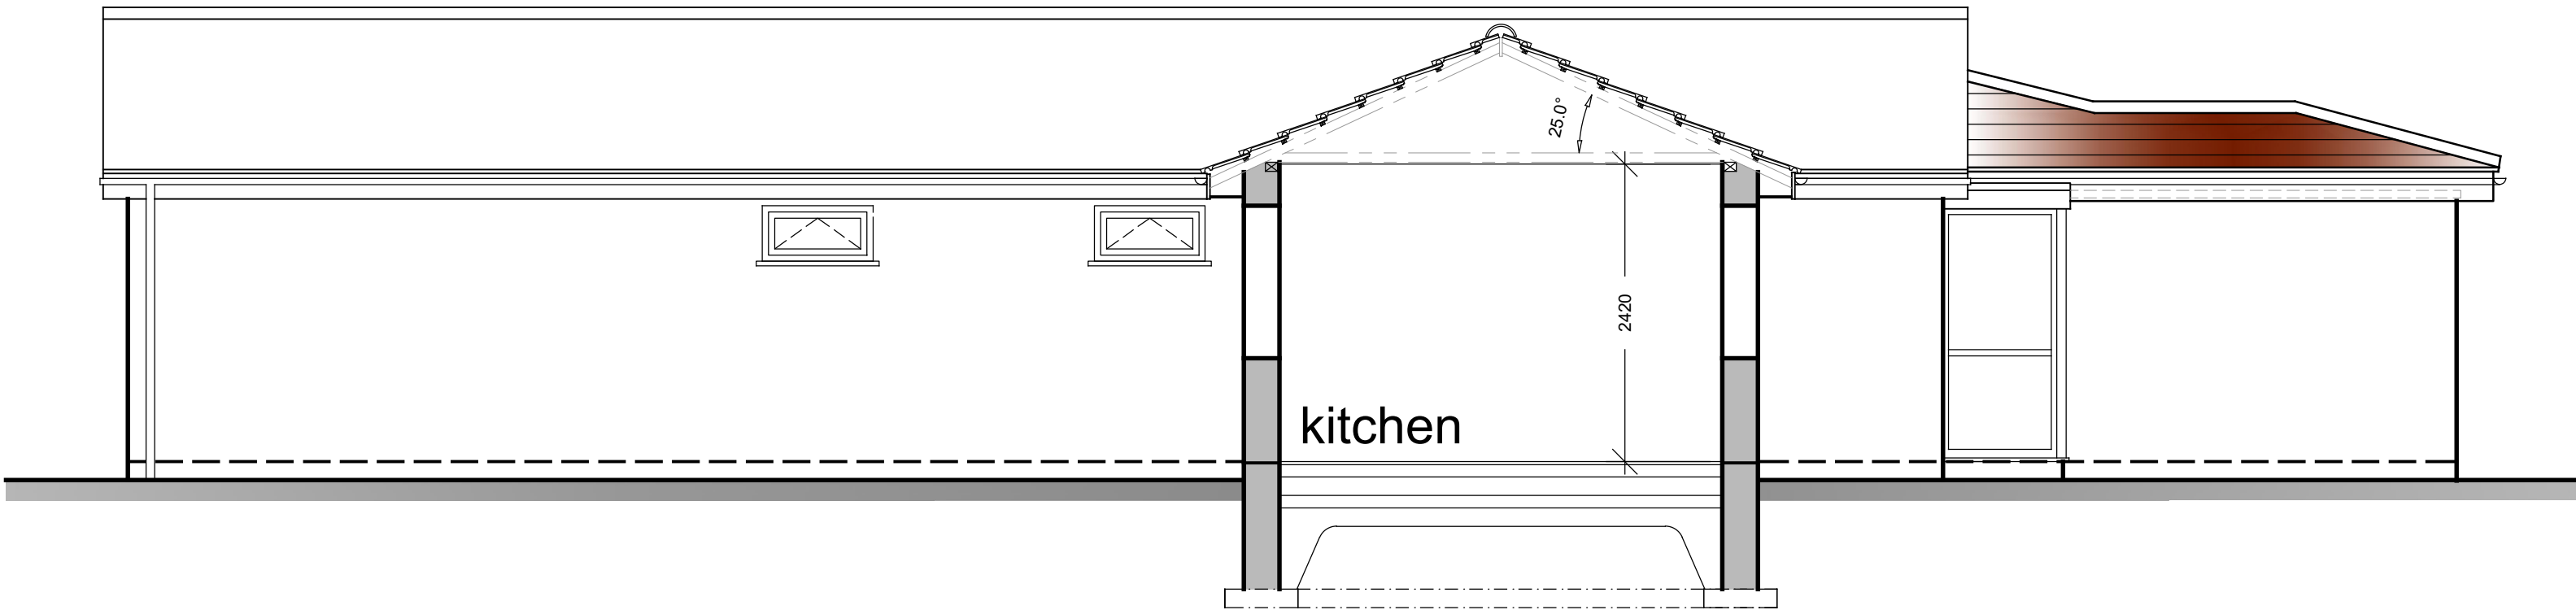


Side elevation - 2

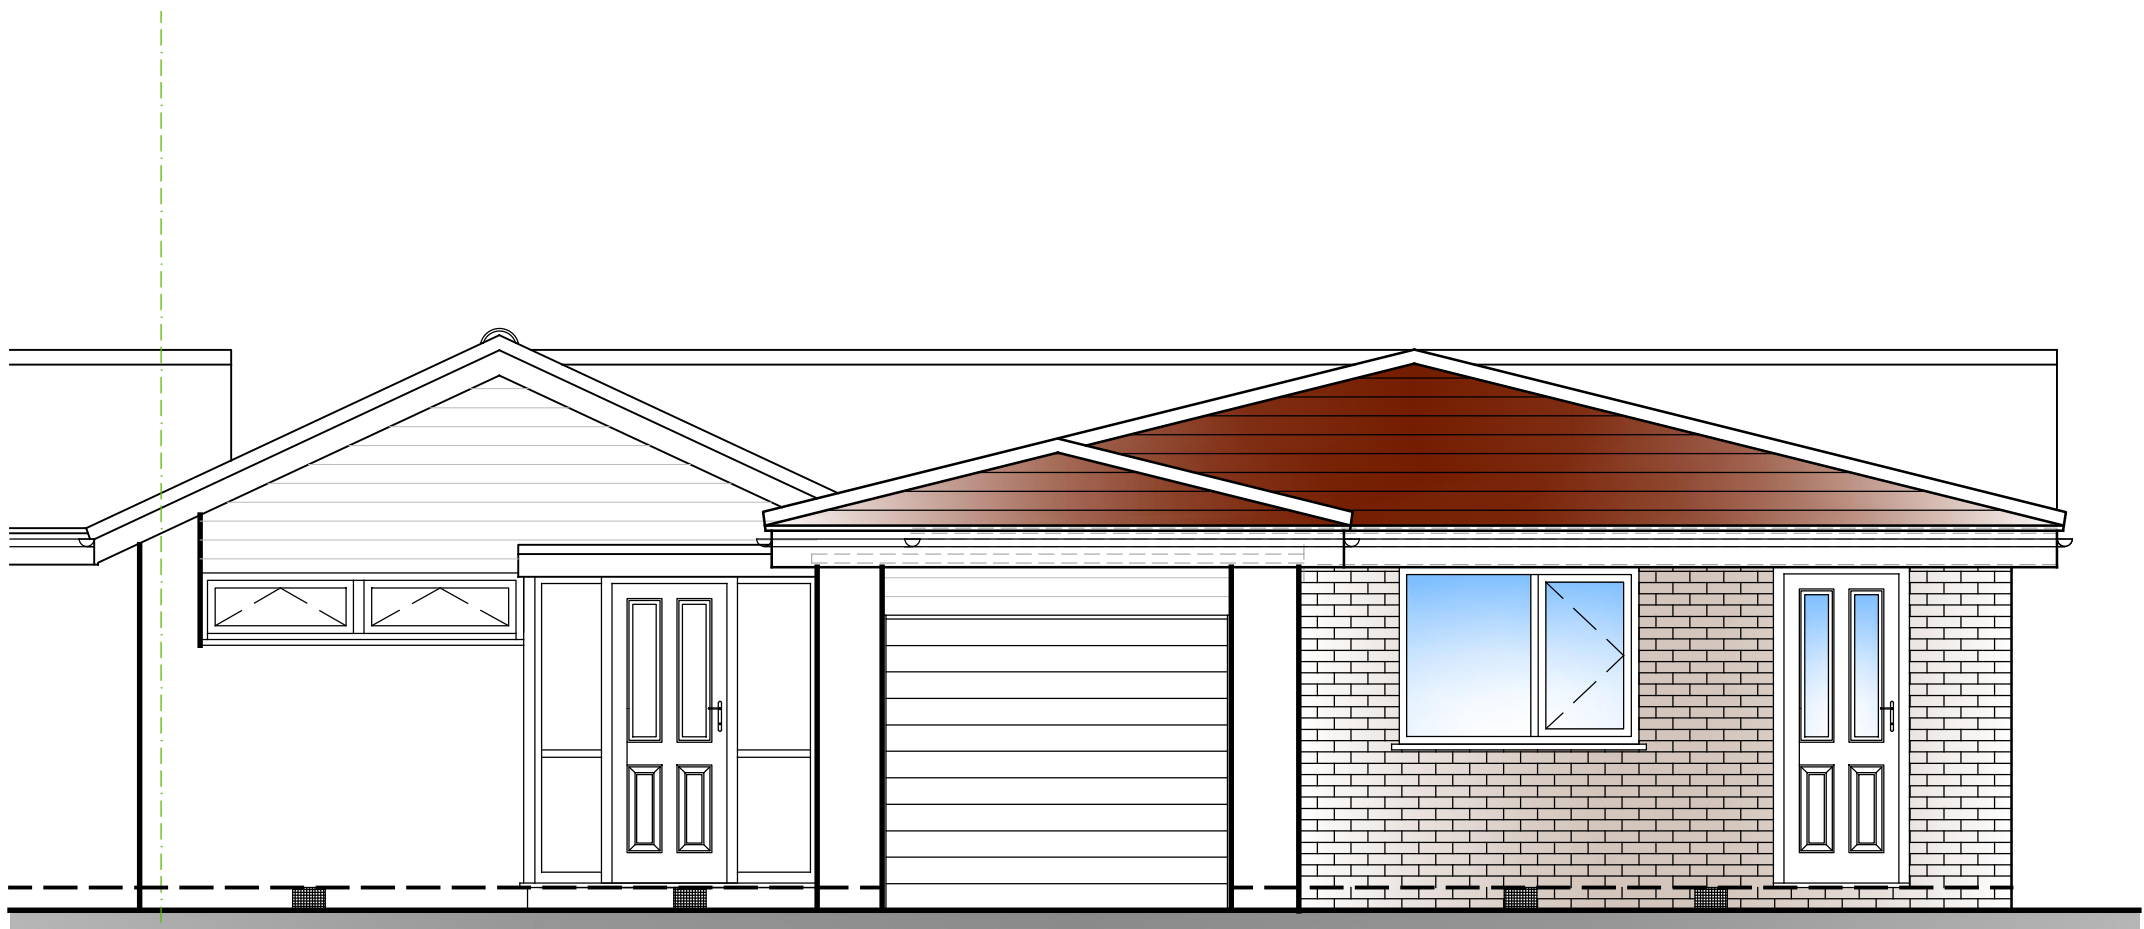

Front elevation - 1

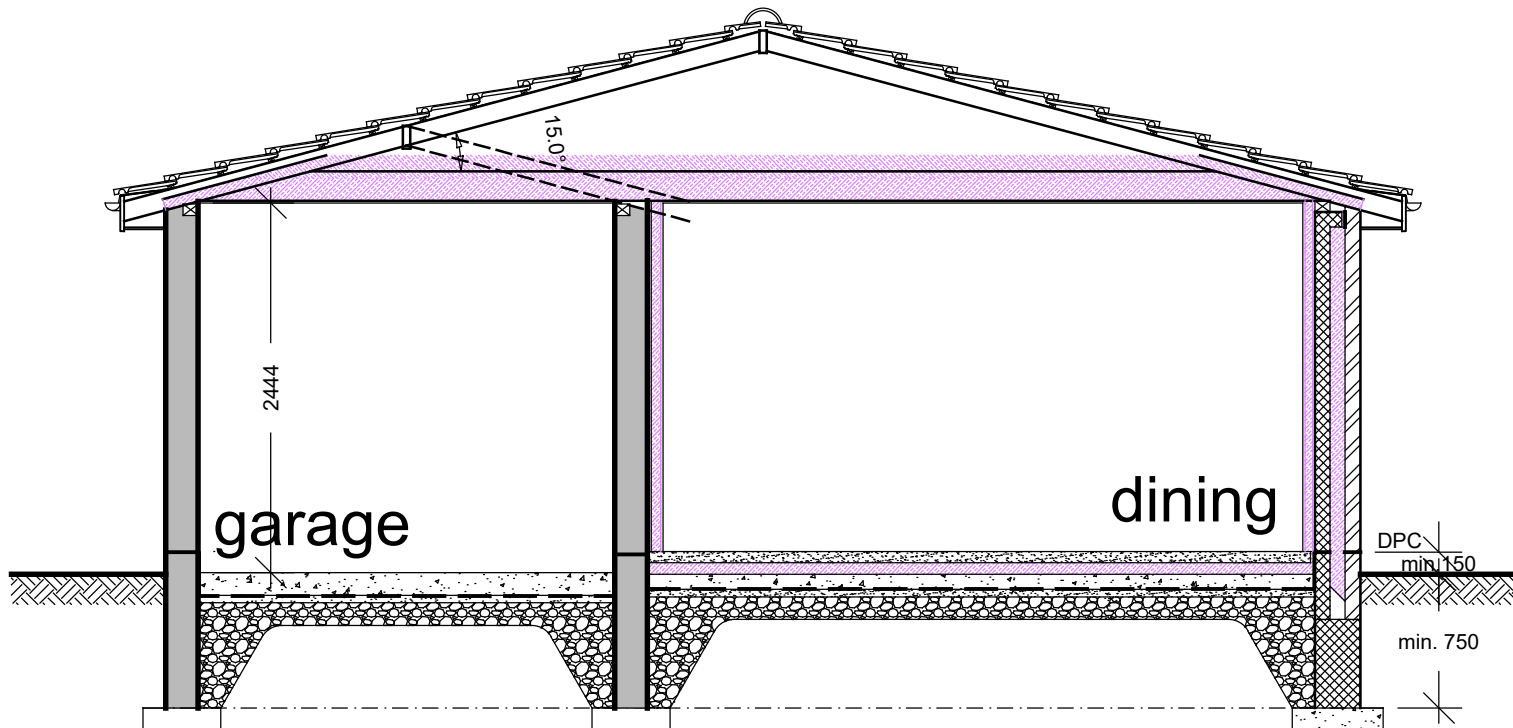

Section

 

CONTRACT		
15 Greenoak Drive Sale Manchester M33 3QA		
TITLE		
Proposed single storey front extension Proposed elevations		
SCALE	DATE	DRAWN
1:50	Jan. 2024	GH
CONTRACT NO.	DRAWING NO.	REV.
1470	4	

Gary Hill Designs

87 leigh road
worsley
manchester m28 1lg
t: 0161 790 0338