



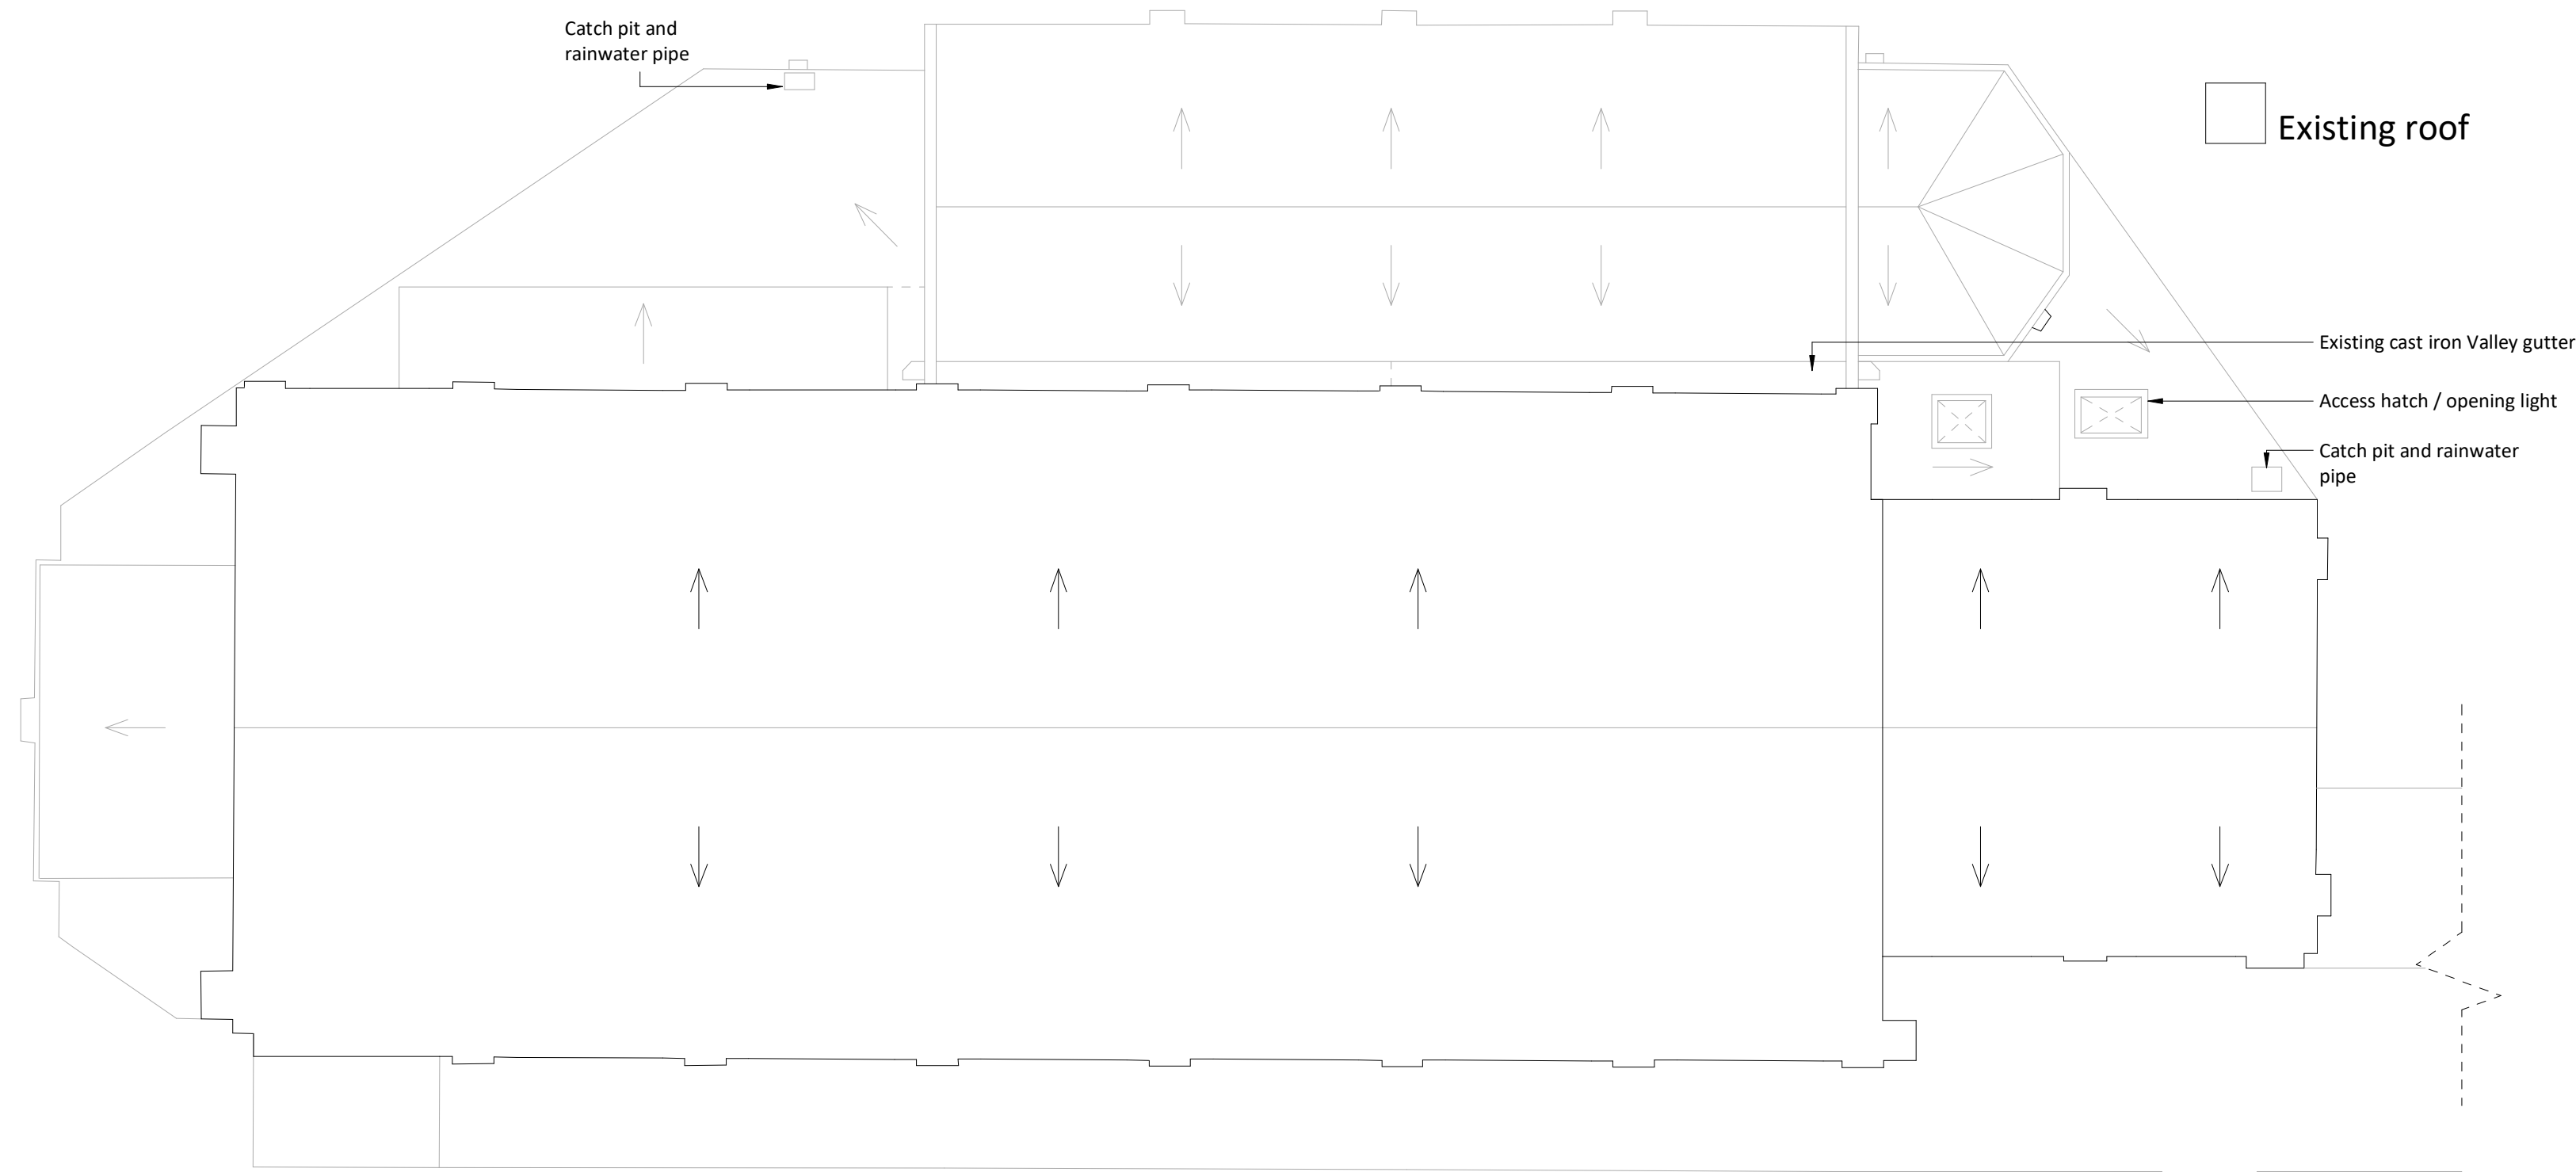

00 Existing Roof Plan
1 : 100

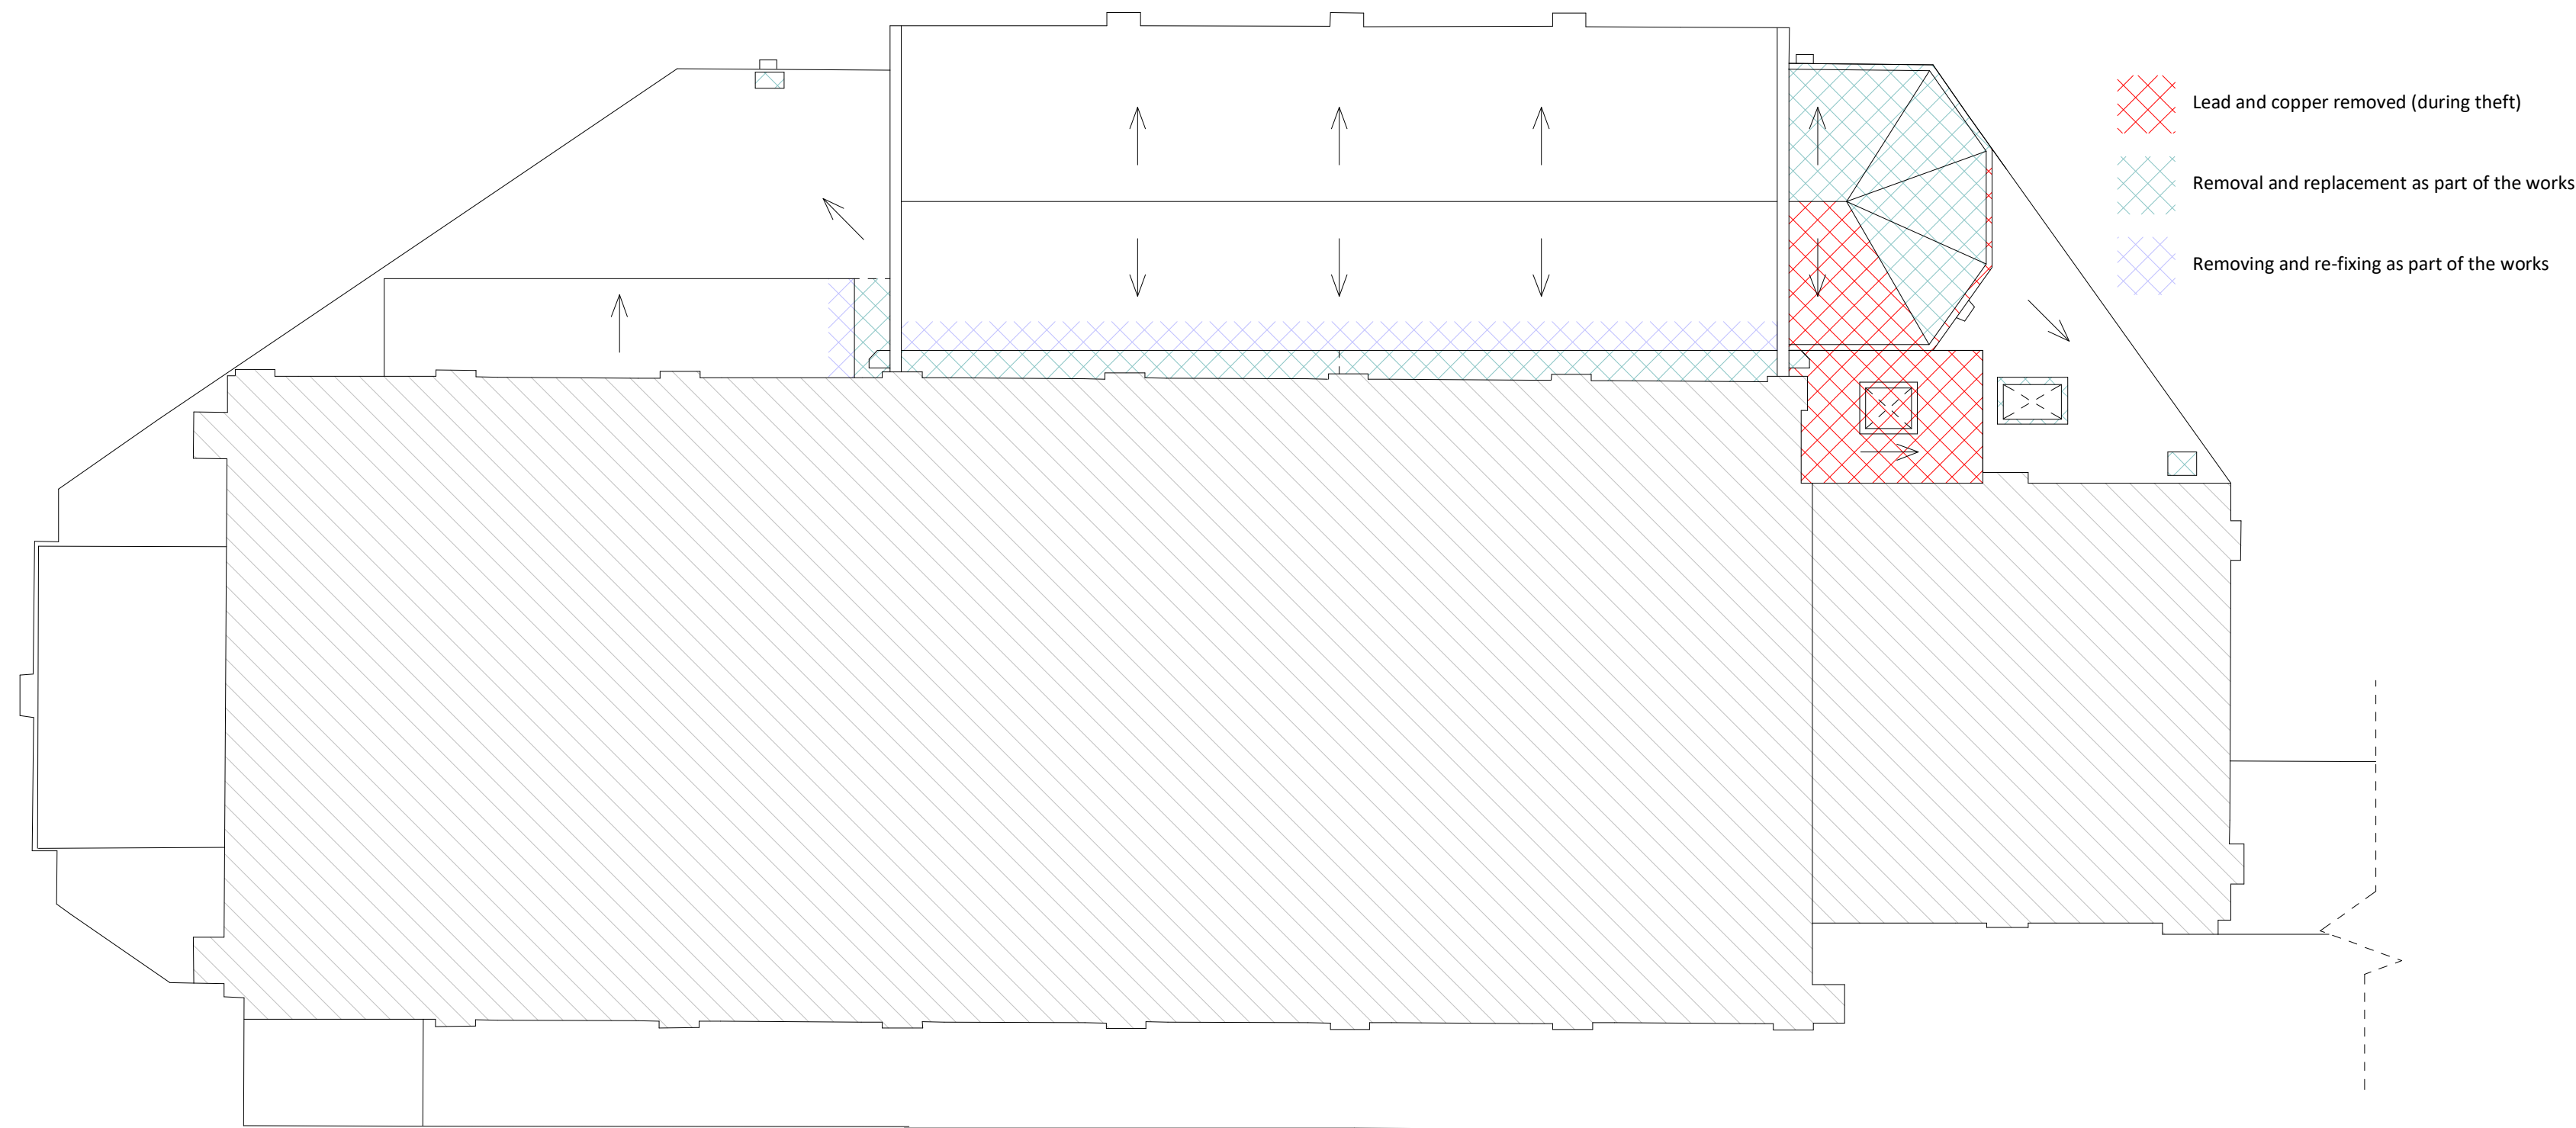

01 Removal Roof Plan (Due to ongoing thefts)
1 : 100

CONSTRUCTION ISSUE

Rev	Date	Int	Description
A	18.09.23	JW	Purpose of issue updated to construction and notes updated to reflect updated scope of work following tender



CLIENT:
The Parish of Our Lady of Mount Carmel
Blackley
PROJECT:
Our Lady of Mount Carmel, Blackley

DESCRIPTION:
Existing Roof Plan and Removals

PURPOSE OF ISSUE:			
Construction			
DRAWN BY:	CHECKED	DATE:	SCALE @ A1:
JW	AP	09.06.23	1 : 100
JOB NO:	STATUS CODE:		DRAWING NO. REV
4200	A		101 A
FILE IDENTIFIER:			
MC-BTP-00-ZZ-DR-A-4200_101.A			