



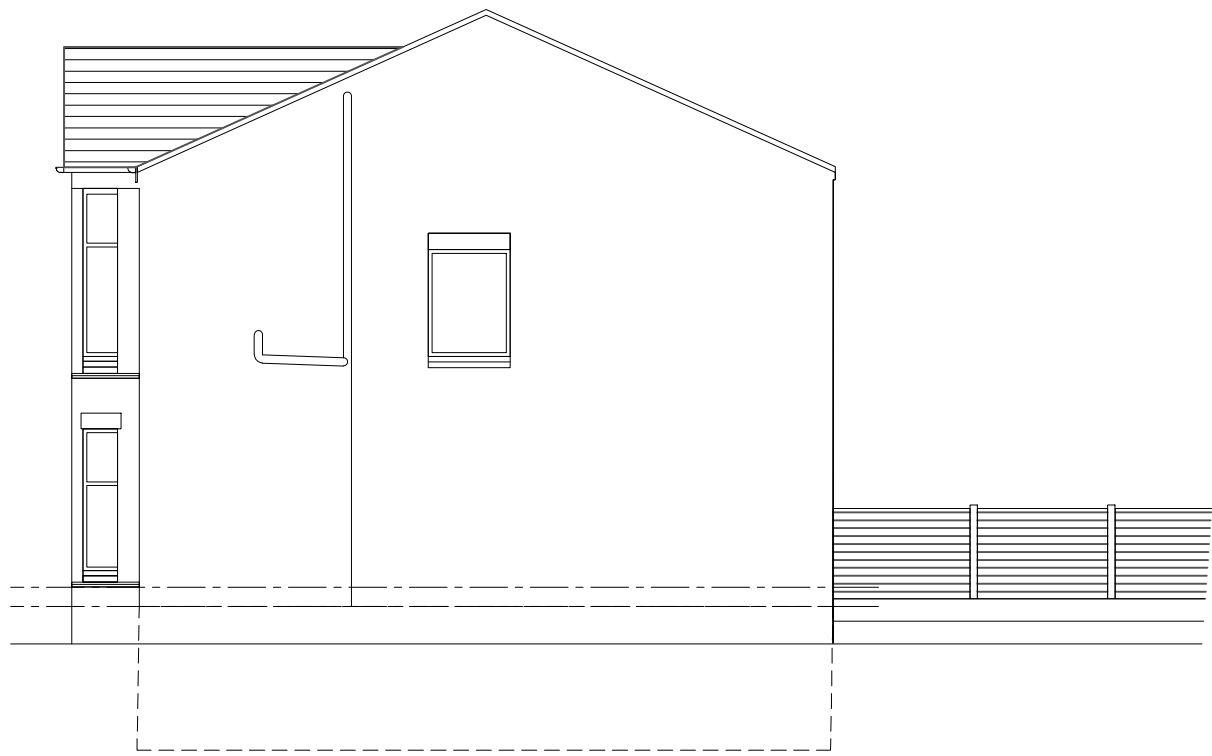

**NORTH ELEVATION
AS EXISTING @ SCALE 1:100**

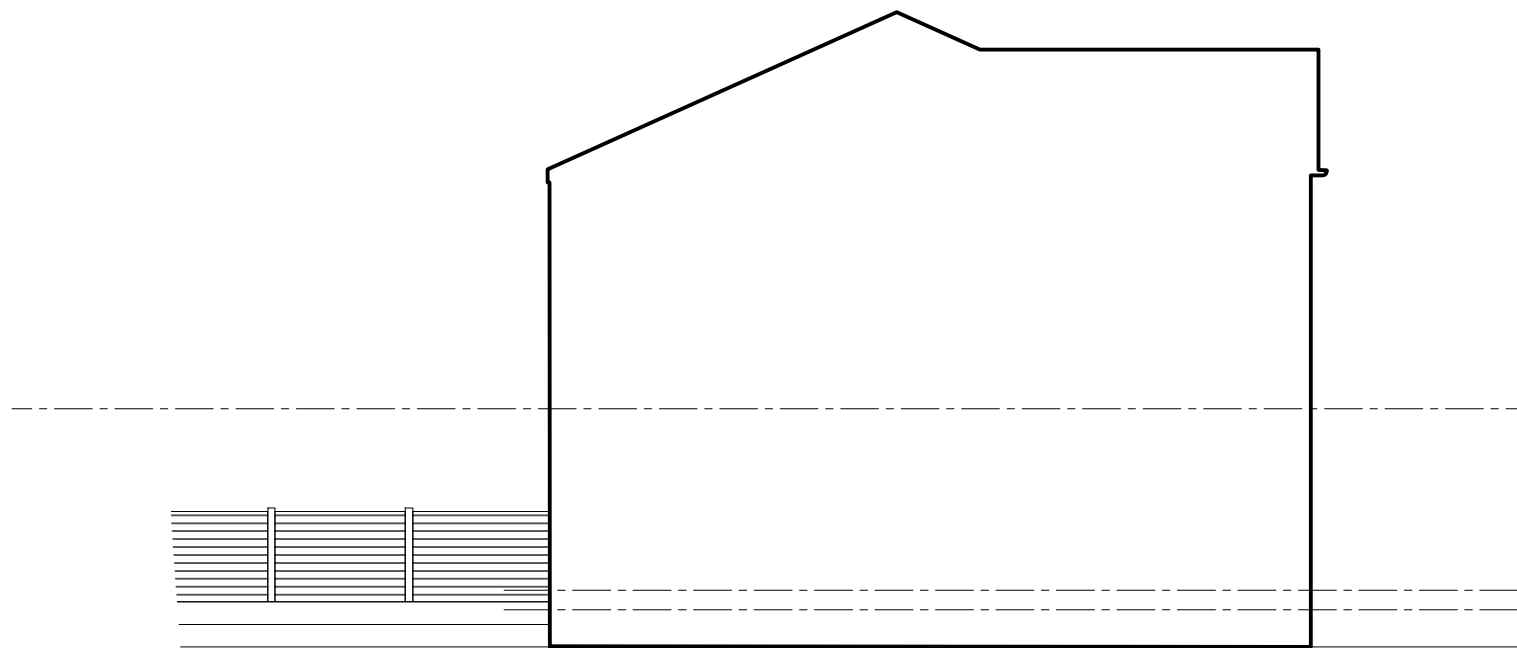

**SOUTH ELEVATION
AS EXISTING @ SCALE 1:100**

PLANNING

FOR MR & MRS CROSSLAND
30 ASHWOOD AVENUE
DIDSBURY MANCHESTER

ELEVATIONS AS EXISTING
SCALE 1:100 P300 A JUNE 2022