






Proposed Rear Elevation
Scale 1:50

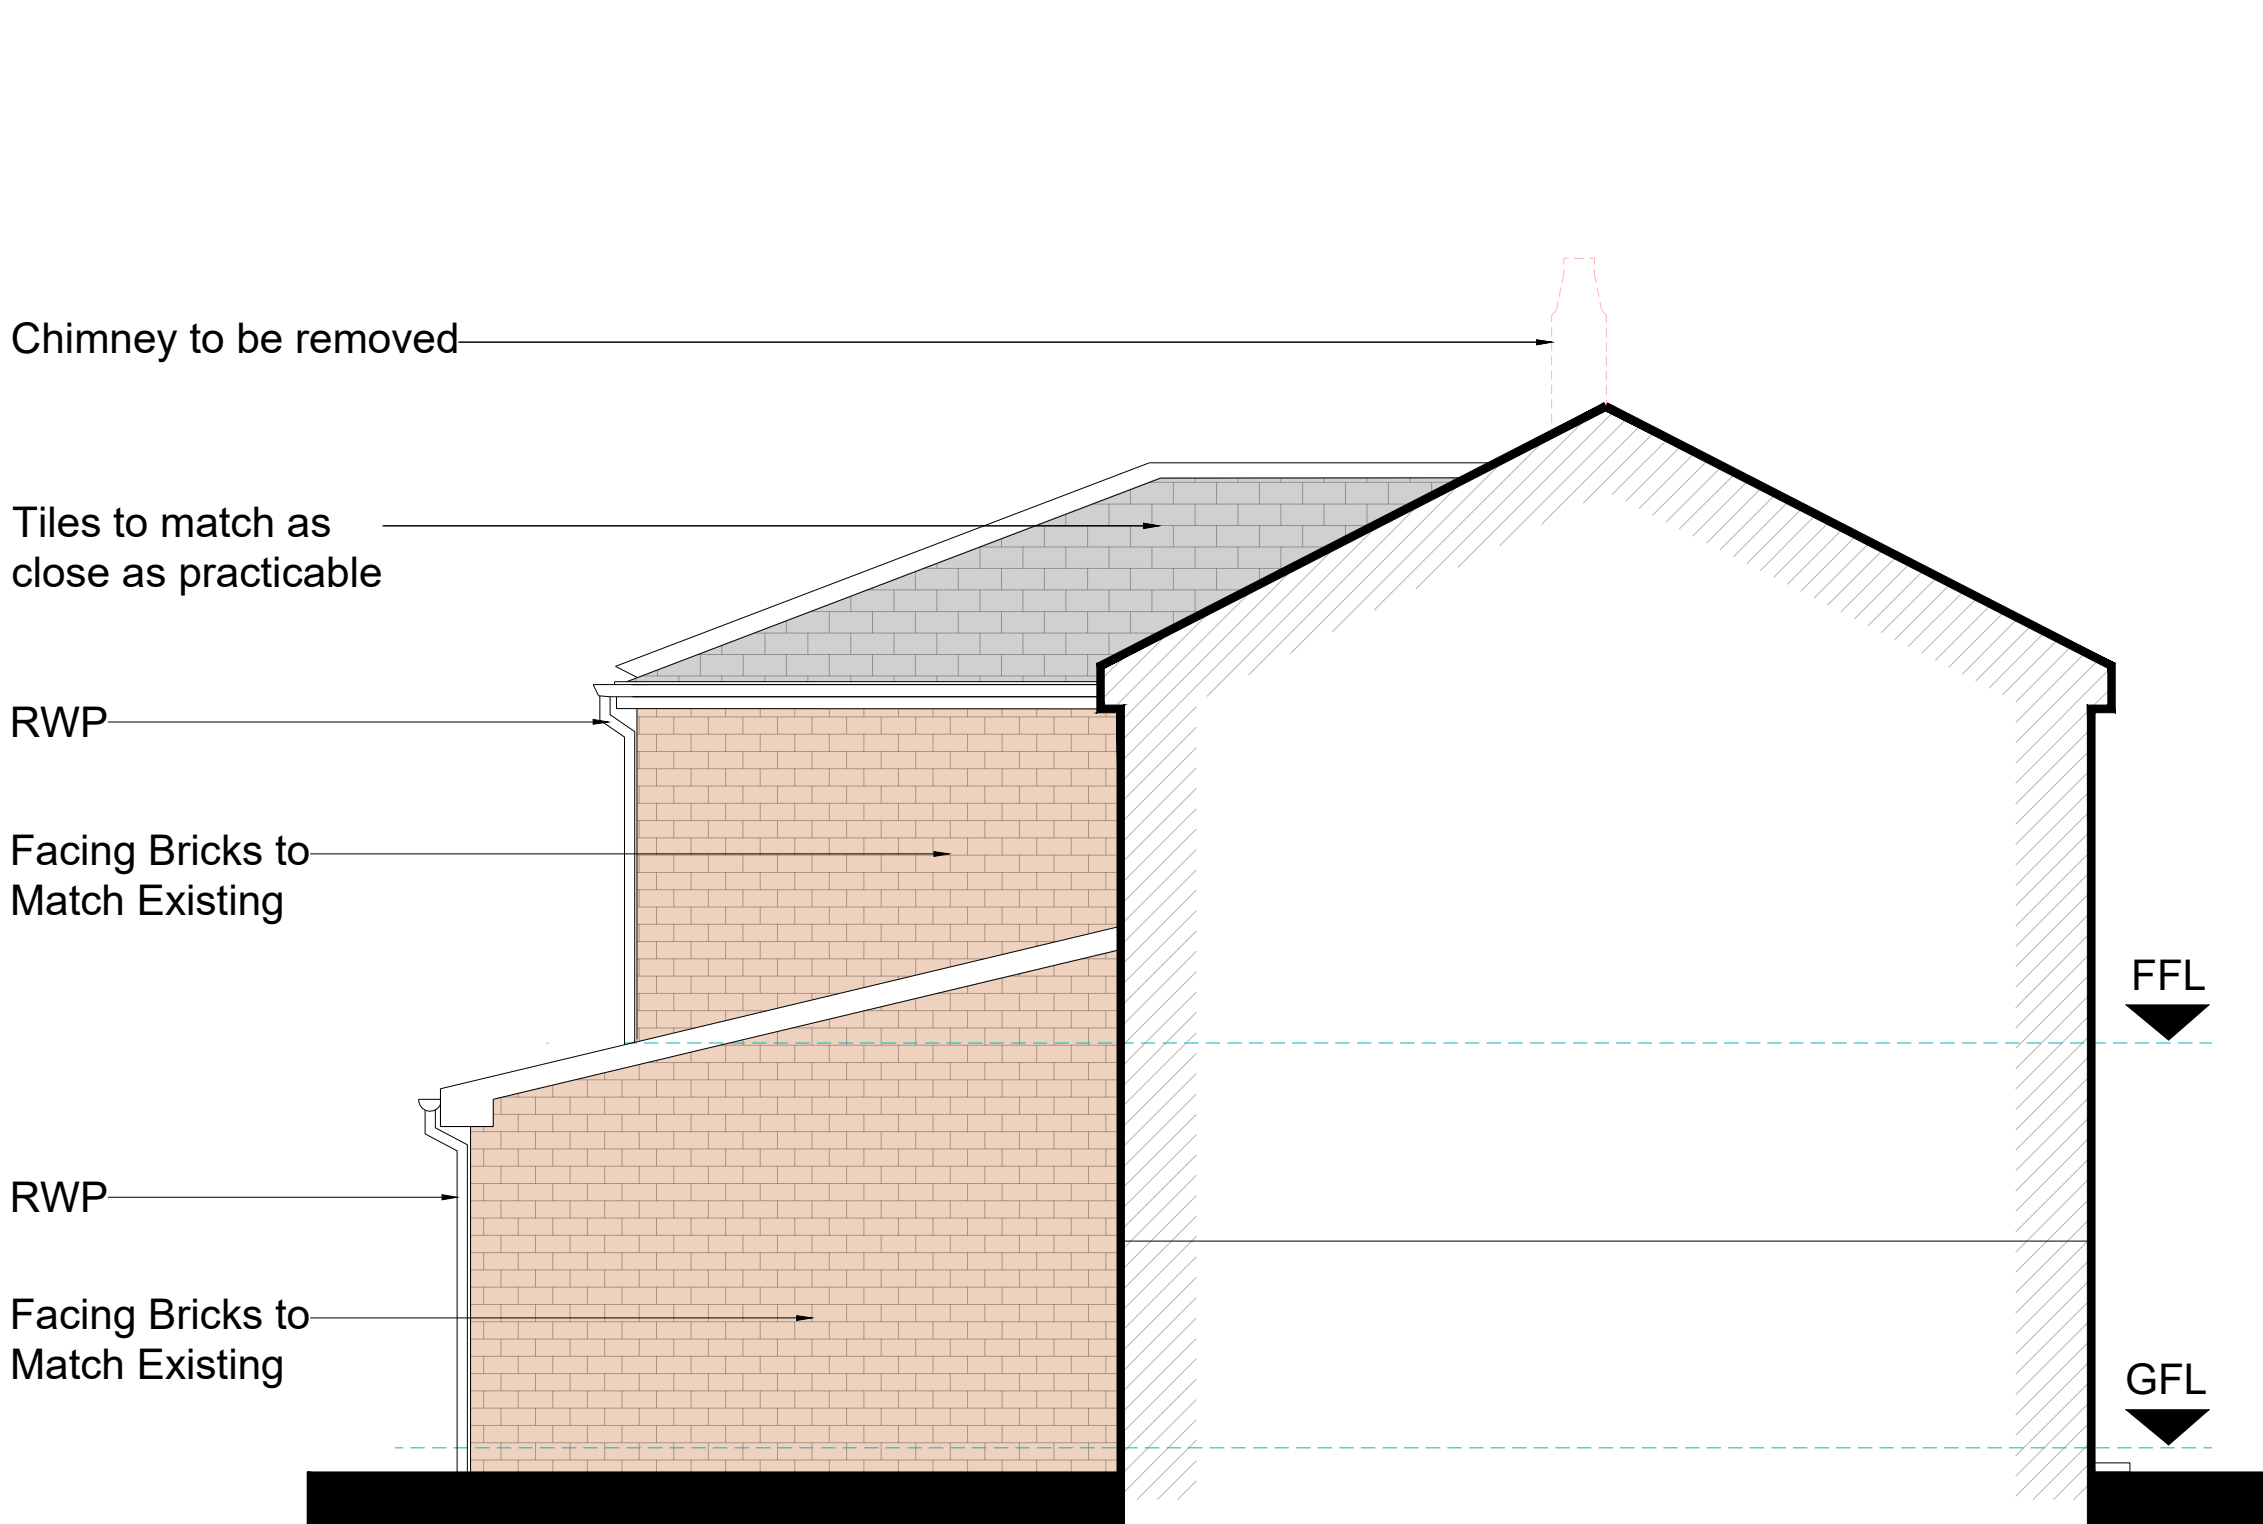

Proposed Part Wall Elevation
Scale 1:50

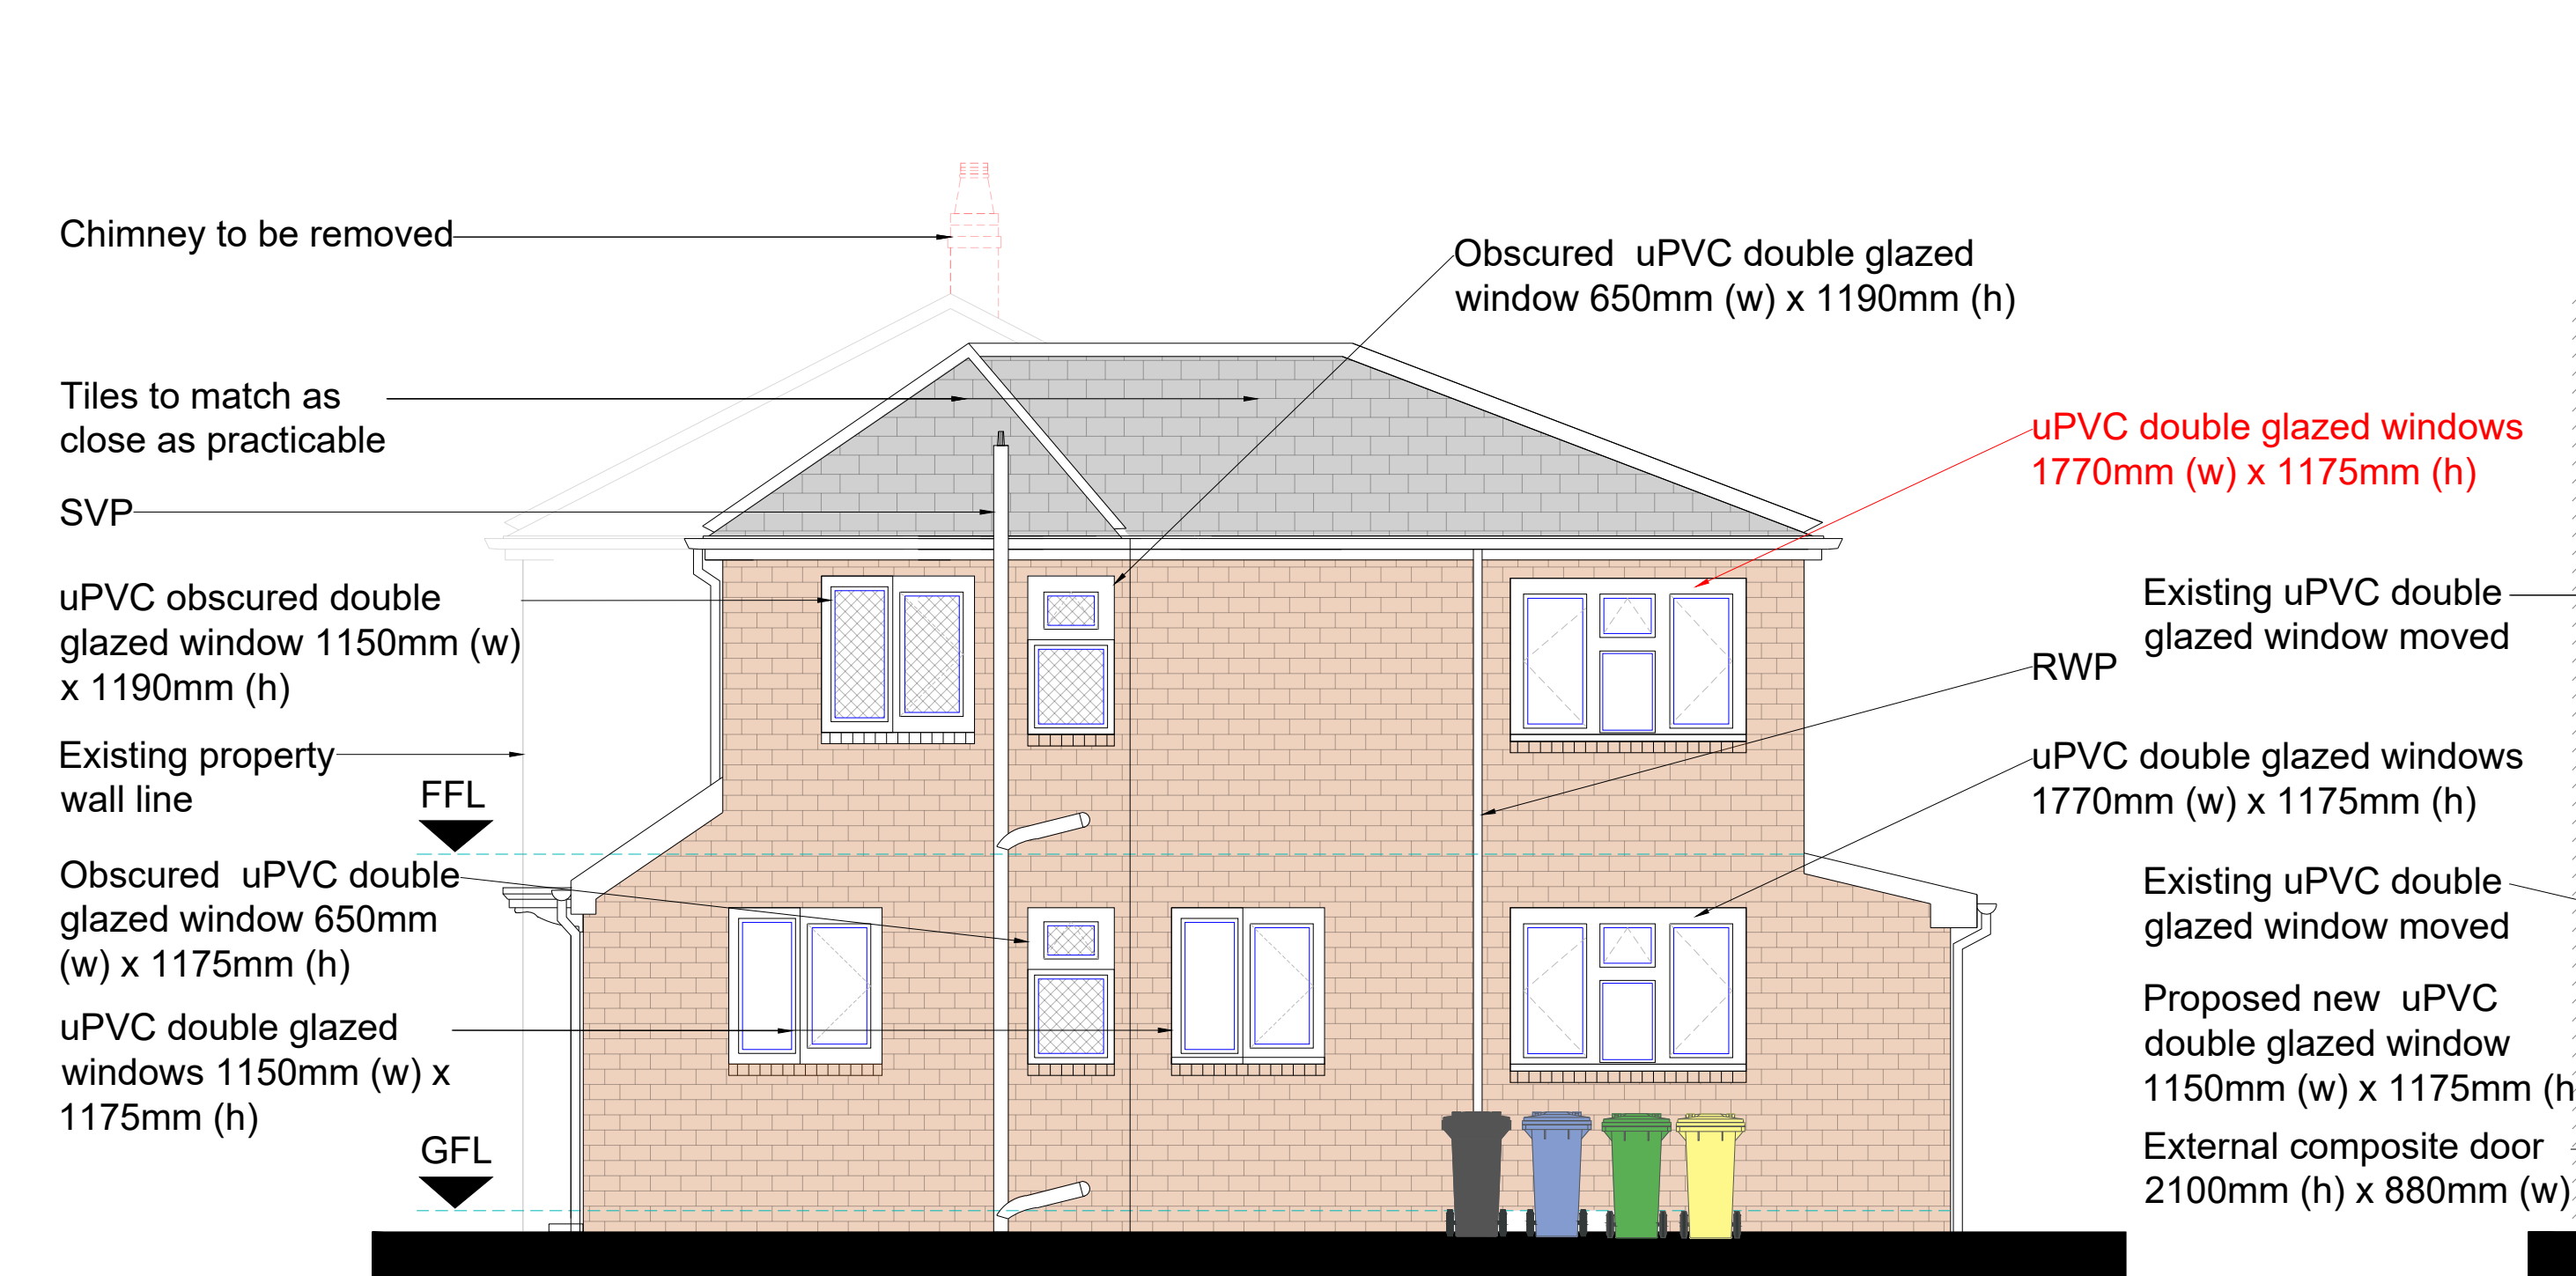

Proposed Side Elevation
Scale 1:50

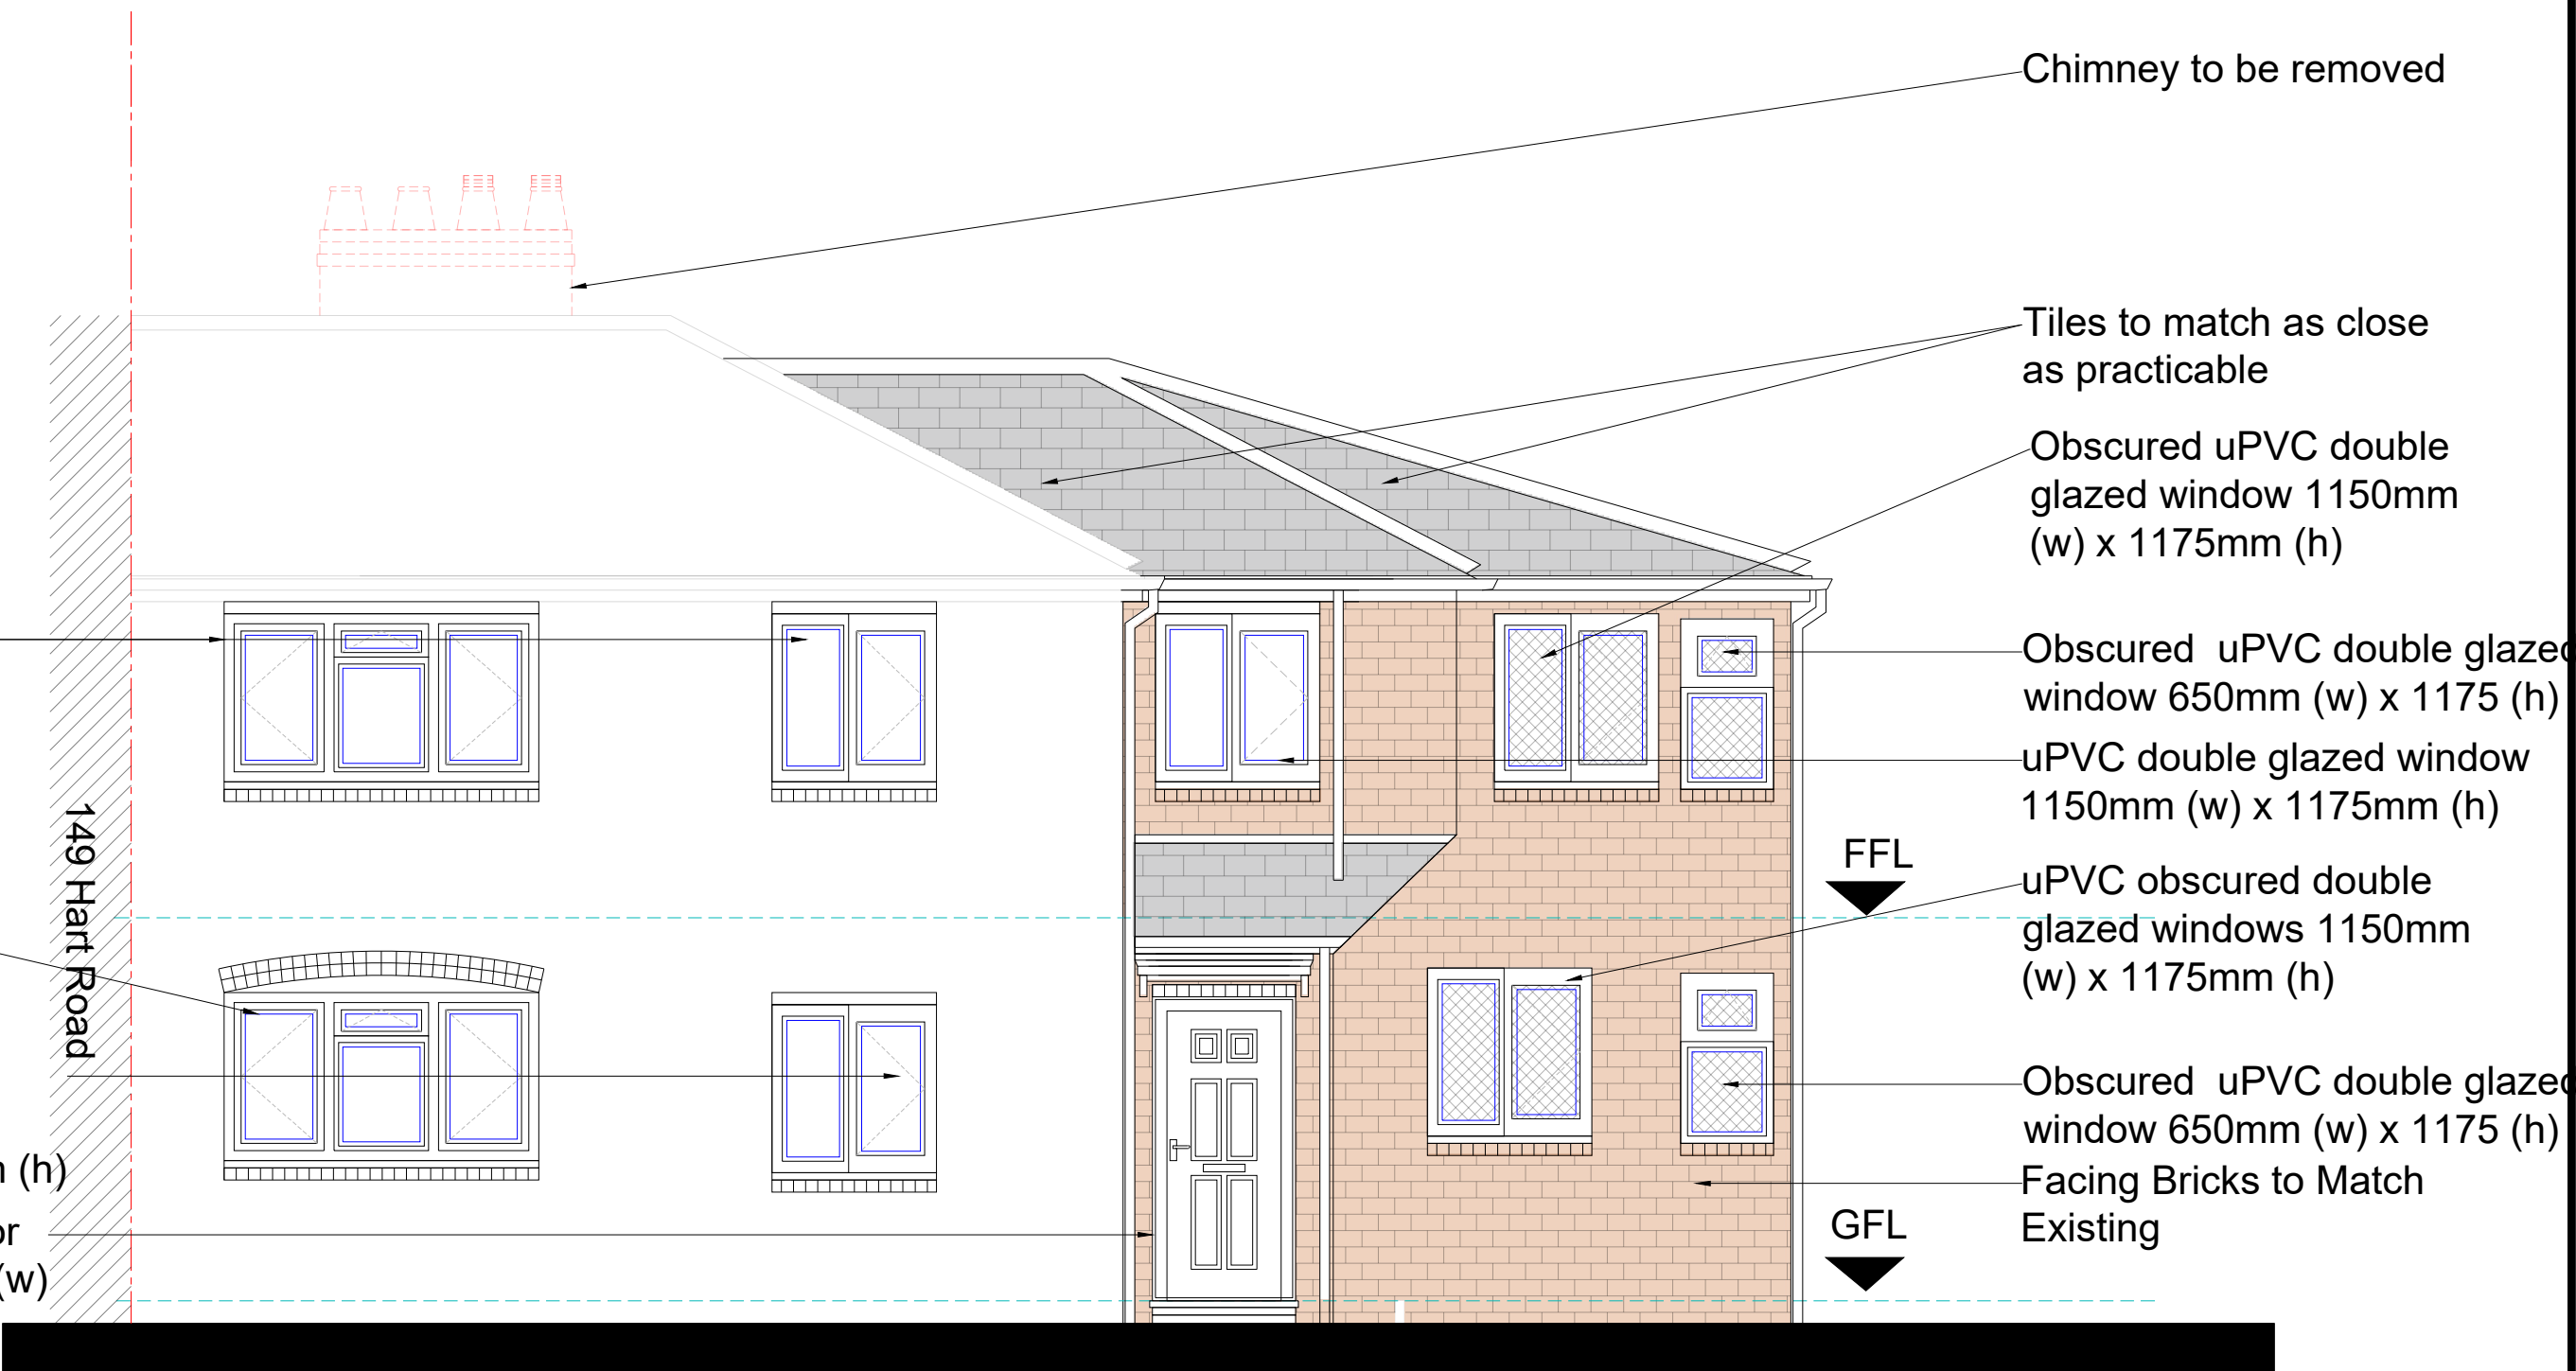

Proposed Front Elevation
Scale 1:50

GENERAL NOTES

1. The contractor must check the site and the approved drawings before commencing the works and must take any working measurements as necessary and any discrepancy must be reported to the client.
2. Work shall comply with any current relevant BS/codes of practices and confirm to the Building Regulations including the latest amendment. The contractor is responsible for setting out the works.

KEY

---	Boundary
SVP	Soil vent Pipe
RWP	Rainwater Pipe
GFL	Ground Floor Level
FFL	First Floor Level

PROJECT ADDRESS

151 Hart Road
Fallowfield
Manchester
M14 7BA

PROJECT

Two Storey Rear Extension
Two Storey Side Extension

DRAWING No.

NMA152-4/23

SCALE

1:50

REVISION

	DATE
a. first floor side extension set back from front principle elevation by 1.5 metres	23/05/2023
Non-Material Amendment	19/09/2023
uPVC double glazed window to side wall to Bed 5	

DATE

23/03/2023

DRAWN BY

AT

PAPER SIZE

A1

AT A. Design
12 Hastings Gardens
Stockport
SK5 8BF
ata_design@hotmail.com
07830039347