



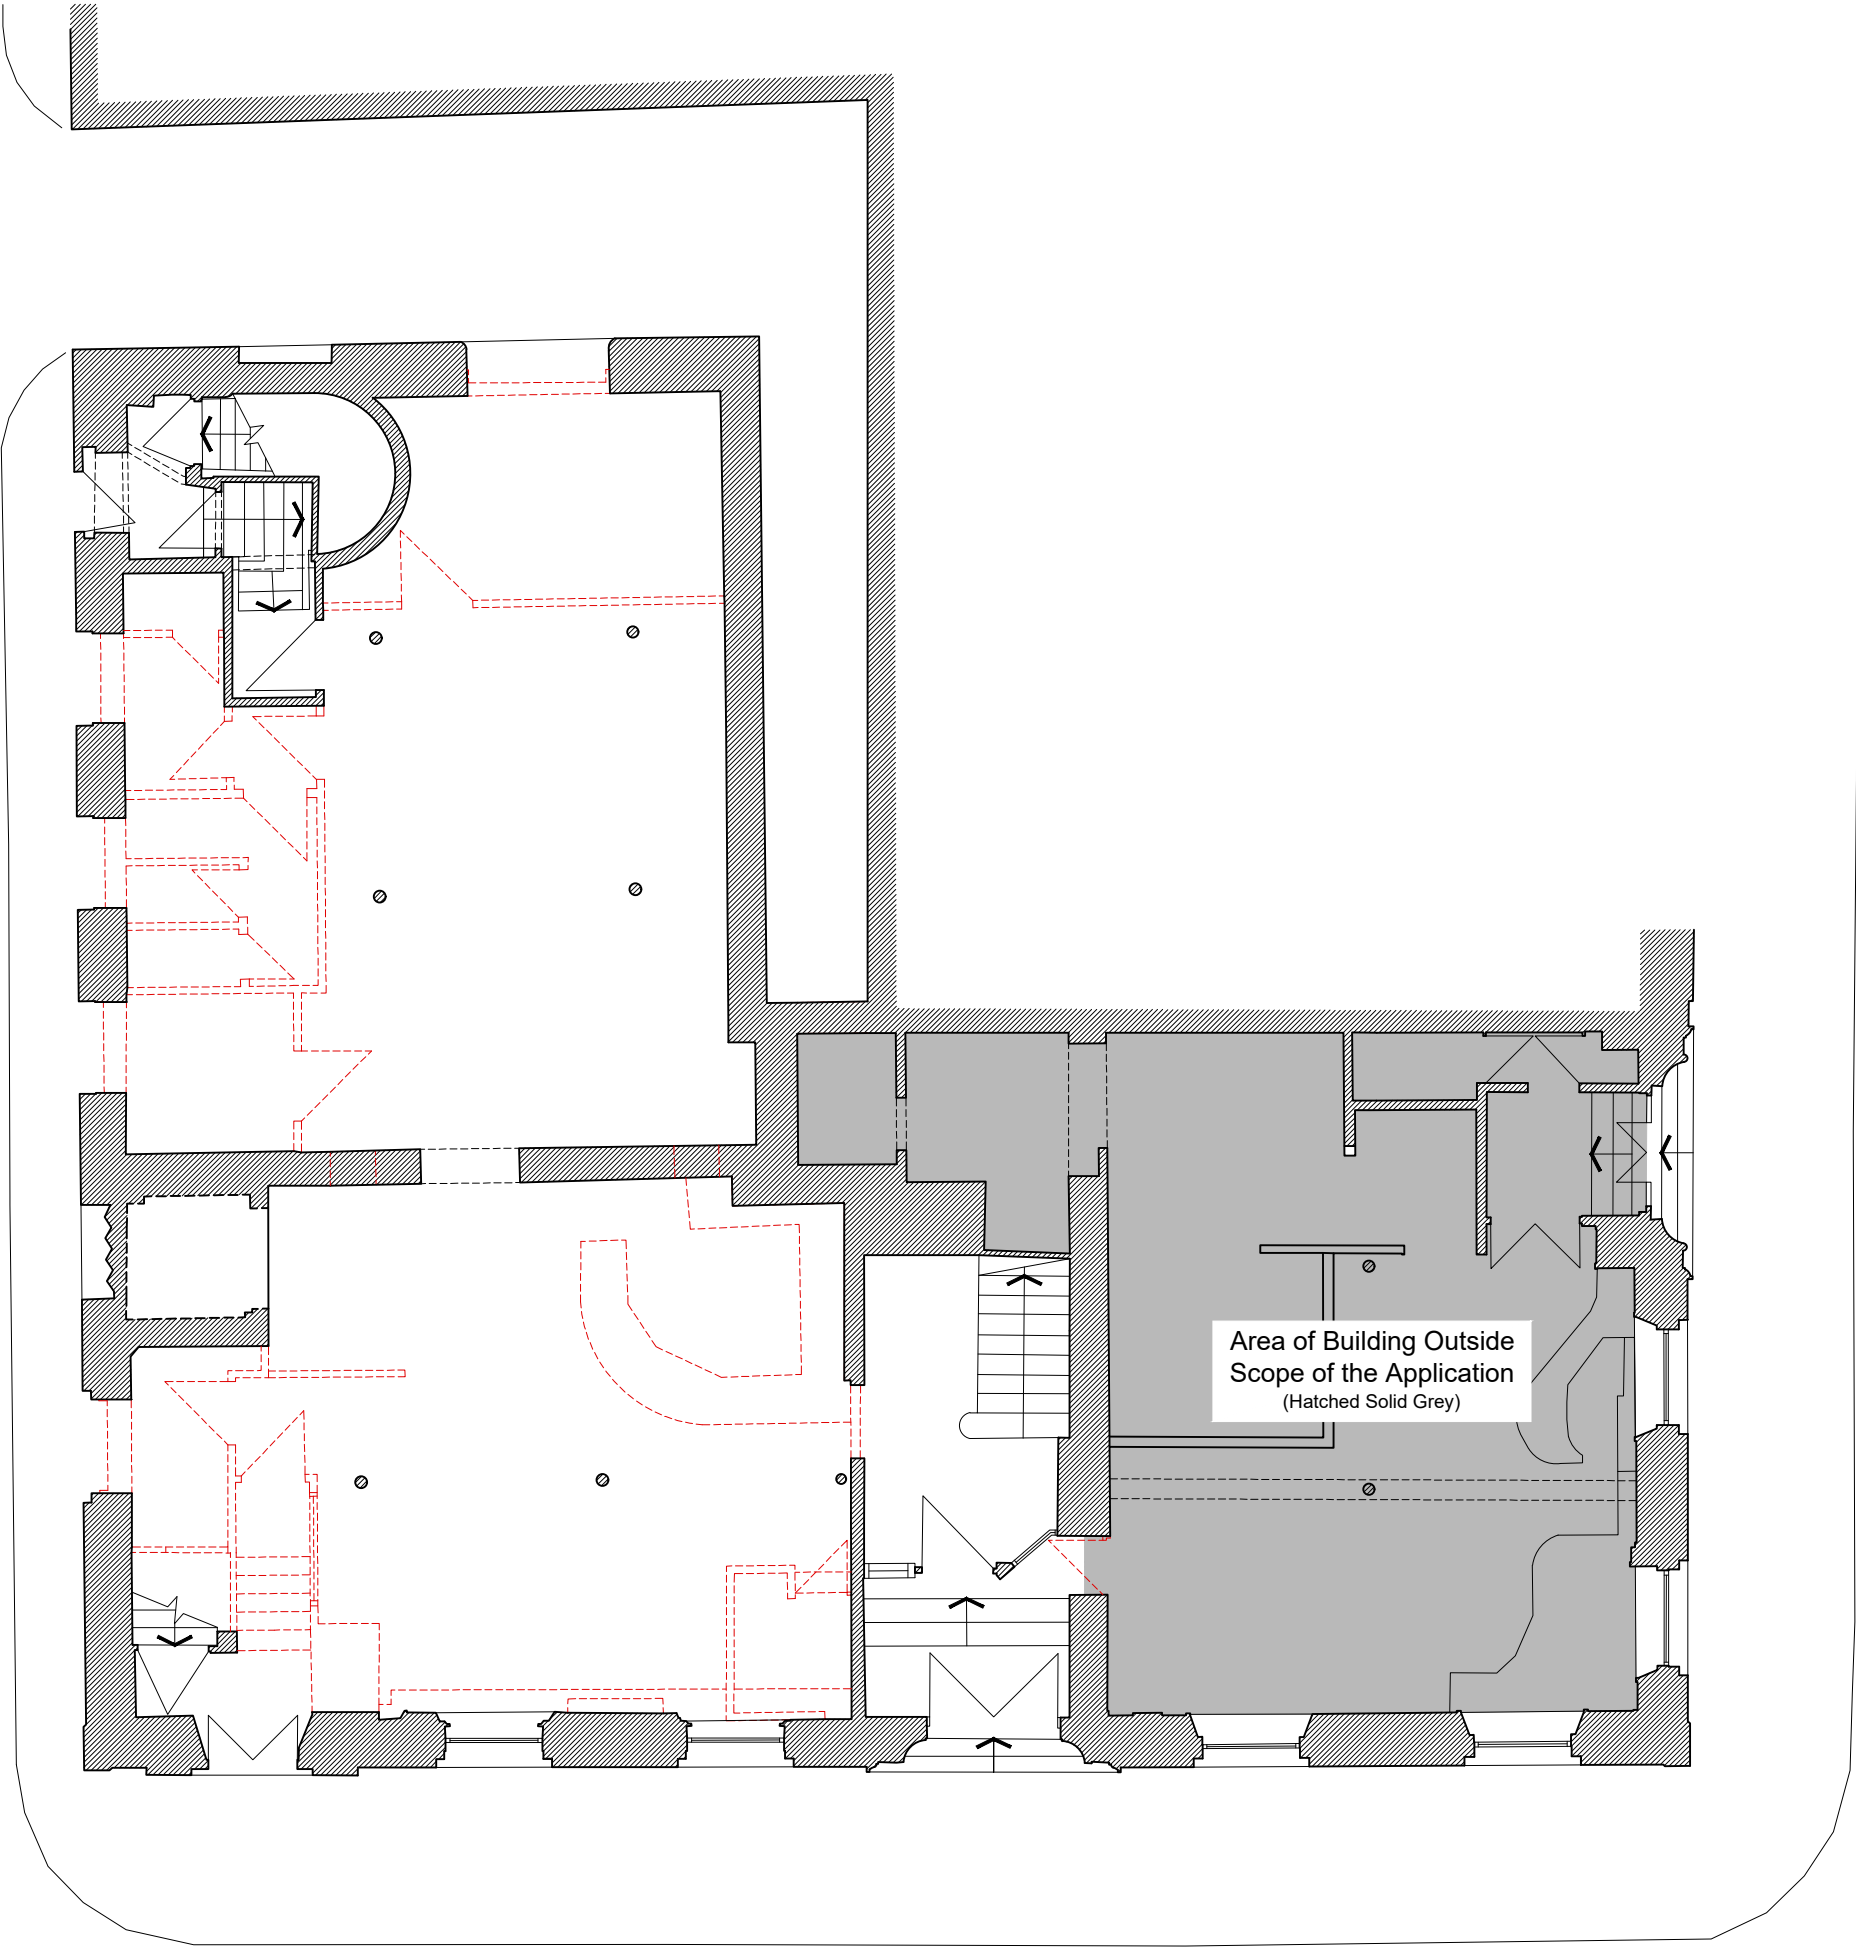

Proposed Ground Floor Plan


Proposed Strip Out Plan

Scale 1:100

 

Key:

- Existing walls to be retained.
- Existing walls, doors windows, etc to be removed.
- Existing doors to be retained.

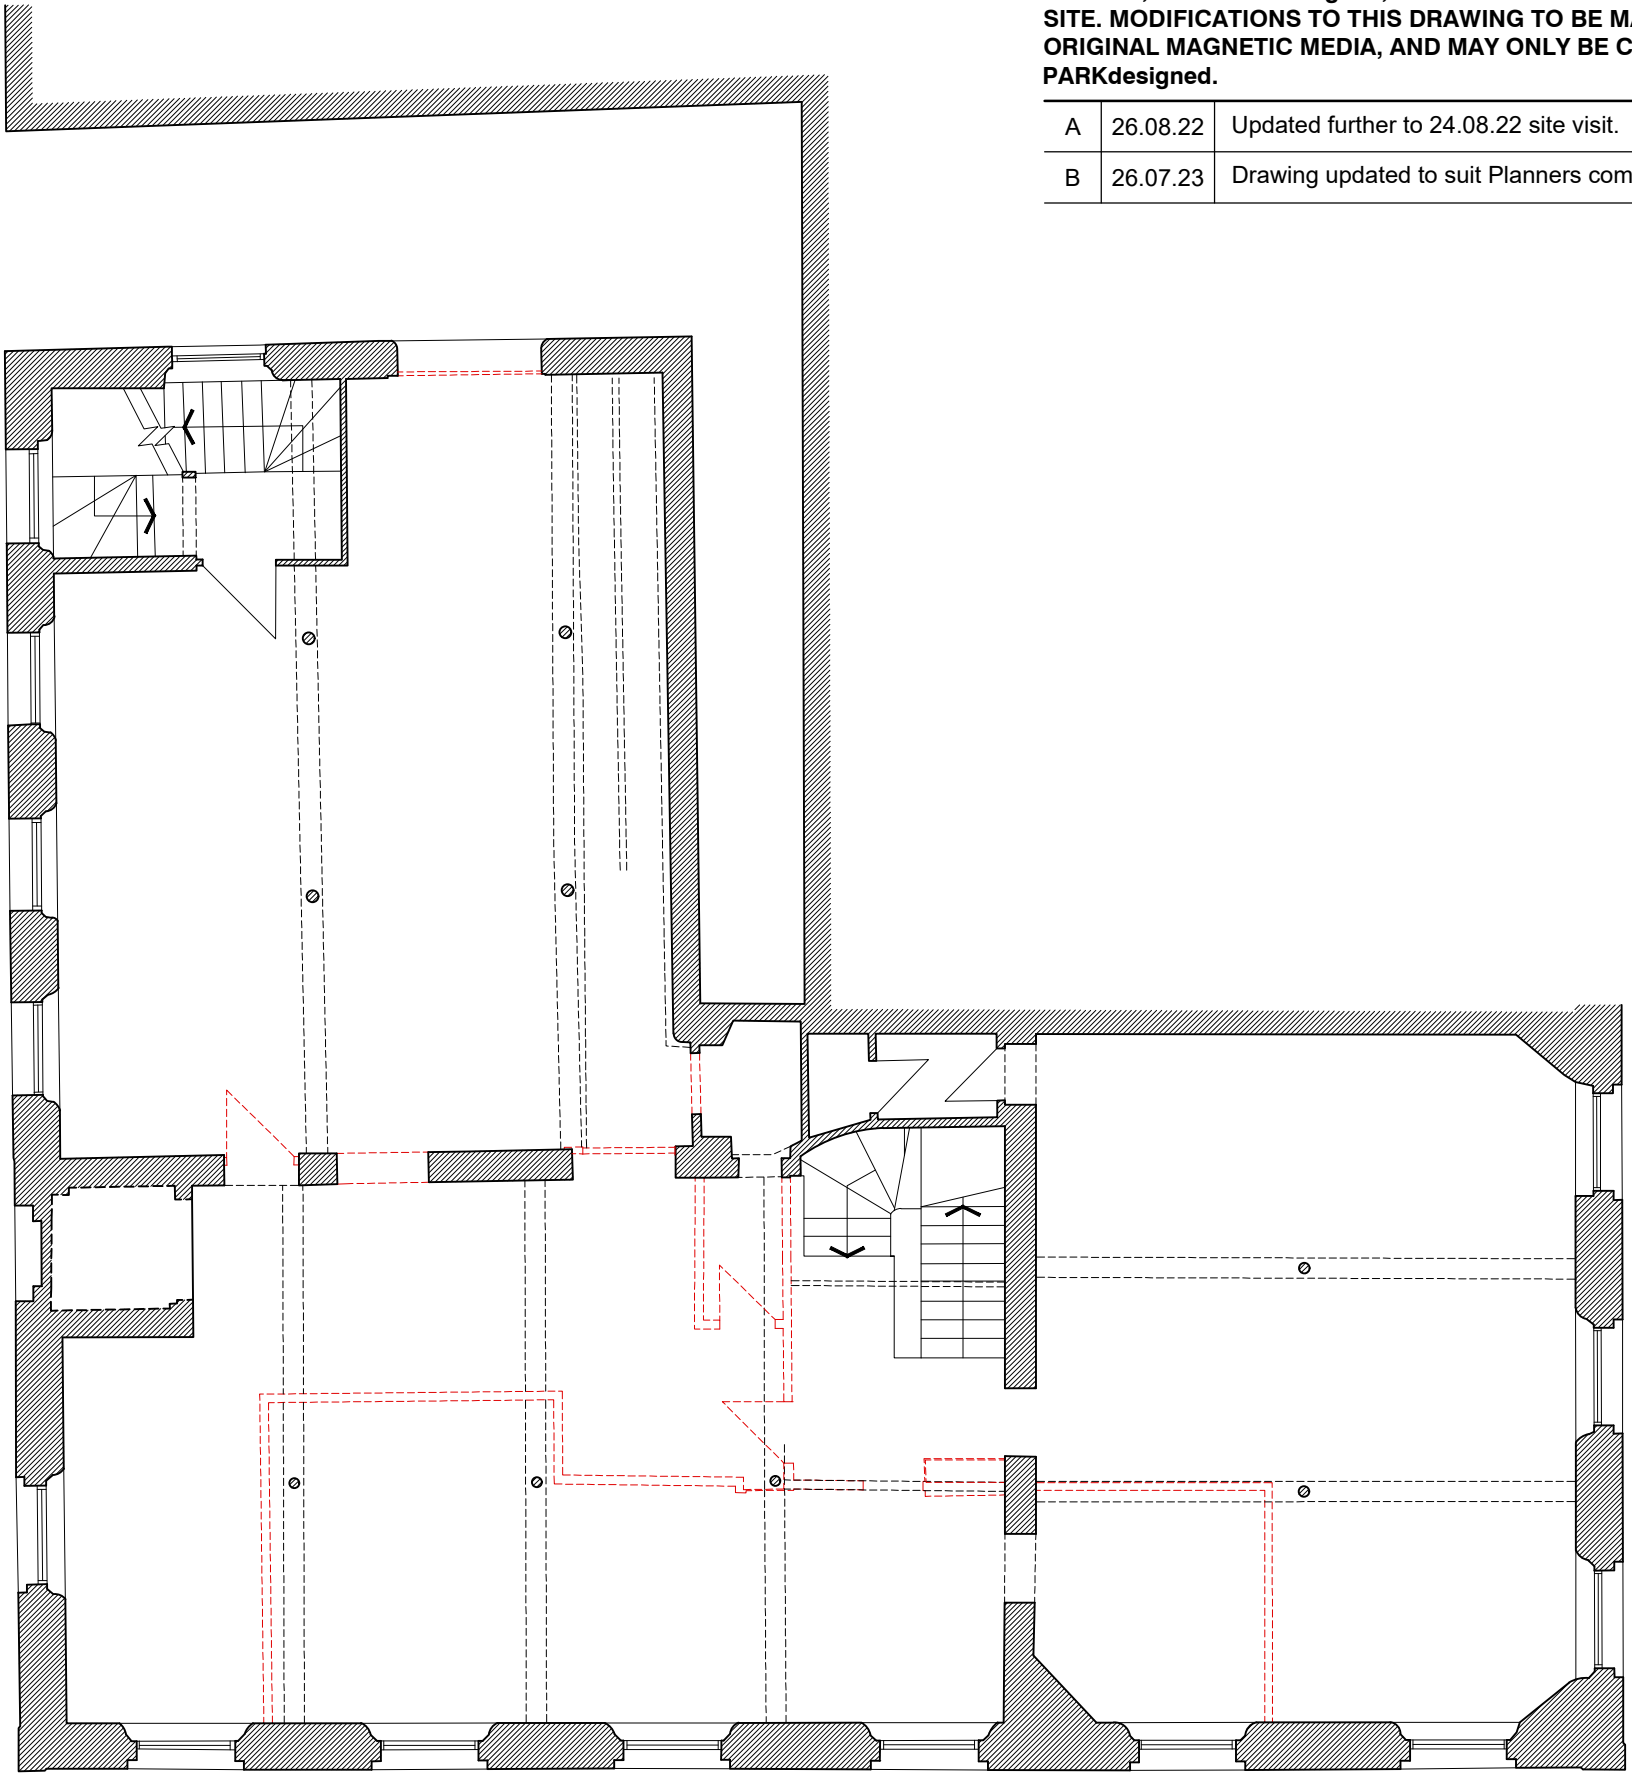

Proposed First Floor Plan

Proposed Strip Out Plan

DO NOT SCALE this drawing, figured dimensions only are to be used.
This drawing is the sole copyright of PARKdesigned.
Any discrepancies between this drawing and other information should be reported to the Architect.
THE BOUNDARY SHOWN IS BASED ON INFORMATION SUPPLIED BY OTHERS, NOT PARKdesigned, ALL BOUNDARIES TO BE VERIFIED ON SITE. MODIFICATIONS TO THIS DRAWING TO BE MADE SOLELY ON ORIGINAL MAGNETIC MEDIA, AND MAY ONLY BE CARRIED OUT BY PARKdesigned.

A	26.08.22	Updated further to 24.08.22 site visit.	MA	EP
B	26.07.23	Drawing updated to suit Planners comments.	JAH	JAH

PARKdesigned
architects

Leeds: The LOFT, 13, Carlton Mills, Armley, LS12 2QG London: Seven Pancras Square, 7 Kings Blvd, NC1 4AG		Tel: 0113 819 8057 Email: info@parkdesigned.com Website: www.parkdesigned.com	
Client:		Date:	Scale:
T&M Investment		May 2022	1:100 @A2
Project Name:		Drawn:	Reviewed:
34 Charlotte Sreet, Manchester		JAH	JAH
Drawing Title:		Drawing No:	Revision:
Proposed Strip Out Floor Plans - Sheet 1		035	B
Drawing Status:		Project No:	
FOR APPROVAL		2022.04	

Do not scale off this drawing. Work to figured dimensions, and any discrepancy to be reported to the architect.
Refer to larger scale drawings where available. ©PARK Designed