




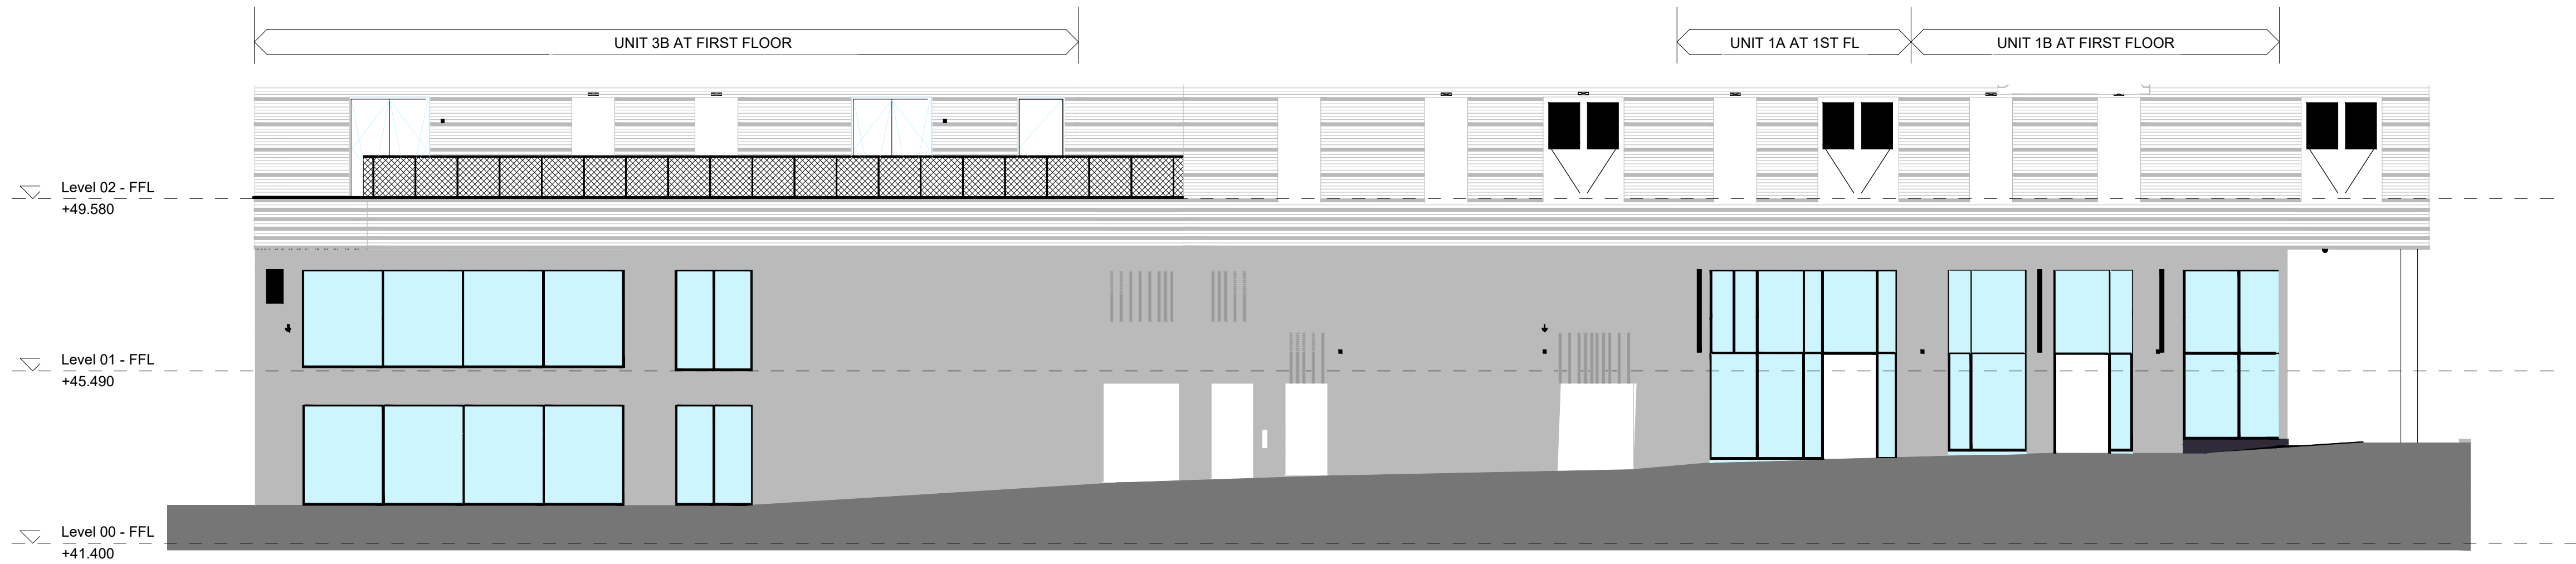

1 Block C - North Elevation - Minshull Street
1 : 100

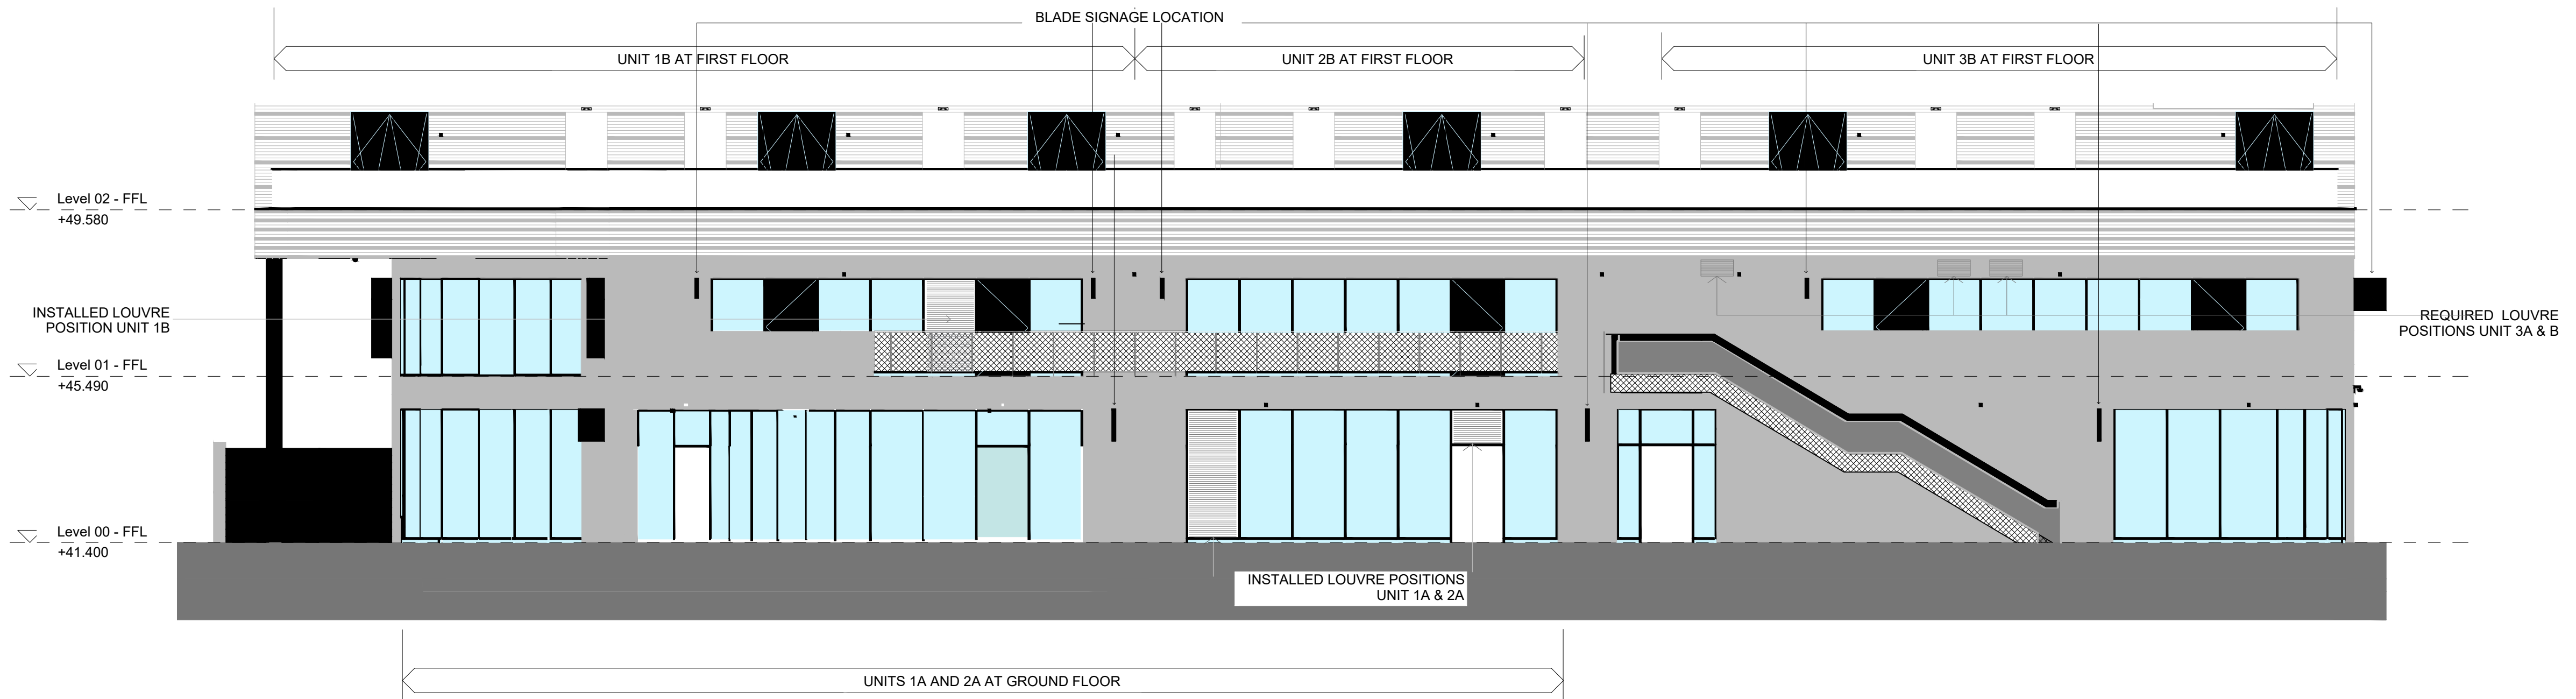

2 Block C - South Elevation - Garden
1 : 100

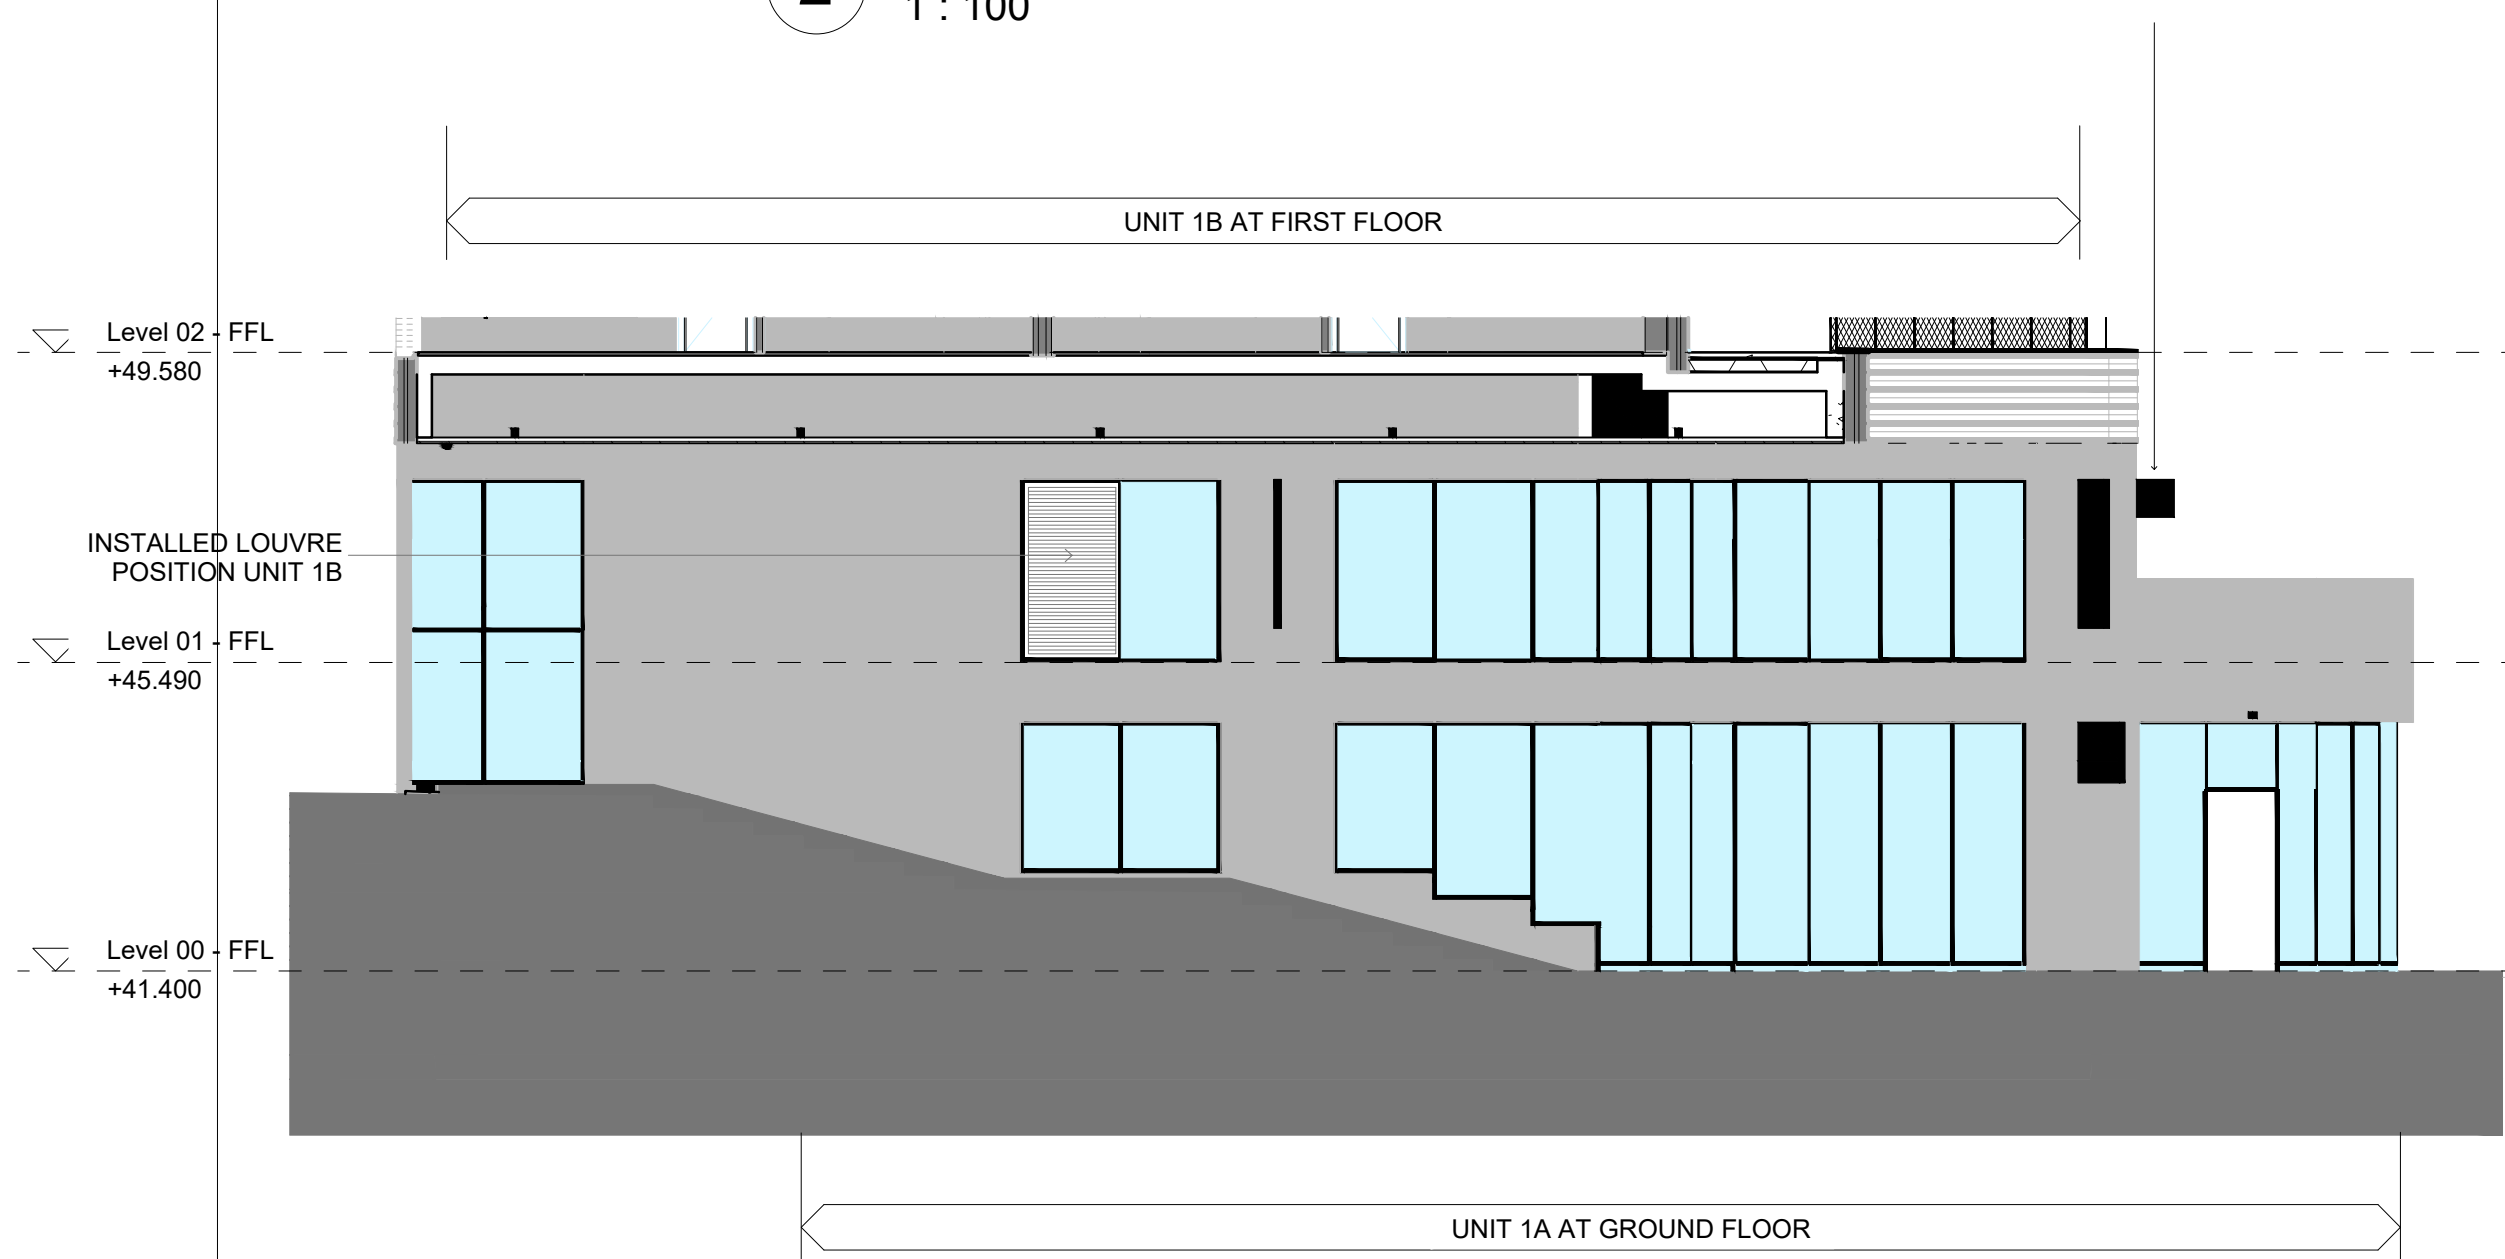


3 Block C - West Elevation Canal Street
1 : 100



4 Block C - East Elevation
1 : 100

NOTE: ALL LOUVRES &
VERTICAL RIBS TO BE
ALUMINIUM PPC FINISH
RAL 7021 GLOSS 30%

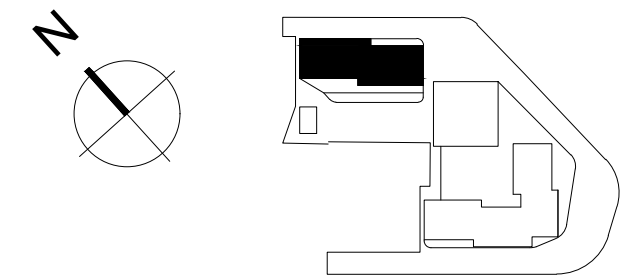

KEY PLAN


NOTES

THIS DRAWING MUST NOT BE SCALED.

ALL DIMENSIONS ARE TO BE VERIFIED AND CHECKED ON SITE. ANY DISCREPANCIES THAT ARE, OR BECOME APPARENT SHOULD BE REPORTED TO CHAPMAN TAYLOR.

AREAS INDICATED ARE APPROXIMATE GROSS INTERNAL AREA. THEY RELATE TO THE LIKELY AREAS OF THE BUILDING AT THE CURRENT STAGE OF DESIGN. ANY DECISIONS TO BE MADE ON THE BASIS OF THESE PREDICTIONS, WHETHER AS TO PROJECT VIABILITY, PRE-LETTING, LEASE AGREEMENTS, OR THE LIKE, SHOULD INCLUDE DUE ALLOWANCE FOR THE INCREASES AND DECREASES INHERENT IN THE DESIGN DEVELOPMENT AND BUILDING PROCESS.

© COPYRIGHT CHAPMAN TAYLOR 2017

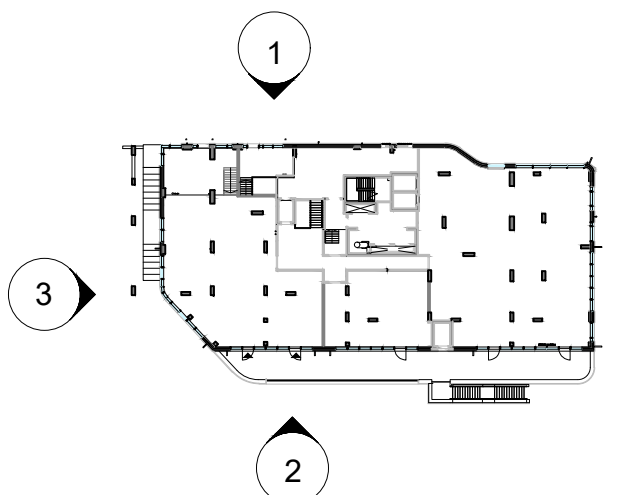

Key Plan

REV	DATE	BY	DESCRIPTION	CHKD
02	15/09/23	BB	LOUVRE CONFIGURATION AMENDED IN LINE WITH CLIENTS COMMENTS LOUVRE REMOVED FROM WINDOW AT FIRST FLOOR UNIT 3B MINSHULL STREET ELEVATION. LOUVRE RELOCATED BEHIND AMENDED CLADDING UNIT 3A AT GROUND FLOOR	AC
01	22/08/23	BB		AC

CLIENT	Mount Anvil 140 Aldersgate London EC1A 4HY
PROJECT	Kampus Manchester Aylton Street, Manchester
ARCHITECT	Chapman Taylor INTERNATIONAL ARCHITECTS MASTERPLANNERS DESIGNERS Bass Warehouse, 4 Castle Street, Castlefield, Manchester M3 4LZ Tel +44 (0)161 828 8500 Fax +44 (0)161 828 6505 manchester@chapmantaylor.com

DRAWING TITLE

Block C,Existing and Proposed Louvre Postions

Scale As indicated @ A1							
INTERNAL JOB NO	ISSUE DATE			DRAWN BY		CHECKED BY	
C106KTL	SEPT 2023			BB		AC	
PROJECT NUMBER	ORIGINATOR	ZONE	LEVEL	TYPE	ROLE	NUMBER	
C106KTL	CTA	C1	99	DR	A	SKCL	