



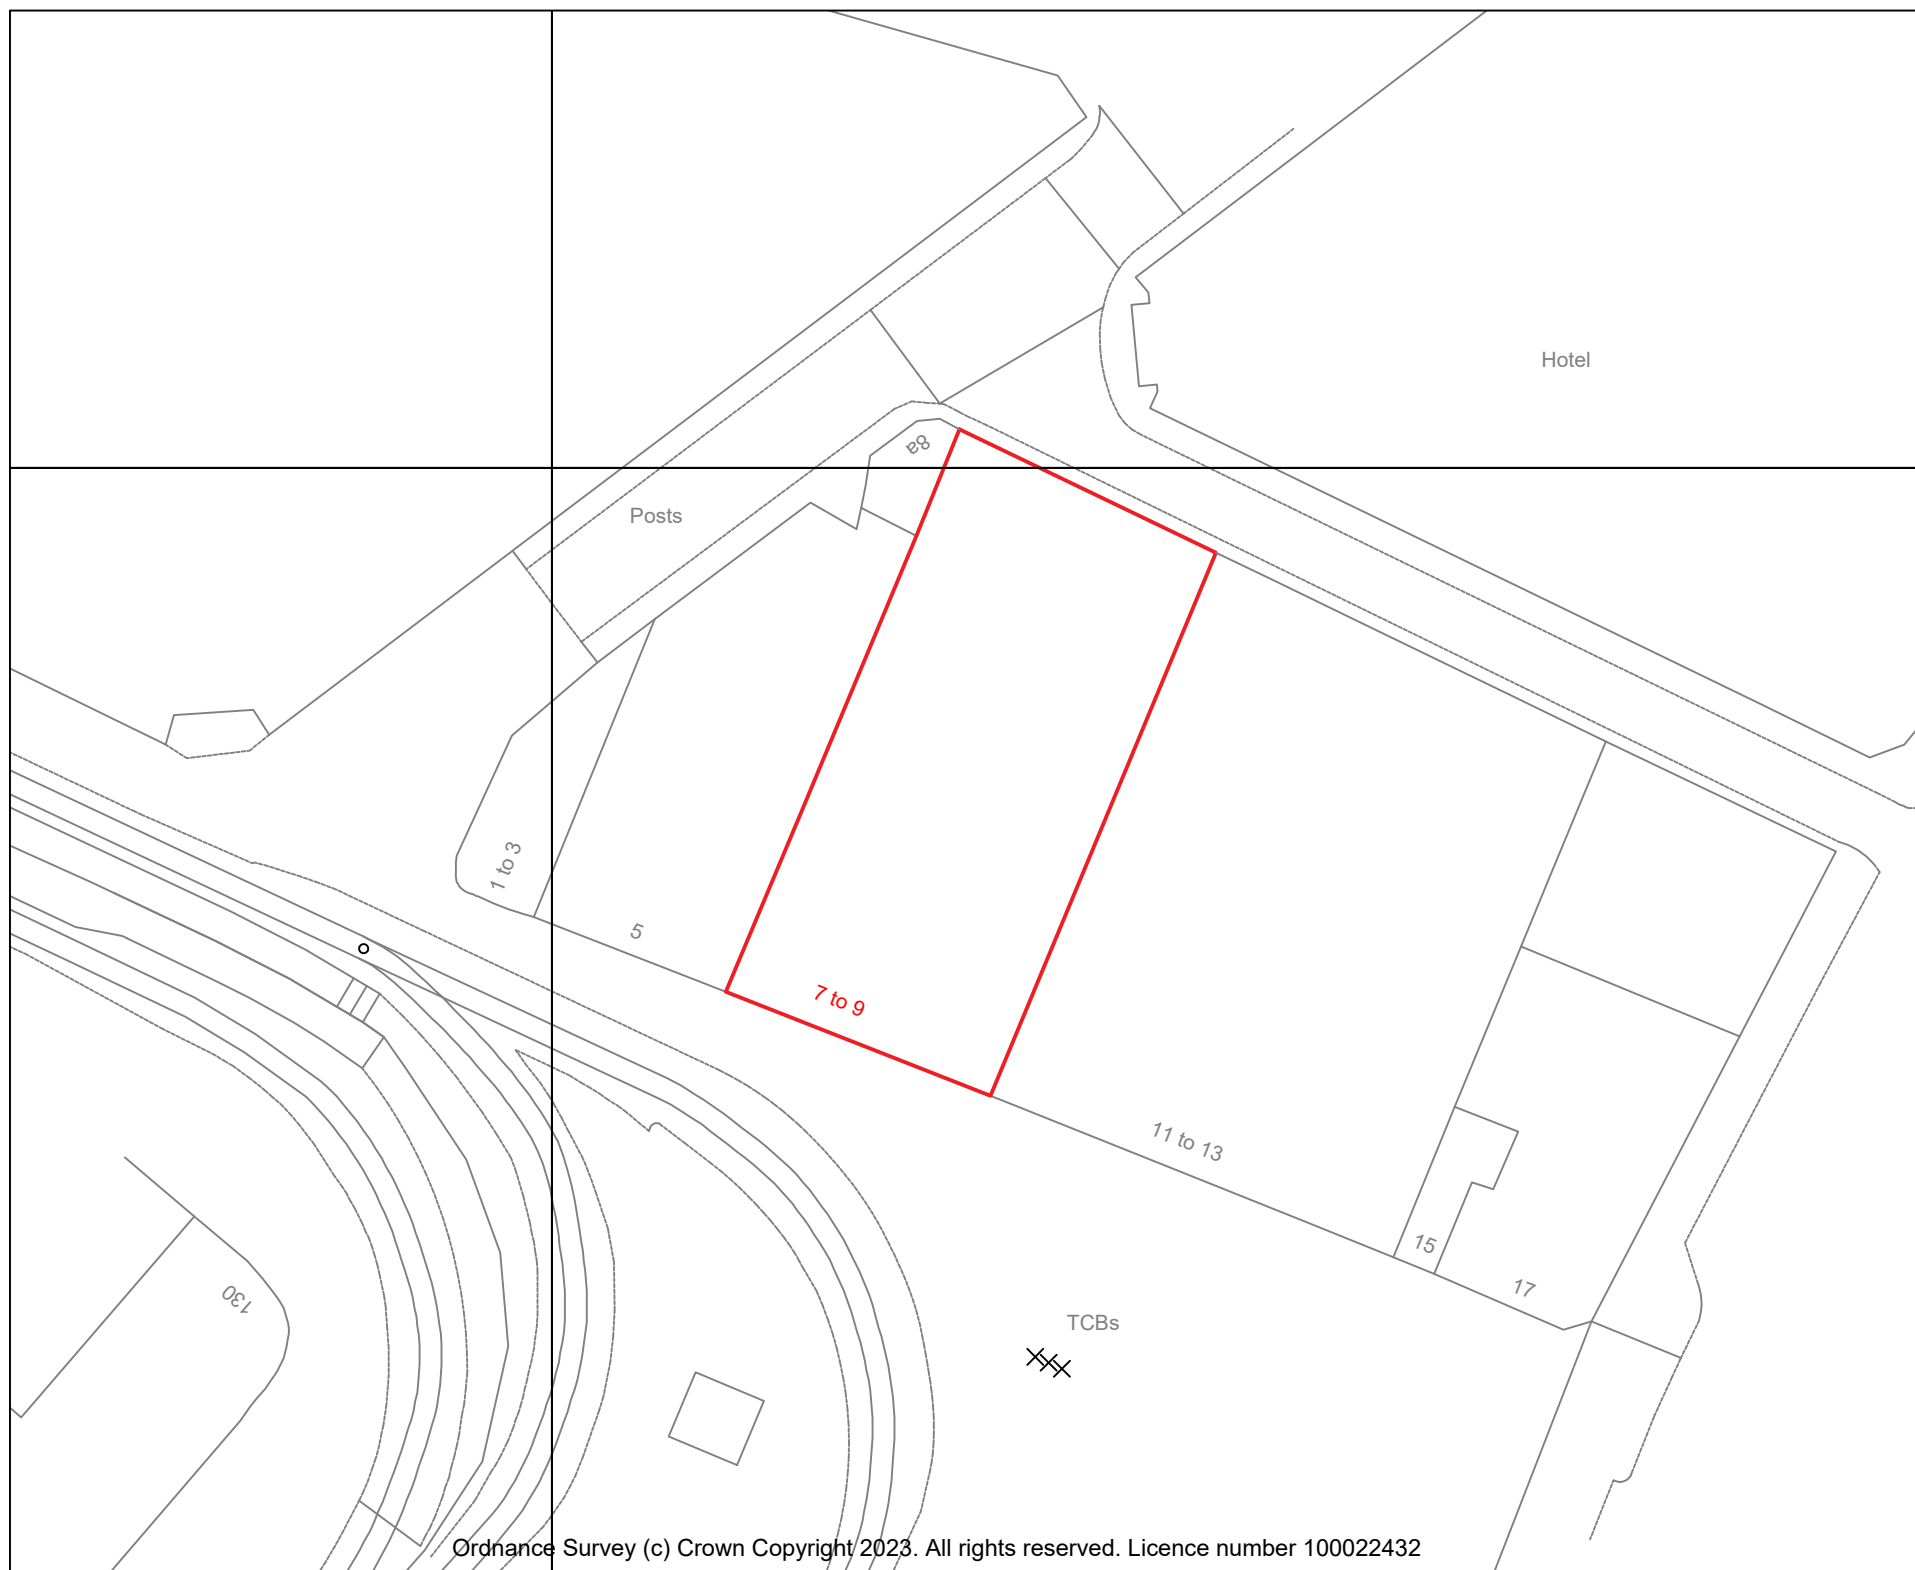

**LOCATION PLAN**  
(SCALE 1 : 500 )

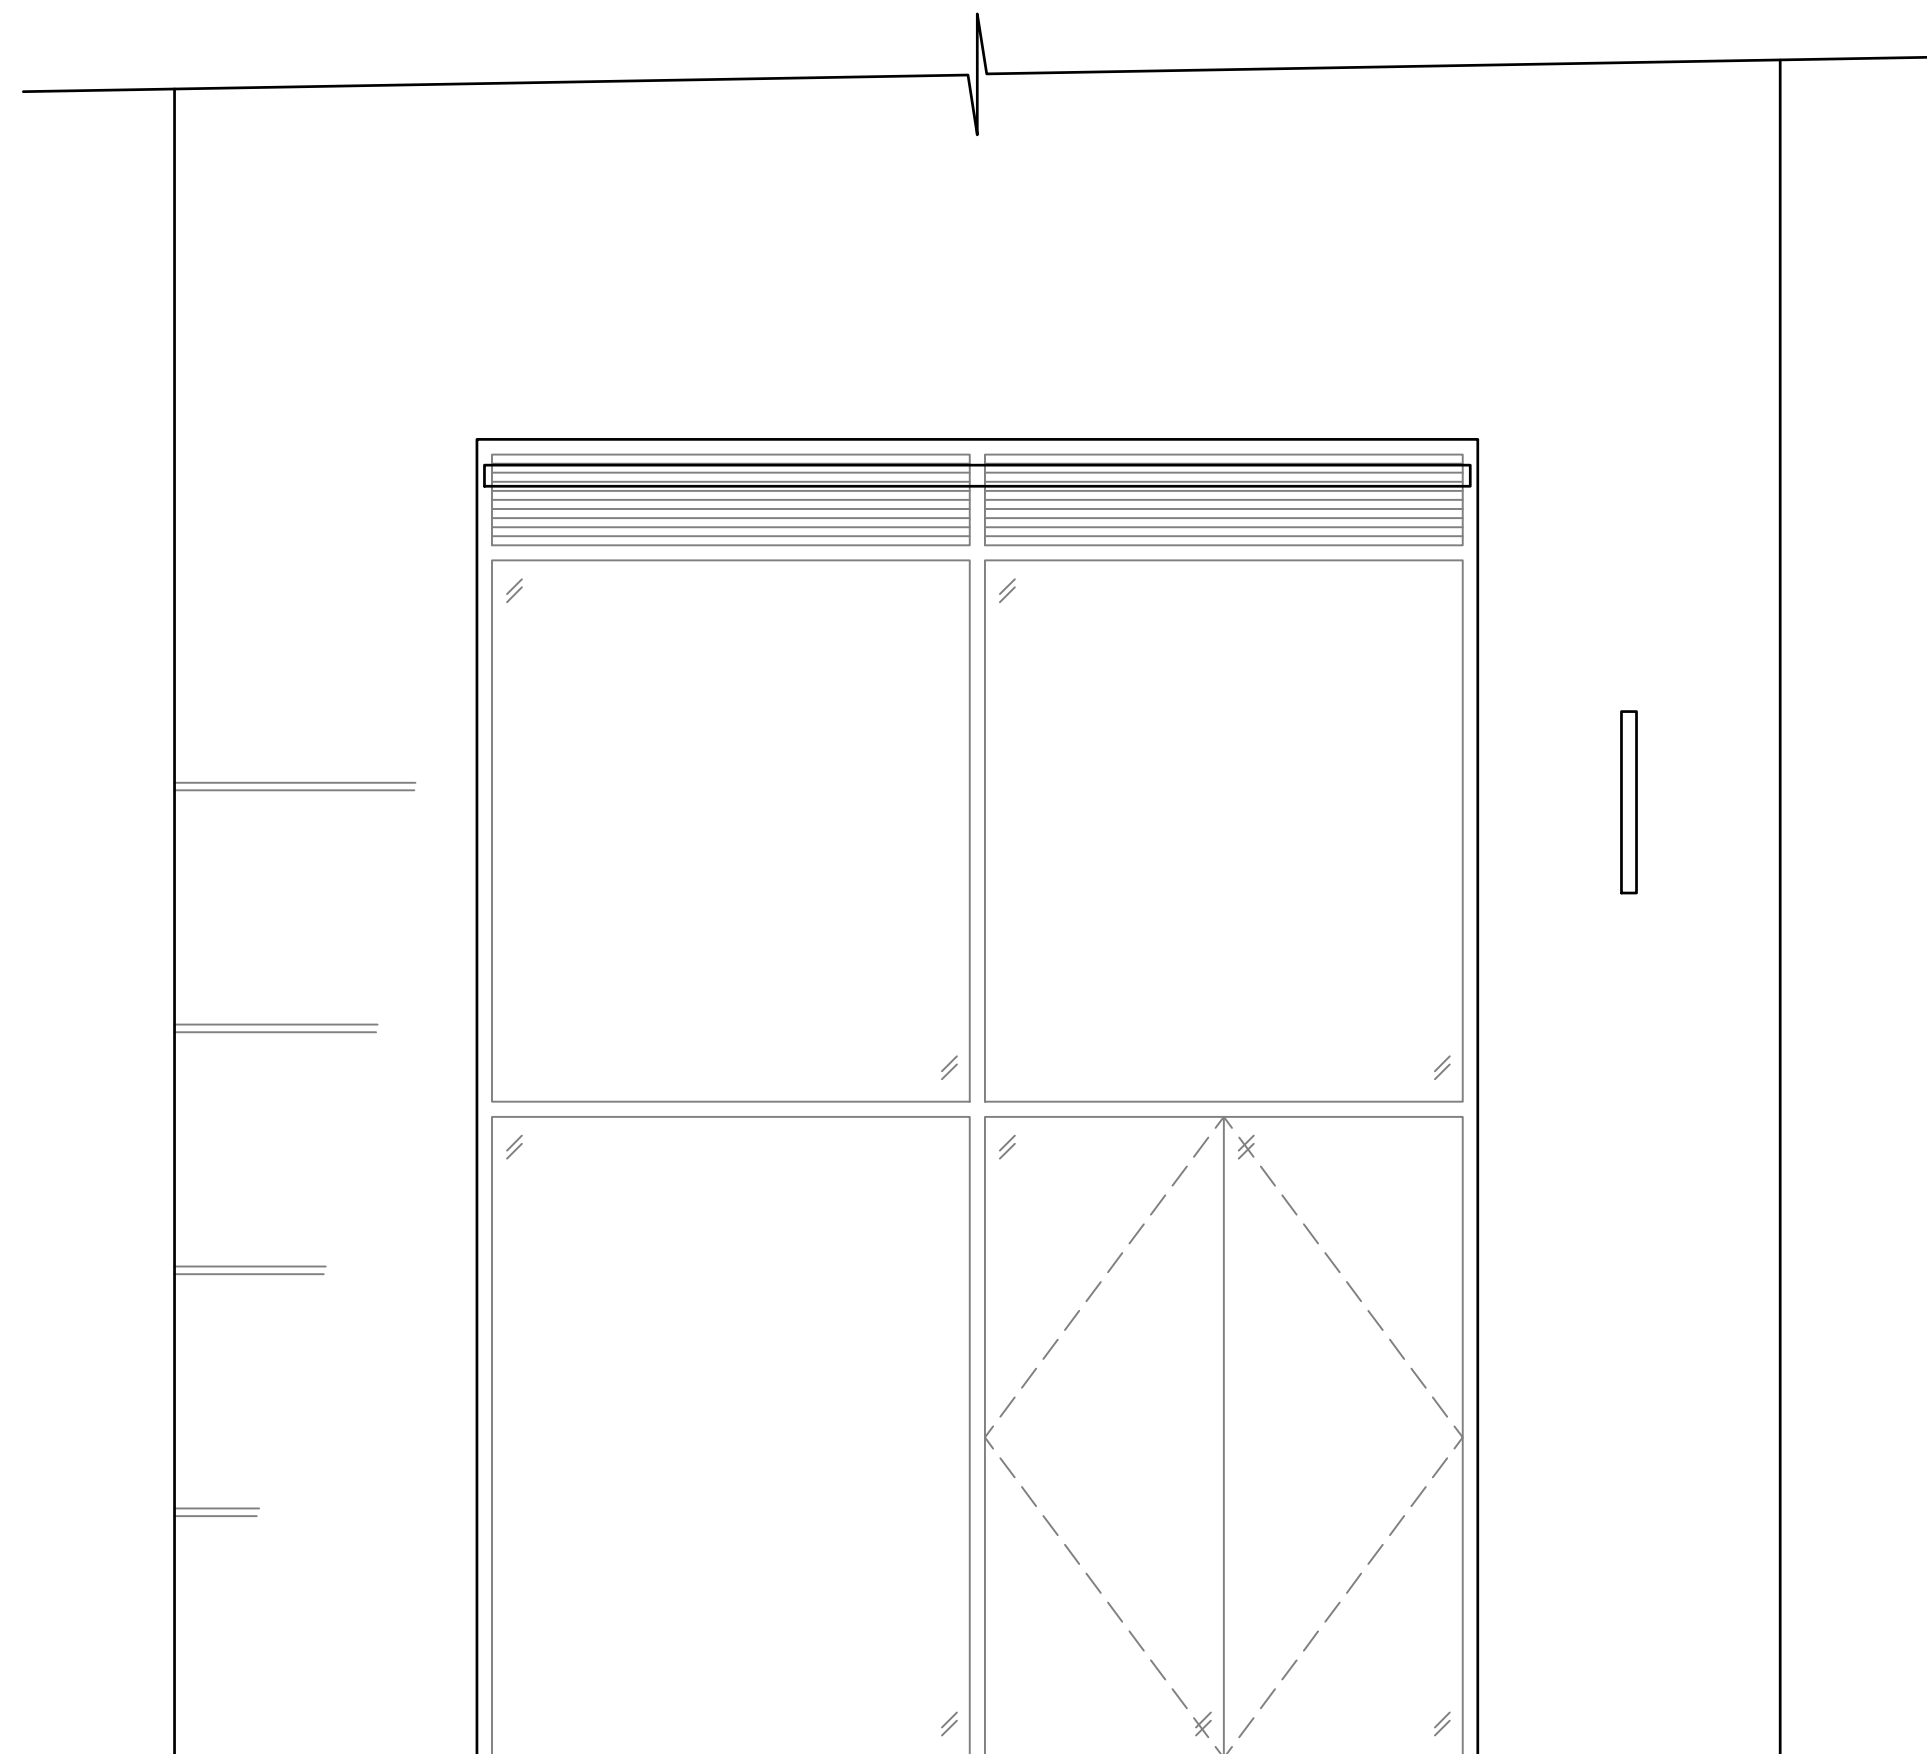


**SHOPFRONT**  
(EXISTING - APRIL 2023)




**SHOPFRONT**  
(EXISTING - APRIL 2023)


ALL INTERNAL FEATURES REMOVED FROM  
DRAWING AS LPA ADVICE (21/09/2023).

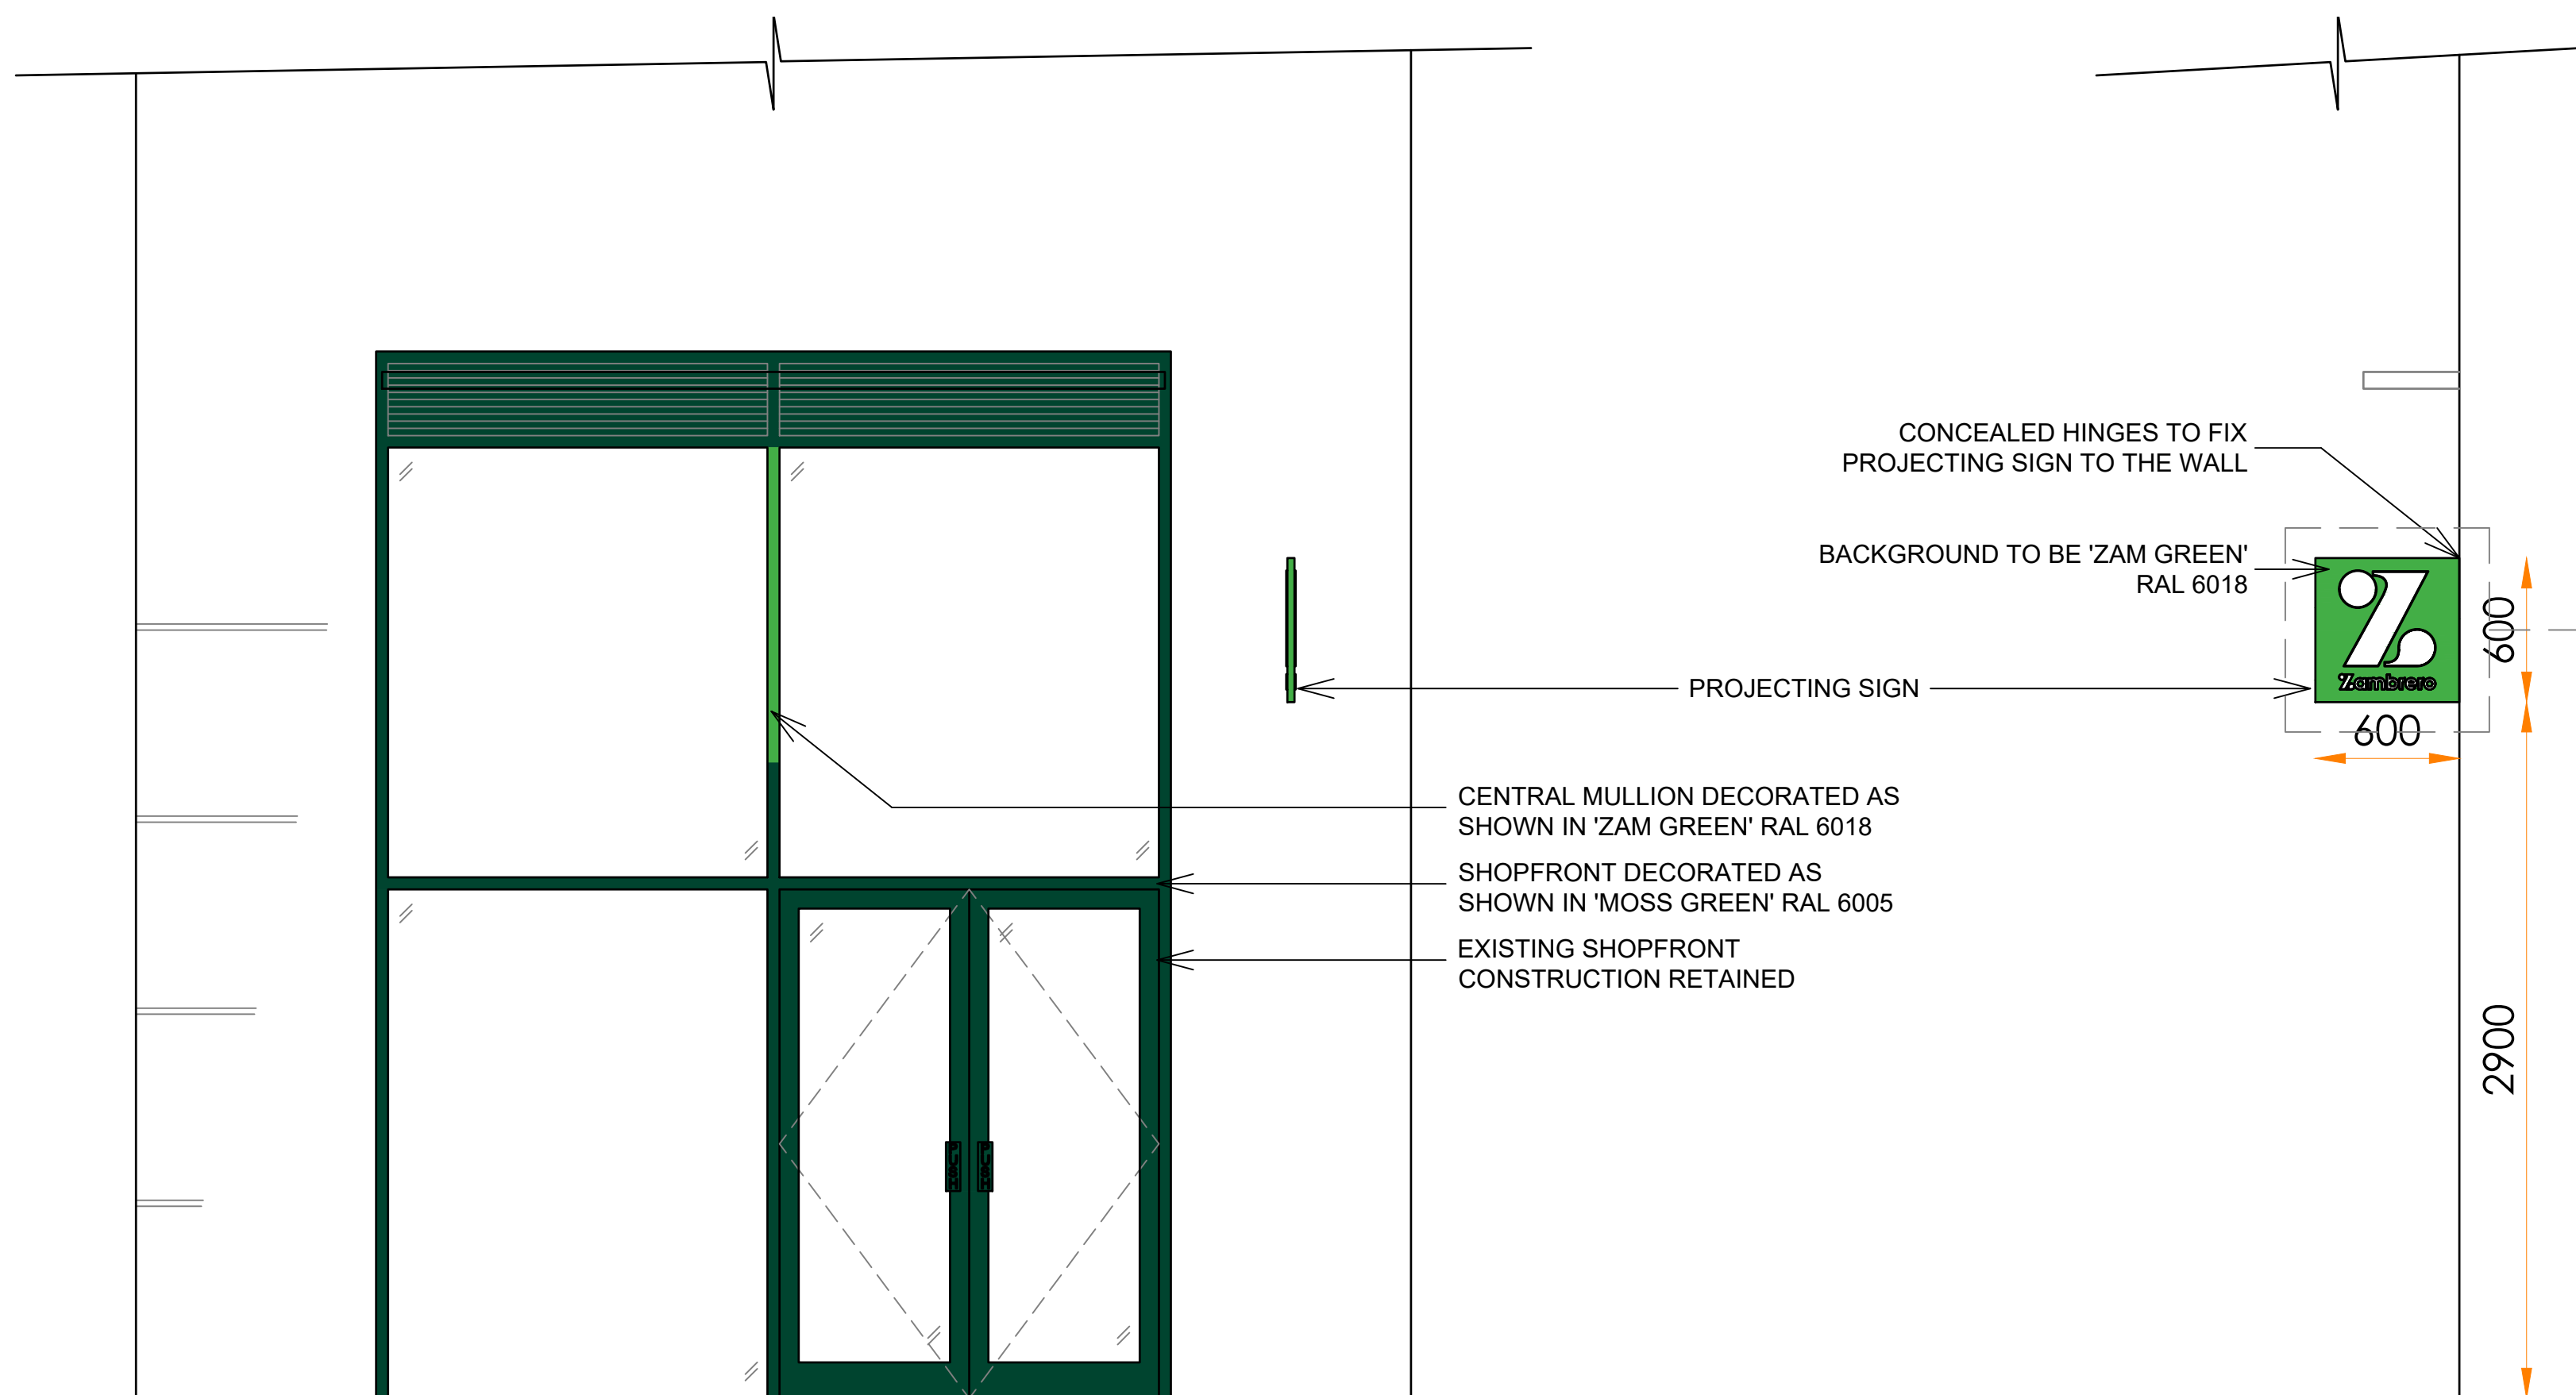

**PROPOSED**  
FRONT ELEVATION

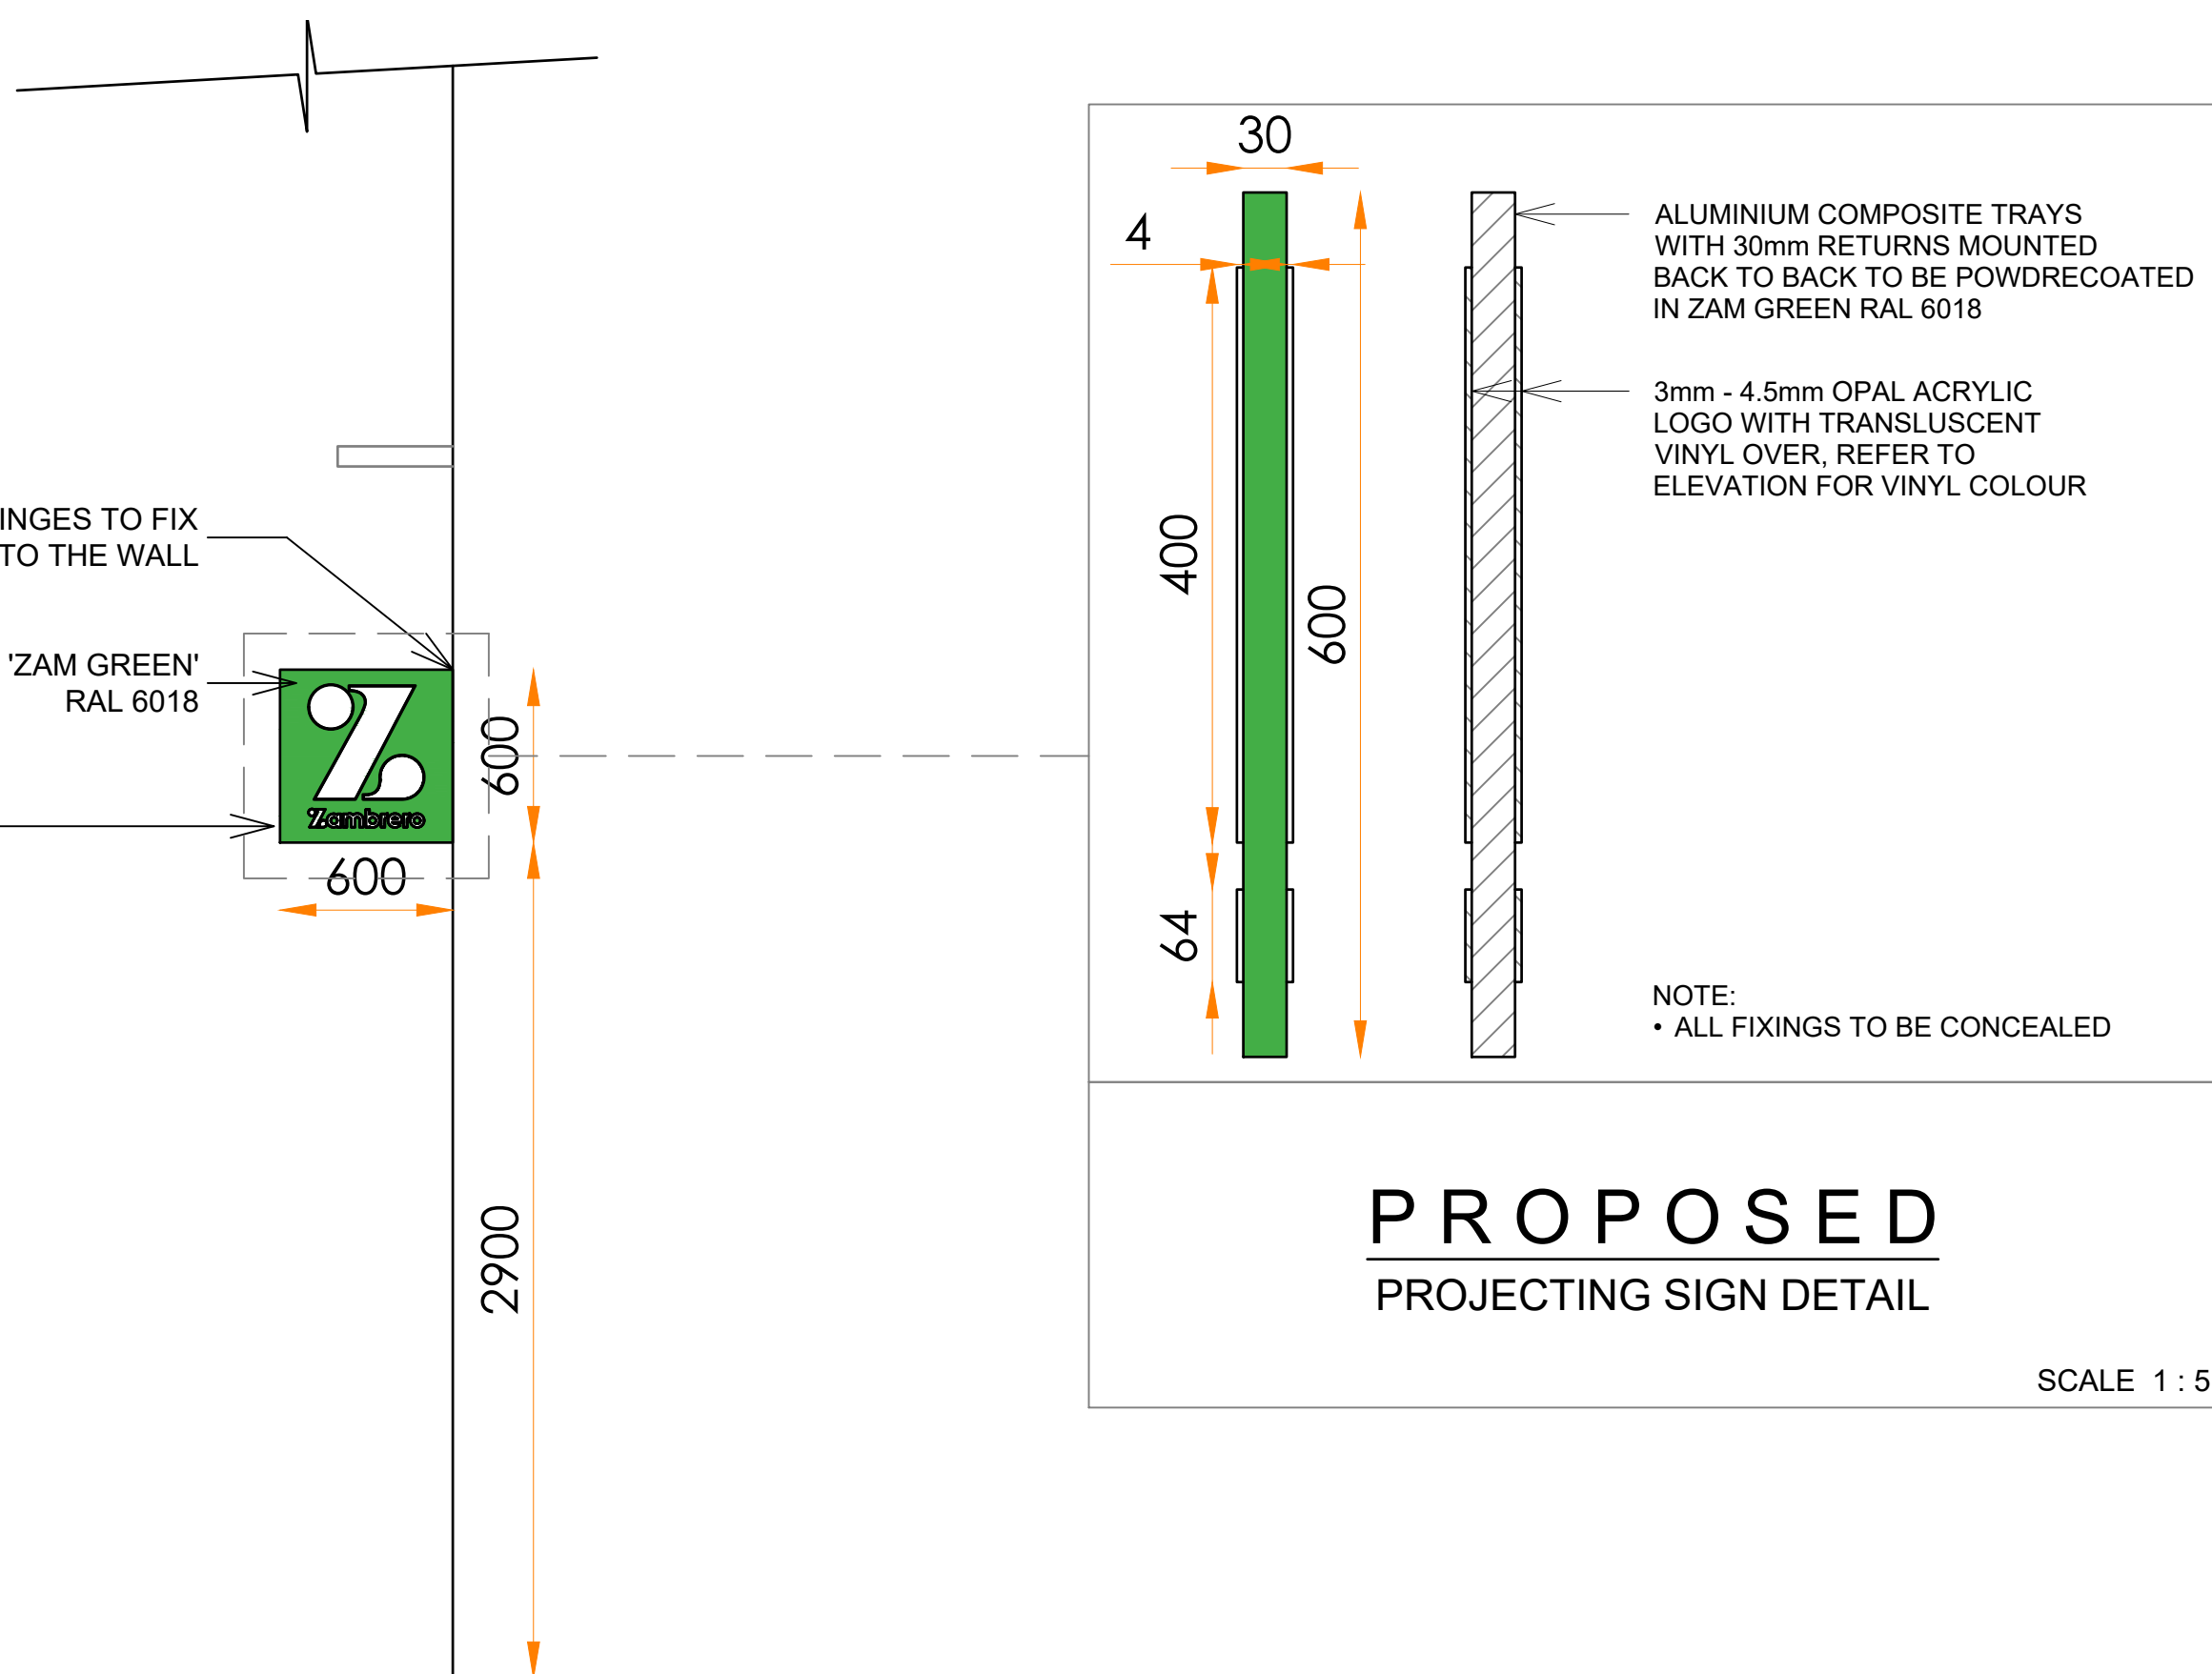


**PROPOSED**  
SIDE ELEVATION

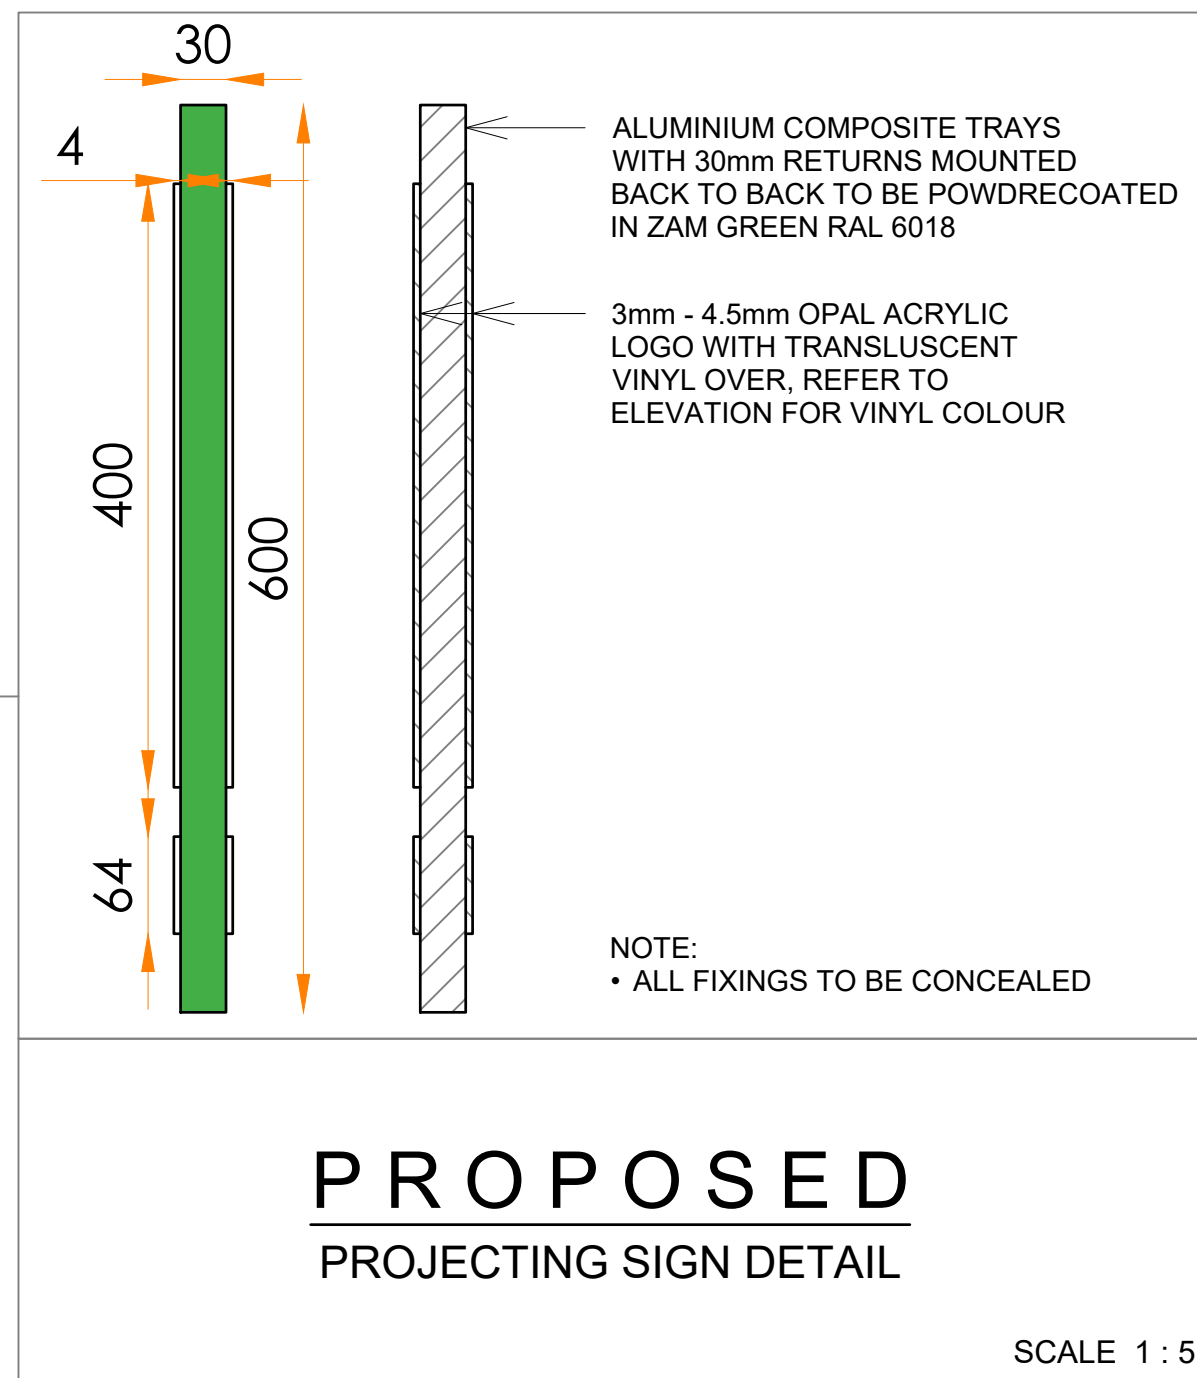

**PROPOSED**  
PROJECTING SIGN DETAIL

SCALE 1 : 5

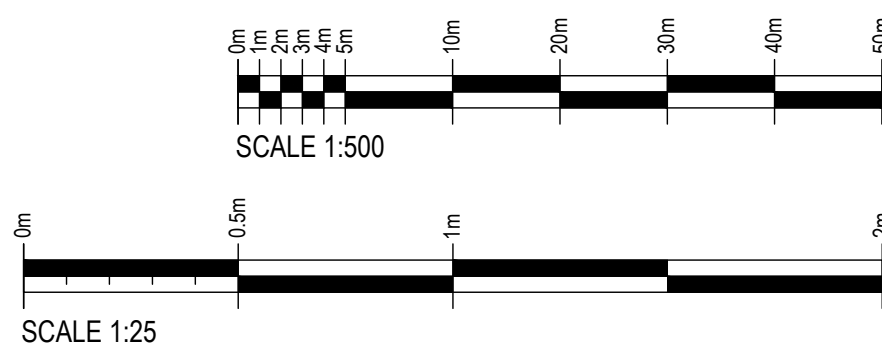

**Zambrero**  
MEXICAN WITH A MISSION

**ampersand**  
3 The Stables  
Cannons Mill Lane  
Bishops Stortford  
Hertfordshire  
CM23 2BN  
t: 01279 505023  
e: ampeampersand-associates.com  
w: ampersand-associates.com

commercial architectural design. and then some

CONTRACT:  
**Zambrero - MANCHESTER**  
Unit 7a  
Piccadilly  
Manchester  
M1 1LZ

DRAWING:  
**Drawing for Planning Purposes**

**Front Elevations  
& Signage**

SCALE:  
DATE:  
DRAWN:  
DRAWING No:

1:25 @ A0  
13/12/2023  
JP/LT23  
REV:

**8588 12**