

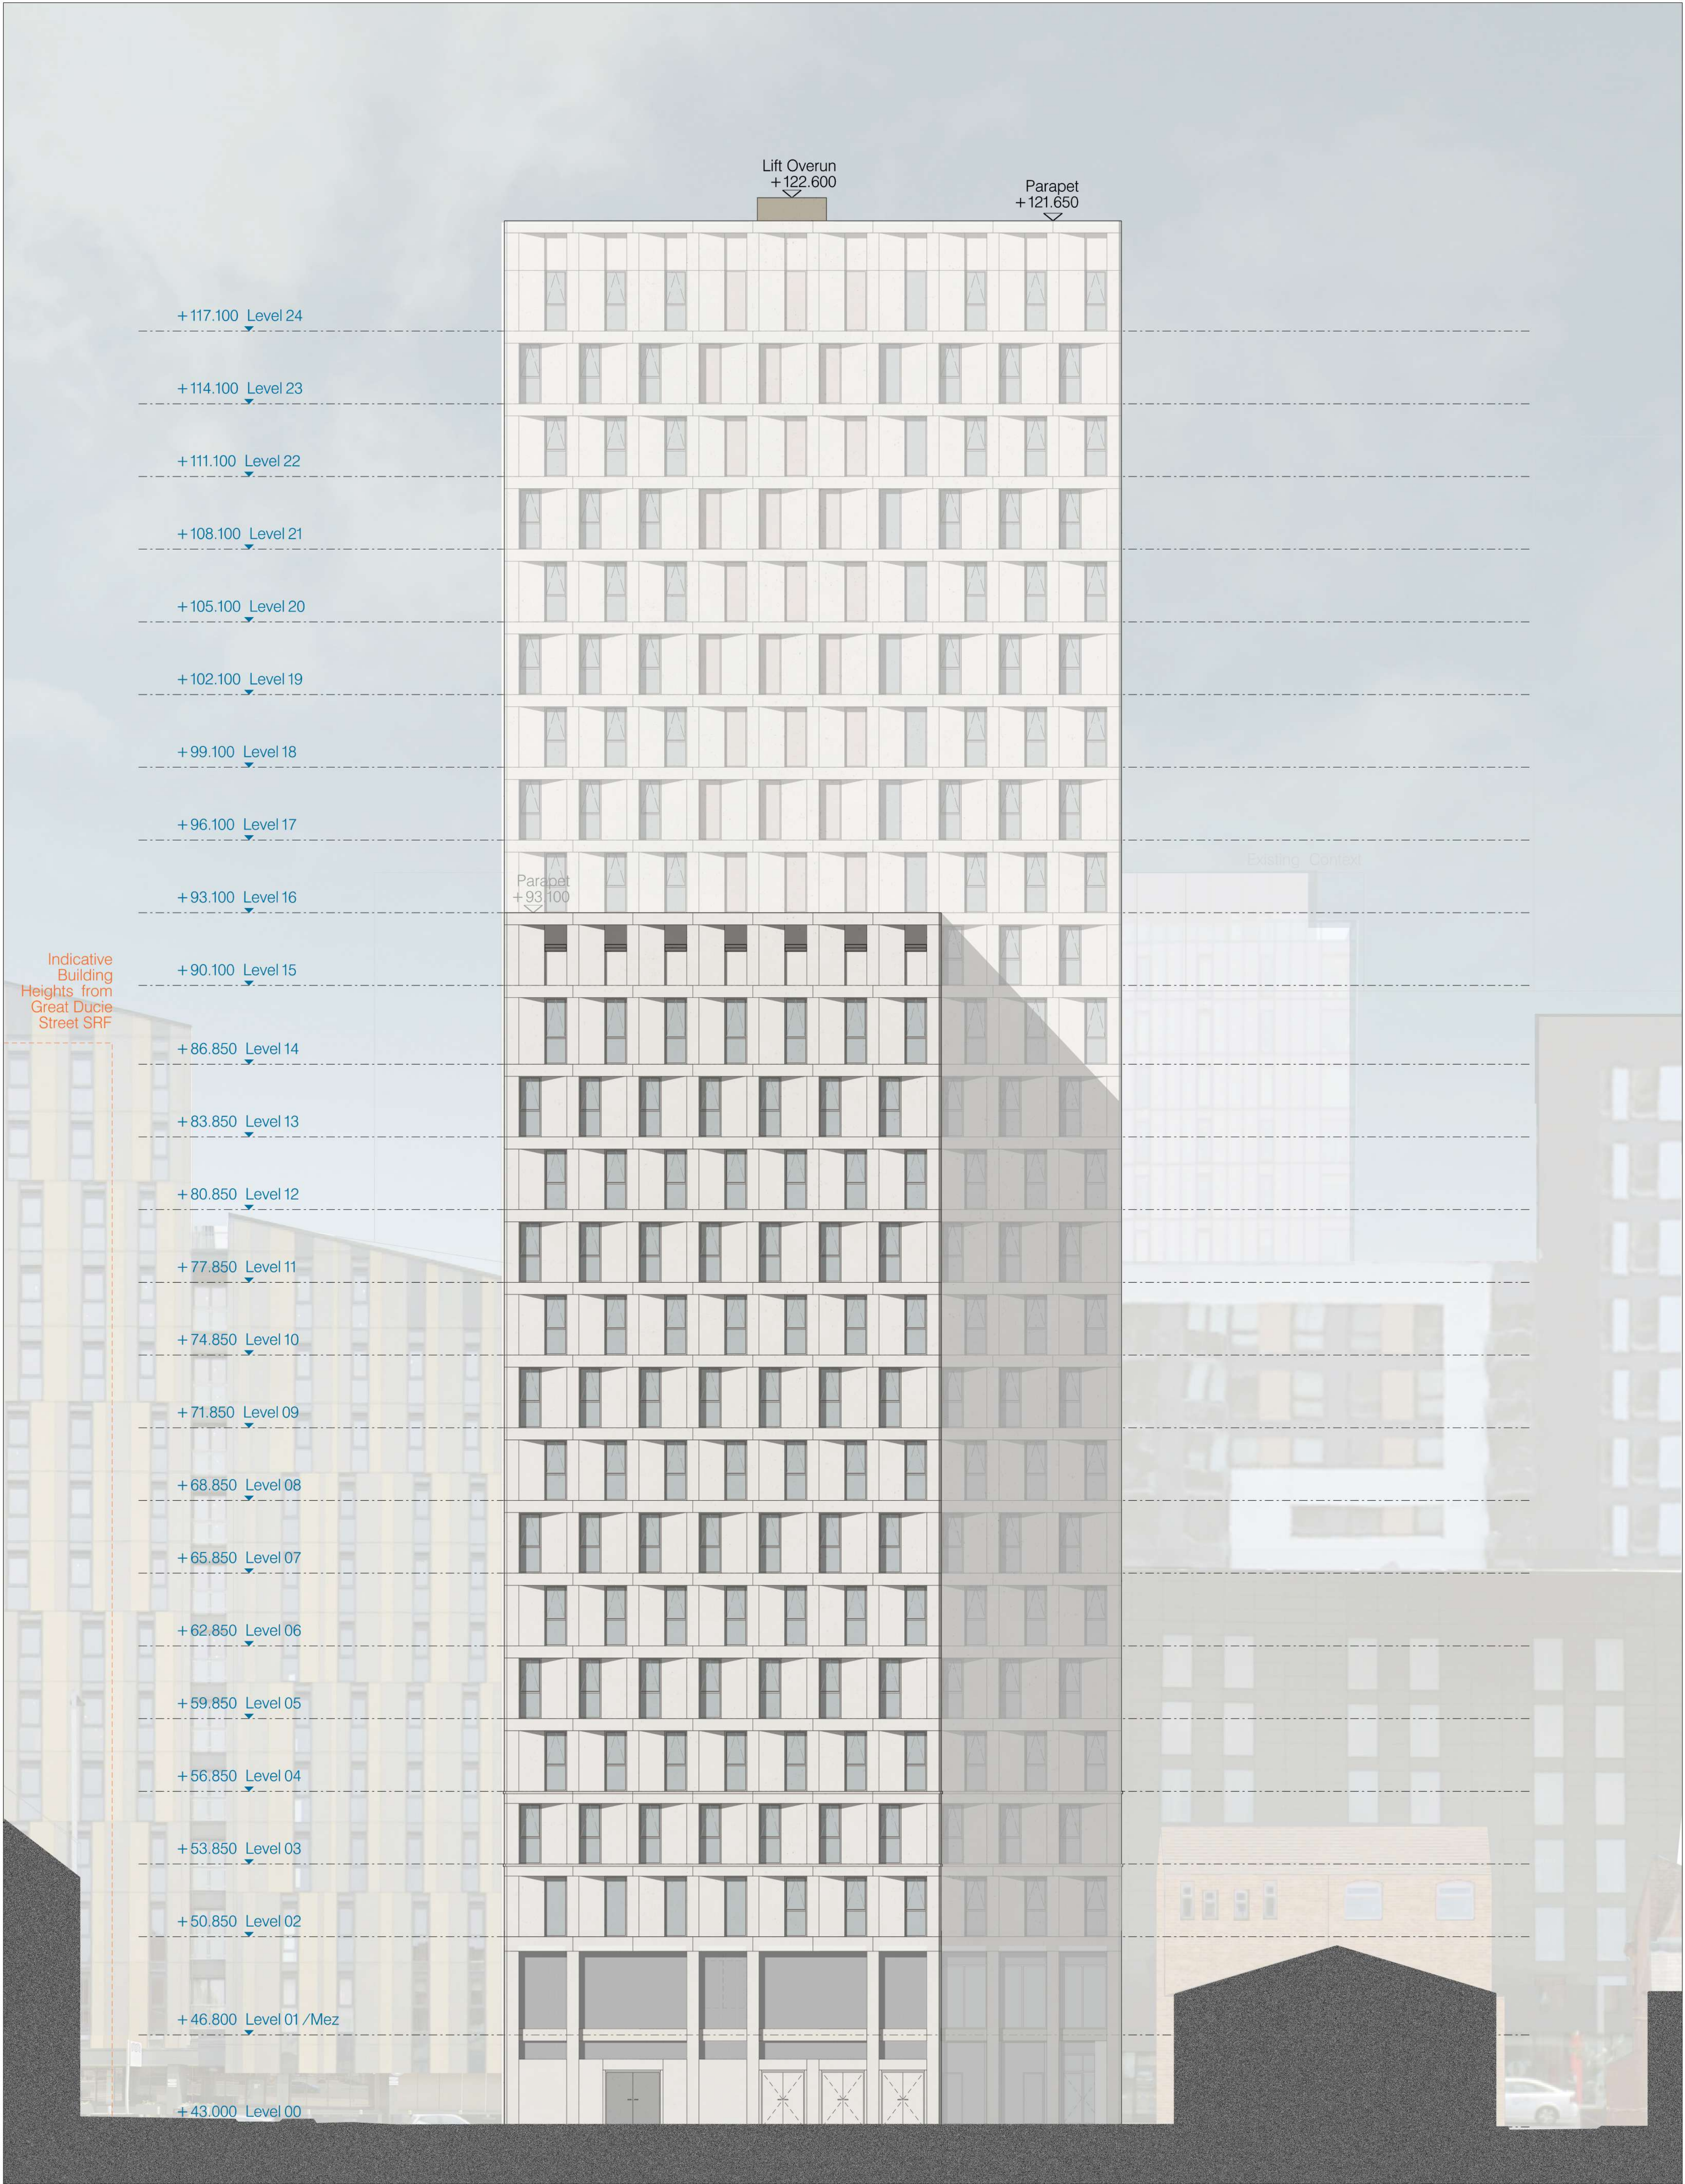


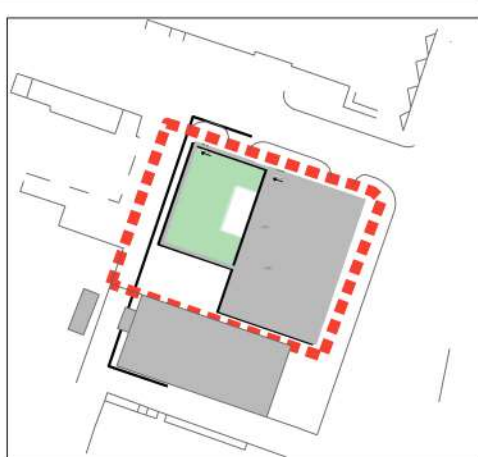

hoddler+partners
SGI Studios
1 Kelso Place
Manchester M15 4LE
t: +44(0)161 832 9842
e: mail@hoddlerandpartners.com
w: www.hoddlerandpartners.com

DO NOT SCALE
Work to annotated dimensions only.
Read drawing in conjunction with relevant specification,
Structural Engineers' and Services Engineers' drawings.
Confirm all dimensions before commencement of any
work on site or fabrication.

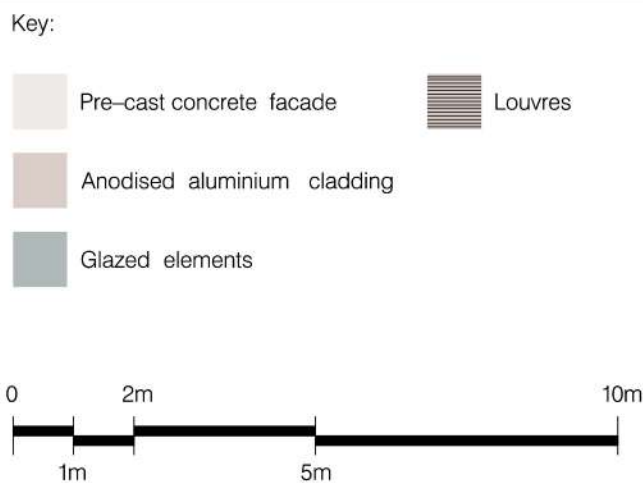

client: Benjamin Property Ltd.
project: Park Place, Manchester
title: West Elevation
status: Planning
date: January 2024
scale: 1:250@A3
drawing number: L(–)403
job number: 0654
revision: P2
drawn by: JT

hoddler+partners