


GROUND FLOOR PLAN
1:200

Work Package 03 -
Atrium Fire Exit Doors
B03-GF-002
Water ingress through slab to be resolved to allow basement area to be utilised - any DDA upgrades or durability remedial works to the atrium fire exit doors to be picked up at this stage.

Work Package 01 -
Atrium Revolving Door
B03-GF-002
Water ingress through slab to be resolved to allow basement staff area to be utilised - any DDA upgrades or durability remedial works to the revolving door to be picked up at this stage.

Work Package 05 -
Toilet Refurbishment
B01-GF-019/028
B03-GF-004/005/027/028
Upgrade of existing sanitary facilities and provisions.

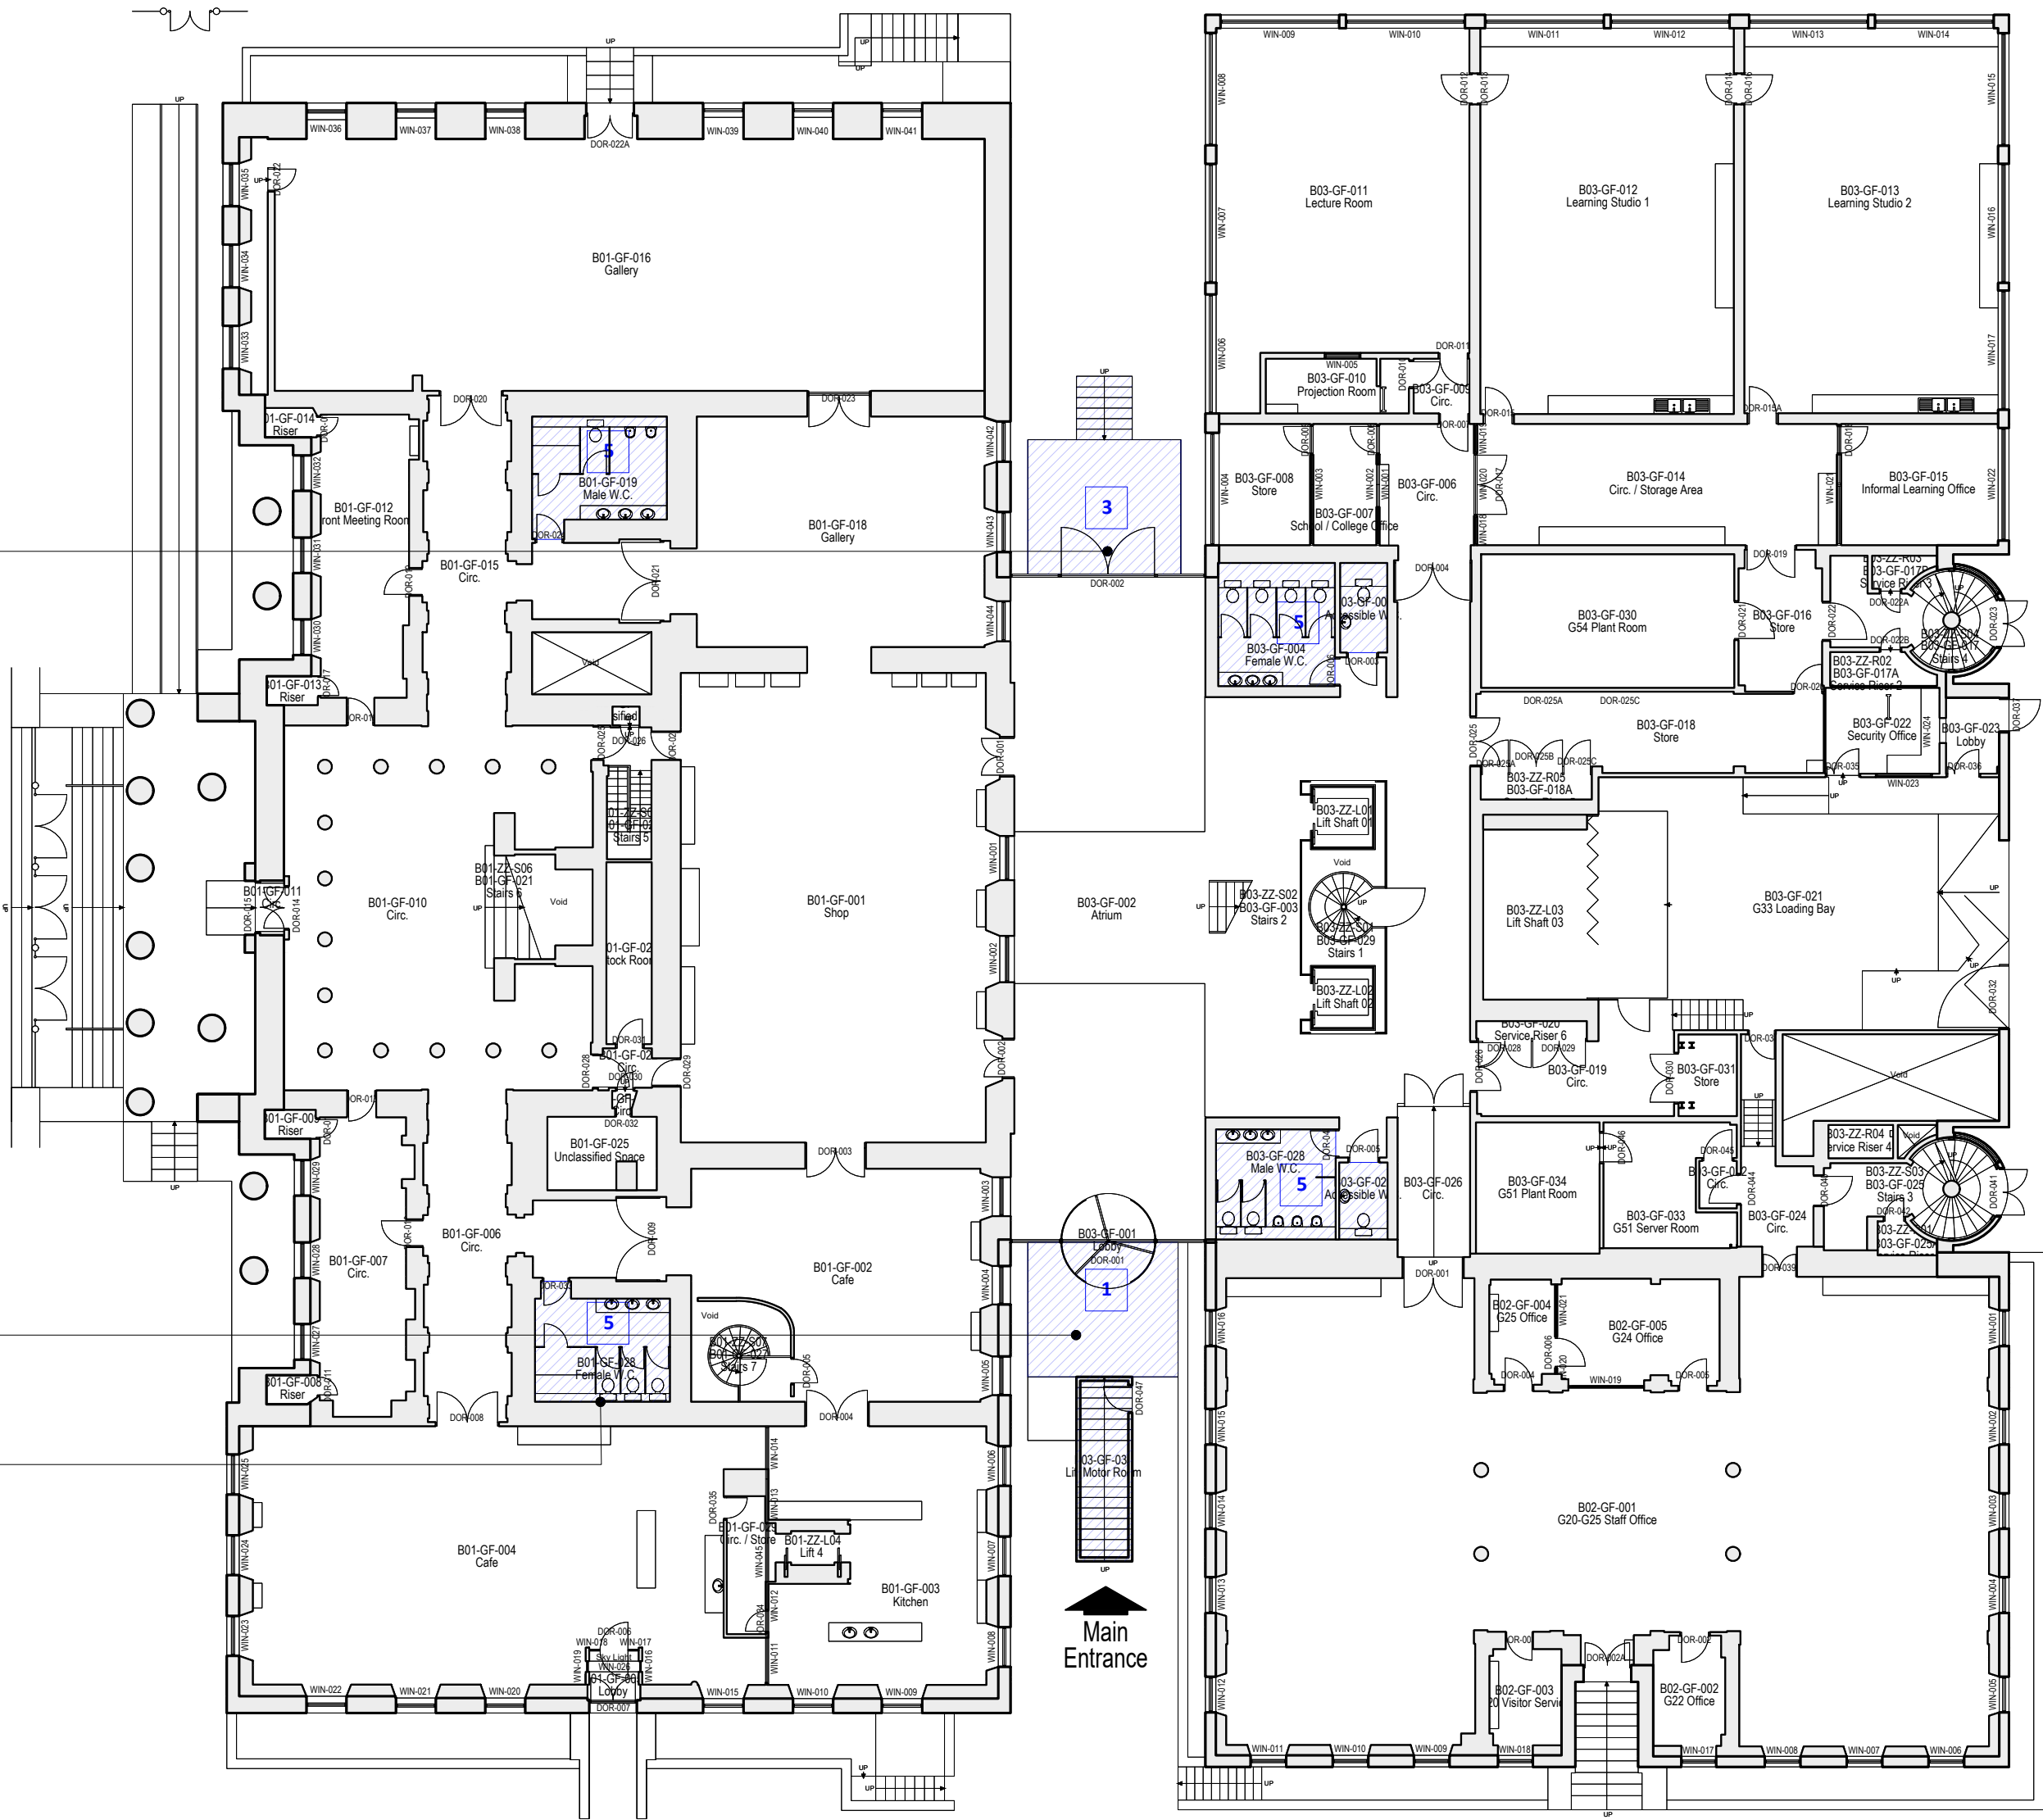


BLOCK 01
B01
GROUND FLOOR
B01-GF-000

BLOCK 02
B02
GROUND FLOOR
B02-GF-000

BLOCK 03
B03
GROUND FLOOR
B03-GF-000



KEY

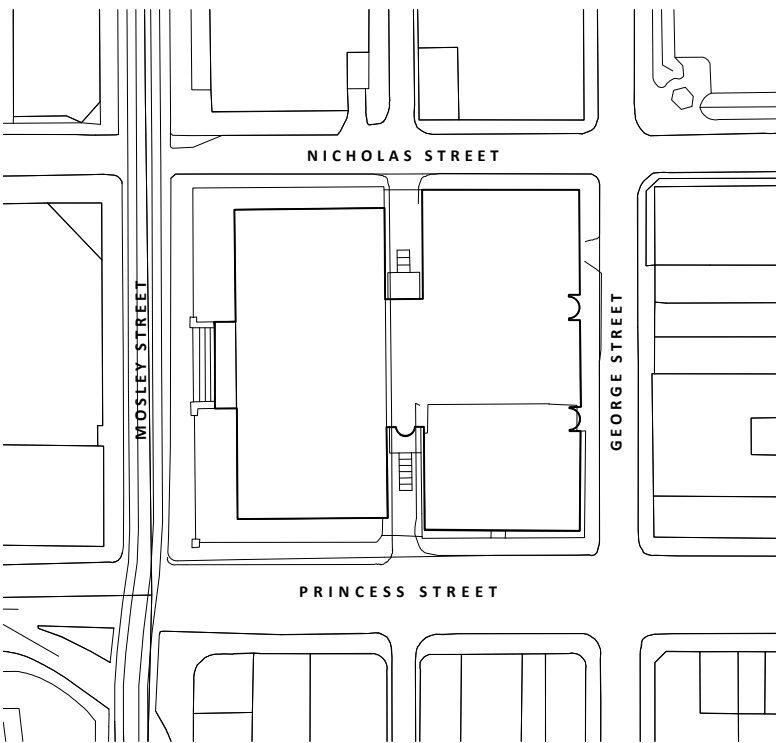

- 00** Work package number
- 00** Extent of work package area

- Work Package 00** Site Wide Information
- Work Package 01** Atrium Revolving Door
- Work Package 02** Staff Room Refurbishment
- Work Package 03** Atrium Fire Exit Doors
- Work Package 05** Toilet Refurbishment
- Work Package 07** Gallery Ceiling Replacement

P01 23/06/23 Listed Building Consent Application Issue

Rev Date/Intls Details

© The moral rights of the author are hereby asserted.
This drawing and design is the sole property of Buttress Ltd and must not be reproduced without permission.
Business Ltd is Registered in England and Wales: 3463173



Buttress

41, Bengal St
Manchester
M4 6AF

T 0161 236 3303
E contact@buttress.net
W www.buttress.net

Project Title Manchester Art Gallery
Client Manchester City Council
Location Mosley Street, Manchester

Drawing Title Ground Floor
Proposed Work Items Key Plan

Date 23/06/23 **Scale** 1:200
Checked EK **Orig Paper Size** A1

Status **Preliminary**

Project: Origin: Zone: Level: Type: Disc: Code: Number: Rev:

MAG - BUT - 00 - 00 - DR - A - 00 - 5002 P01