




• Dimensions are all in millimetres, unless stated otherwise.
• It is the recipient's responsibility to print this document to the correct scale.
• All the relevant drawings and specifications should be read in conjunction with this drawing.

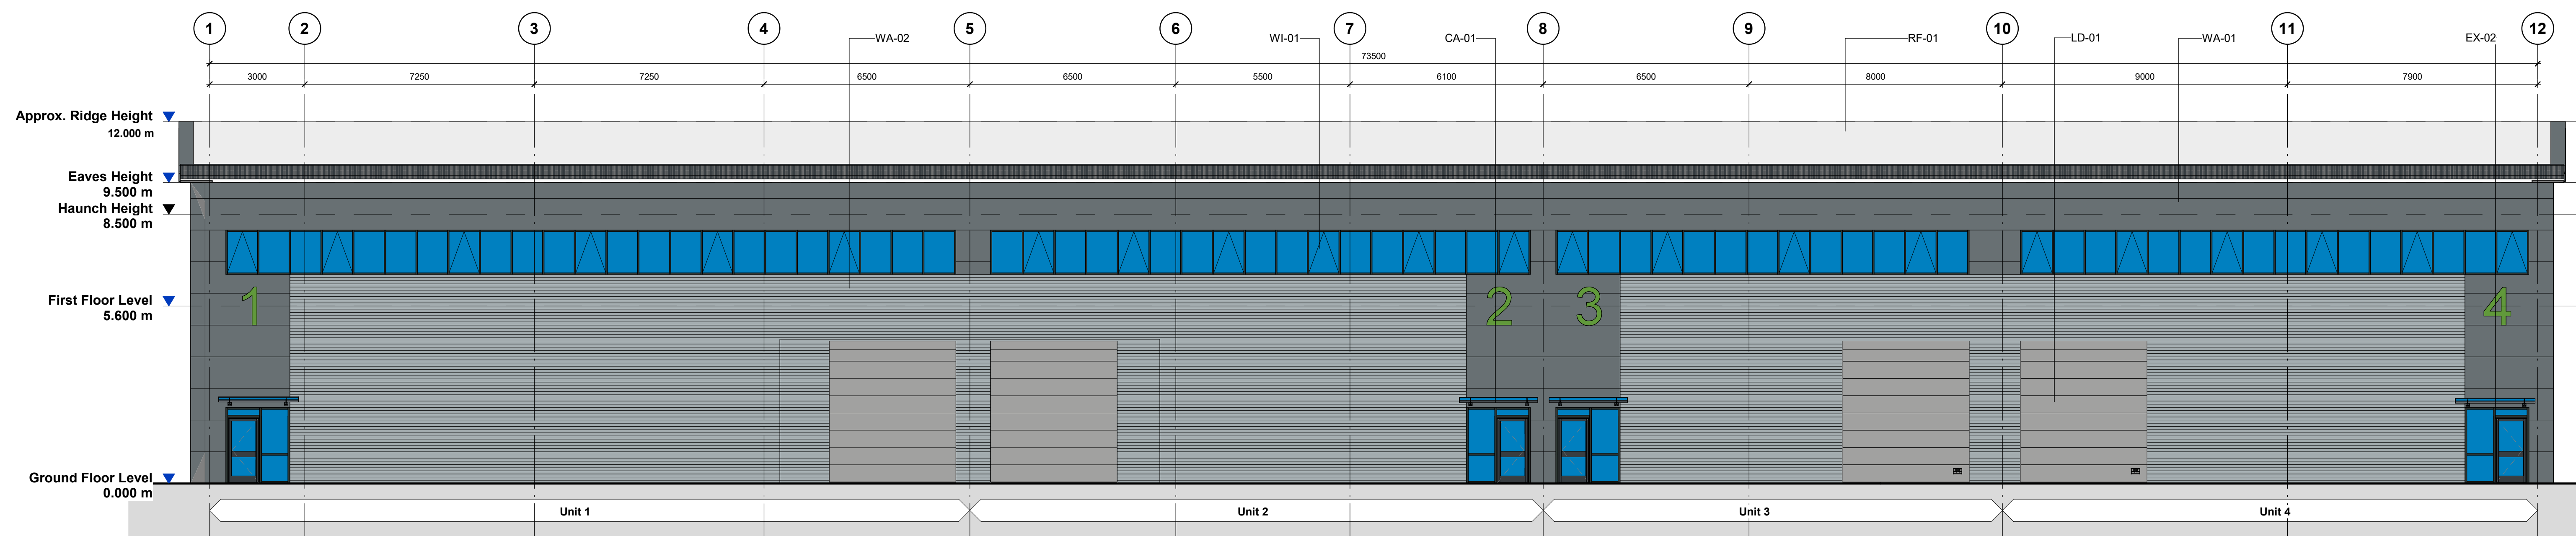


Proposed Front Elevation

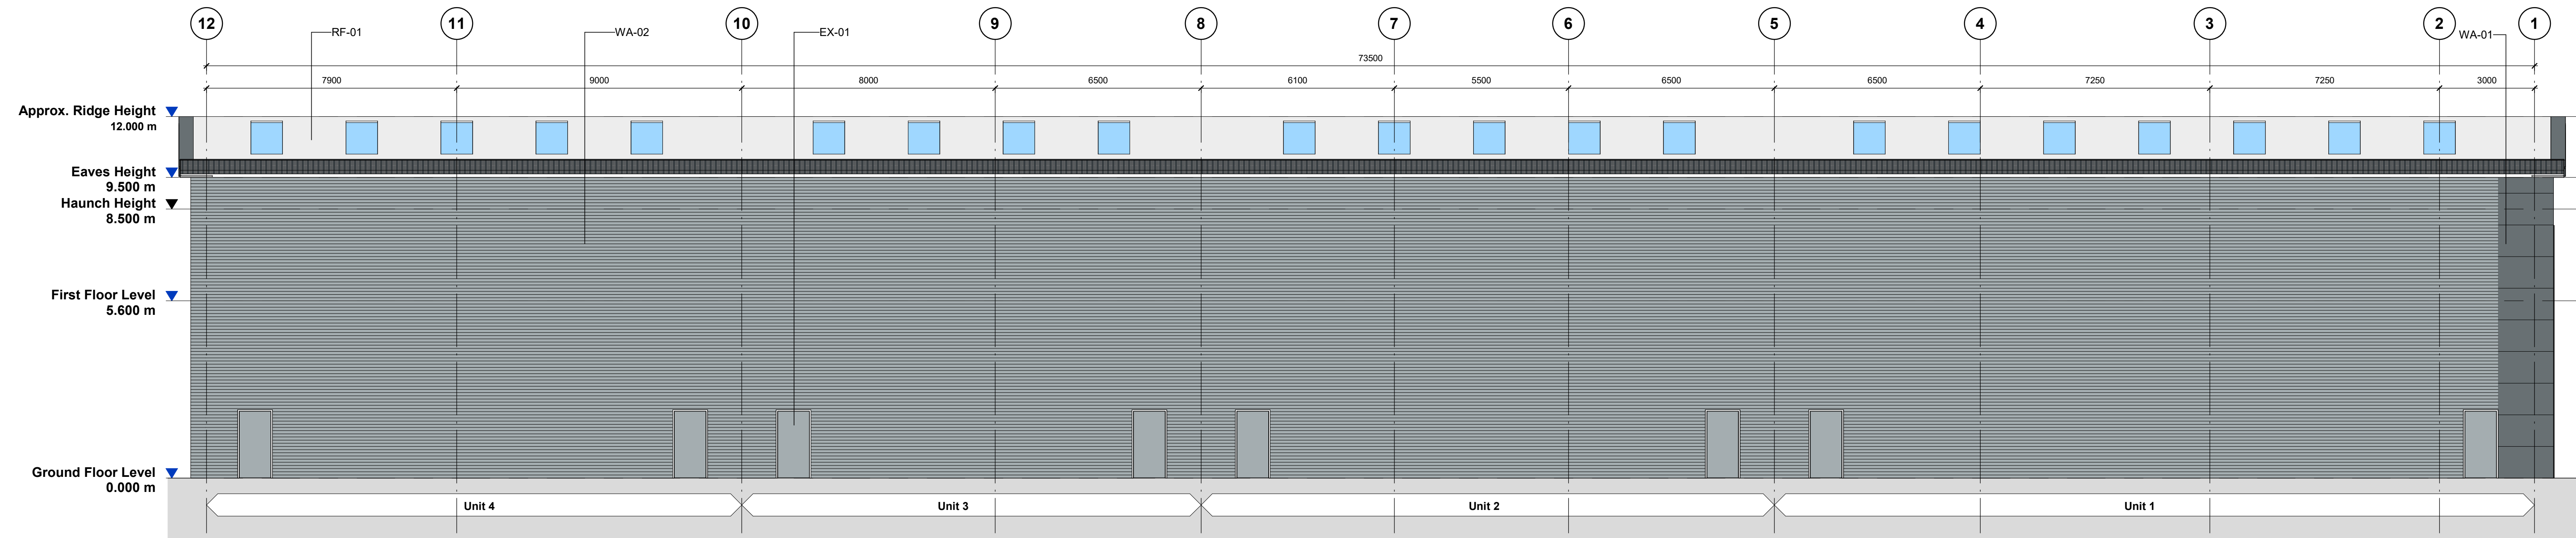


Proposed Rear Elevation

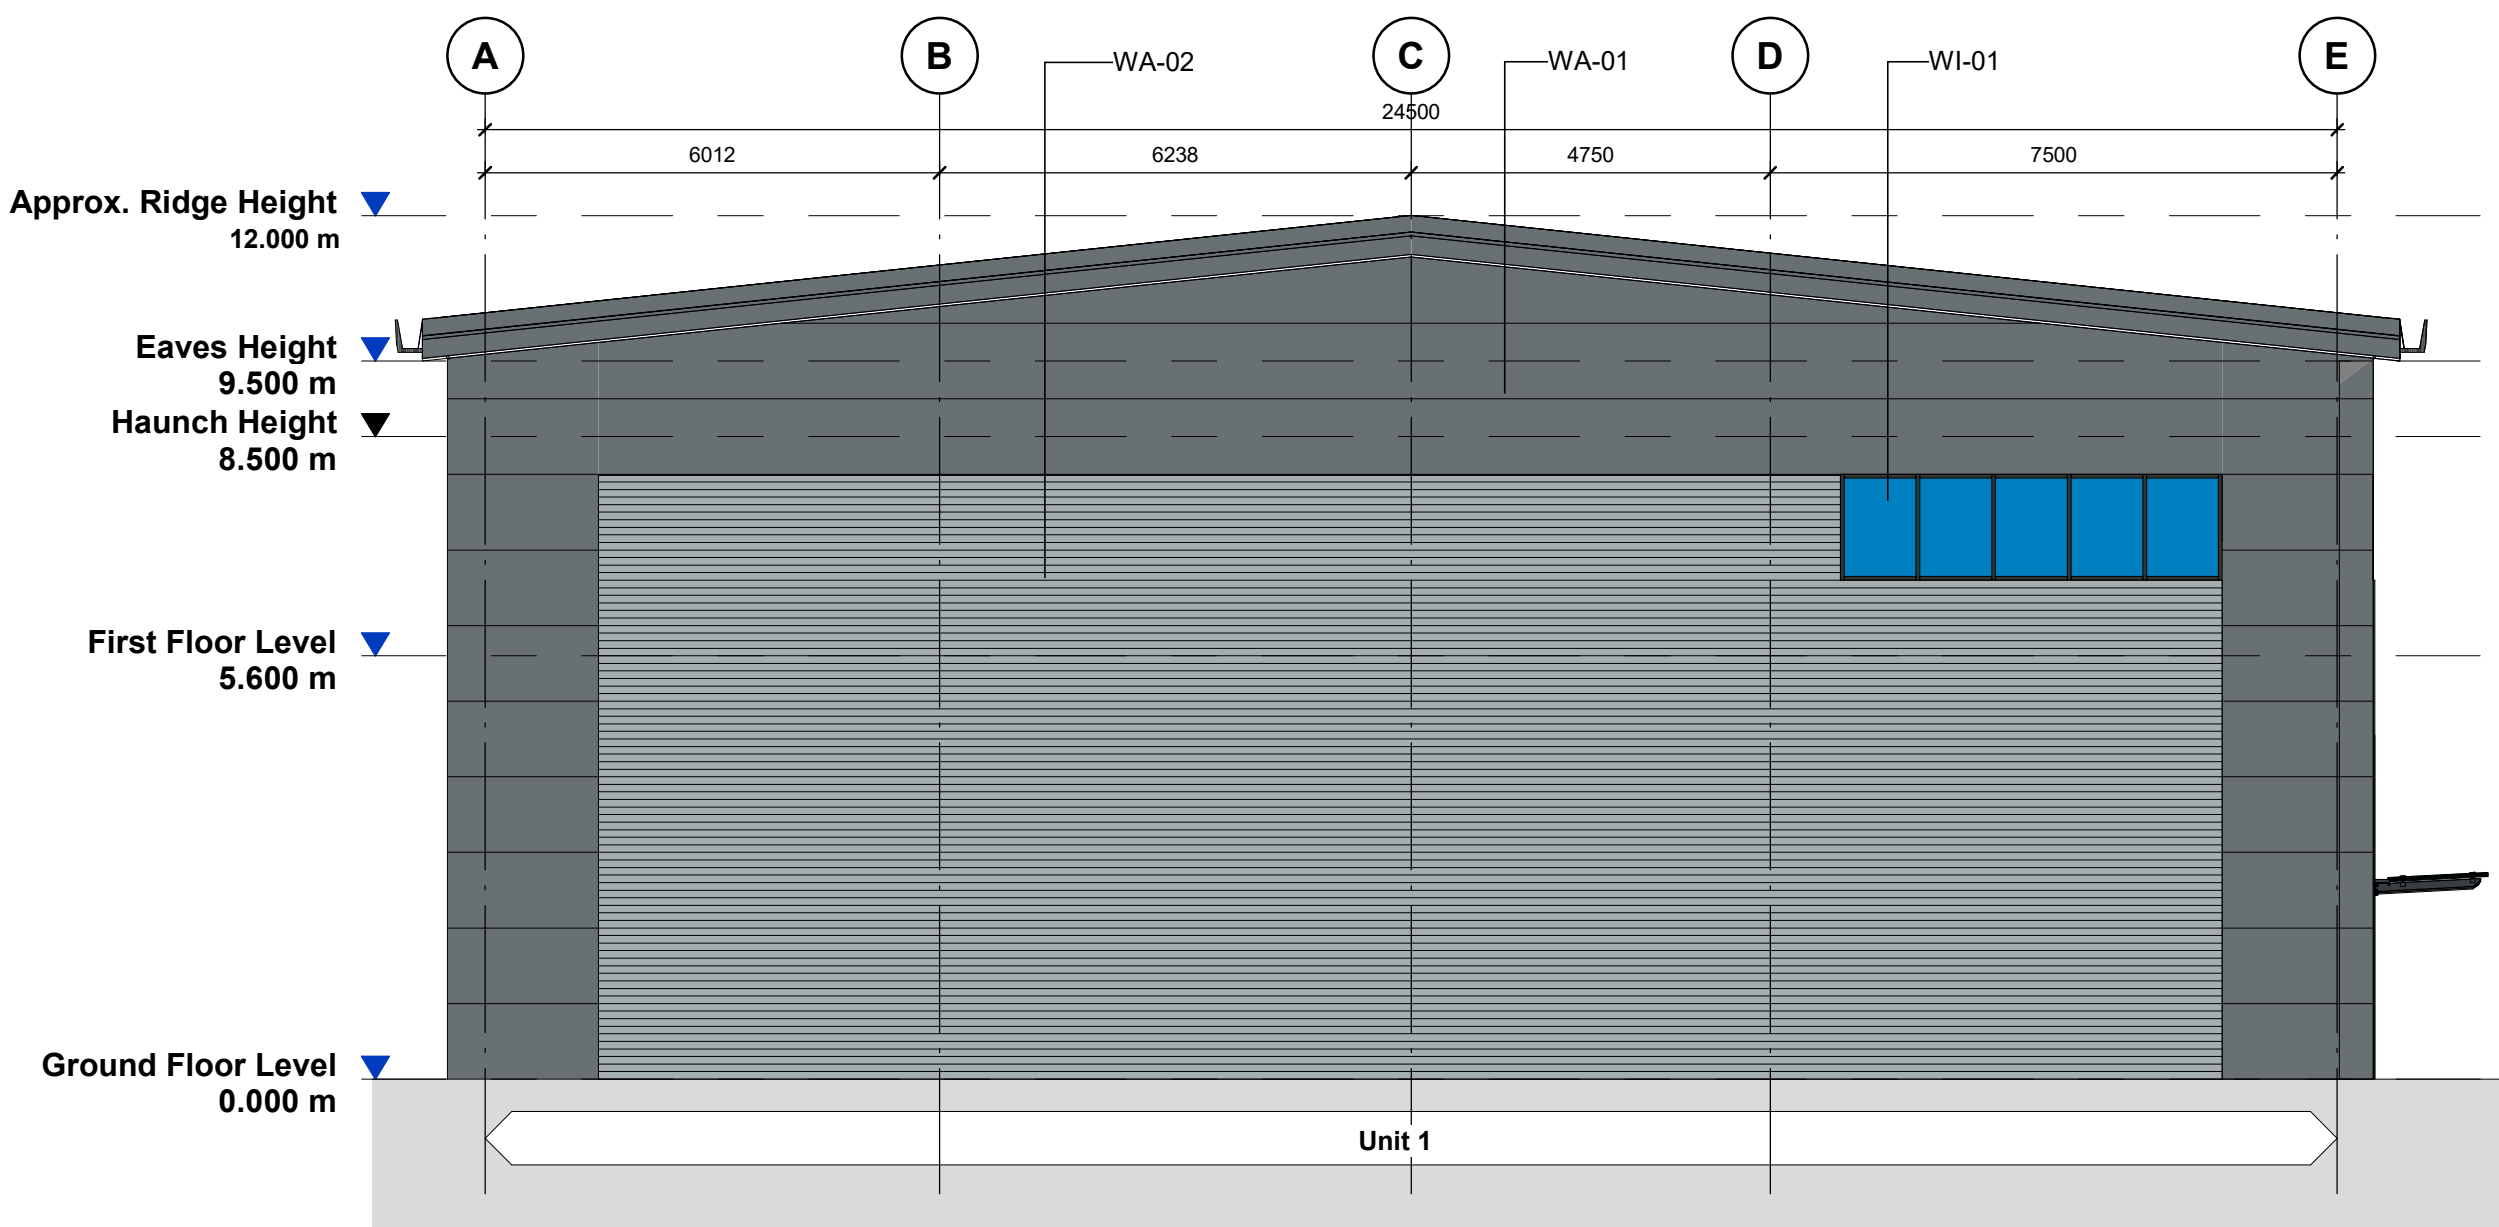


Proposed Side (Left) Elevation

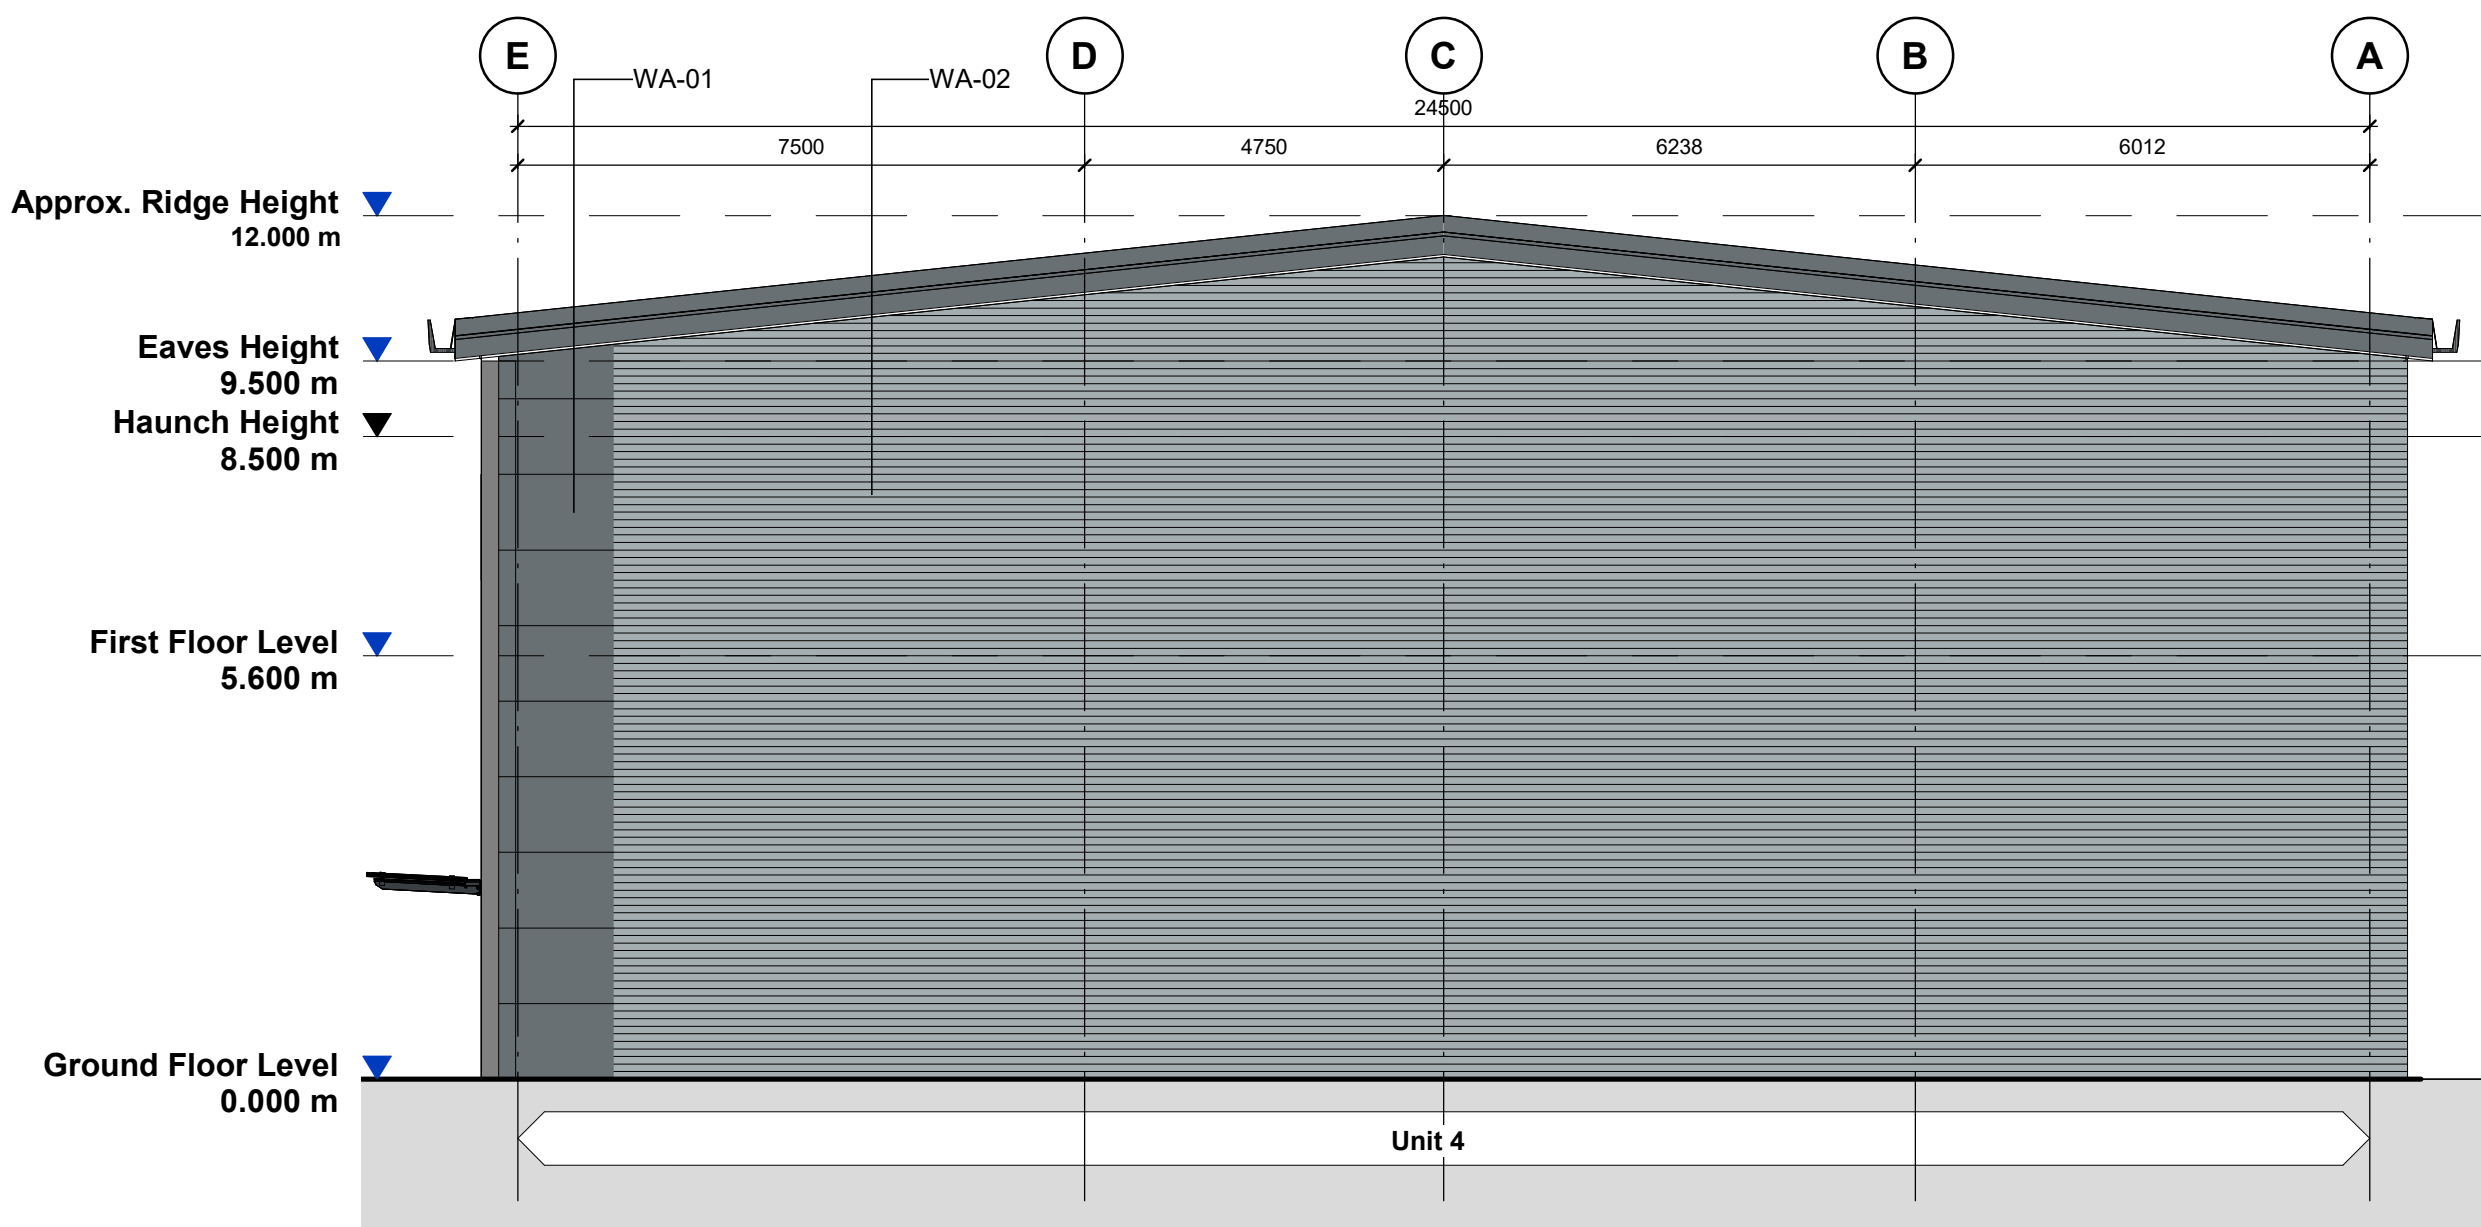

Proposed Side (Right) Elevation

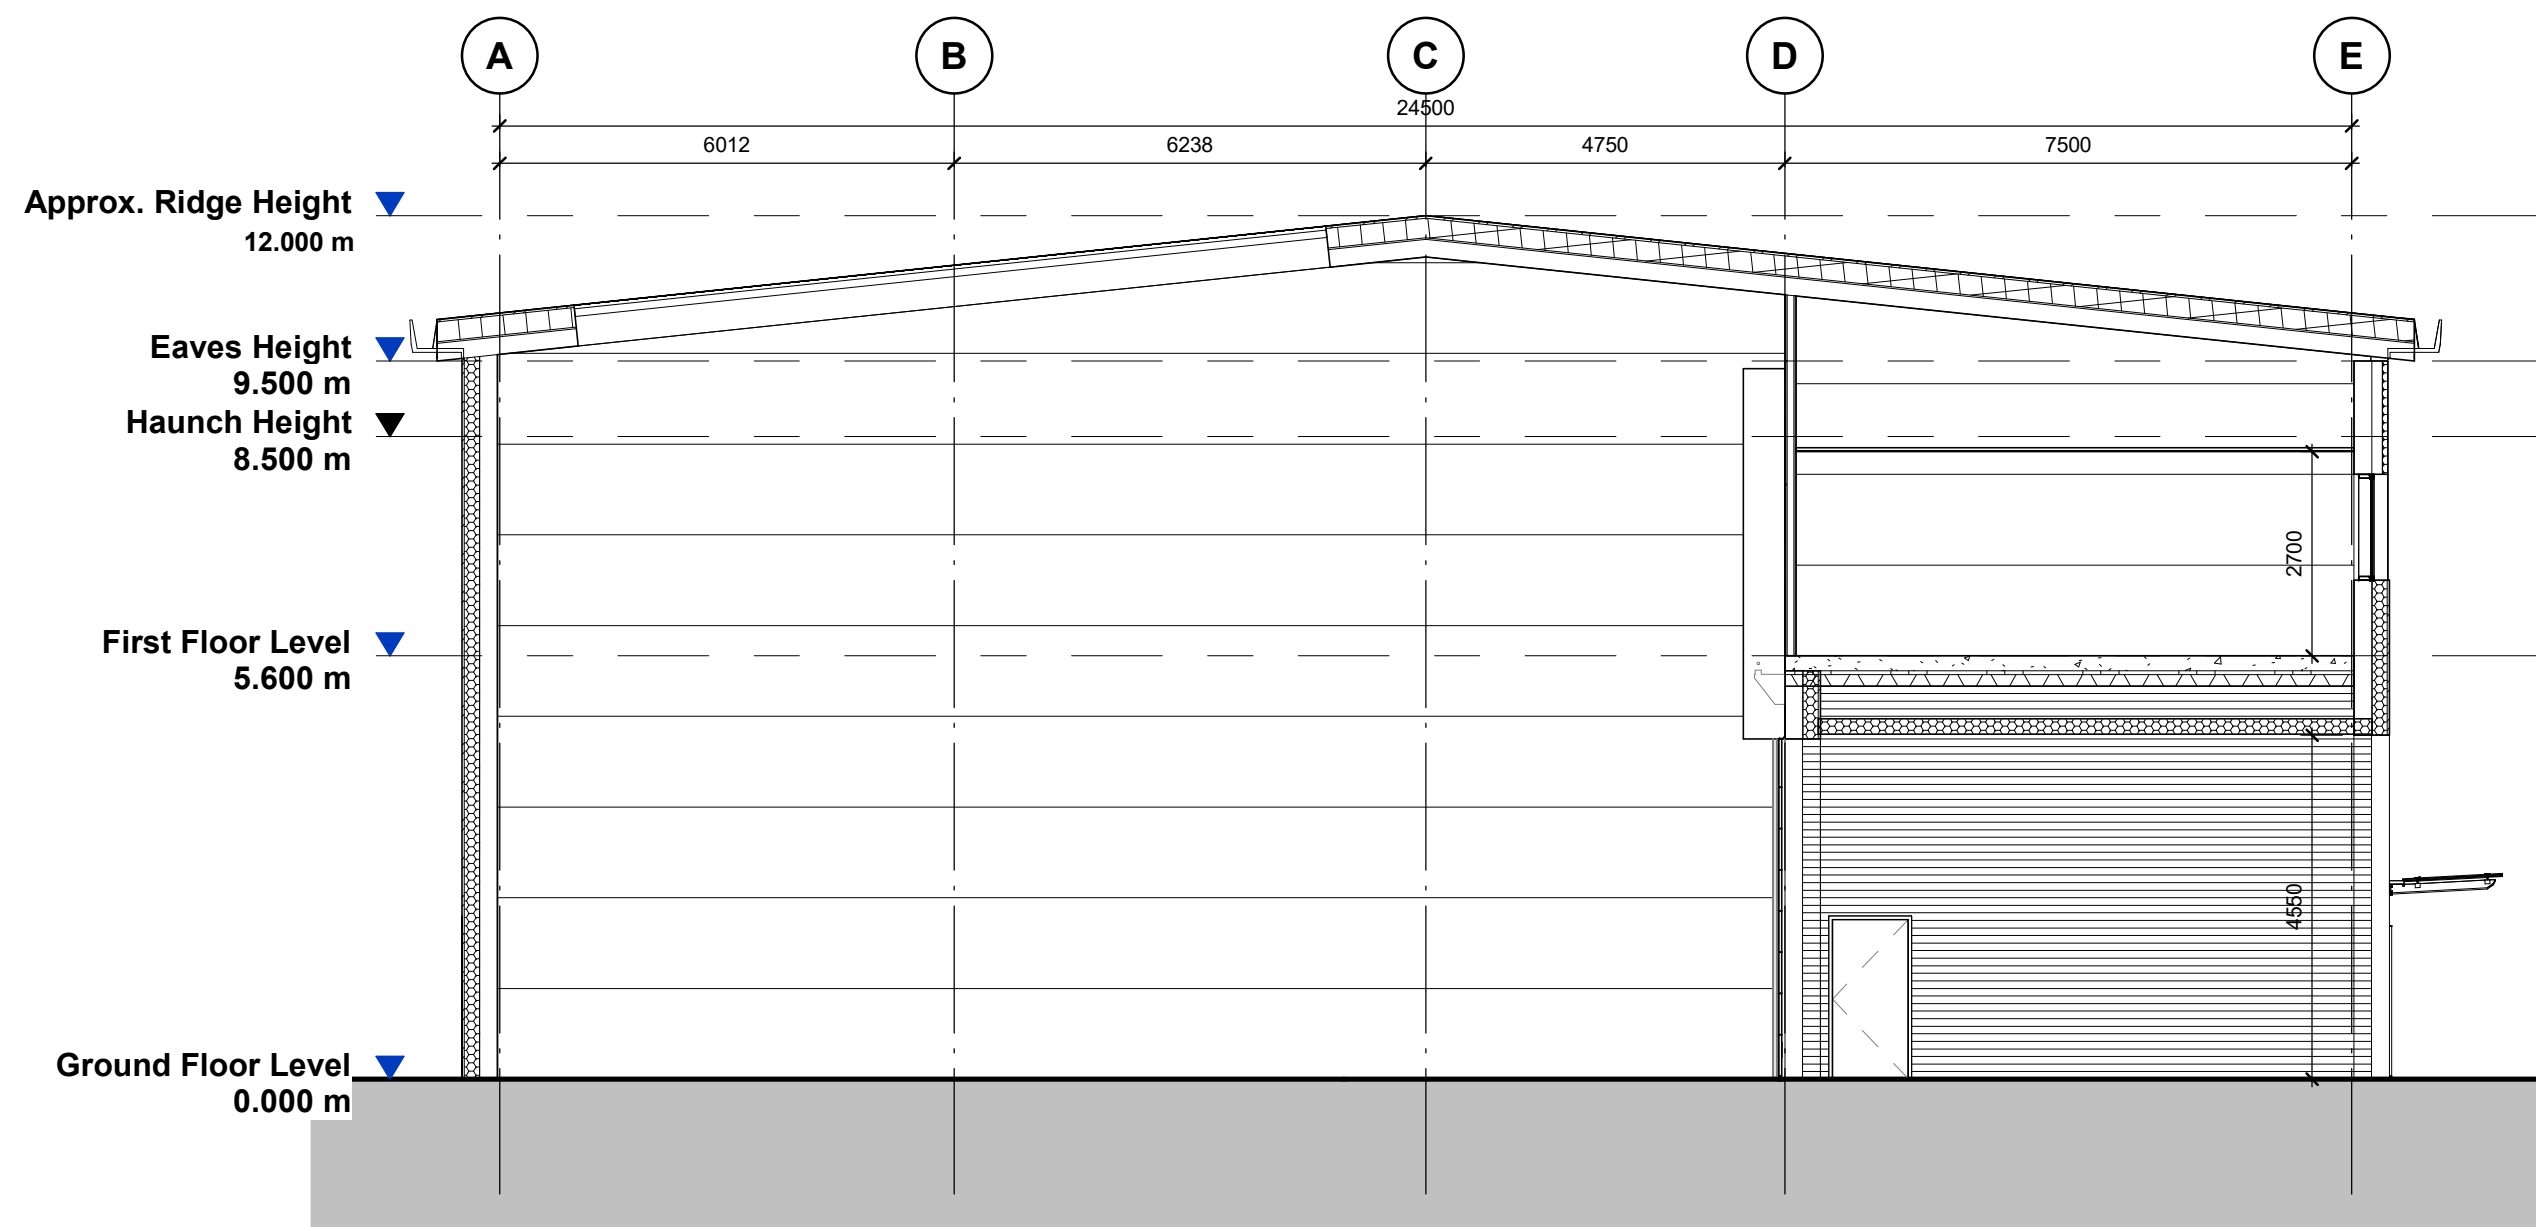

Section AA

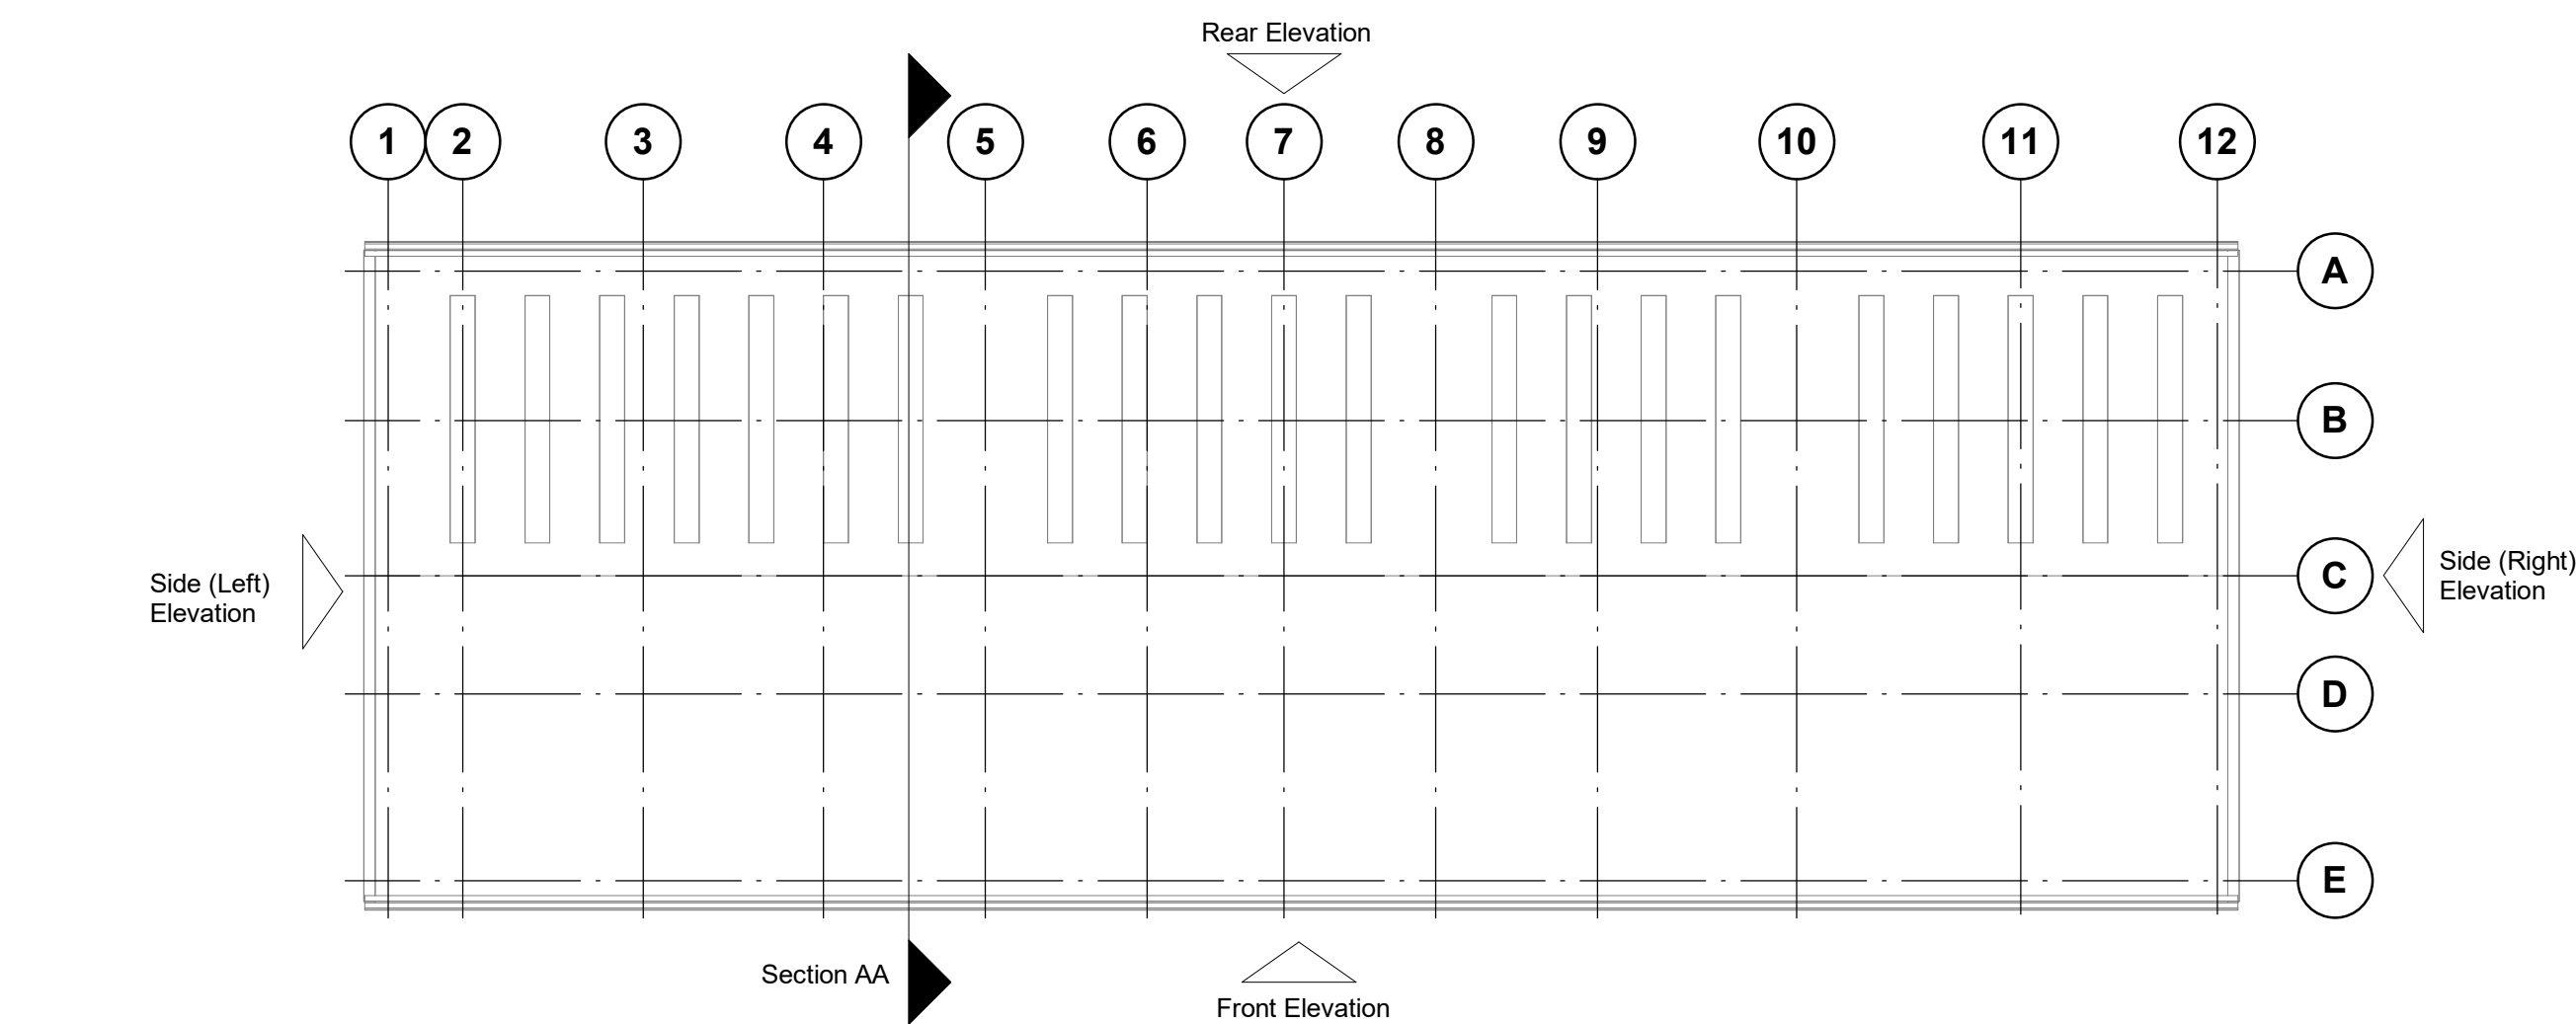

Key Plan (NTS)

Material Key	
Key Value	Material
CA-01	Glazed canopy to project 1.2m on support rods. Glazing: Grey tinted. Frame Colour: Anthracite (RAL 7016)
EX-01	Steel insulated security door & frame Colour: To match adjacent cladding
EX-02	Comar 7th Thermally Broken Doors. Finish: Polyester powder coated. Glazing: Grey tinted. Frame Colour: Anthracite (RAL 7016)
LD-01	Loading dock door Colour: Slate Grey
RF-01	Trapezoidal profiled roof cladding panels.
WA-01	Horizontally laid Microorb cladding panel system Colour: Merin Grey (RAL 180 40 05)
WA-02	Horizontally laid trapezoidal profiled cladding panel system Colour: Gull Grey (RAL 240 80 05)
WI-01	Thermally broken polyester powder coated aluminium windows Glazing: Grey tinted. Frame Colour: Anthracite (RAL 7016)

P.1 Initial Issue 31.10.23
rev amendments by dtd date

Crab Tree Lane,
Manchester

Unit 1-4 - Building Elevations

Information Container LOIN	
LOD 1	LOI 1

Chancerygate

umc
architects

Newark Beacon, Calfarata Way, Newark, Nottinghamshire, NG24 2TN
+44 (0)1636 633027 +44 (0)1636 633010 info@umcarchitects.com

RIBA Plot Stage: Stage 2 - Planning
Document Suitability: S0
Drawn / Checked: BB/C
Date: 02/11/23
Scale: As indicated @ A0
UMC Project Number: 23168

Document Reference: Drawing no: Revision:
23168 - UMC -01 -XX -DR -A- 1301 P.1

PLANNING
THIS DRAWING IS A PRELIMINARY DESIGN AND SHOULD BE USED FOR ANY OTHER PURPOSE

1m SCALE 1:100