




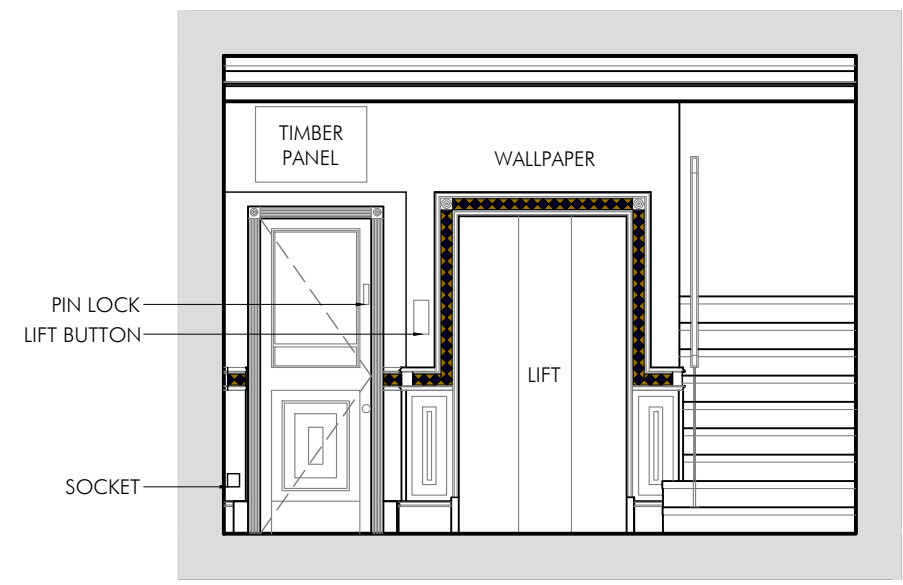


EXISTING ELEVATION A
1 TO 50 @A1
0 1m 2m 3m 4m 5m
SCALE 1:50 IN METRES

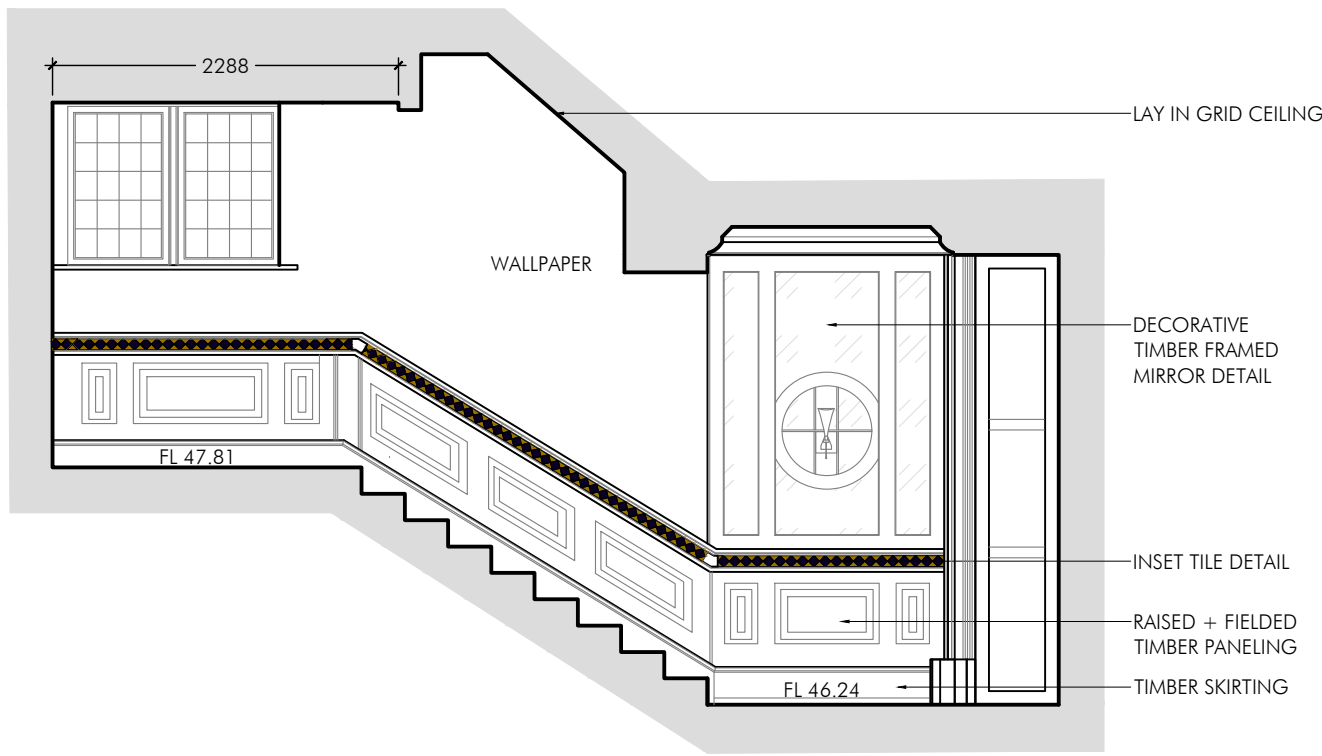


EXISTING ELEVATION B

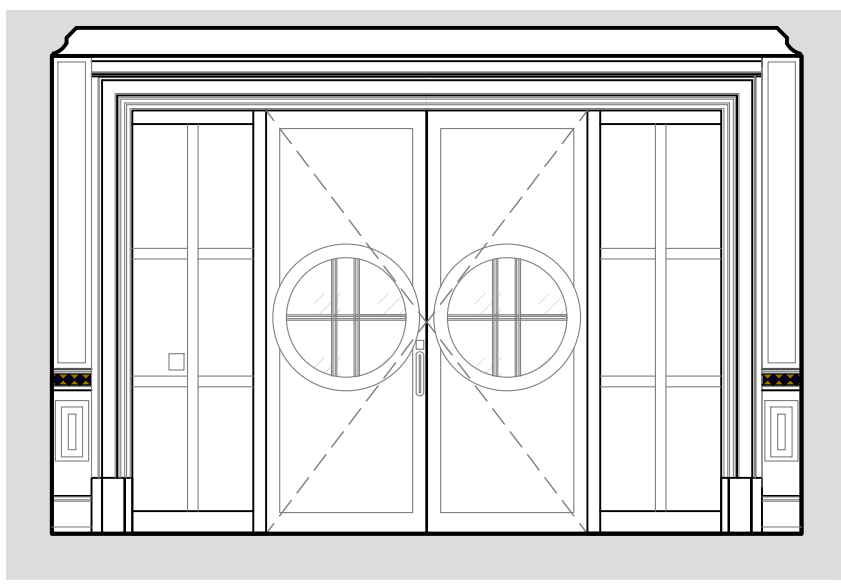


EXISTING ELEVATION C

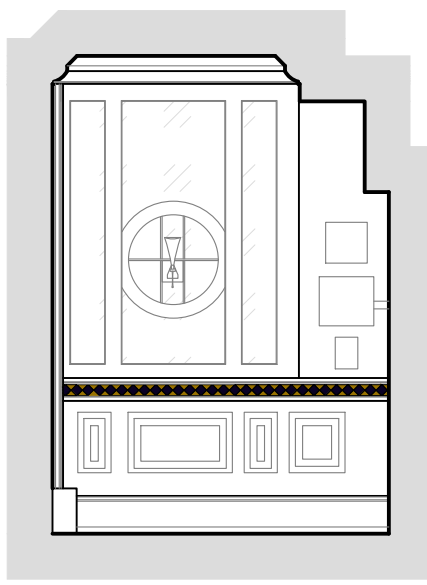


EXISTING ELEVATION D

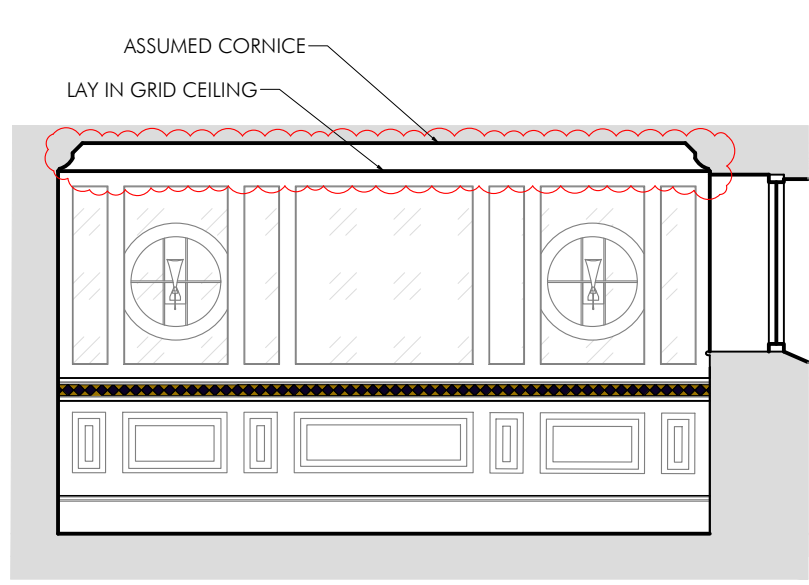

EXISTING ELEVATION E

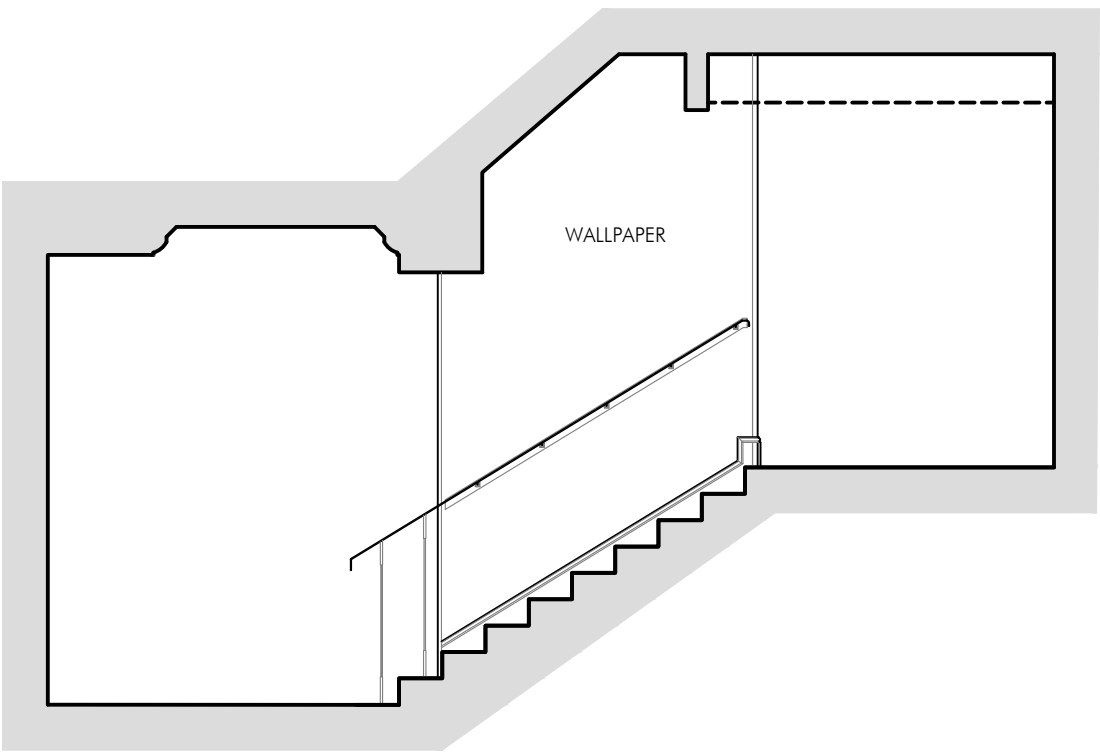


EXISTING ELEVATION F

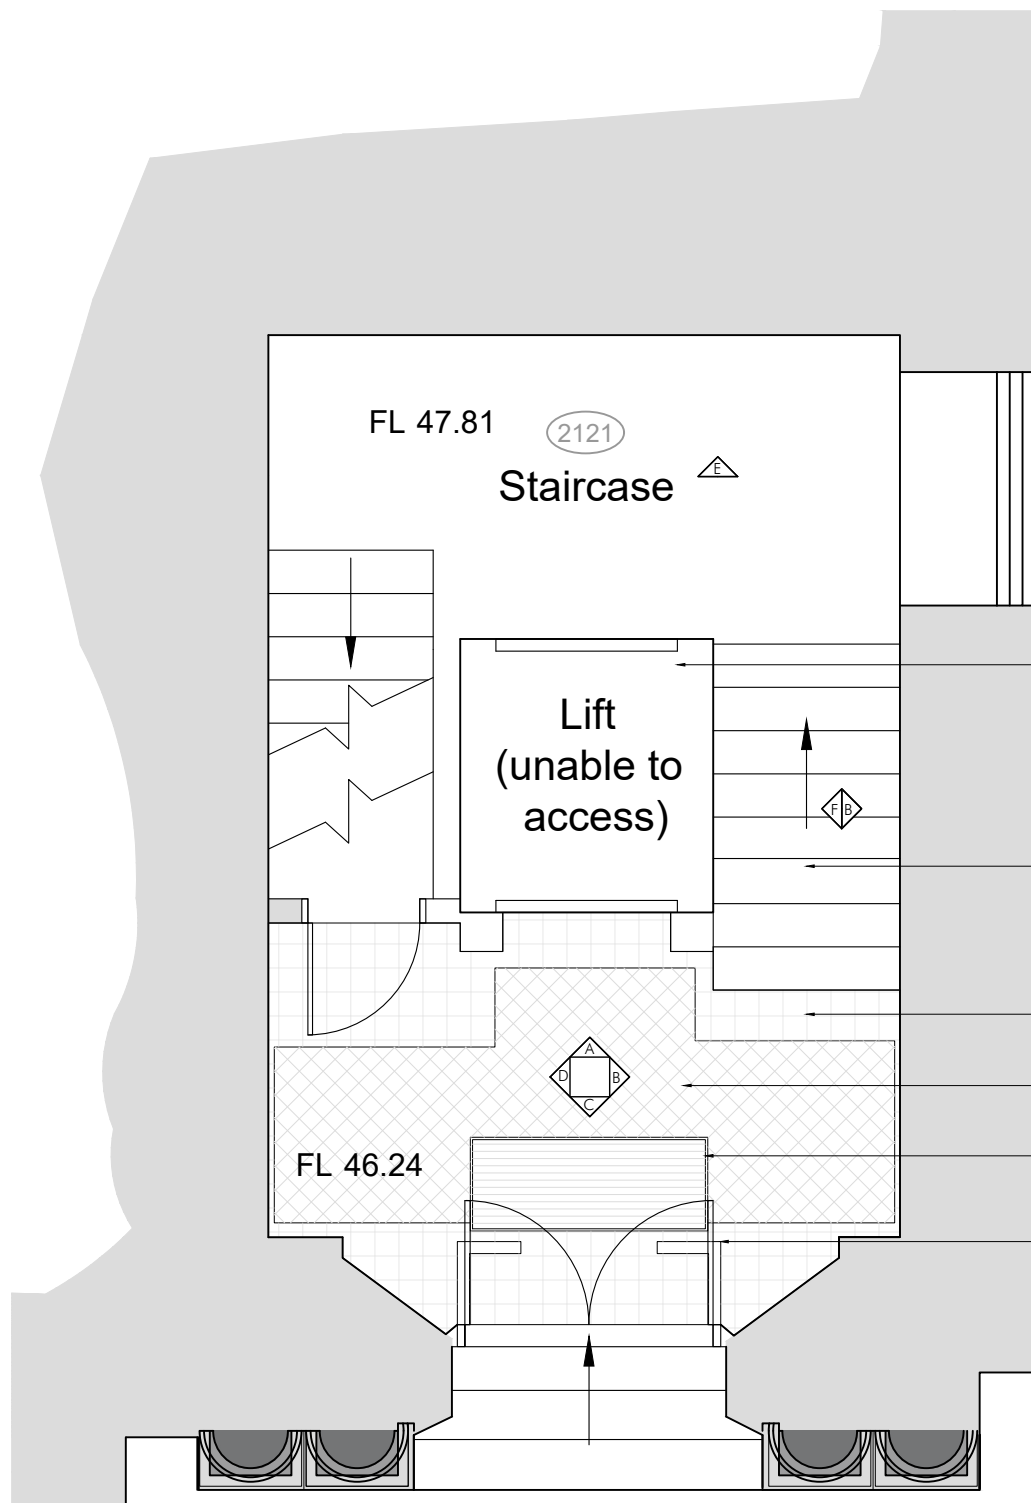


GROUND FLOOR PLAN
FLOOR FINISHES
1 TO 50 @A1


0 1m 2m 3m 4m 5m
SCALE 1:50 IN METRES

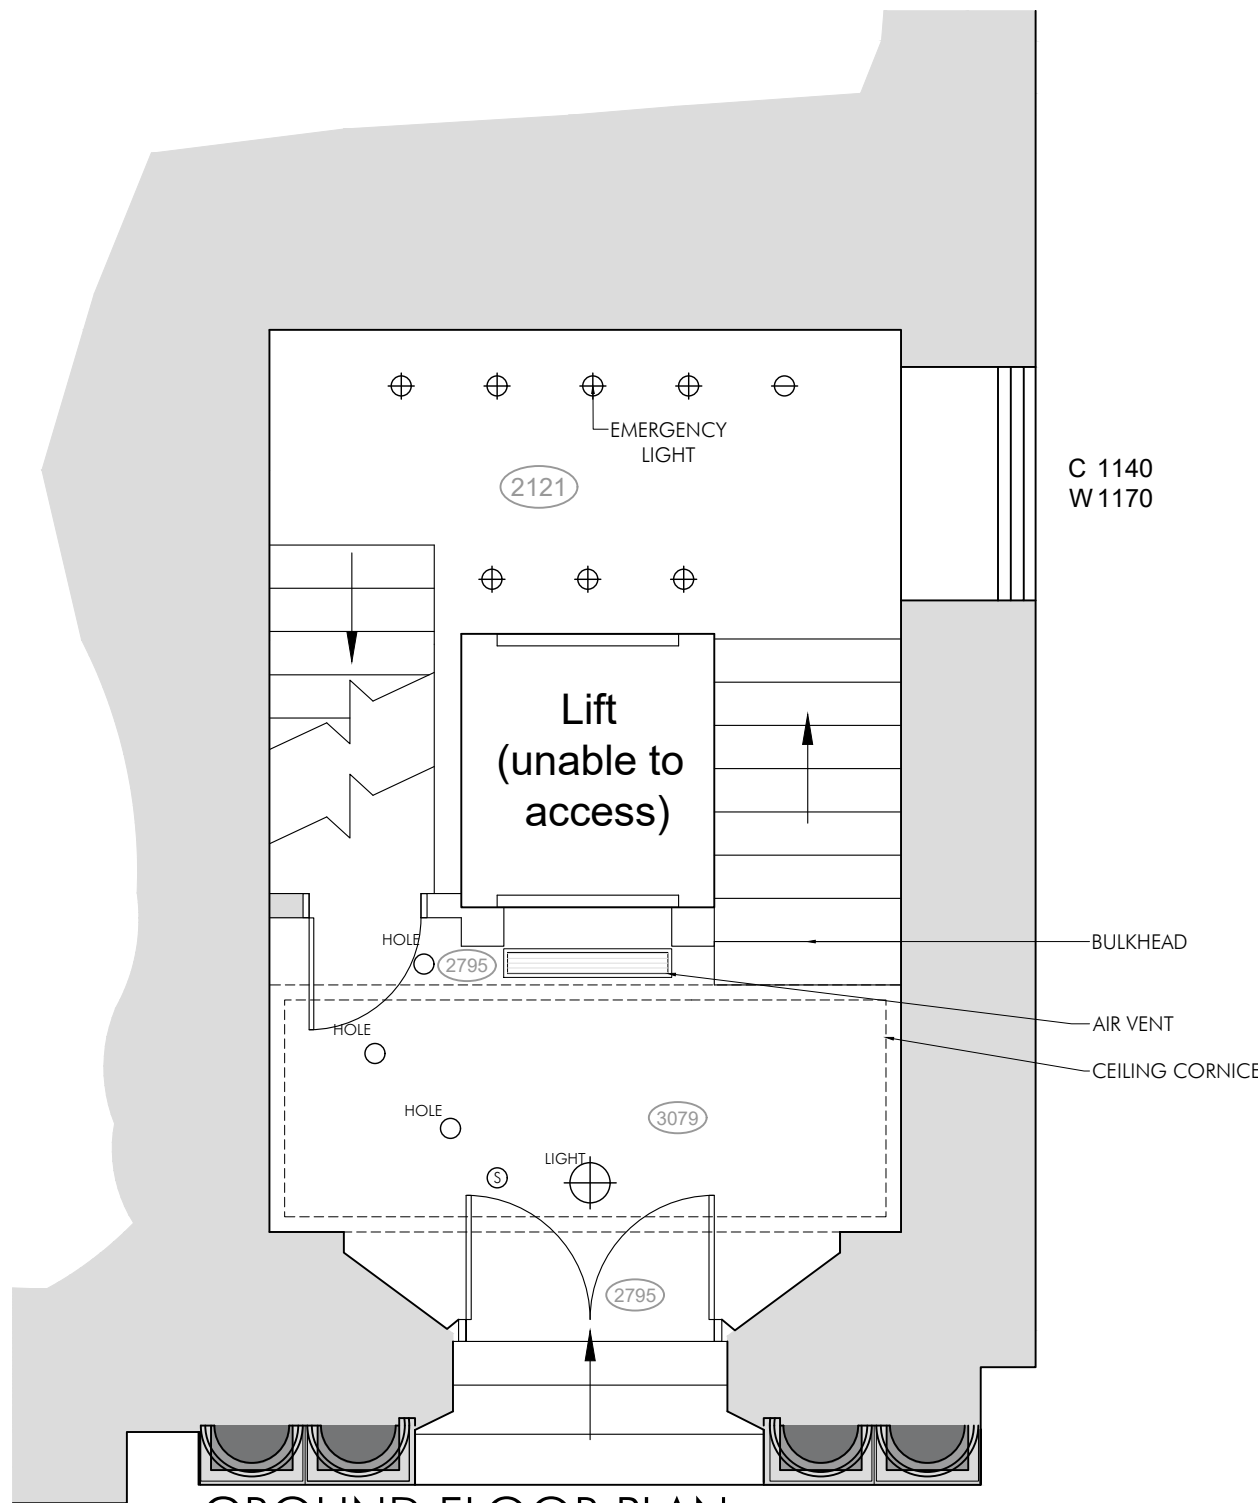

GROUND FLOOR PLAN
REFLECTED CEILING
1 TO 50 @A1

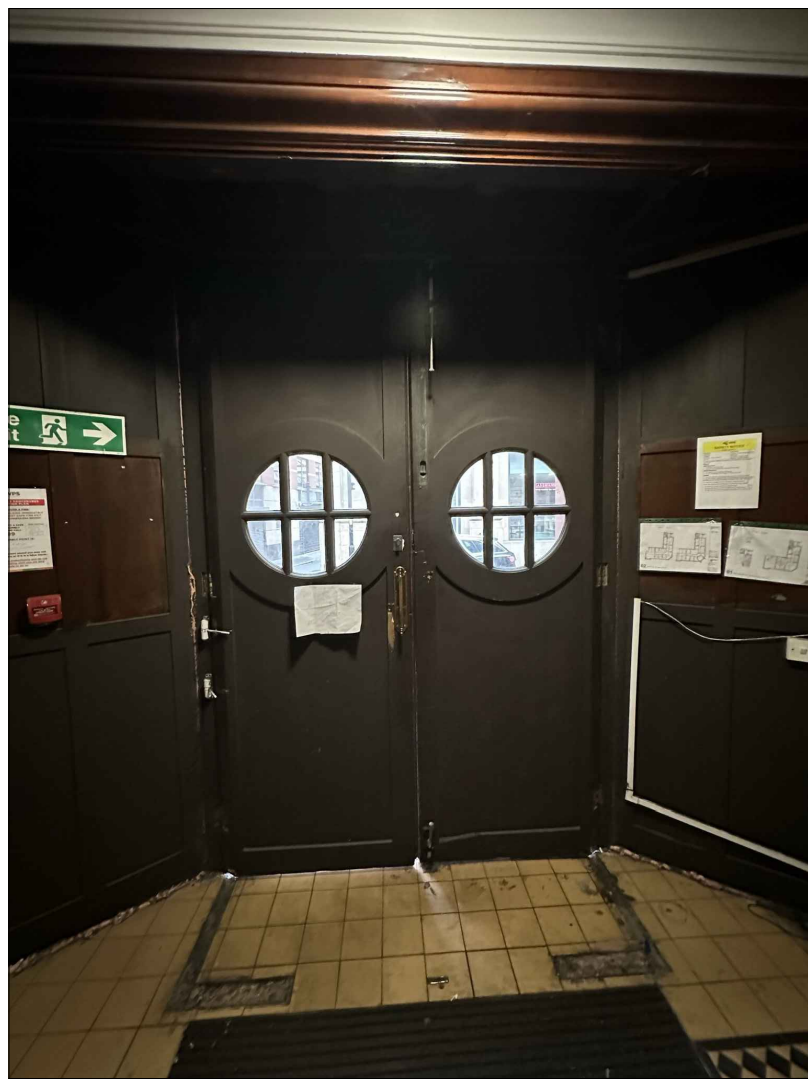

EXISTING PHOTOGRAPHS OF ELEVATION C

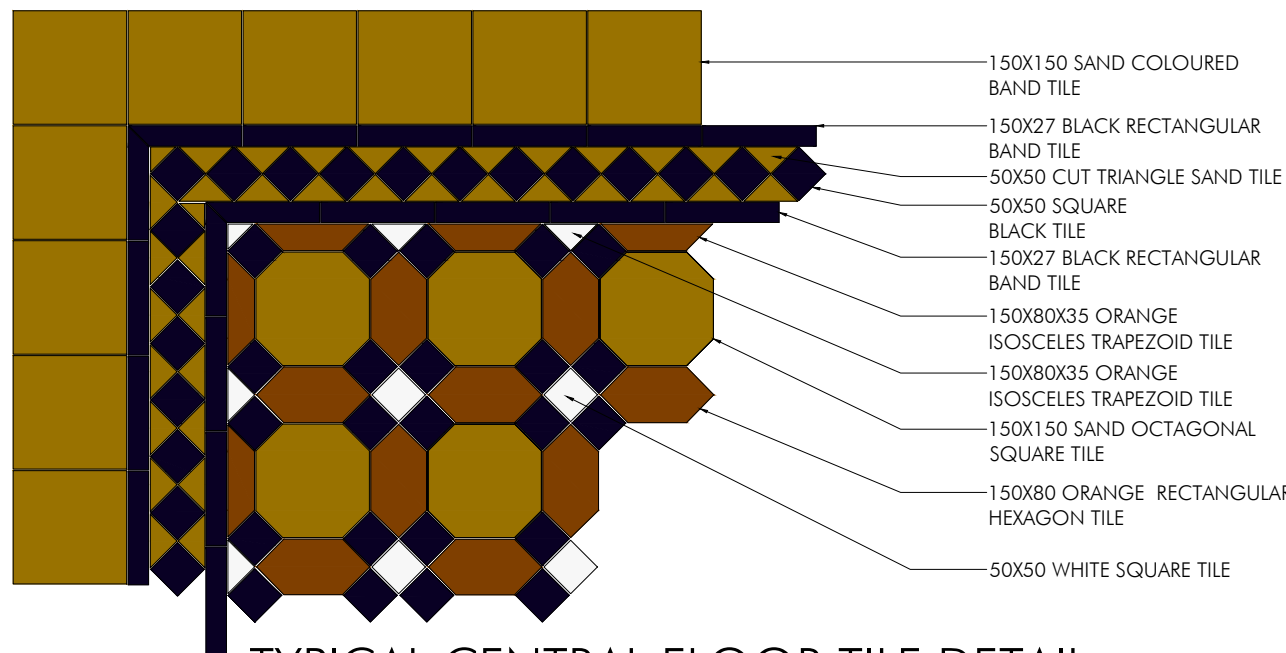

TYPICAL CENTRAL FLOOR TILE DETAIL
1 TO 10 @ A1
0 100 500mm
SCALE 1:10 IN mm

PLANNING ISSUE	BN		REV A - UPDATED AS PER CONSERVATION OFFICERS COMMENTS: EXISTING ELEVATION F ADDED ELEVATION C PHOTOGRAPHS ADDED	NOV 23
	BN		DRAWN	JUN 23
	DRAWN		REVISION	DATE
	VER			
PROJECT INKEEPERS COLLECTION 1-3 YORK STREET (BROWNS) MANCHESTER				
TITLE EXISTING GROUND FLOOR ENTRANCE LOBBY FLOOR FINISHES, REFLECTED CEILING PLAN & WALL ELEVATIONS				
SCALE 1:50 - 1:10 @ A1				
JOB No MAB46		DRAWING No AP50	REV A	
AP ALLISON PIKE ARCHITECTS & DESIGNERS 7 Buxton Road West, Disley, Stockport, Cheshire, SK12 2AE. Website: www.allisonpike.com Telephone: 01663 763000 Facsimile: 01663 766772 Email: studio@allisonpike.com © Allison Pike Partnership Limited.				