



- Dimensions are in millimeters, unless stated otherwise.
- Scaling of this drawing is not recommended.
- It is the recipient's responsibility to print this document to the correct scale.
- All relevant drawings and specifications should be read in conjunction with this drawing.

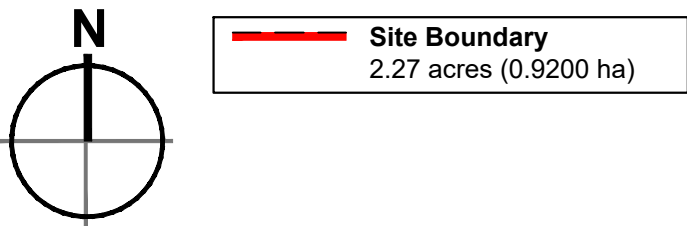

Site Boundary
2.27 acres (0.9200 ha)

Cycle Storage Key

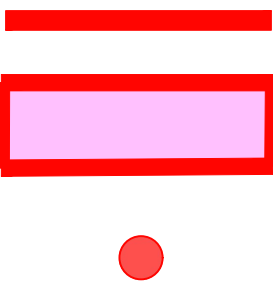


Application Boundary

Denotes Location of Cycle Shelter for 14 cycles.


Future Single Wall mounted cycle stand. Each location related to 2 number spaces. To be installed by end users.

Shelter to be of steel frame construction with a planted green roof and timber cladding to the sides and rear as shown on the elevations. Sheffield stands to be used internally.


Shelter and spaces are designed in accordance with Department for Transport Document LTN 1/20.

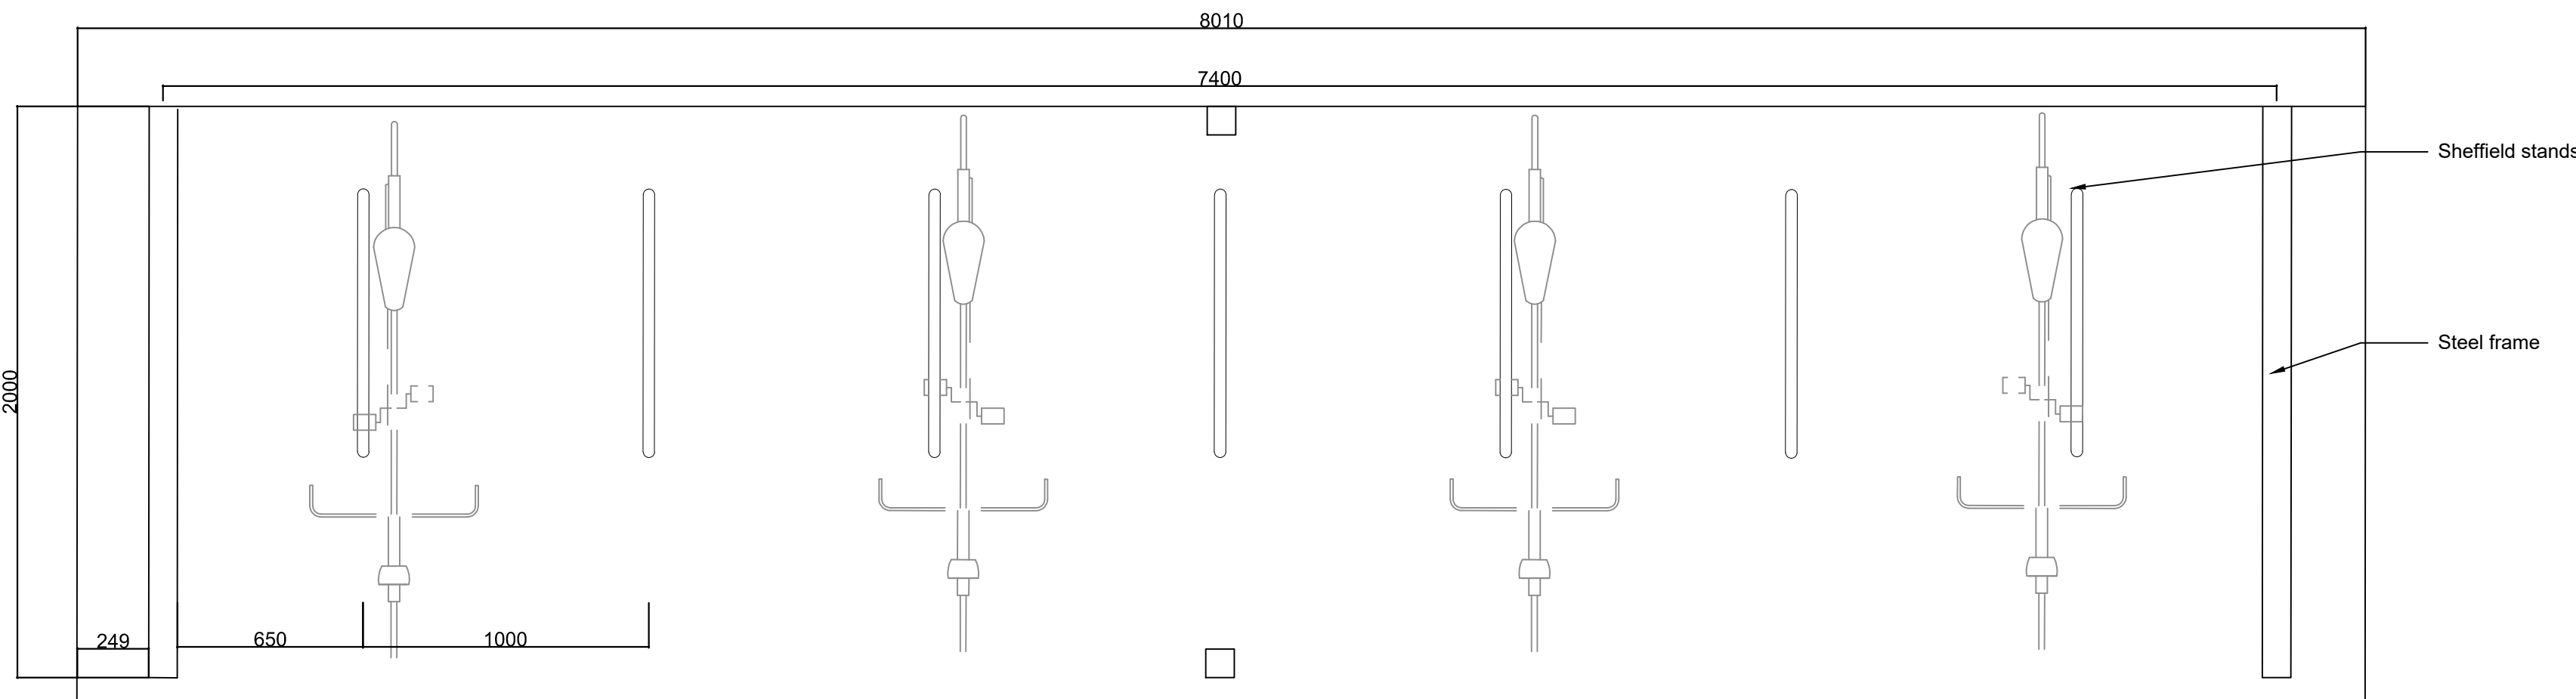


Cycle Shelter Plan
1:25

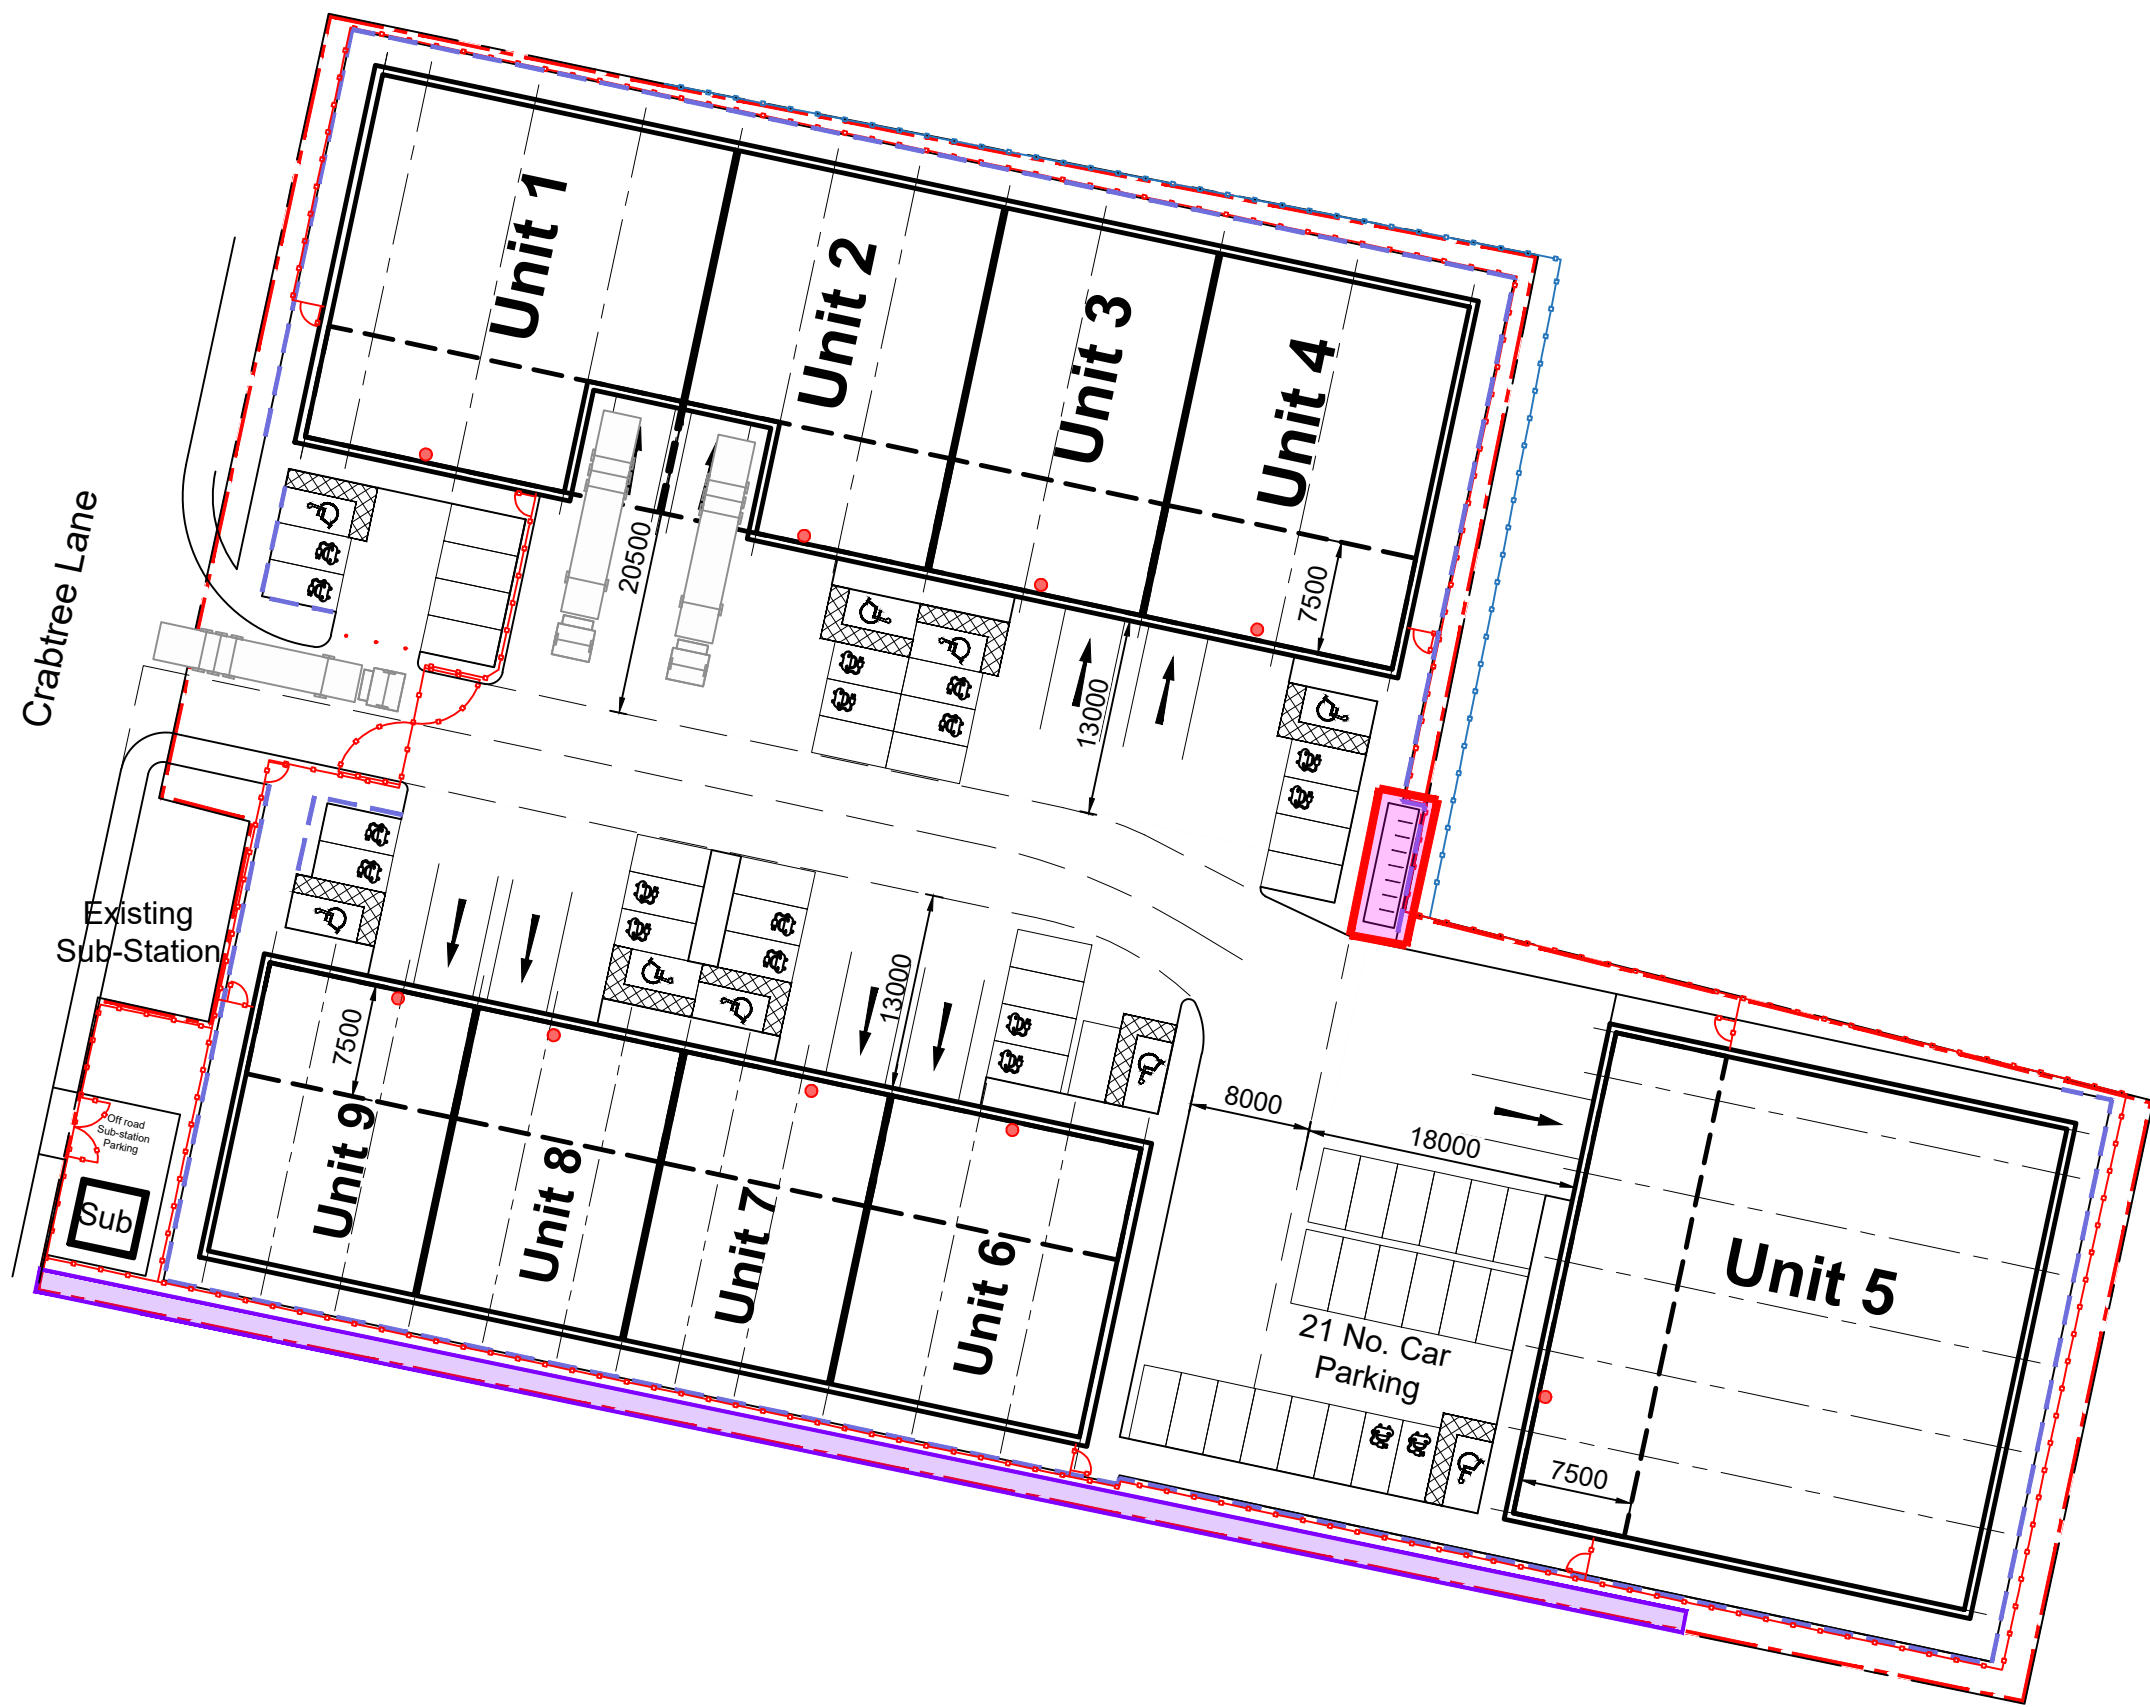


Proposed Site Plan
Scale 1:500

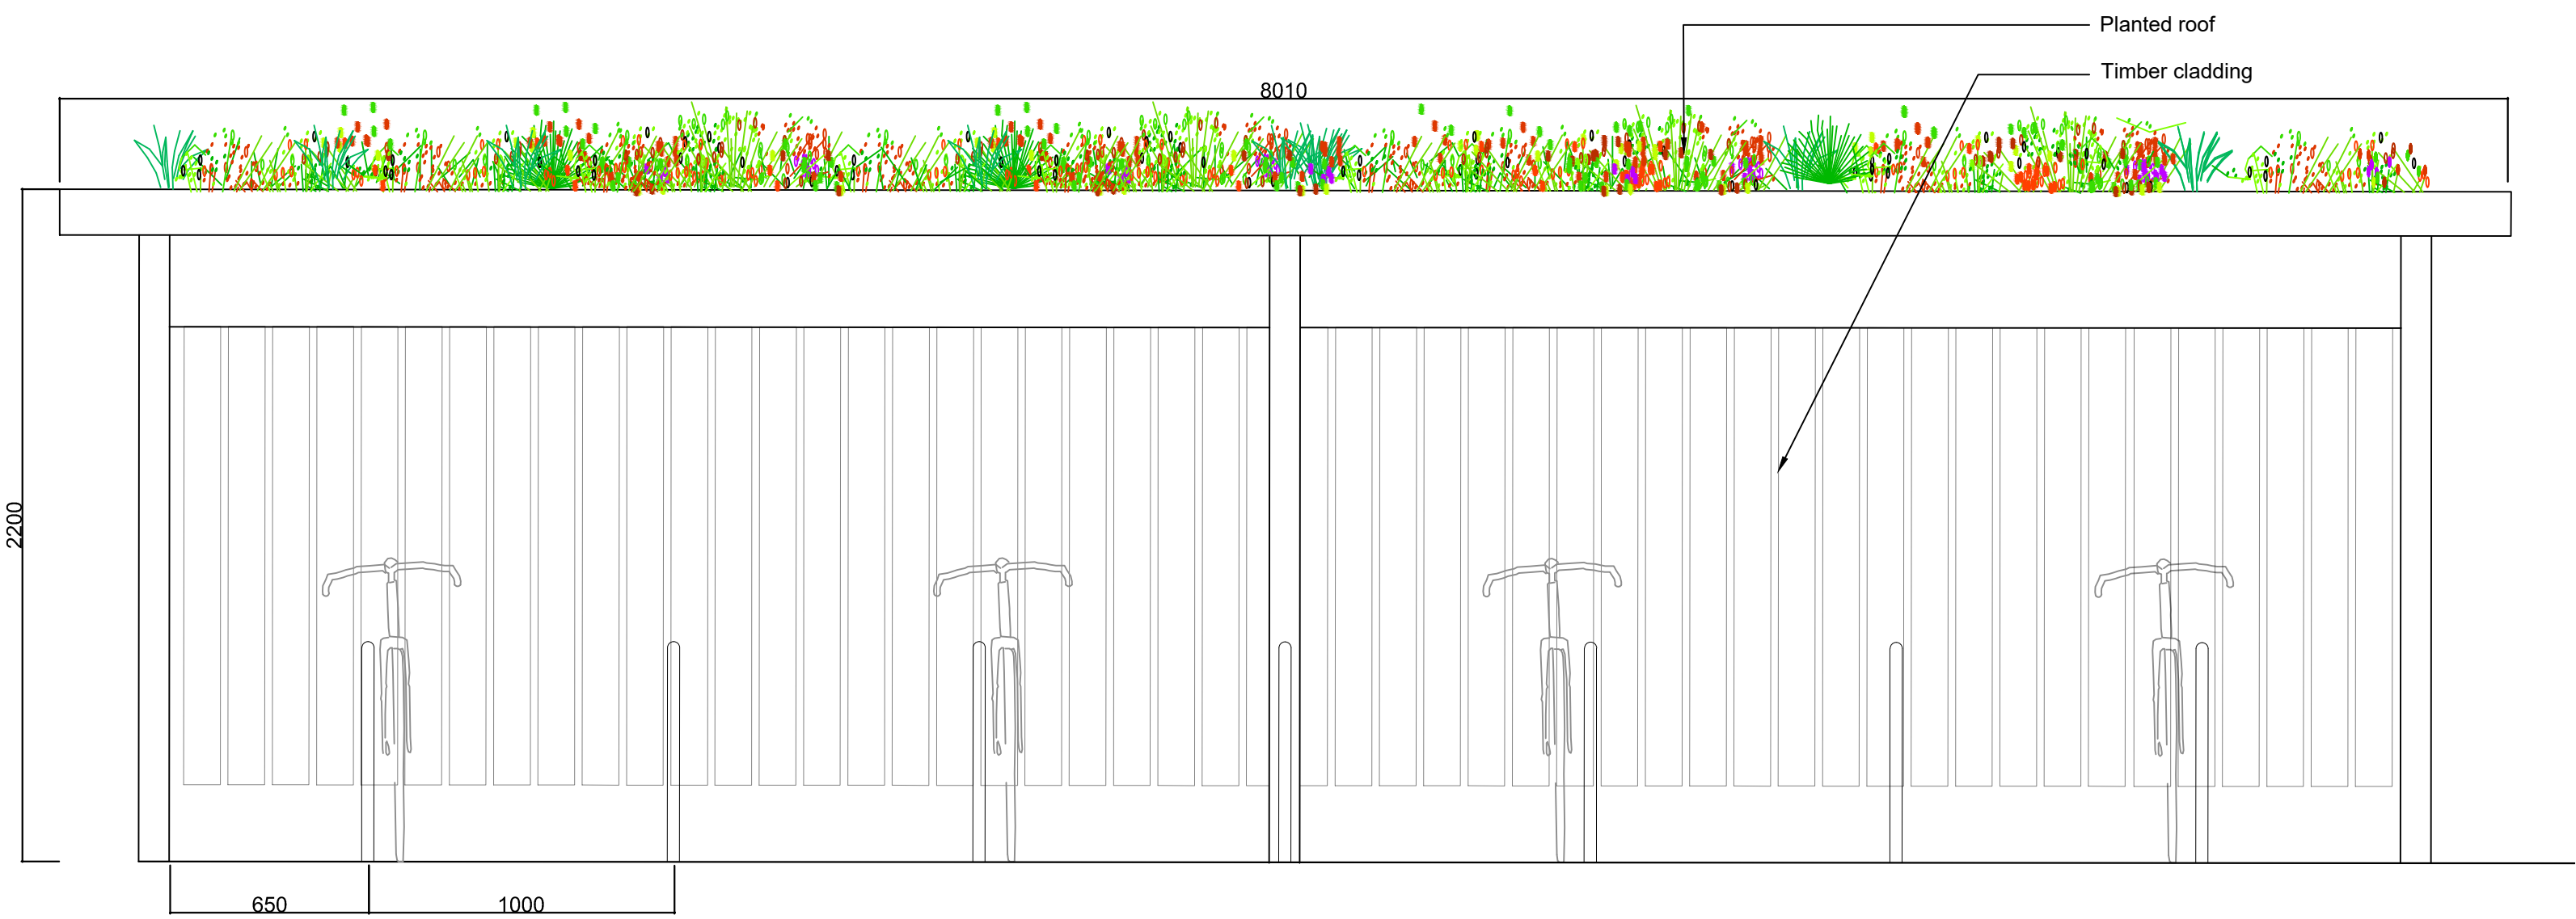

Cycle Shelter Front Elevation
1:25

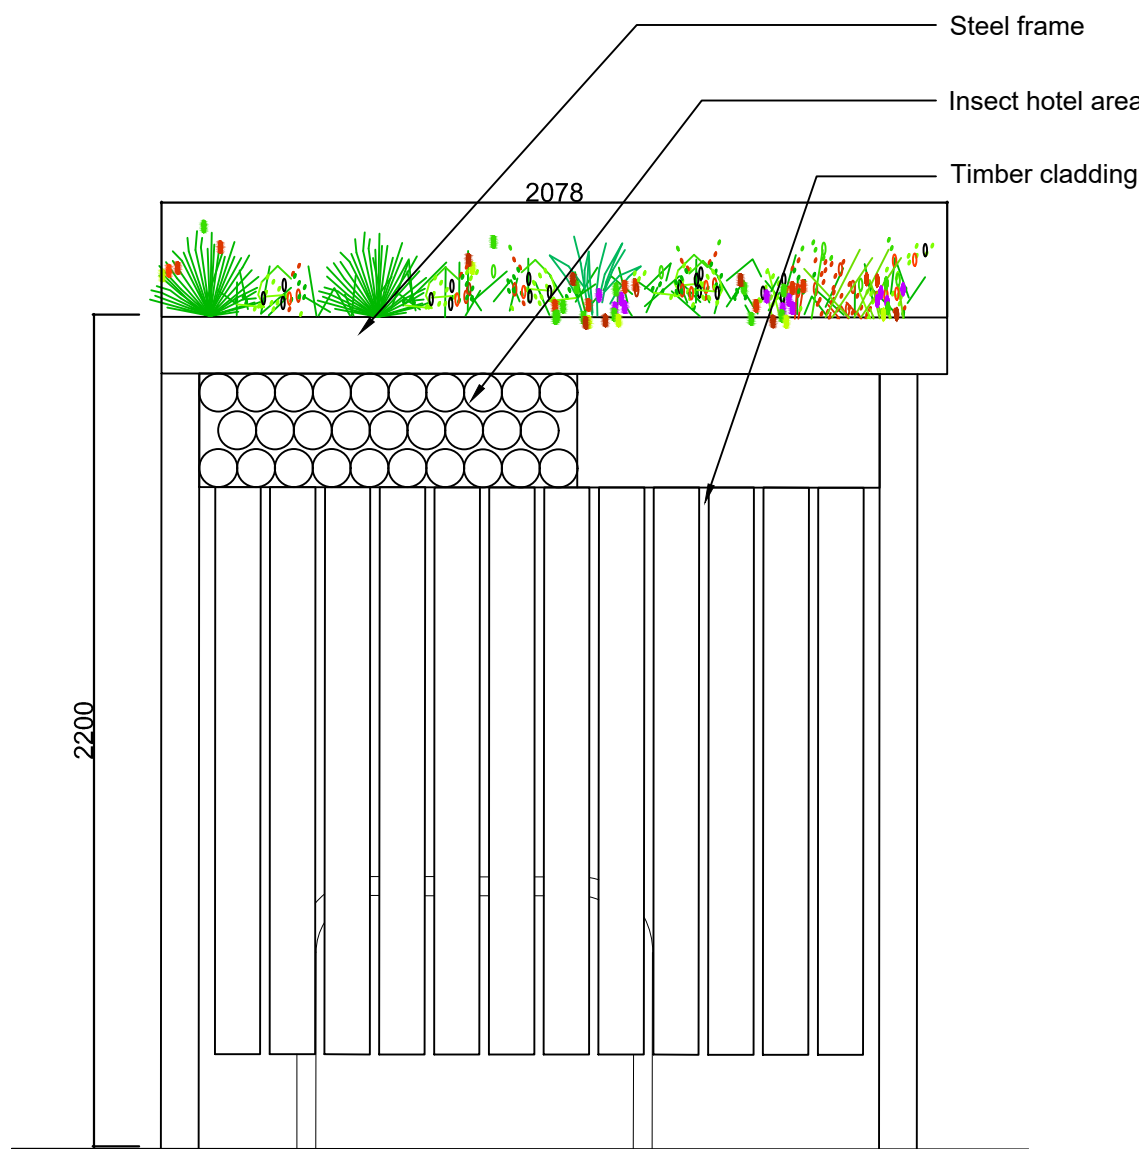

Cycle Shelter Side Elevation
1:25

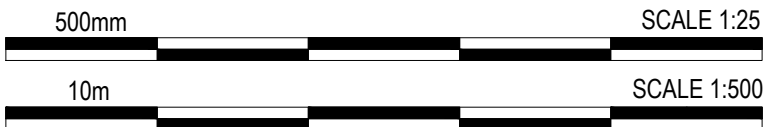

P.03	Boundary revised to eastern boundary	BB	JC	19.12.23
P.02	Internal stands key revised.	BB	JC	06.12.23
P.01	Initial Issue	BB	JC	09.11.23
rev	amendments	by	ckd	date

Former Walkers Site, Crabtree Lane,
Manchester
Proposed Cycle Storage

Information Container LOD:	LOD 100
----------------------------	---------

Chancerygate

umc
architects
Newark Beacon, Cafferata Way, Newark, Nottinghamshire NG24 2TN
t. +44 (0)1636 653027 e. info@umcarchitects.com

RIBA PoW Stage:	3 - Spatial Coordination
Document Suitability:	S1
Drawn / Checked:	BB / JC
Date:	09/11/2023
Scale:	As Indicated A1
UMC Project Number:	23168
Document Reference:	Drawing no: Revision:
23168 - UMC - XXXX - SI - DR - A	0702 P03

PLANNING
THIS DRAWING IS TO BE USED FOR THE STATED PURPOSE
ONLY AND SHOULD NOT BE USED FOR ANY OTHER