




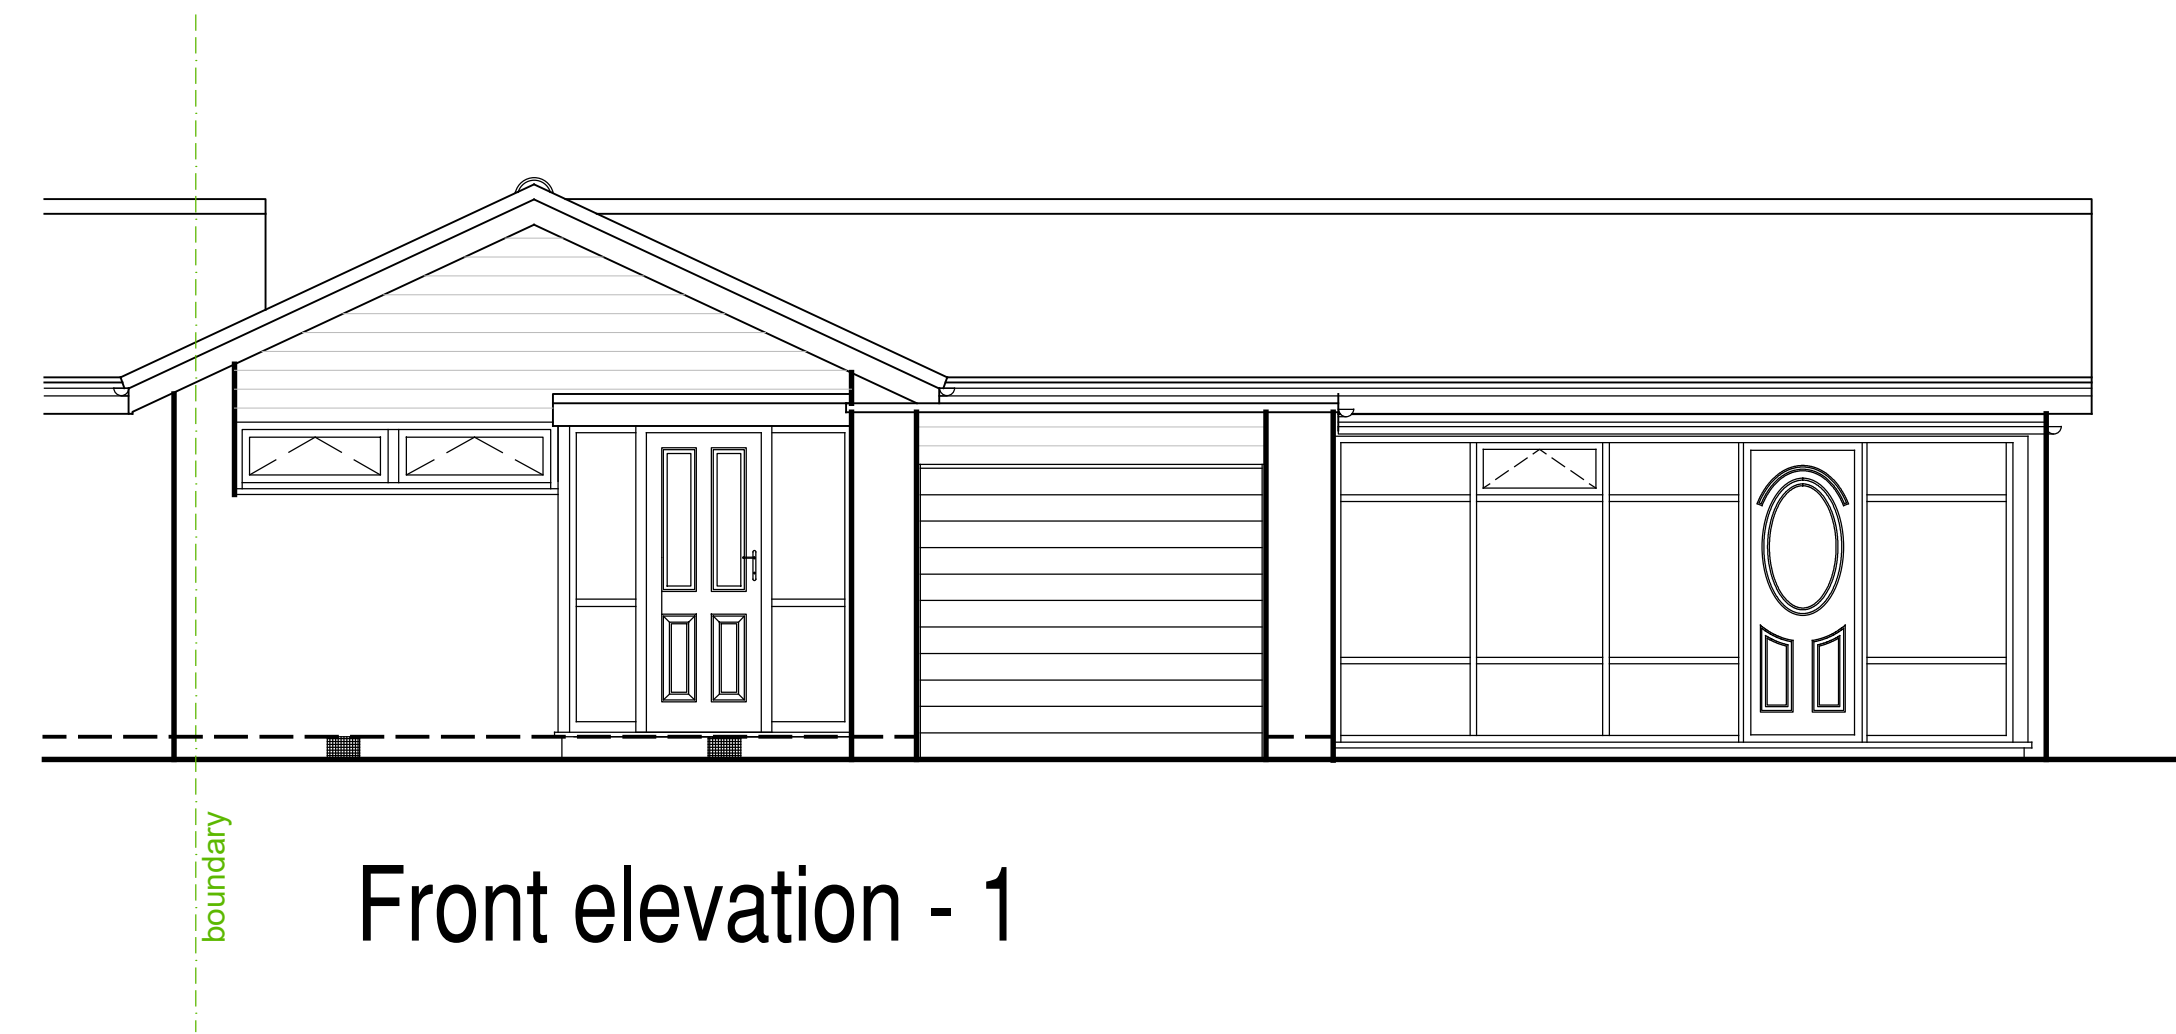


Front elevation - 1

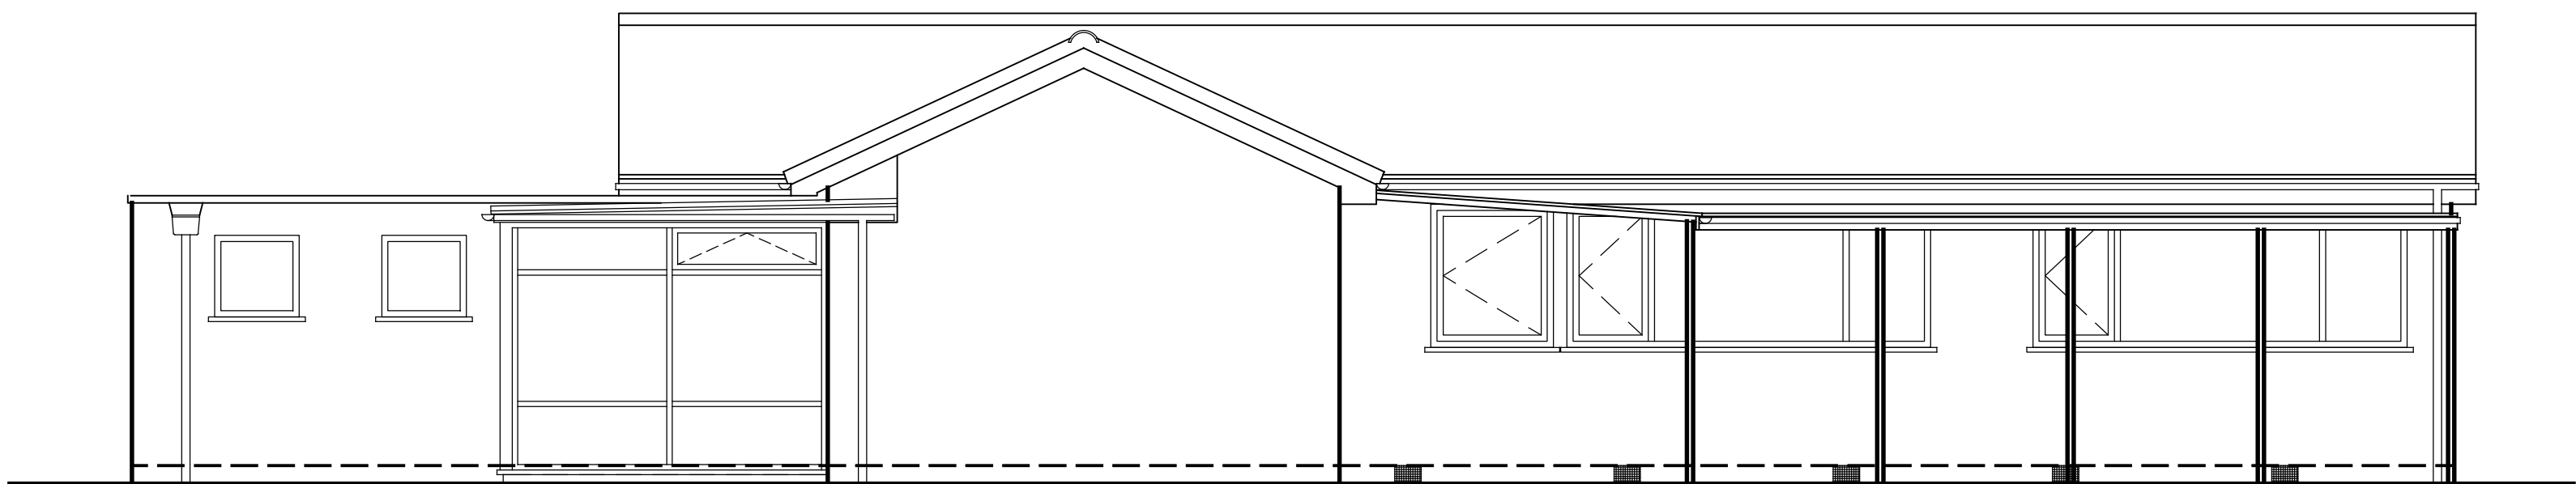

Side elevation - 2

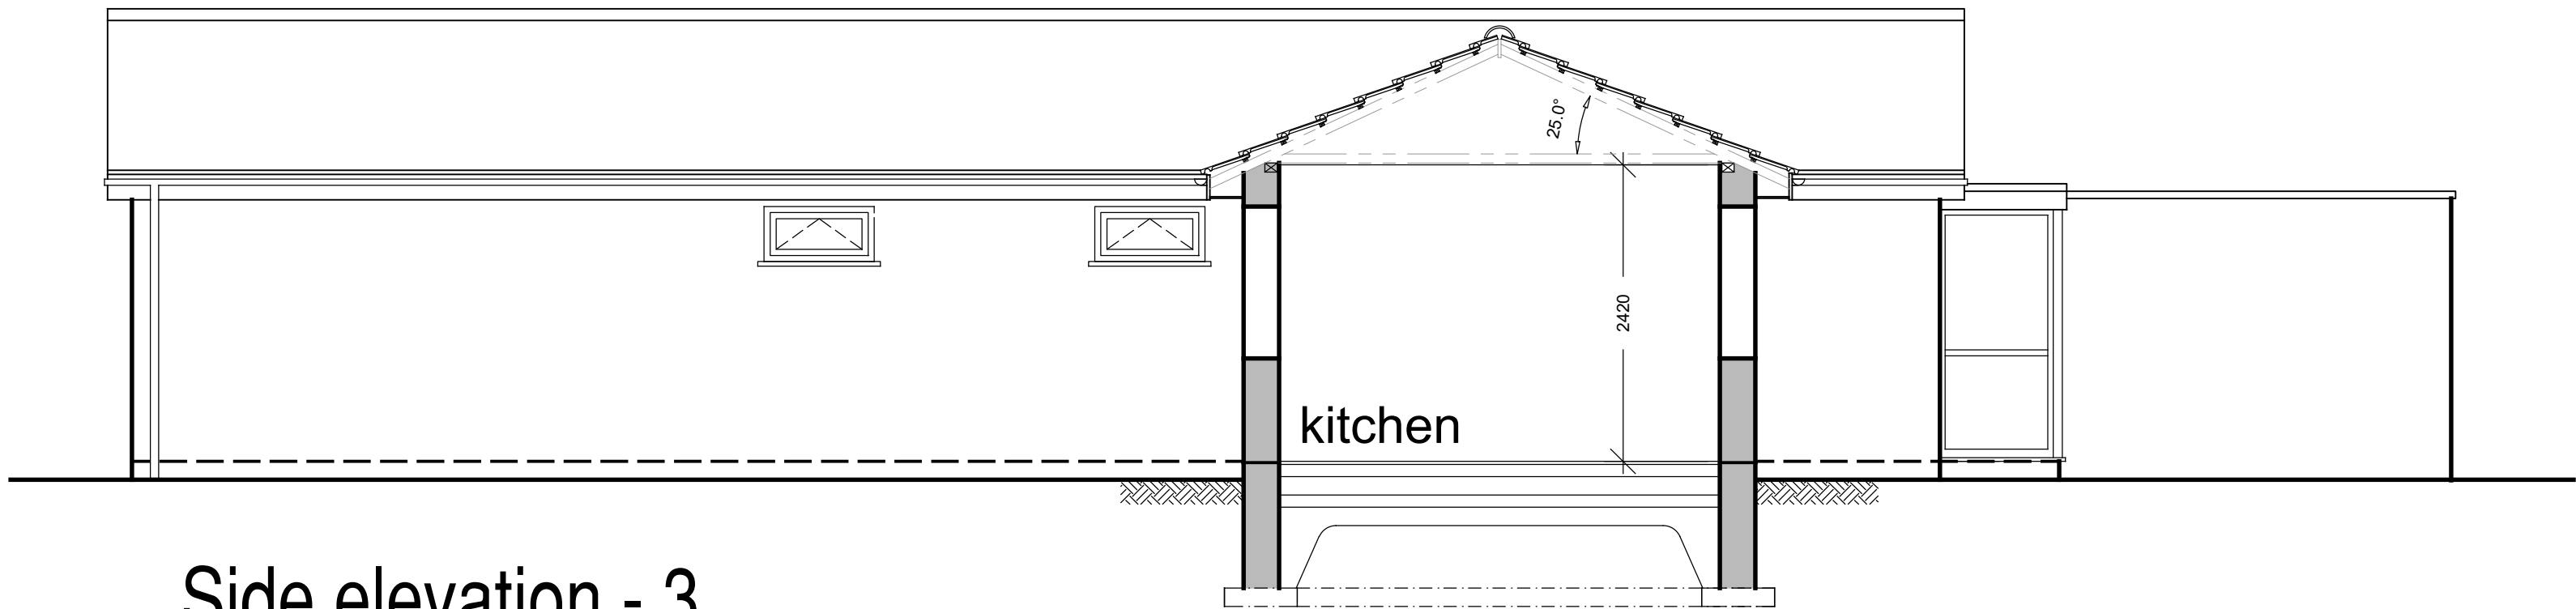

Side elevation - 3

 

CONTRACT		
15 Greenoak Drive Sale Manchester M33 3QA		
TITLE		
Proposed single storey front extension Existing elevations		
SCALE	DATE	DRAWN
1:50	Jan. 2024	GH
CONTRACT NO.	DRAWING NO.	REV.
1470	2	

Gary Hill Designs

87 leigh road
worsley
manchester m28 1lg
t: 0161 790 0338