


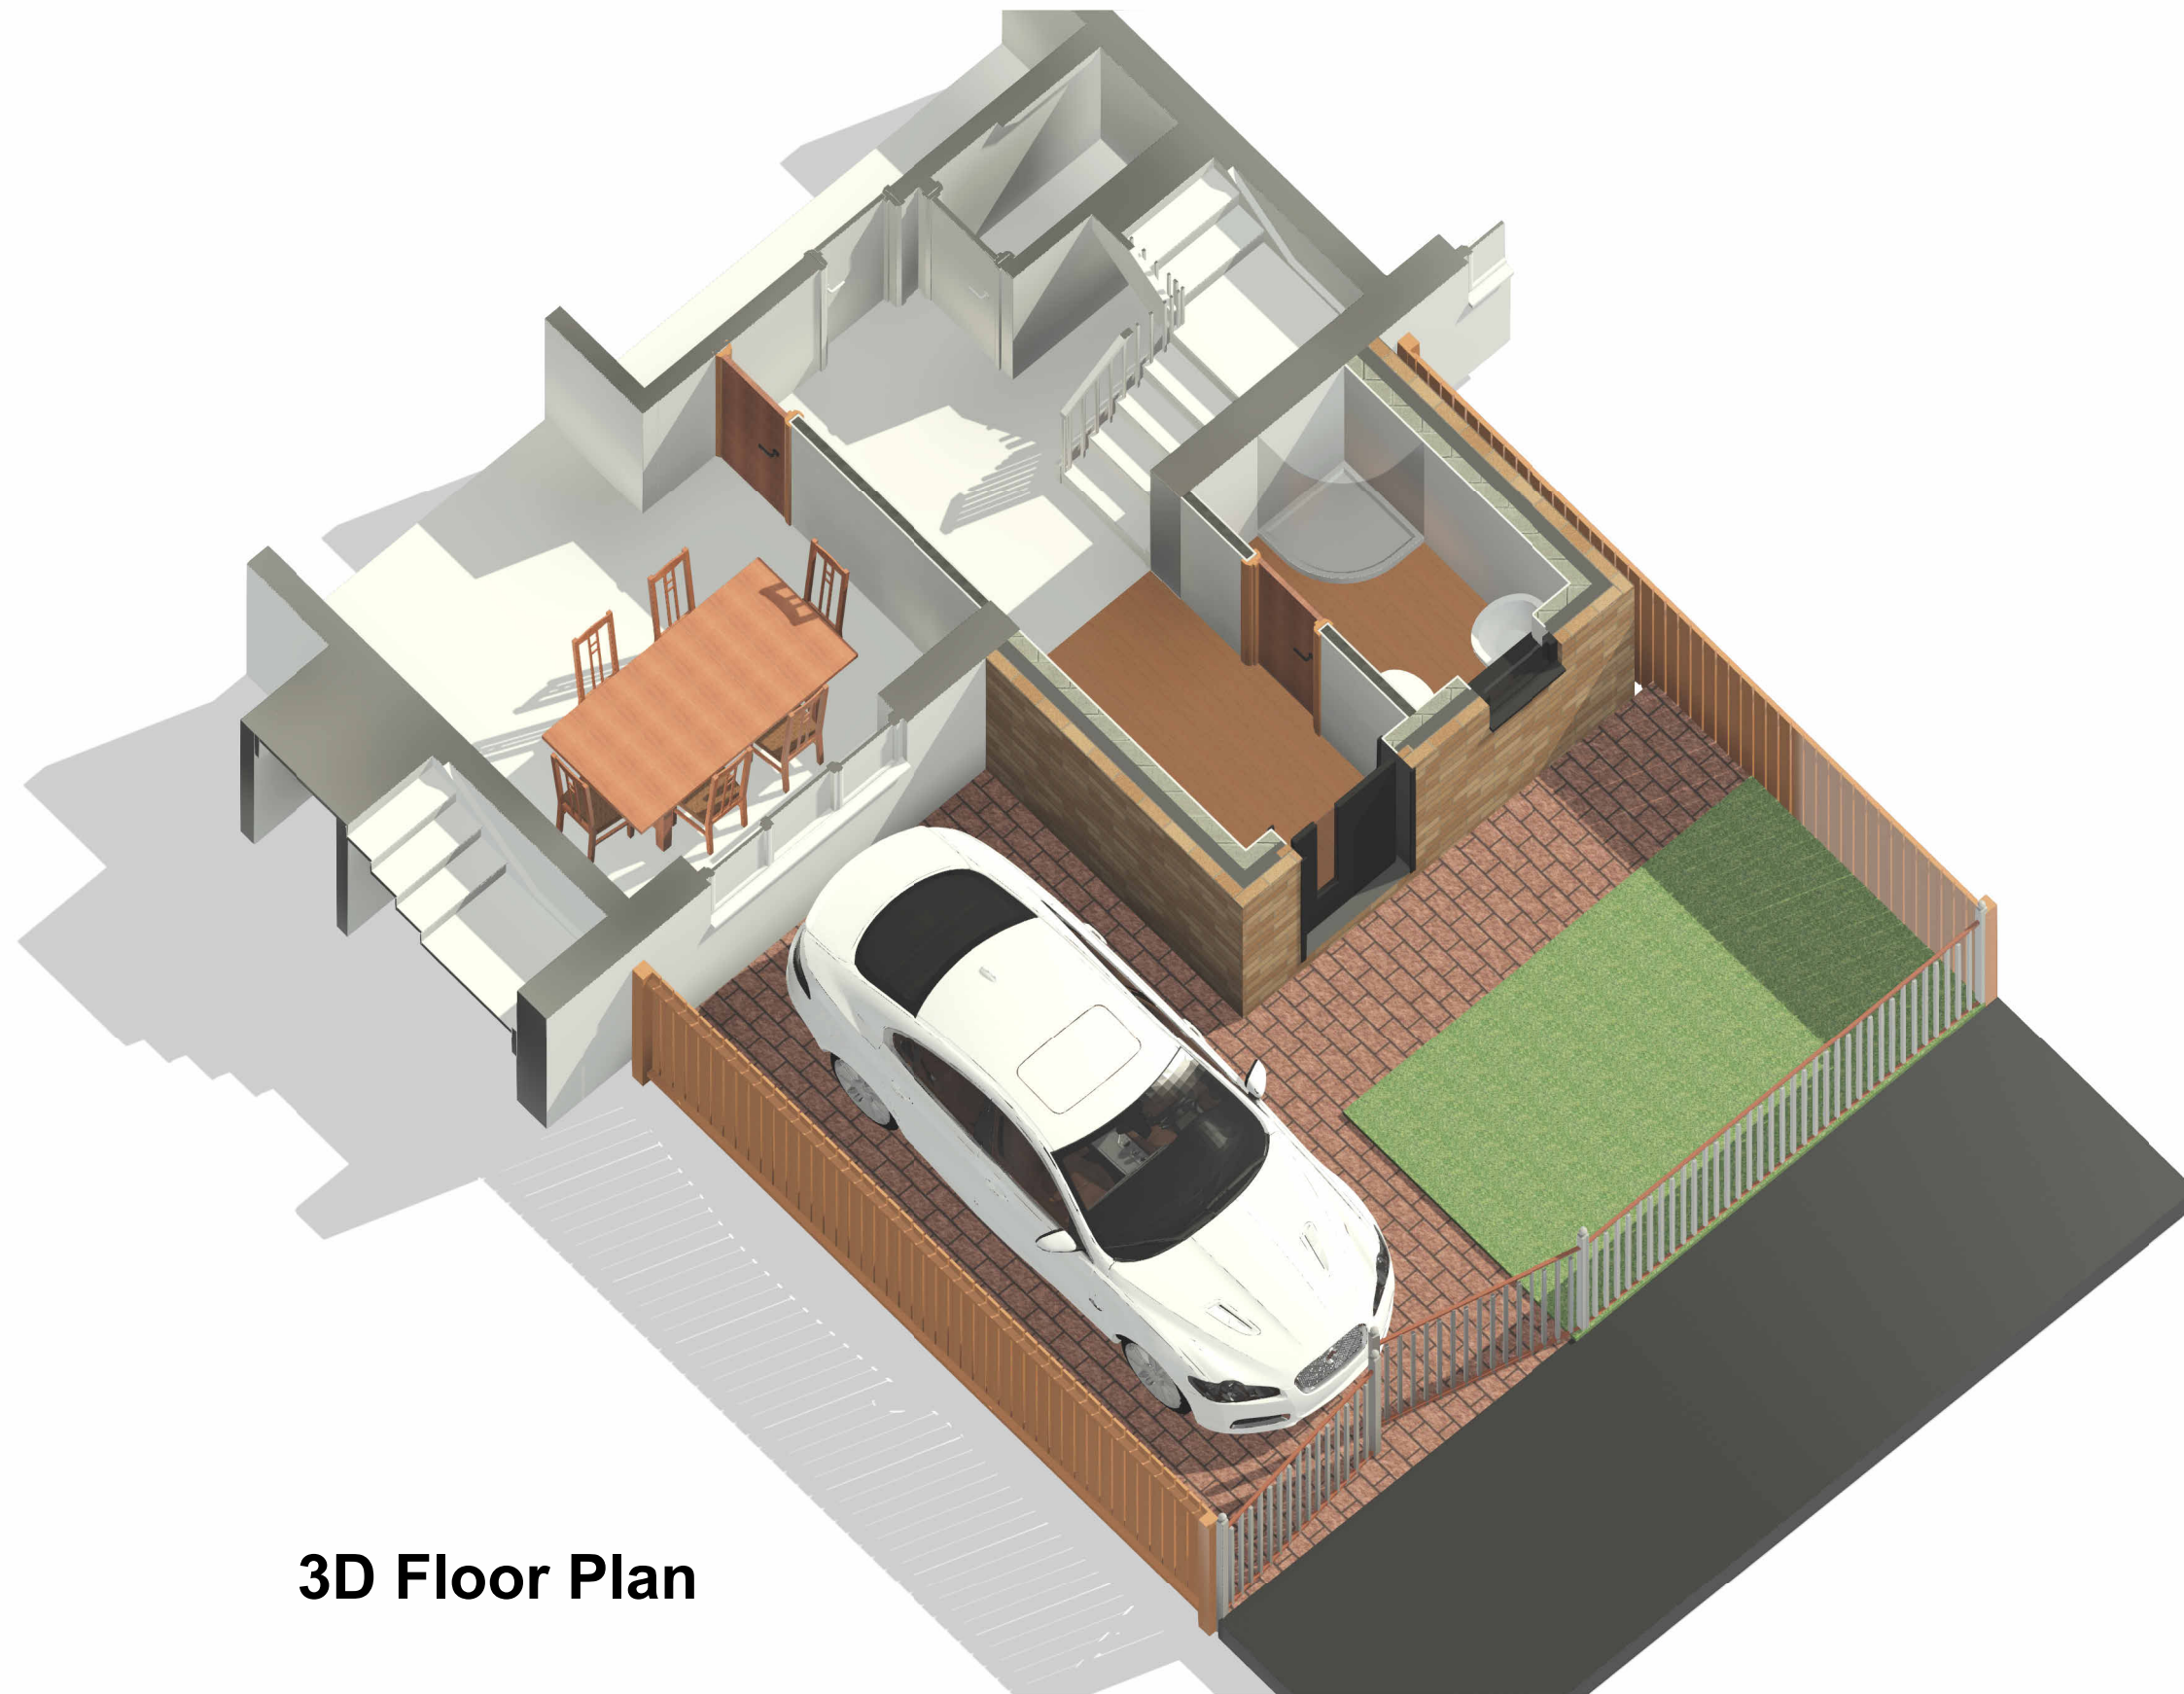

3D Floor Plan

COPYRIGHT © ALL RIGHTS RESERVED BY VIKAS ALYAS LTD. DO NOT SCALE FROM DRAWING. DRAWING INDICATES DESIGN INTENT ONLY. REPORT ANY DISCREPANCIES TO CLIENT / VA LTD. NOT TO BE USED FOR CONSTRUCTION UNLESS STATED SO. TO BE READ IN CONJUNCTION WITH OTHER DRAWINGS OR SPECIFICATION WHERE PROVIDED.

ARCHITEK

BUILDING DESIGN CONSULTANCY

0161 511 8479

vikas@architek.uk

916 Stockport Road, Levenshulme, Manchester, M19 3AB

No.	Description	Date
P1	Issue to Planning	15.08.2023

PROJECT		ADDRESS	CLIENT				
Front porch extension		1152_12 Marsham Close, Longsight M13 0LW	Zubaida Rauf				
		SHEET	Date 21.07.2023	Project number 1152	Scale (@ A3)		
Manchester City Council	PURPOSE OF ISSUE Planning		3D Floor Plans	Drawn by VA	DRAWING NUMBER		REV
				Checked by VA	A106		P1