




- do not scale dimensions from this drawing
- all dimensions to be checked on-site and
discrepancies to be reported to the architects

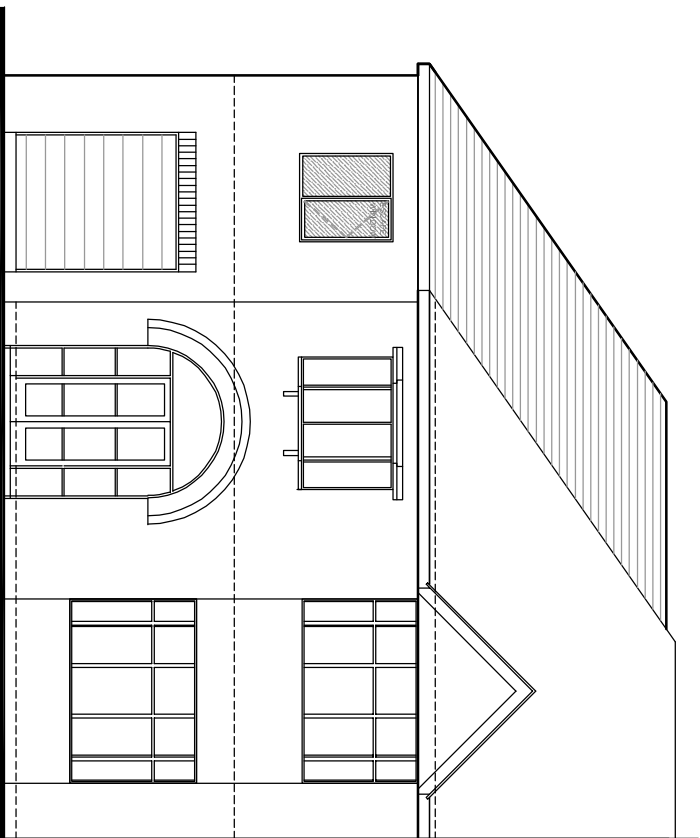


Front Elevation

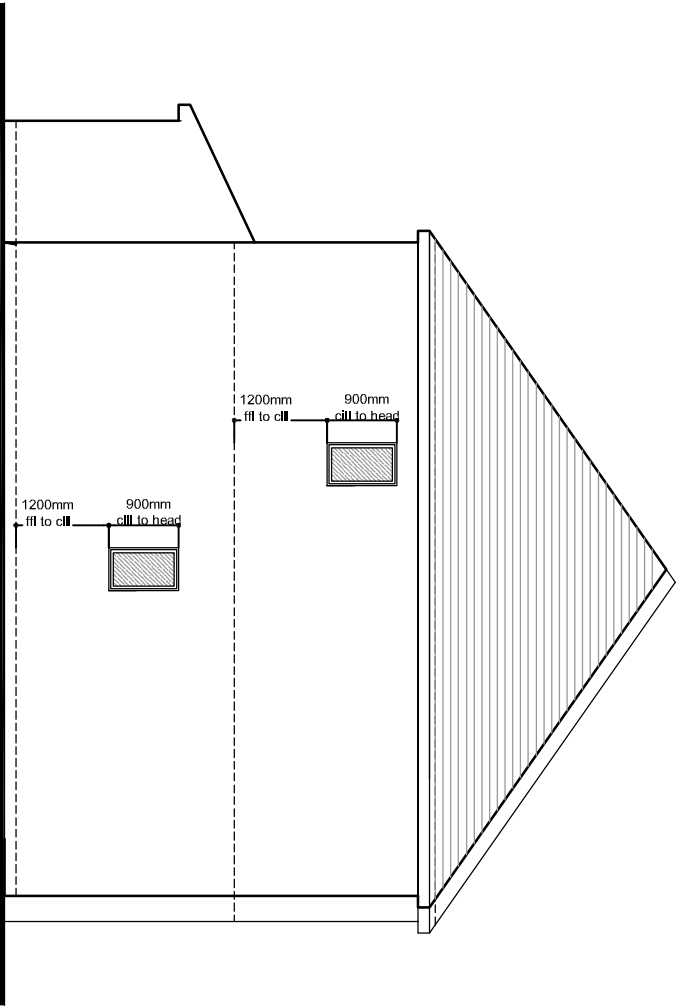

Gable Elevation

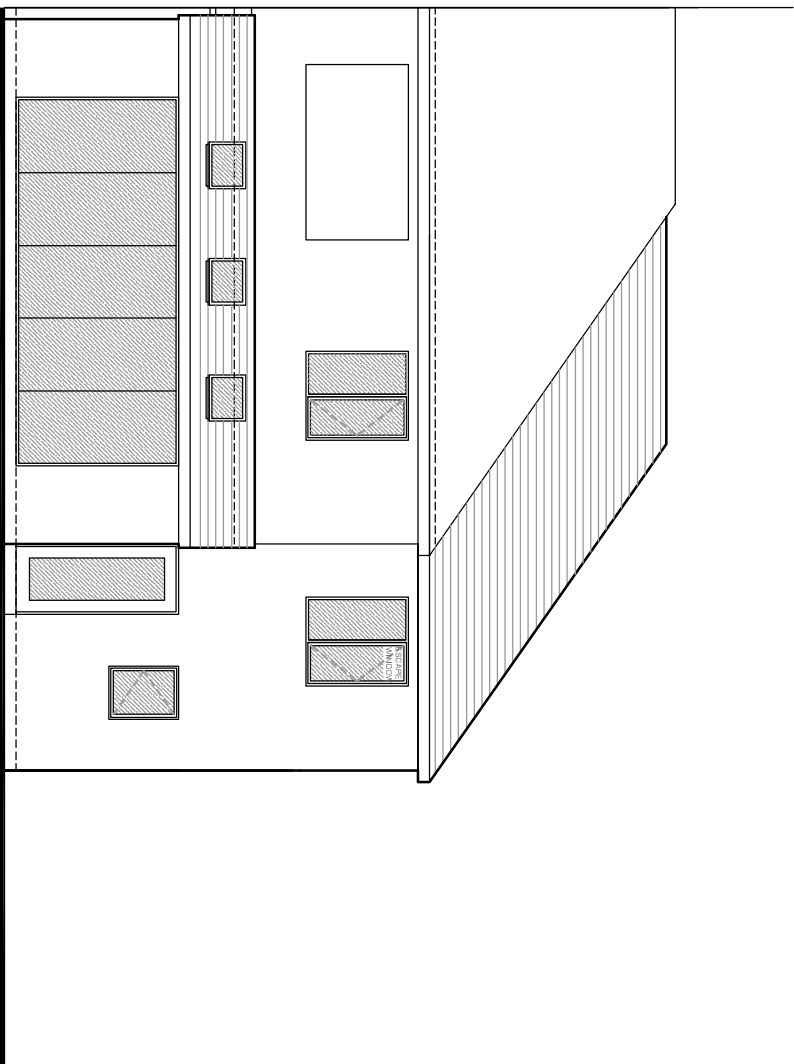



Rear Elevation

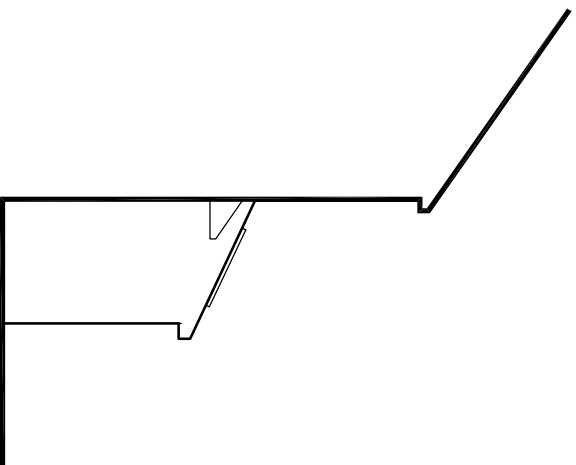

Gable Elevation



Proposed Elevations

SCALE 1:100

 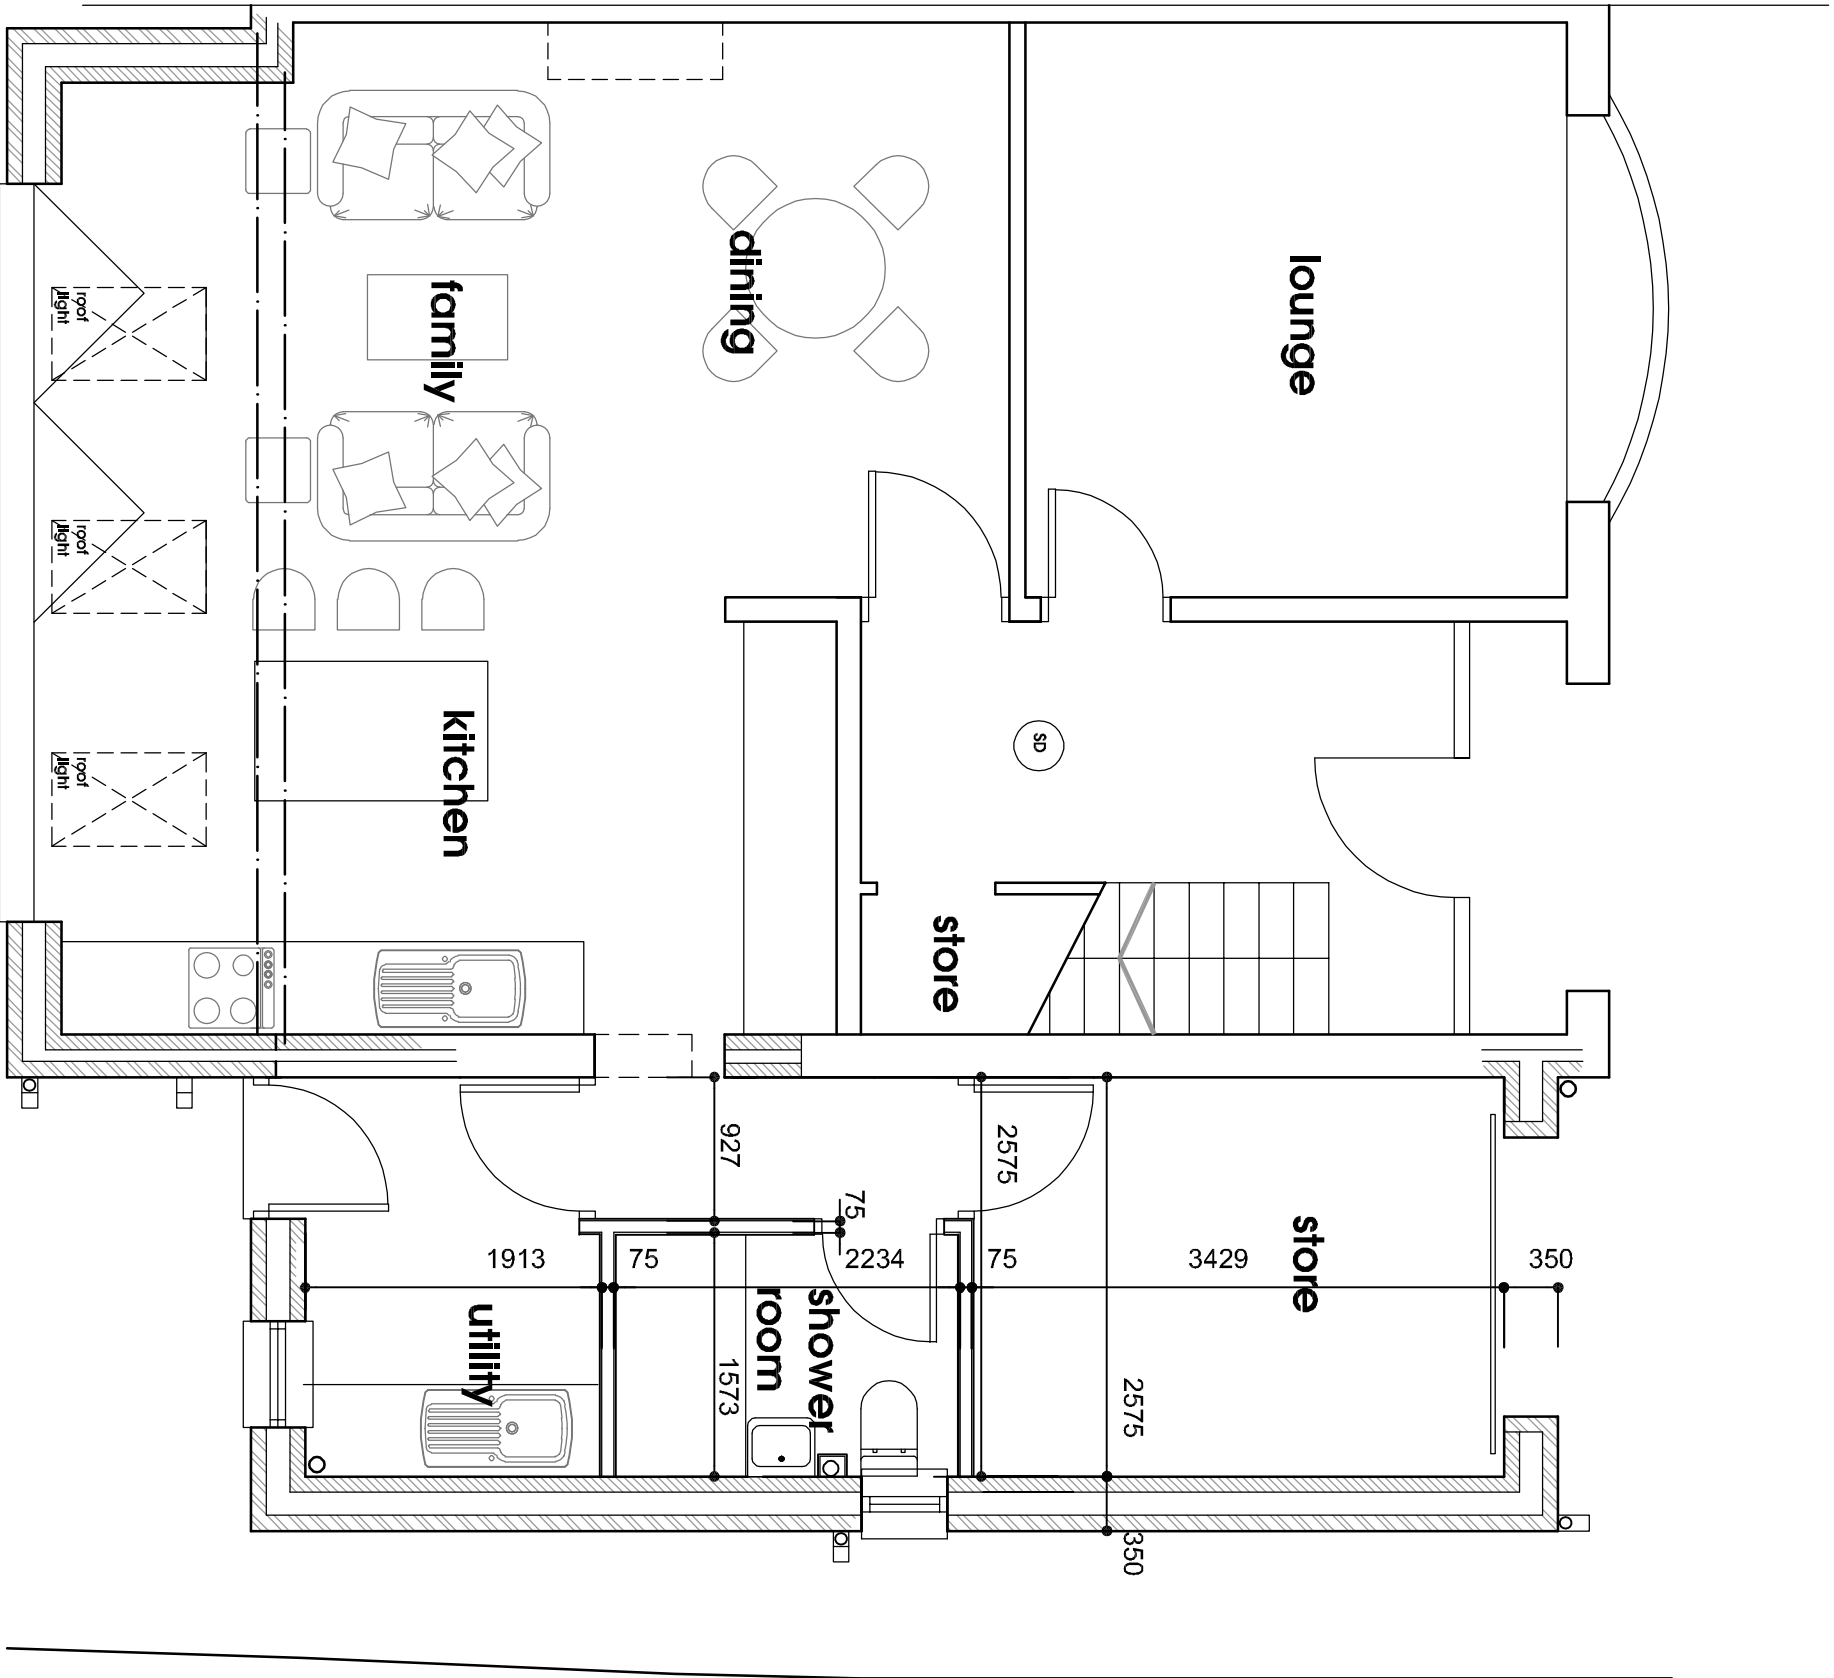

Proposed Ground Floor Plan

SCALE 1:50

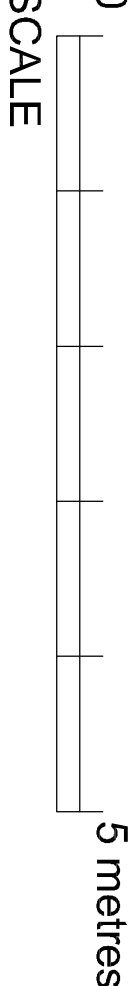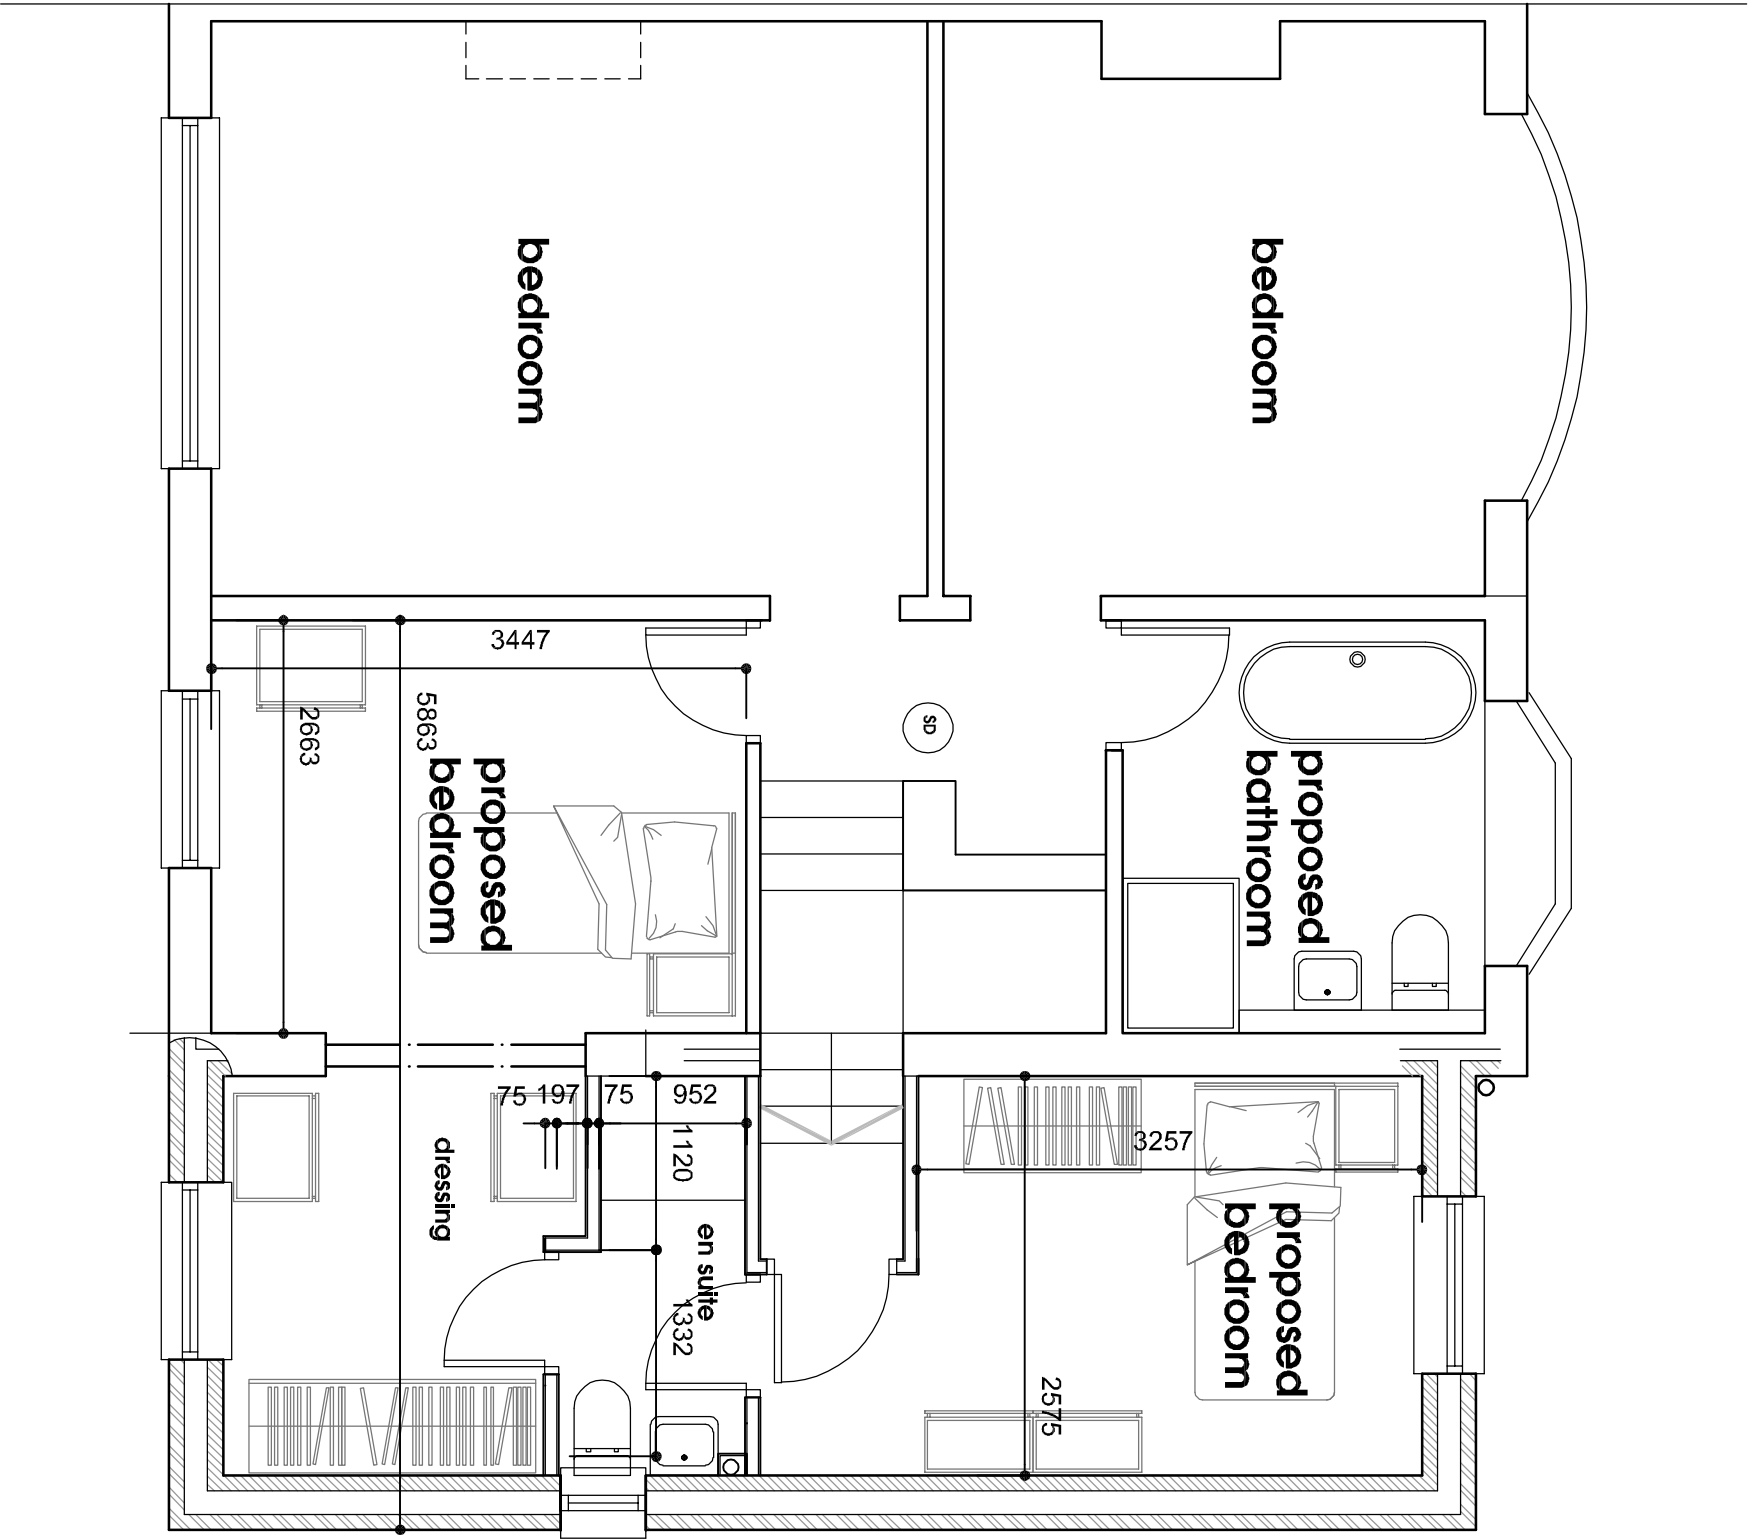

Proposed First Floor Plan

SCALE 1:50

Client
Mr & Mrs S Barlow

Project
**Proposed Extension and Alteration
448 Pairs Wood Road, Didsbury,
Manchester, M20 5GP**

Title
Proposed Plans & Elevations

Drawing number
1225:03

Scale
As shown A1

Drawn by
As shown A1

Date
Oct 22

Status

fisk
& associates
architects

20 chorley road, swinton, manchester, m27 5qj
t - 0161 793 5300 e - info@fisk.co.uk

