



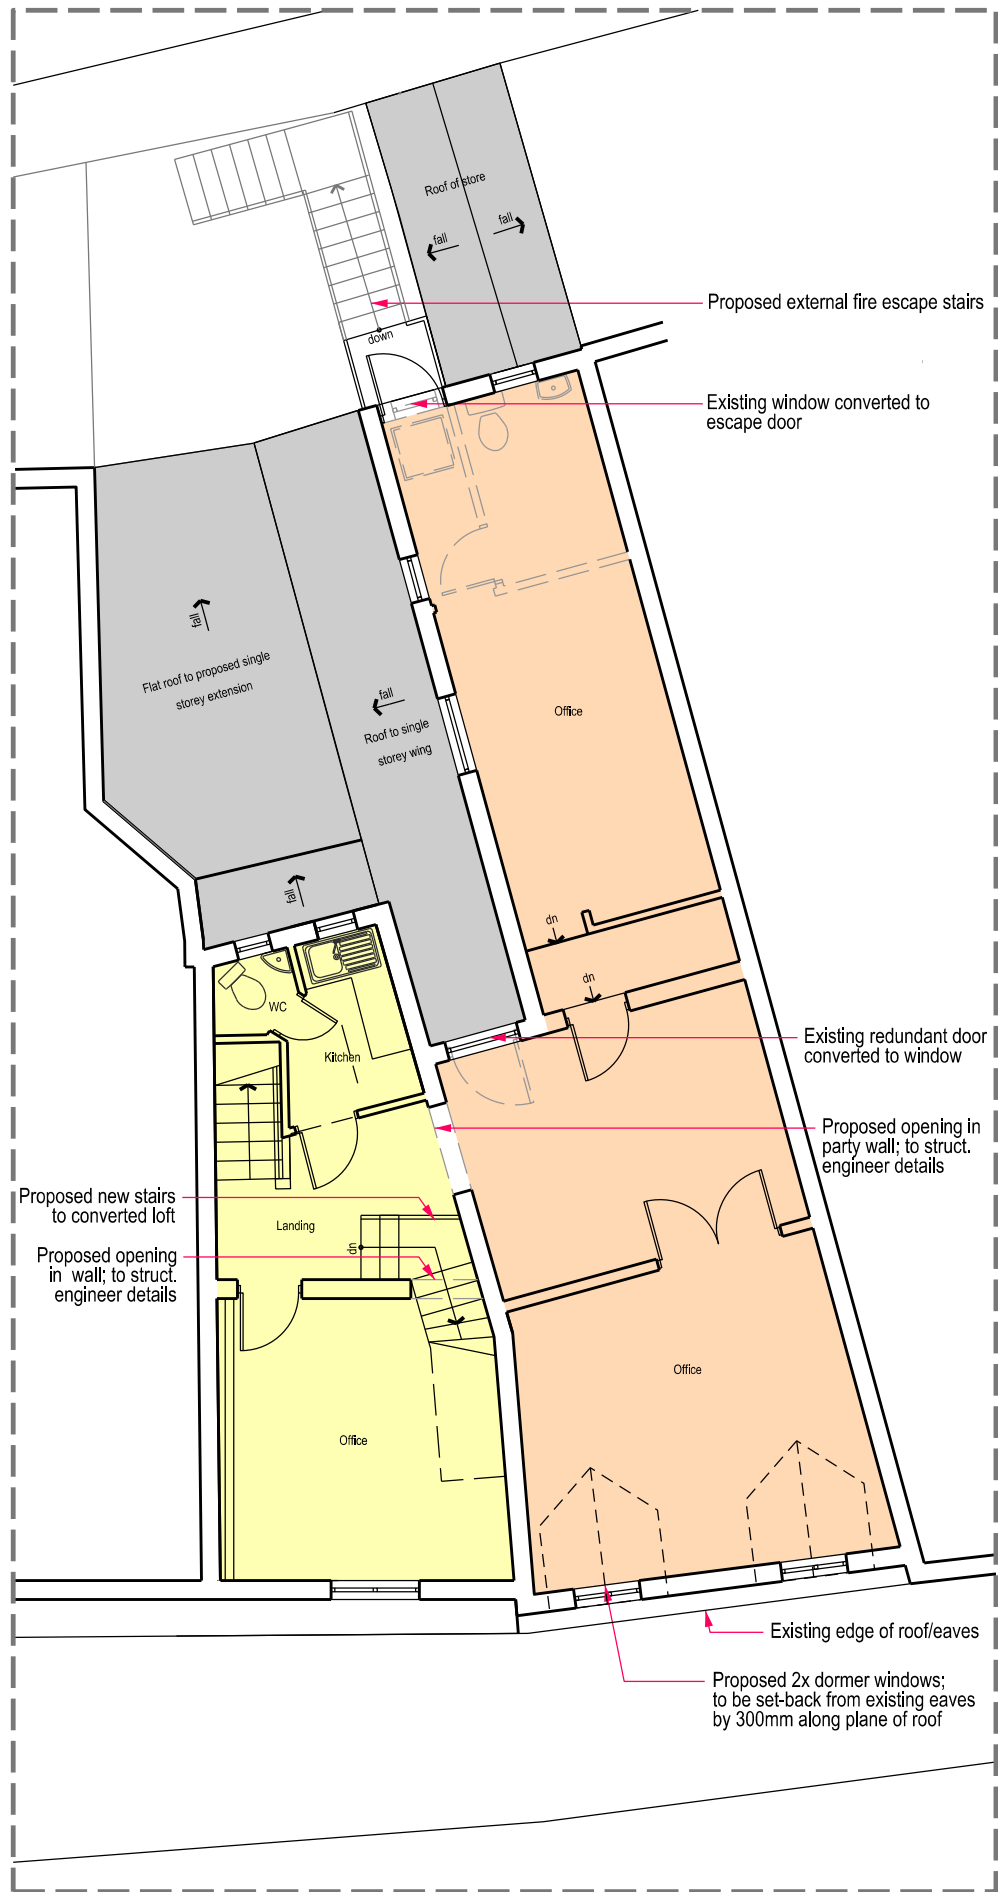

Proposed First Floor Plan @1/100

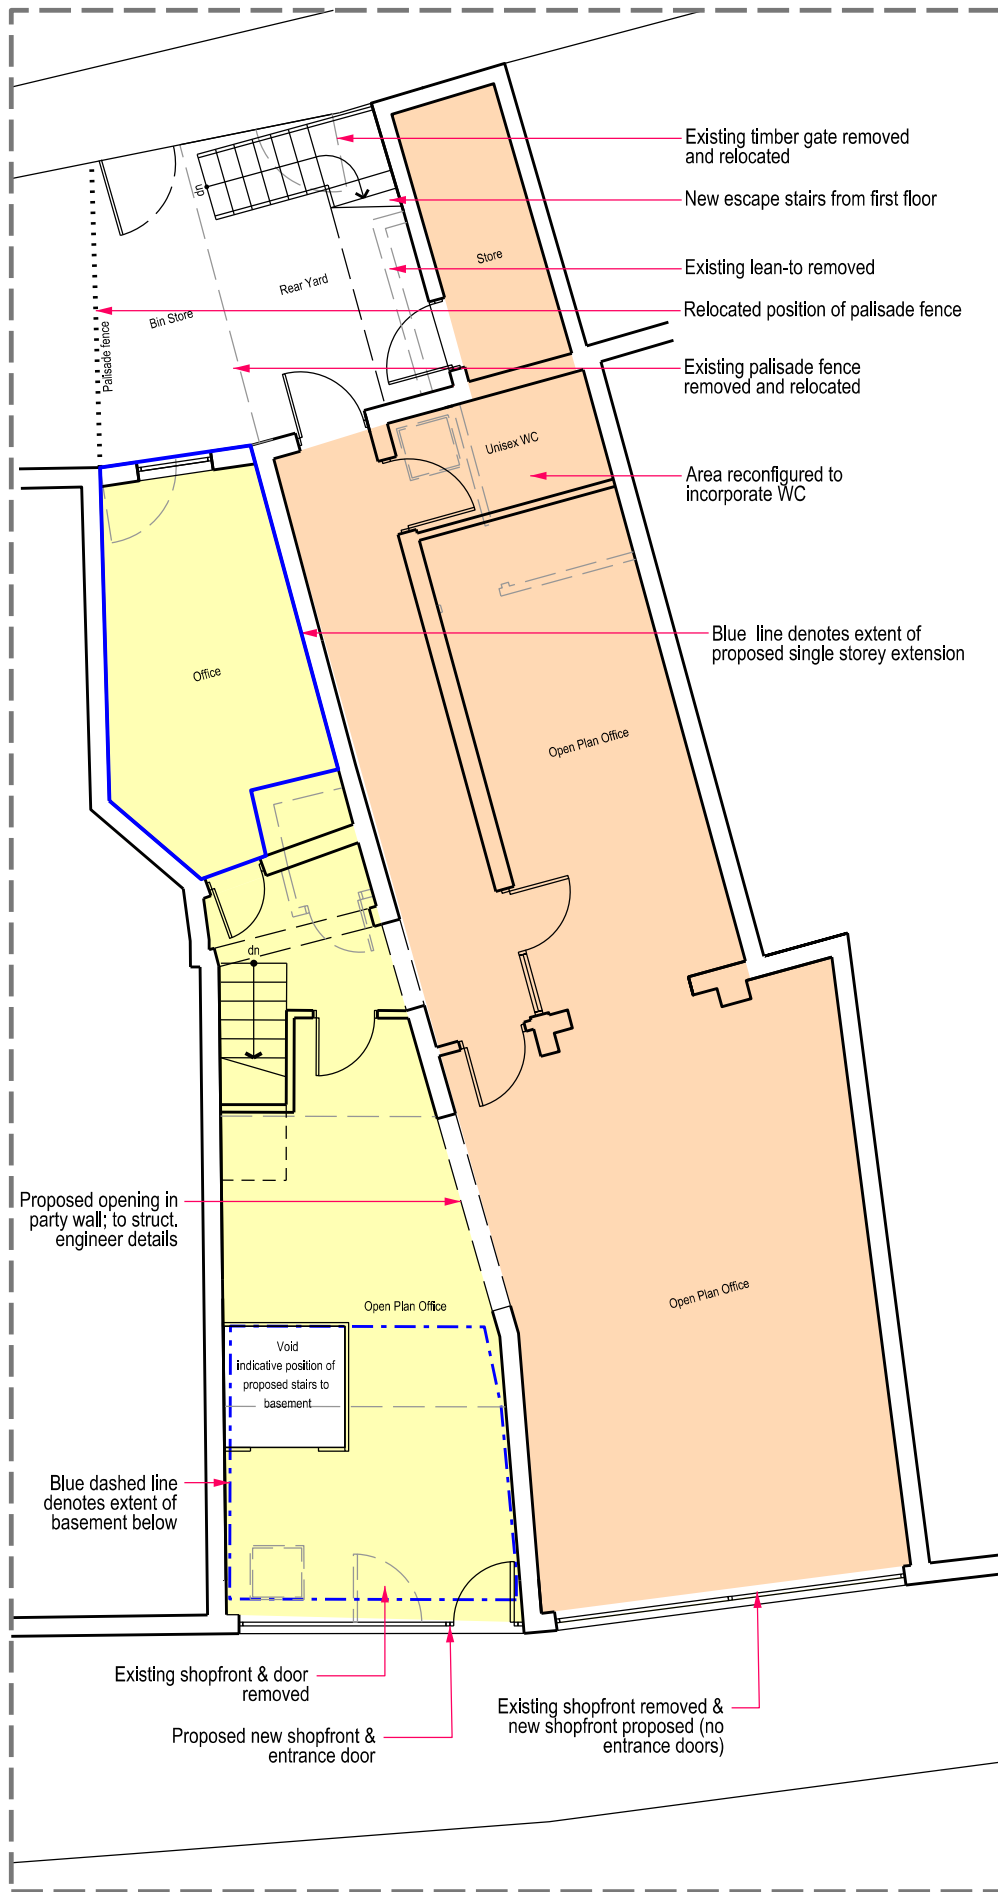


Proposed Ground Floor Plan @1/100


Note:
All existing site dimensions and datum levels must be verified on site.

Key:


- Internal Footprint of No. 462
- Internal Footprint of No. 464
- Existing walls & elements removed

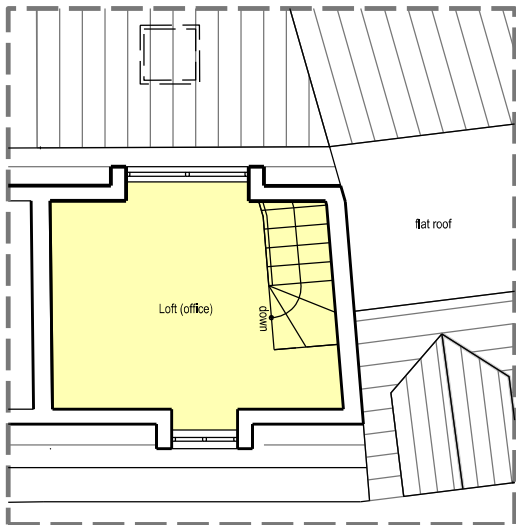

Proposed Loft Plan @1/100

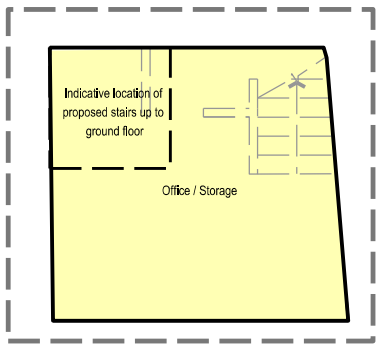

Proposed Basement Plan @1/100

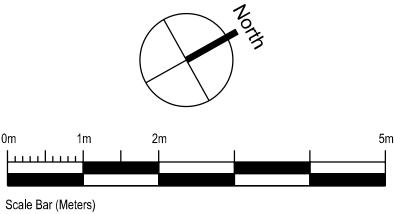

A	Shopfront & entrance door configuration amended to suit elevations. First floor: twin dormers set back from eaves to suit elevations. Loft plan: front dormer size reduced to suit elevations.	CL	25.09.23
No		Prep	Date
Amendments			
LCA Architecture & Planning Email: lx.chowdhury@gmail.com Tel: 07563 952231			
Project 462 & 464 Wilmslow Road Withington M20 3BG			
Title Proposed Floor Plans			
Job No. 2212		Drawing No. PL.14A	
Amendment:		Scale @A3: 1/100	
Status: For Planning Approval Only			
Auth. CL		Date. Sept, 2023	