



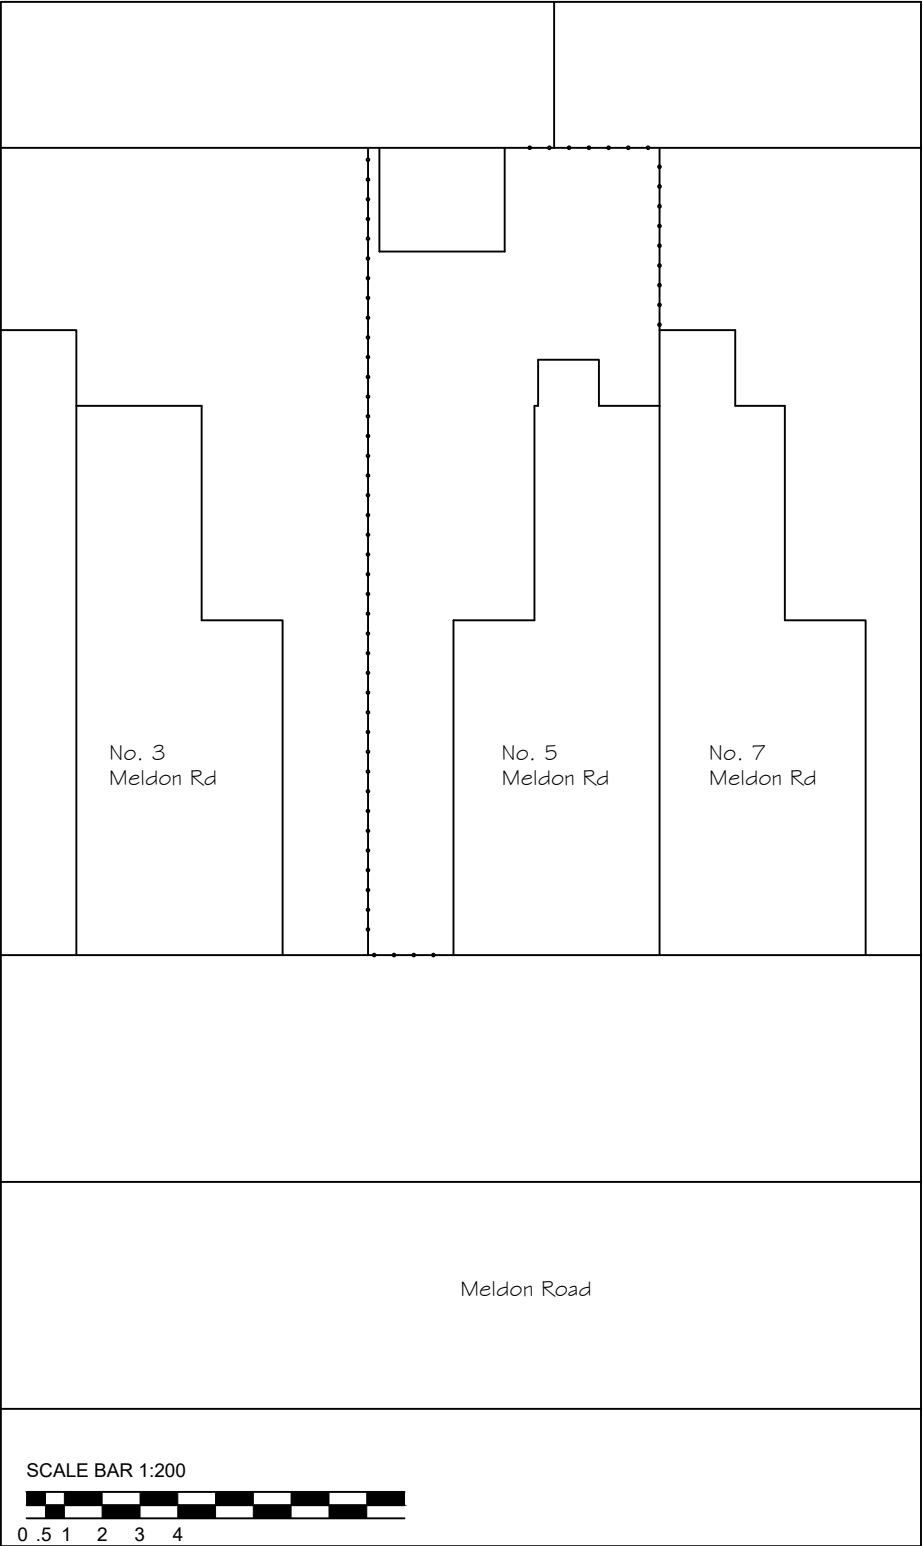


Existing Site Plan


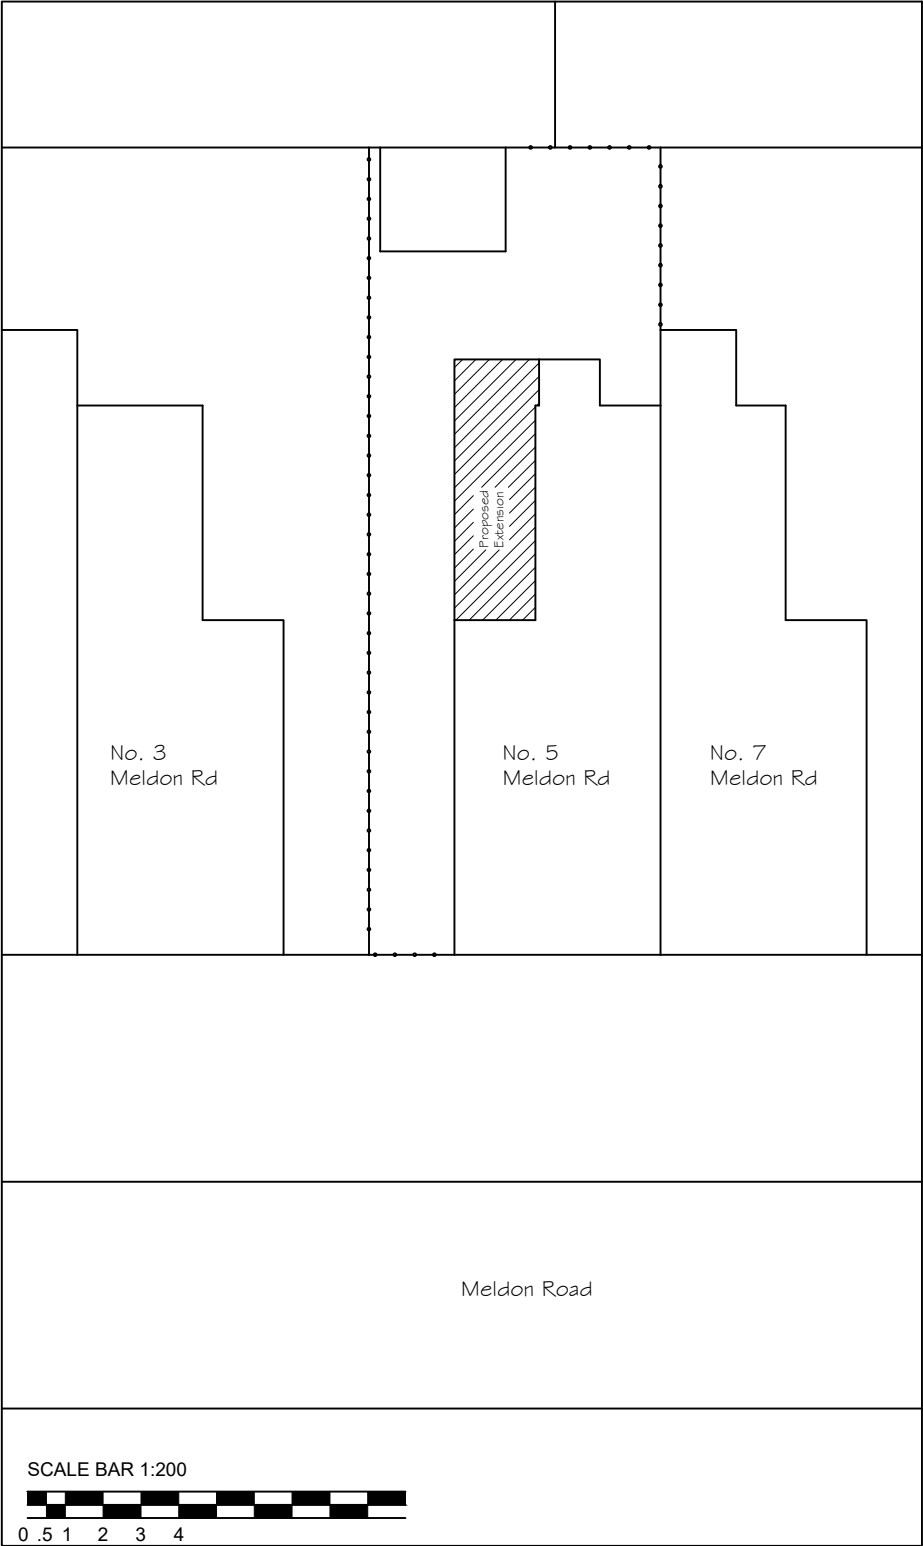


Proposed Site Plan


TITLE				
SITE PLAN				
PROJECT				
PROPOSED SINGLE STOREY REAR EXTENSION AT 5 MELDON ROAD, MANCHESTER, M13 0TZ				
PLOT SCALE 1=1	SCALE 1:200	DRN F.A.	DATE 18/09/23	DRAWING No. 01
				REV B

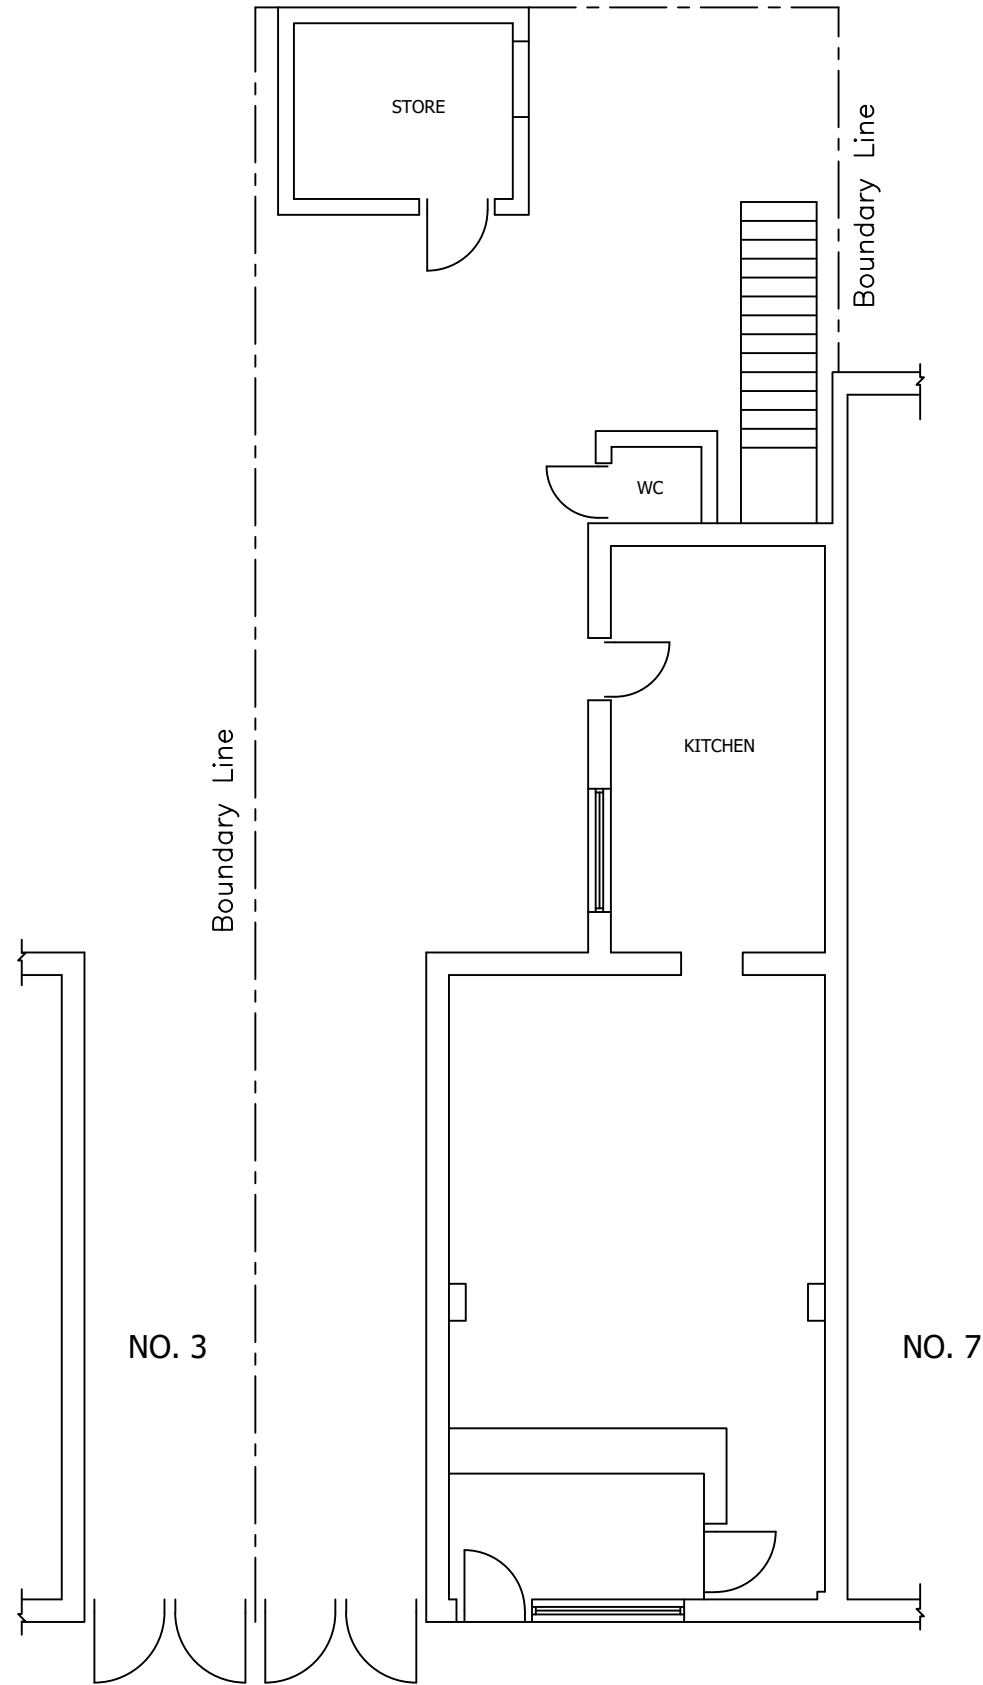


EXISTING GROUND FLOOR PLAN

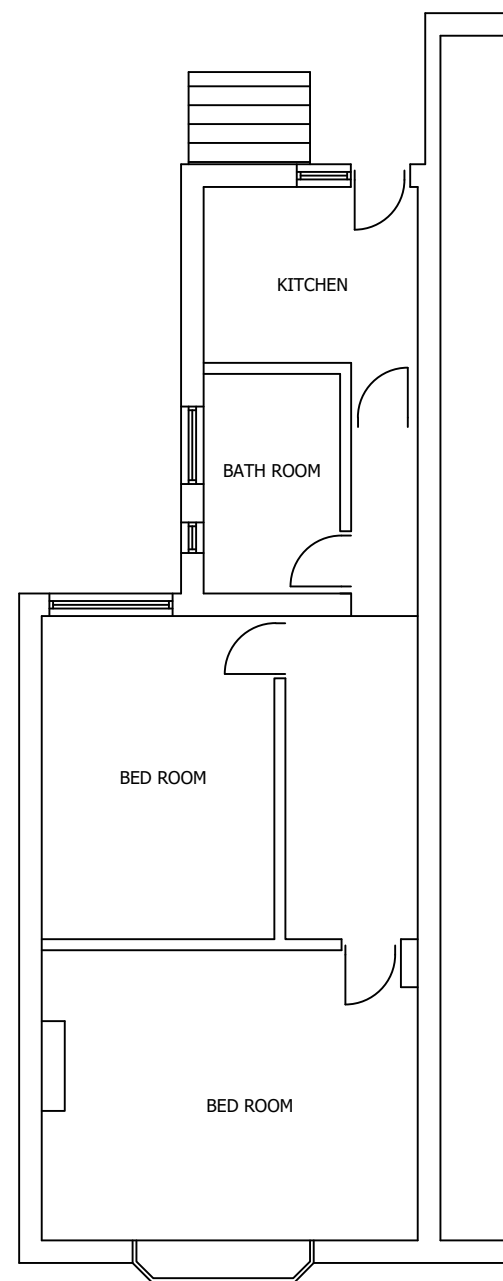 


EXISTING FIRST FLOOR PLAN

 


TITLE EXISTING FLOOR LAYOUTS					
PROJECT PROPOSED SINGLE STOREY REAR EXTENSION AT 5 MELDON ROAD, MANCHESTER, M13 0TZ					
PLOT SCALE 1=1	SCALE 1:100	DRN F.A.	DATE 18/09/23	DRAWING No. 02	REV B

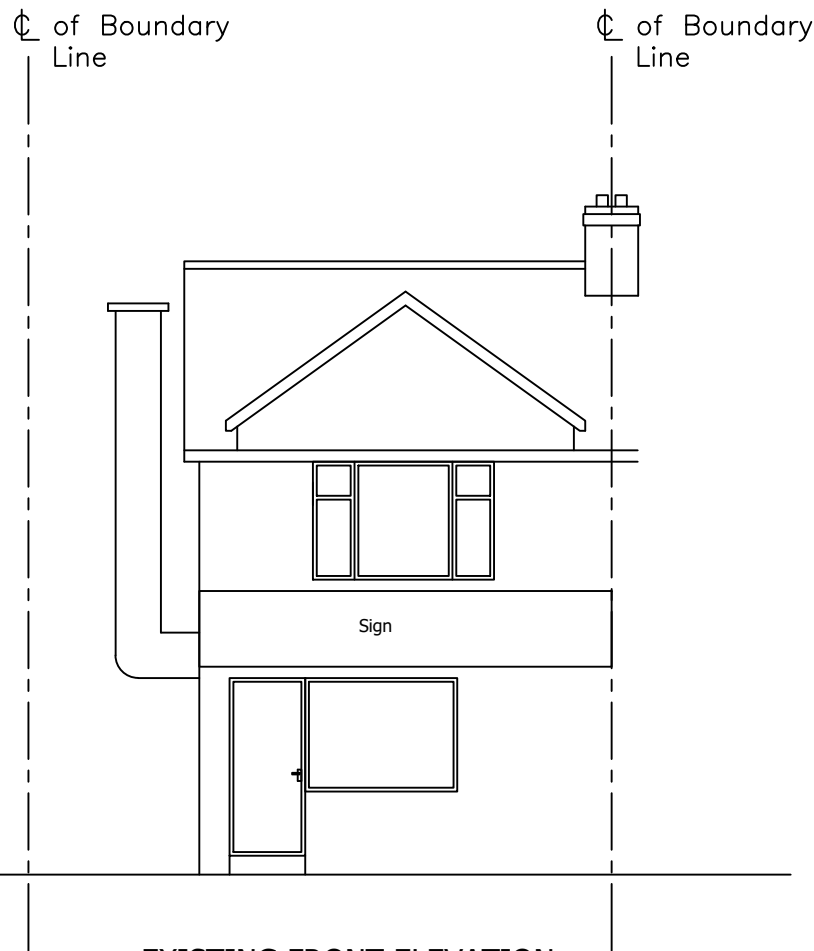


EXISTING FRONT ELEVATION

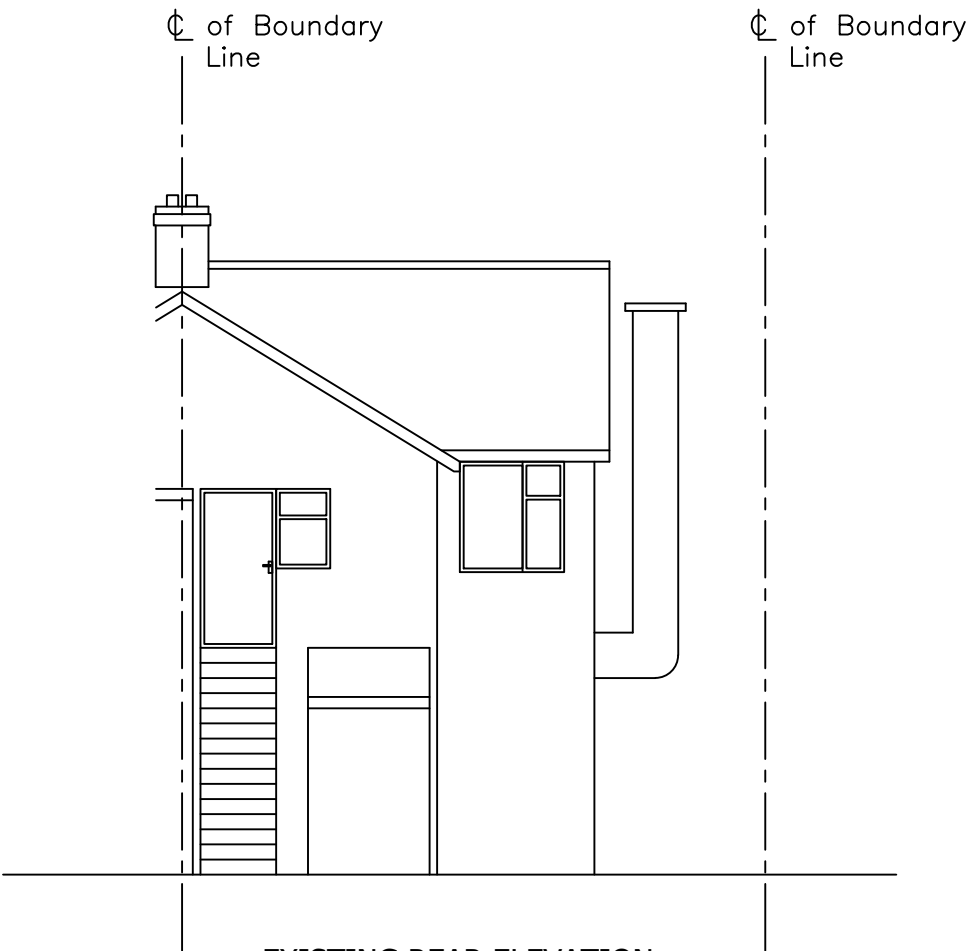


EXISTING REAR ELEVATION

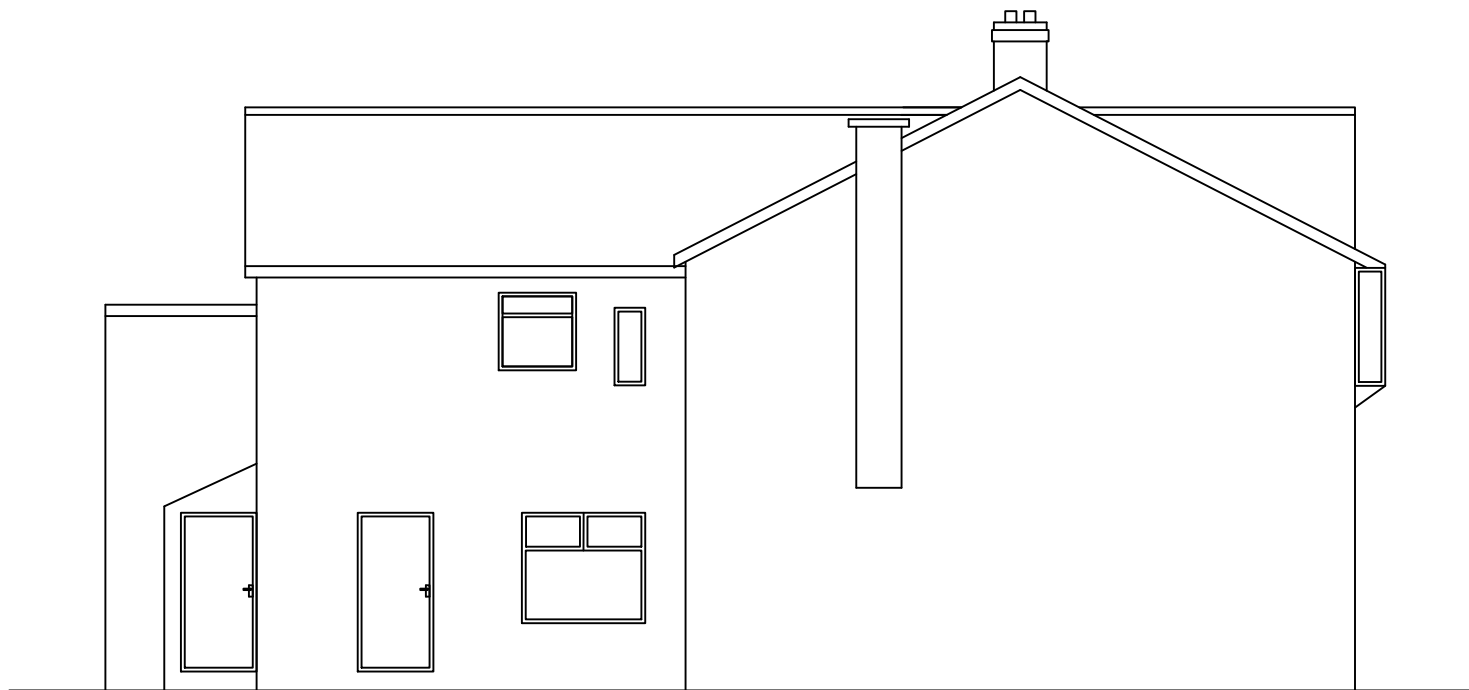

EXISTING SIDE ELEVATION FROM NO. 3



 


TITLE					
EXISTING ELEVATIONS					
PROJECT					
PROPOSED SINGLE STOREY REAR EXTENSION					
AT					
5 MELDON ROAD,					
MANCHESTER, M13 0TZ					
PLOT SCALE 1=1	SCALE 1:100	DRN F.A.	DATE 18/09/23	DRAWING No. 03	REV B

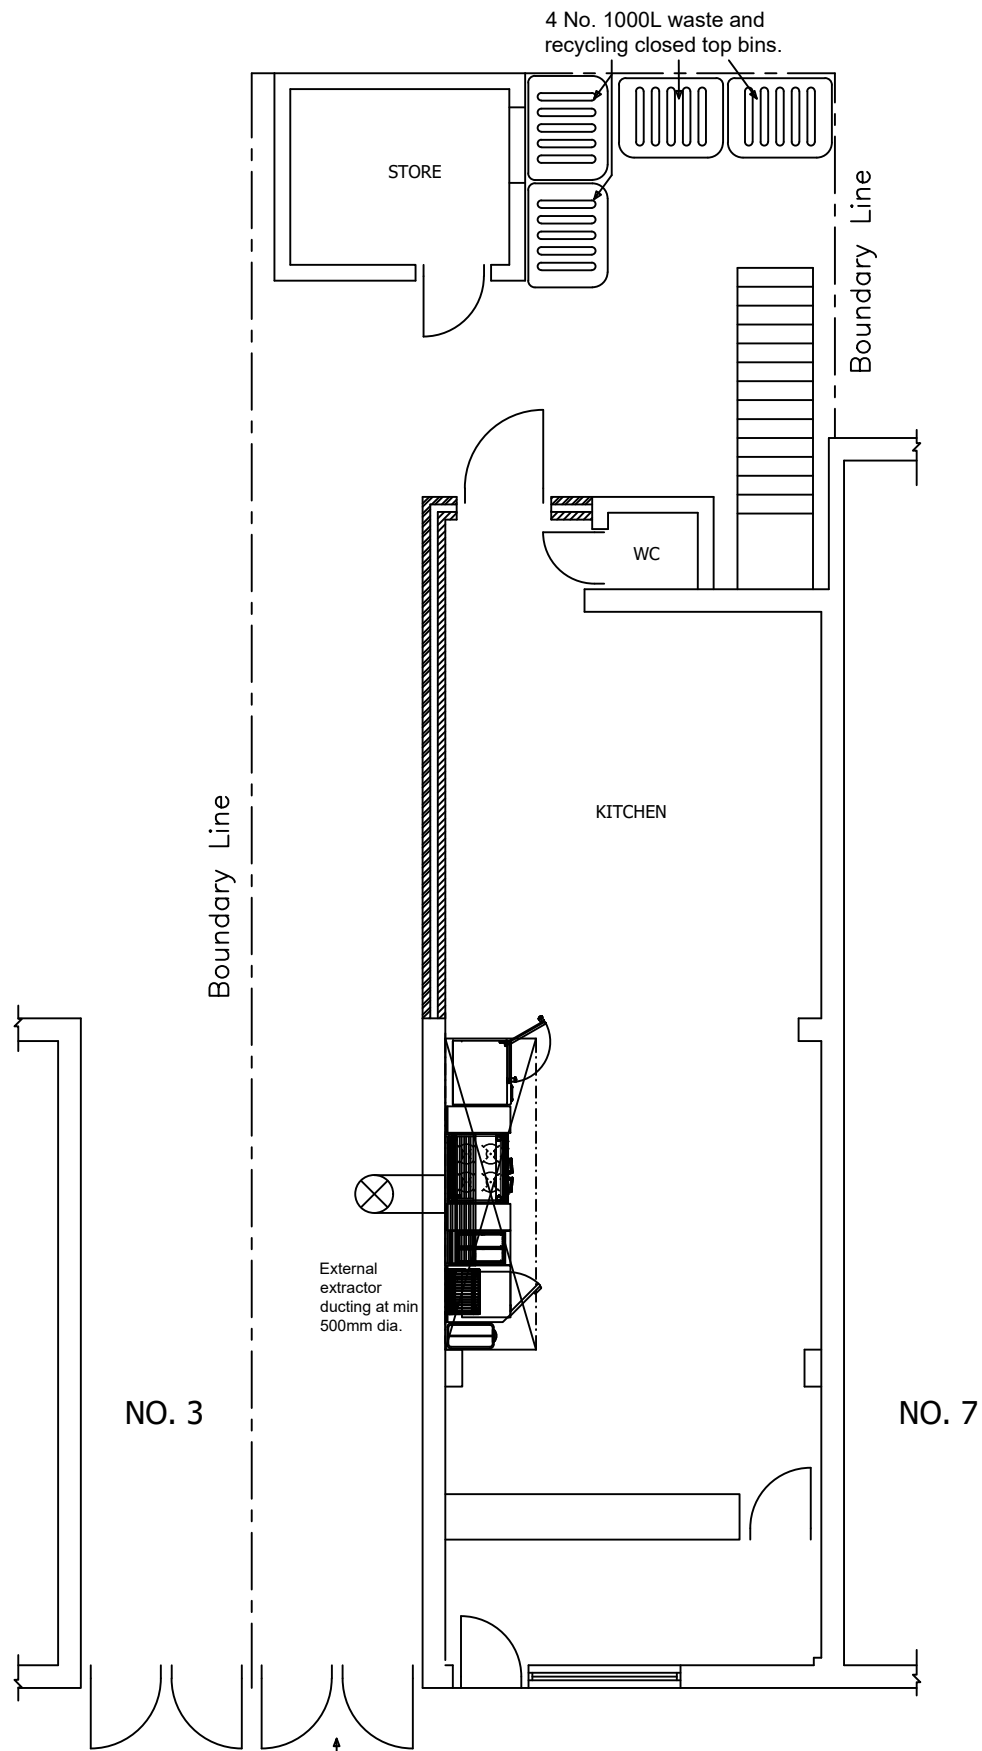


PROPOSED GROUND FLOOR PLAN

Prior to opening of the premises, written agreement between the waste management company and the business proprietor will be provided to confirm access via the front gates as indicated to remove and empty waste bins on collection days.

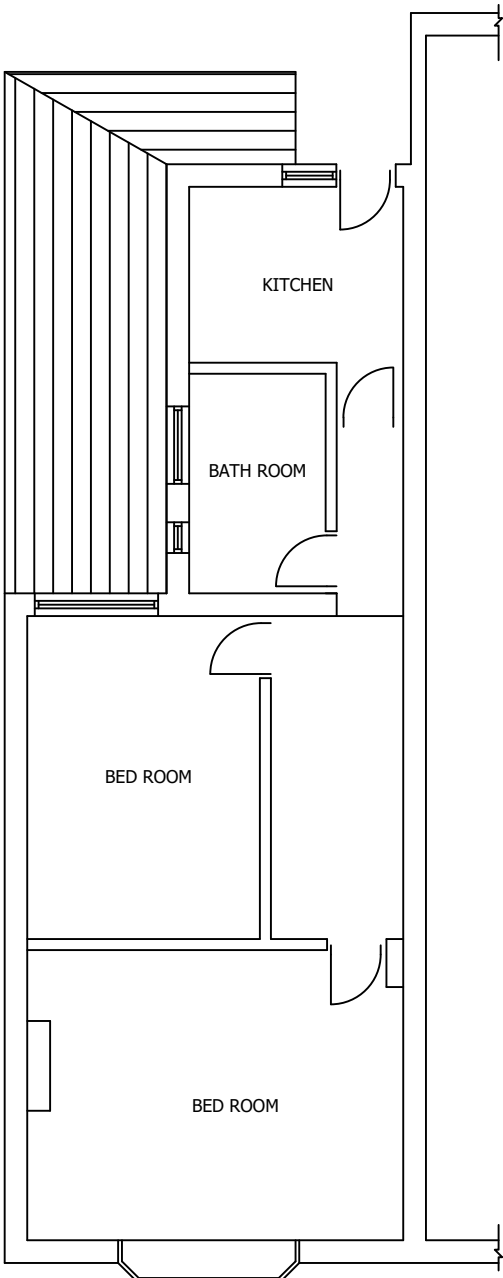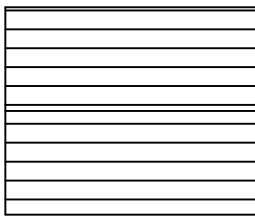 

PROPOSED FIRST FLOOR PLAN

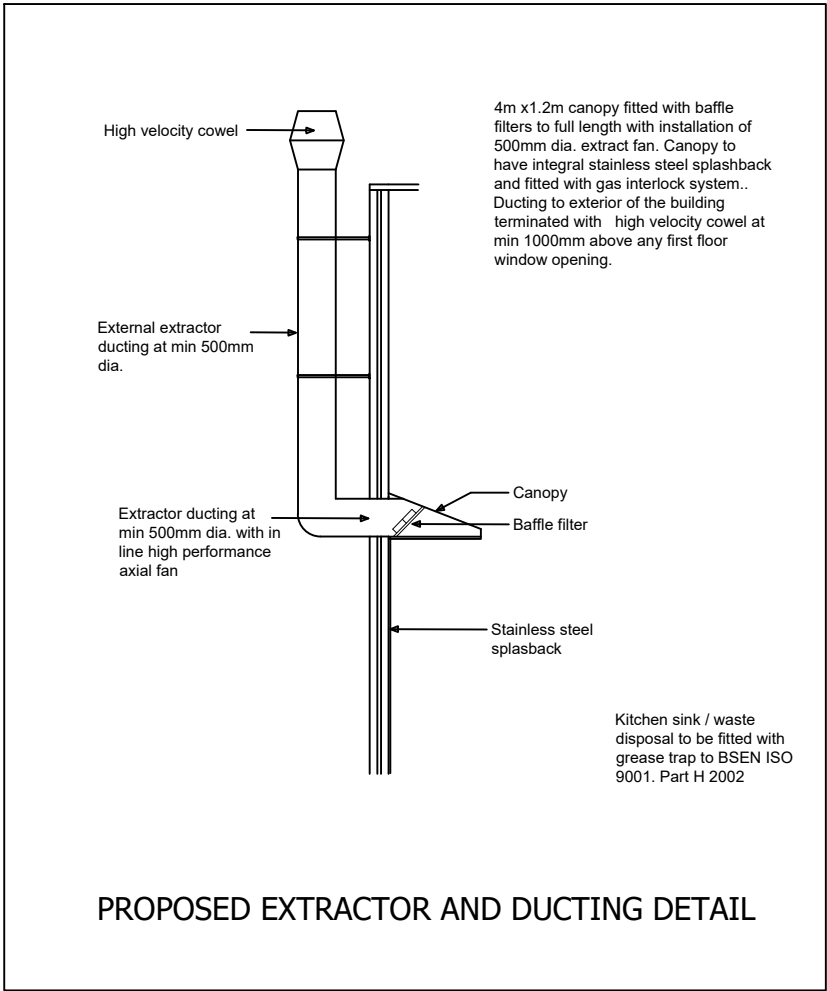

PROPOSED EXTRACTOR AND DUCTING DETAIL


TITLE

PROPOSED FLOOR LAYOUTS


PROJECT

PROPOSED SINGLE STOREY REAR EXTENSION
AT
5 MELDON ROAD,
MANCHESTER, M13 0TZ


PLOT SCALE 1=1	SCALE 1:100	DRN F.A.	DATE 18/09/23	DRAWING No. 04	REV B
----------------------	----------------	-------------	------------------	-------------------	----------

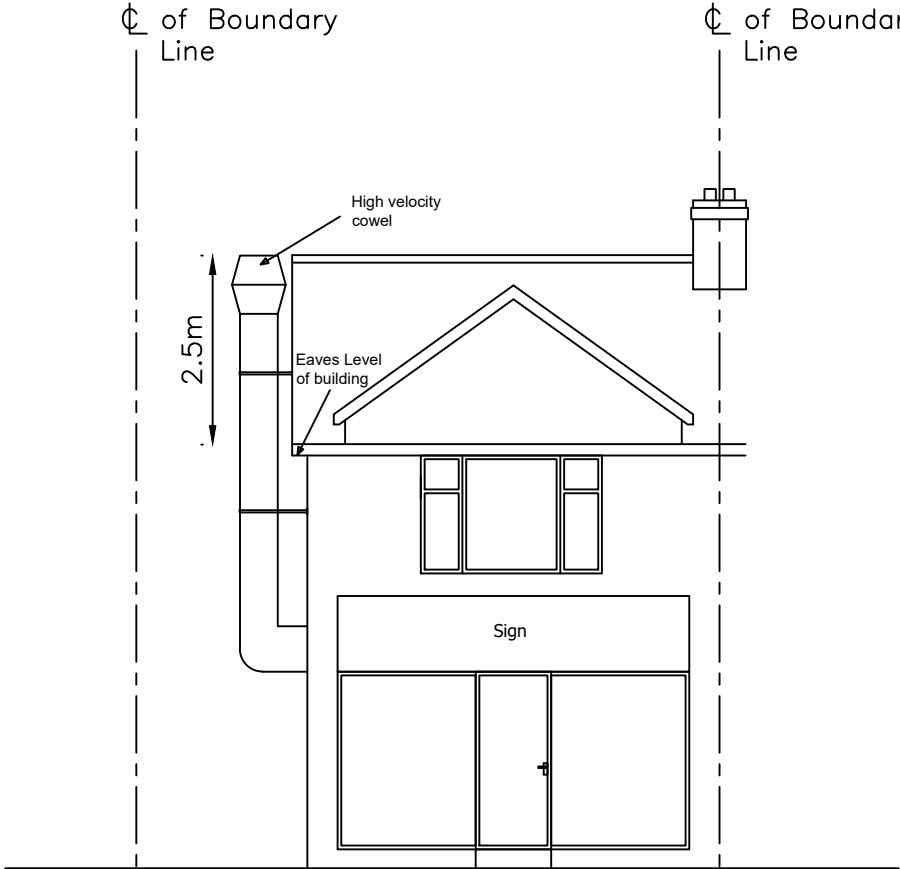


PROPOSED FRONT ELEVATION

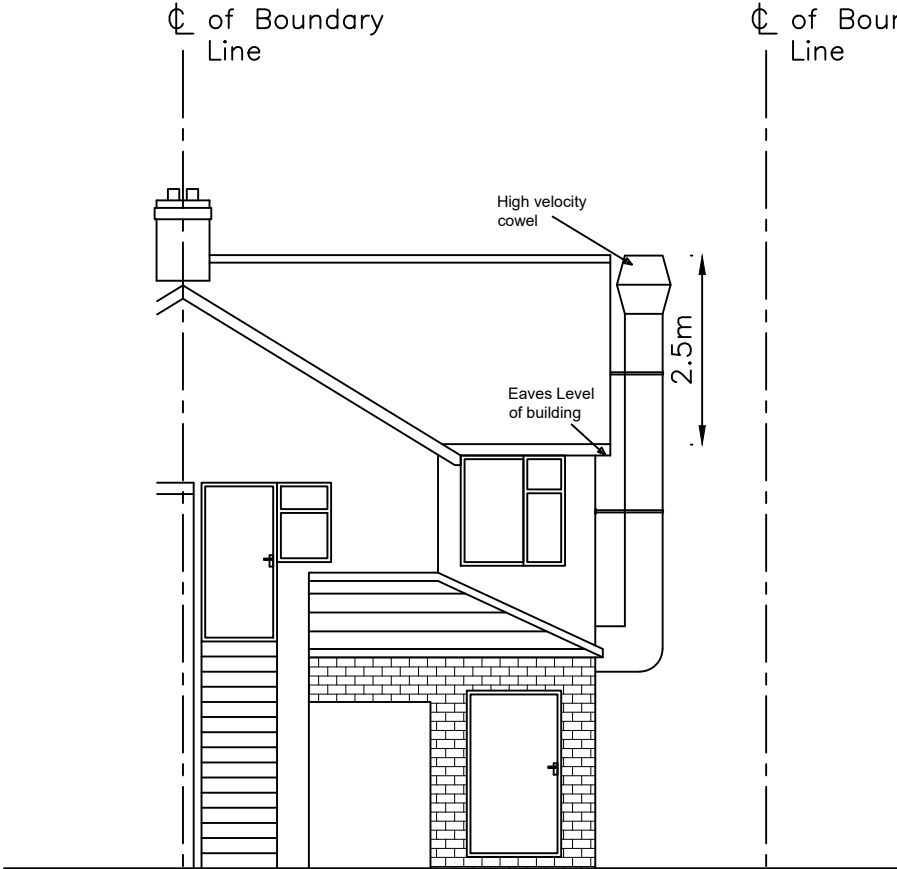

PROPOSED REAR ELEVATION

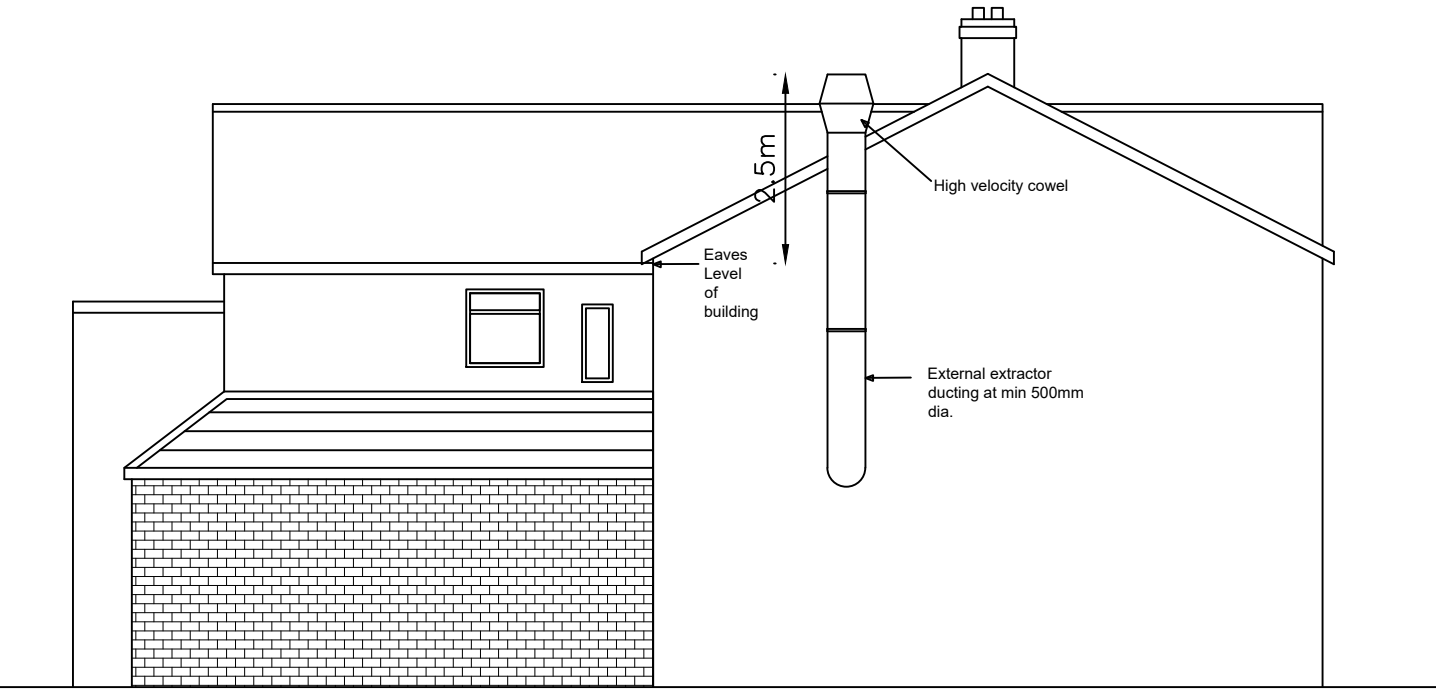

PROPOSED SIDE ELEVATION FROM NO. 3

 

TITLE					
PROPOSED ELEVATIONS					
PROJECT					
PROPOSED SINGLE STOREY REAR EXTENSION AT 5 MELDON ROAD, MANCHESTER, M13 0TZ					
PLOT SCALE 1=1	SCALE 1:100	DRN F.A.	DATE 18/09/23	DRAWING No. 05	REV B