




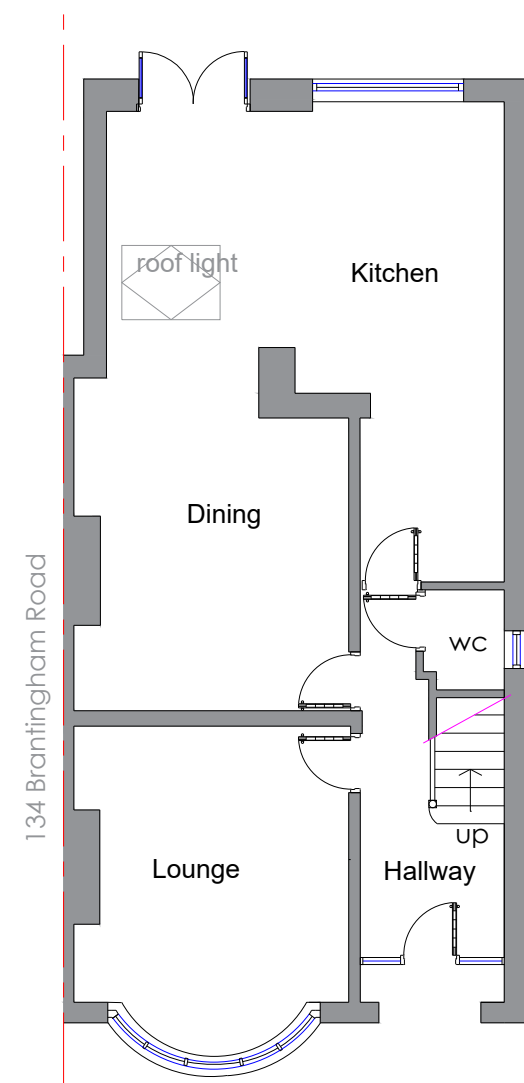


Existing Ground Floor Plan  
Scale 1:100

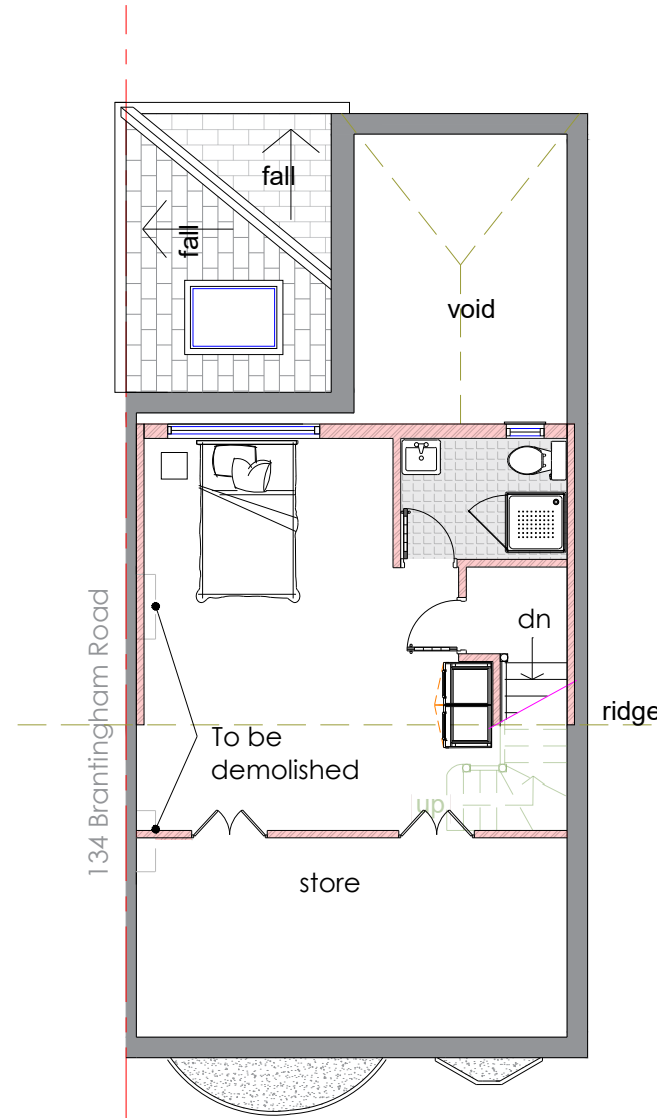


Proposed Loft Plan  
Scale 1:100

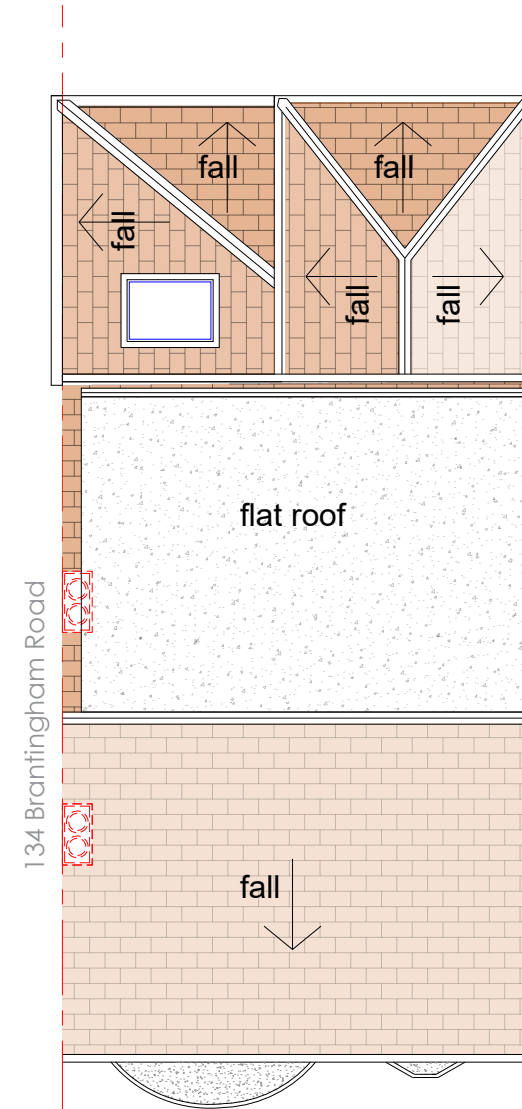


Proposed Loft Plan  
Scale 1:100

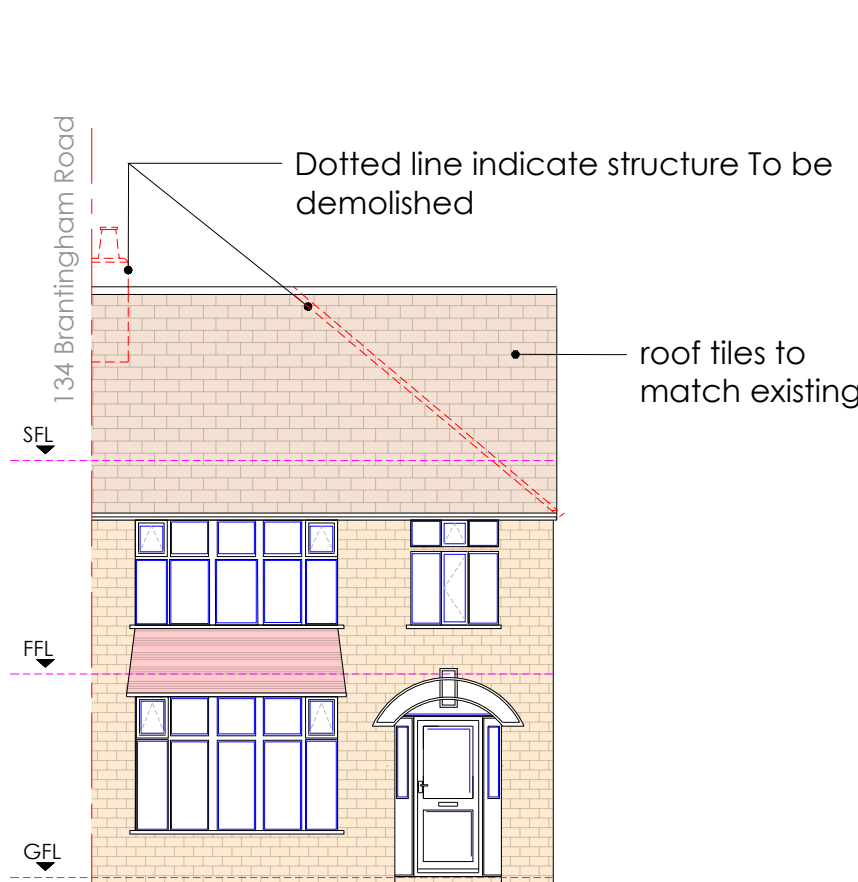


Proposed Front Elevation  
Scale 1:100

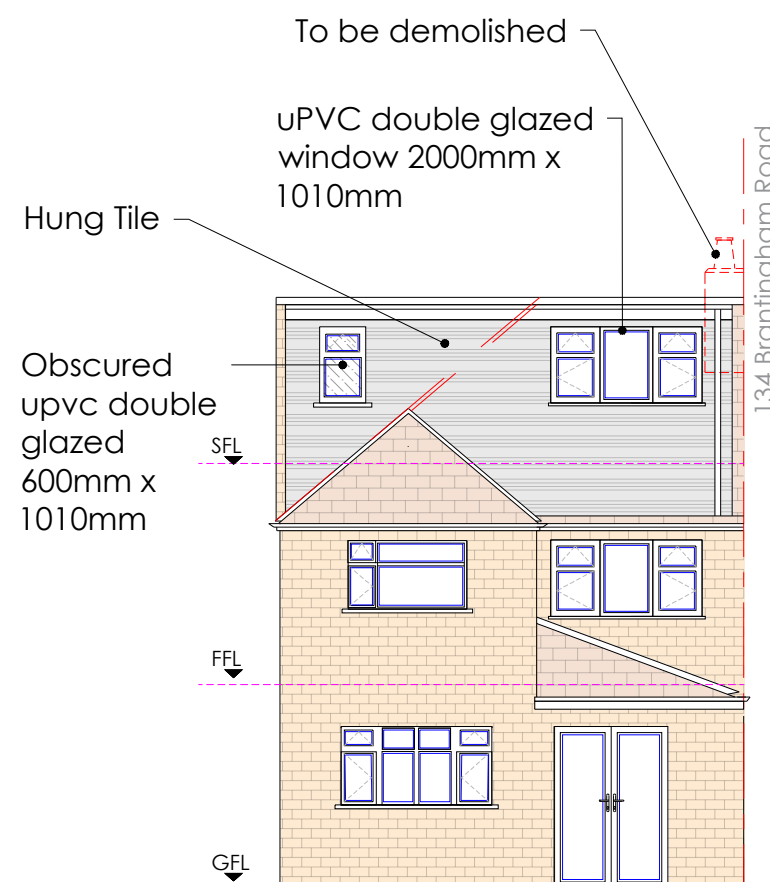

Proposed Rear Elevation  
Scale 1:100

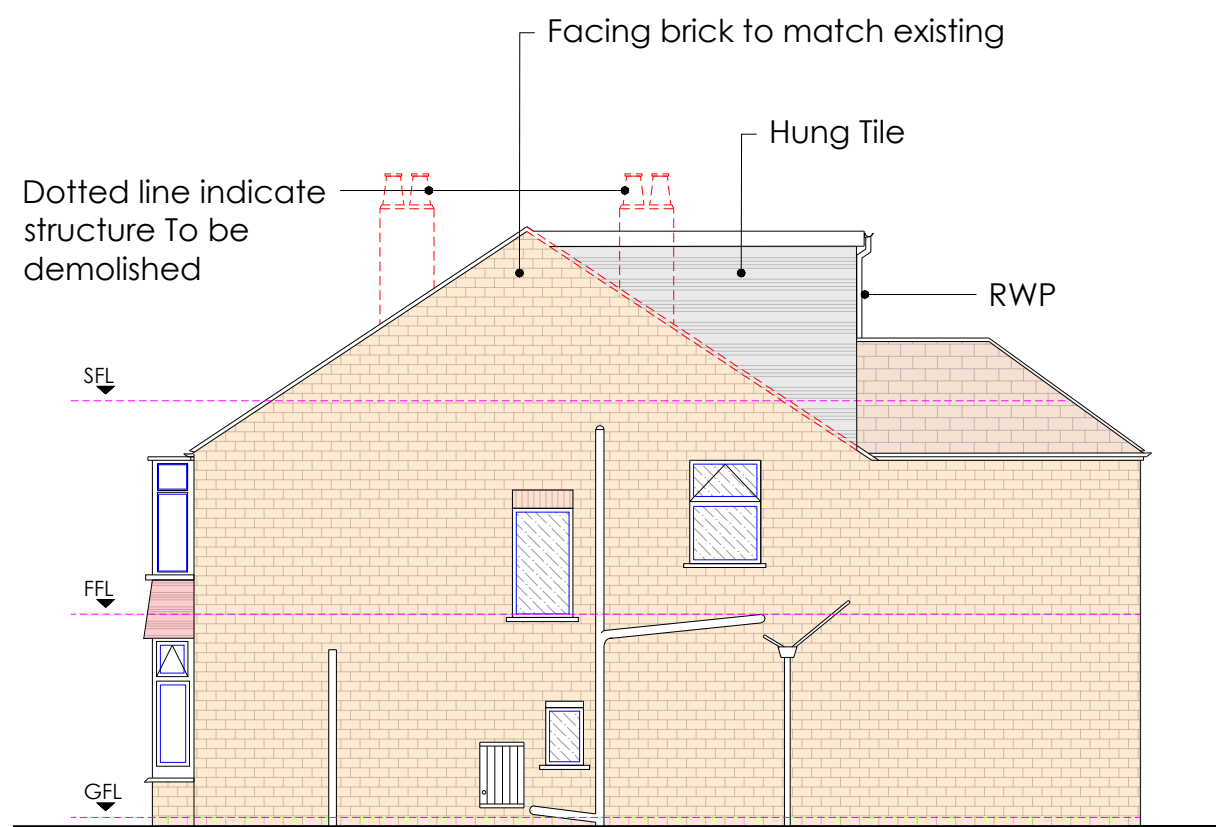

Proposed Side Elevation  
Scale 1:100

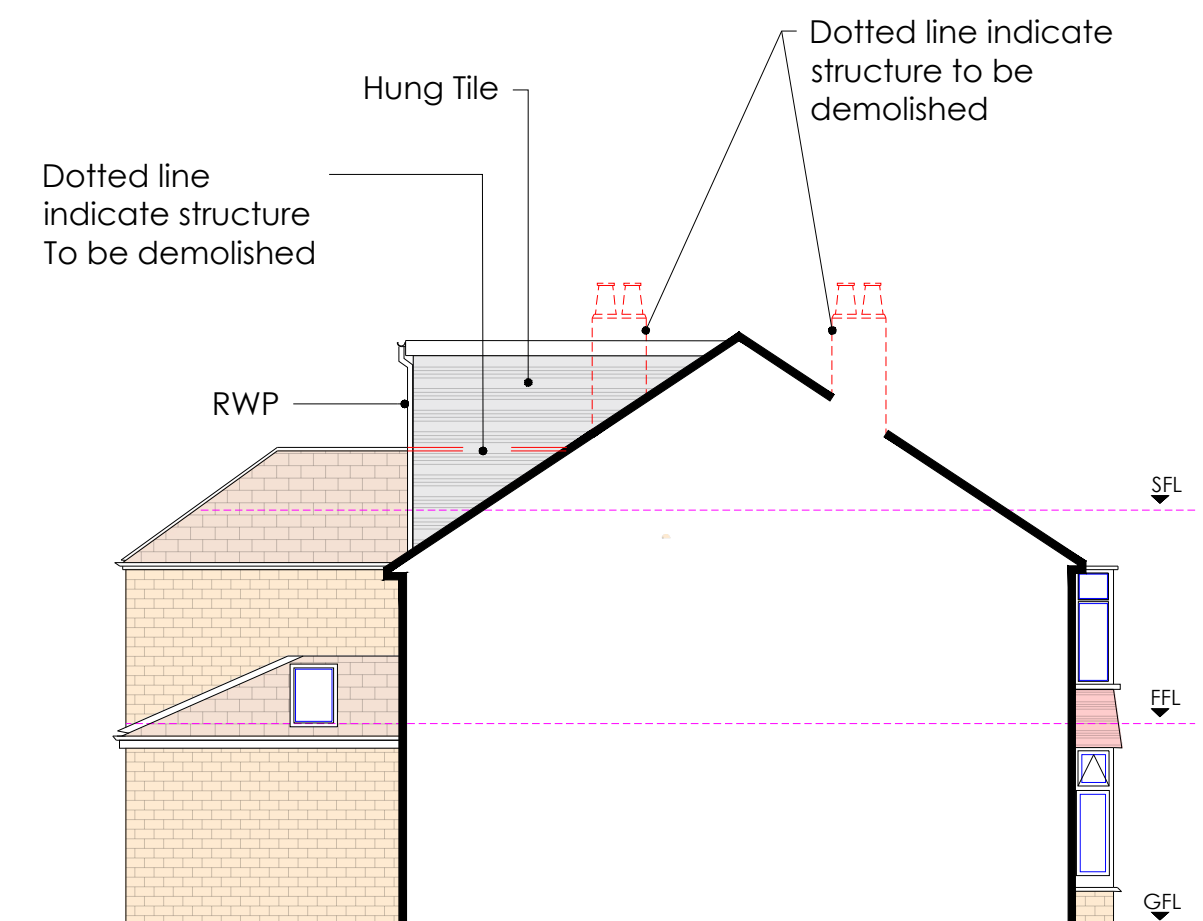

Proposed Party Wall Elevation  
Scale 1:100

#### GENERAL NOTES

1. The contractor must check the site and the approved drawings before commencing the works and must take any working measurements as necessary and any discrepancy must be reported to the client.
2. Work shall comply with any current relevant BS/codes of practices and confirm to the Building Regulations including the latest amendment. The contractor is responsible for setting out the works.

#### PROJECT ADDRESS

132 Brantingham Road  
Chorlton  
Manchester  
M21 0TU

#### PROJECT

Hip to gable conversion and  
installation of rear dormer

| REVISION | DATE |
|----------|------|
|          |      |

#### KEY

|     |                 |
|-----|-----------------|
| RWP | Rain water pipe |
| SVP | Soil Vent Pipe  |
| --- | Boundary        |

Drawing No.  
PP167(2)23

Scale  
1:100 @ A1

Date  
18.08.23

Drawn by  
at

AT A. Design

Address:  
12 Hastings Gardens  
Stockport  
SK5 8BF

T. 07830039347

E. ata\_design@hotmail.com

