
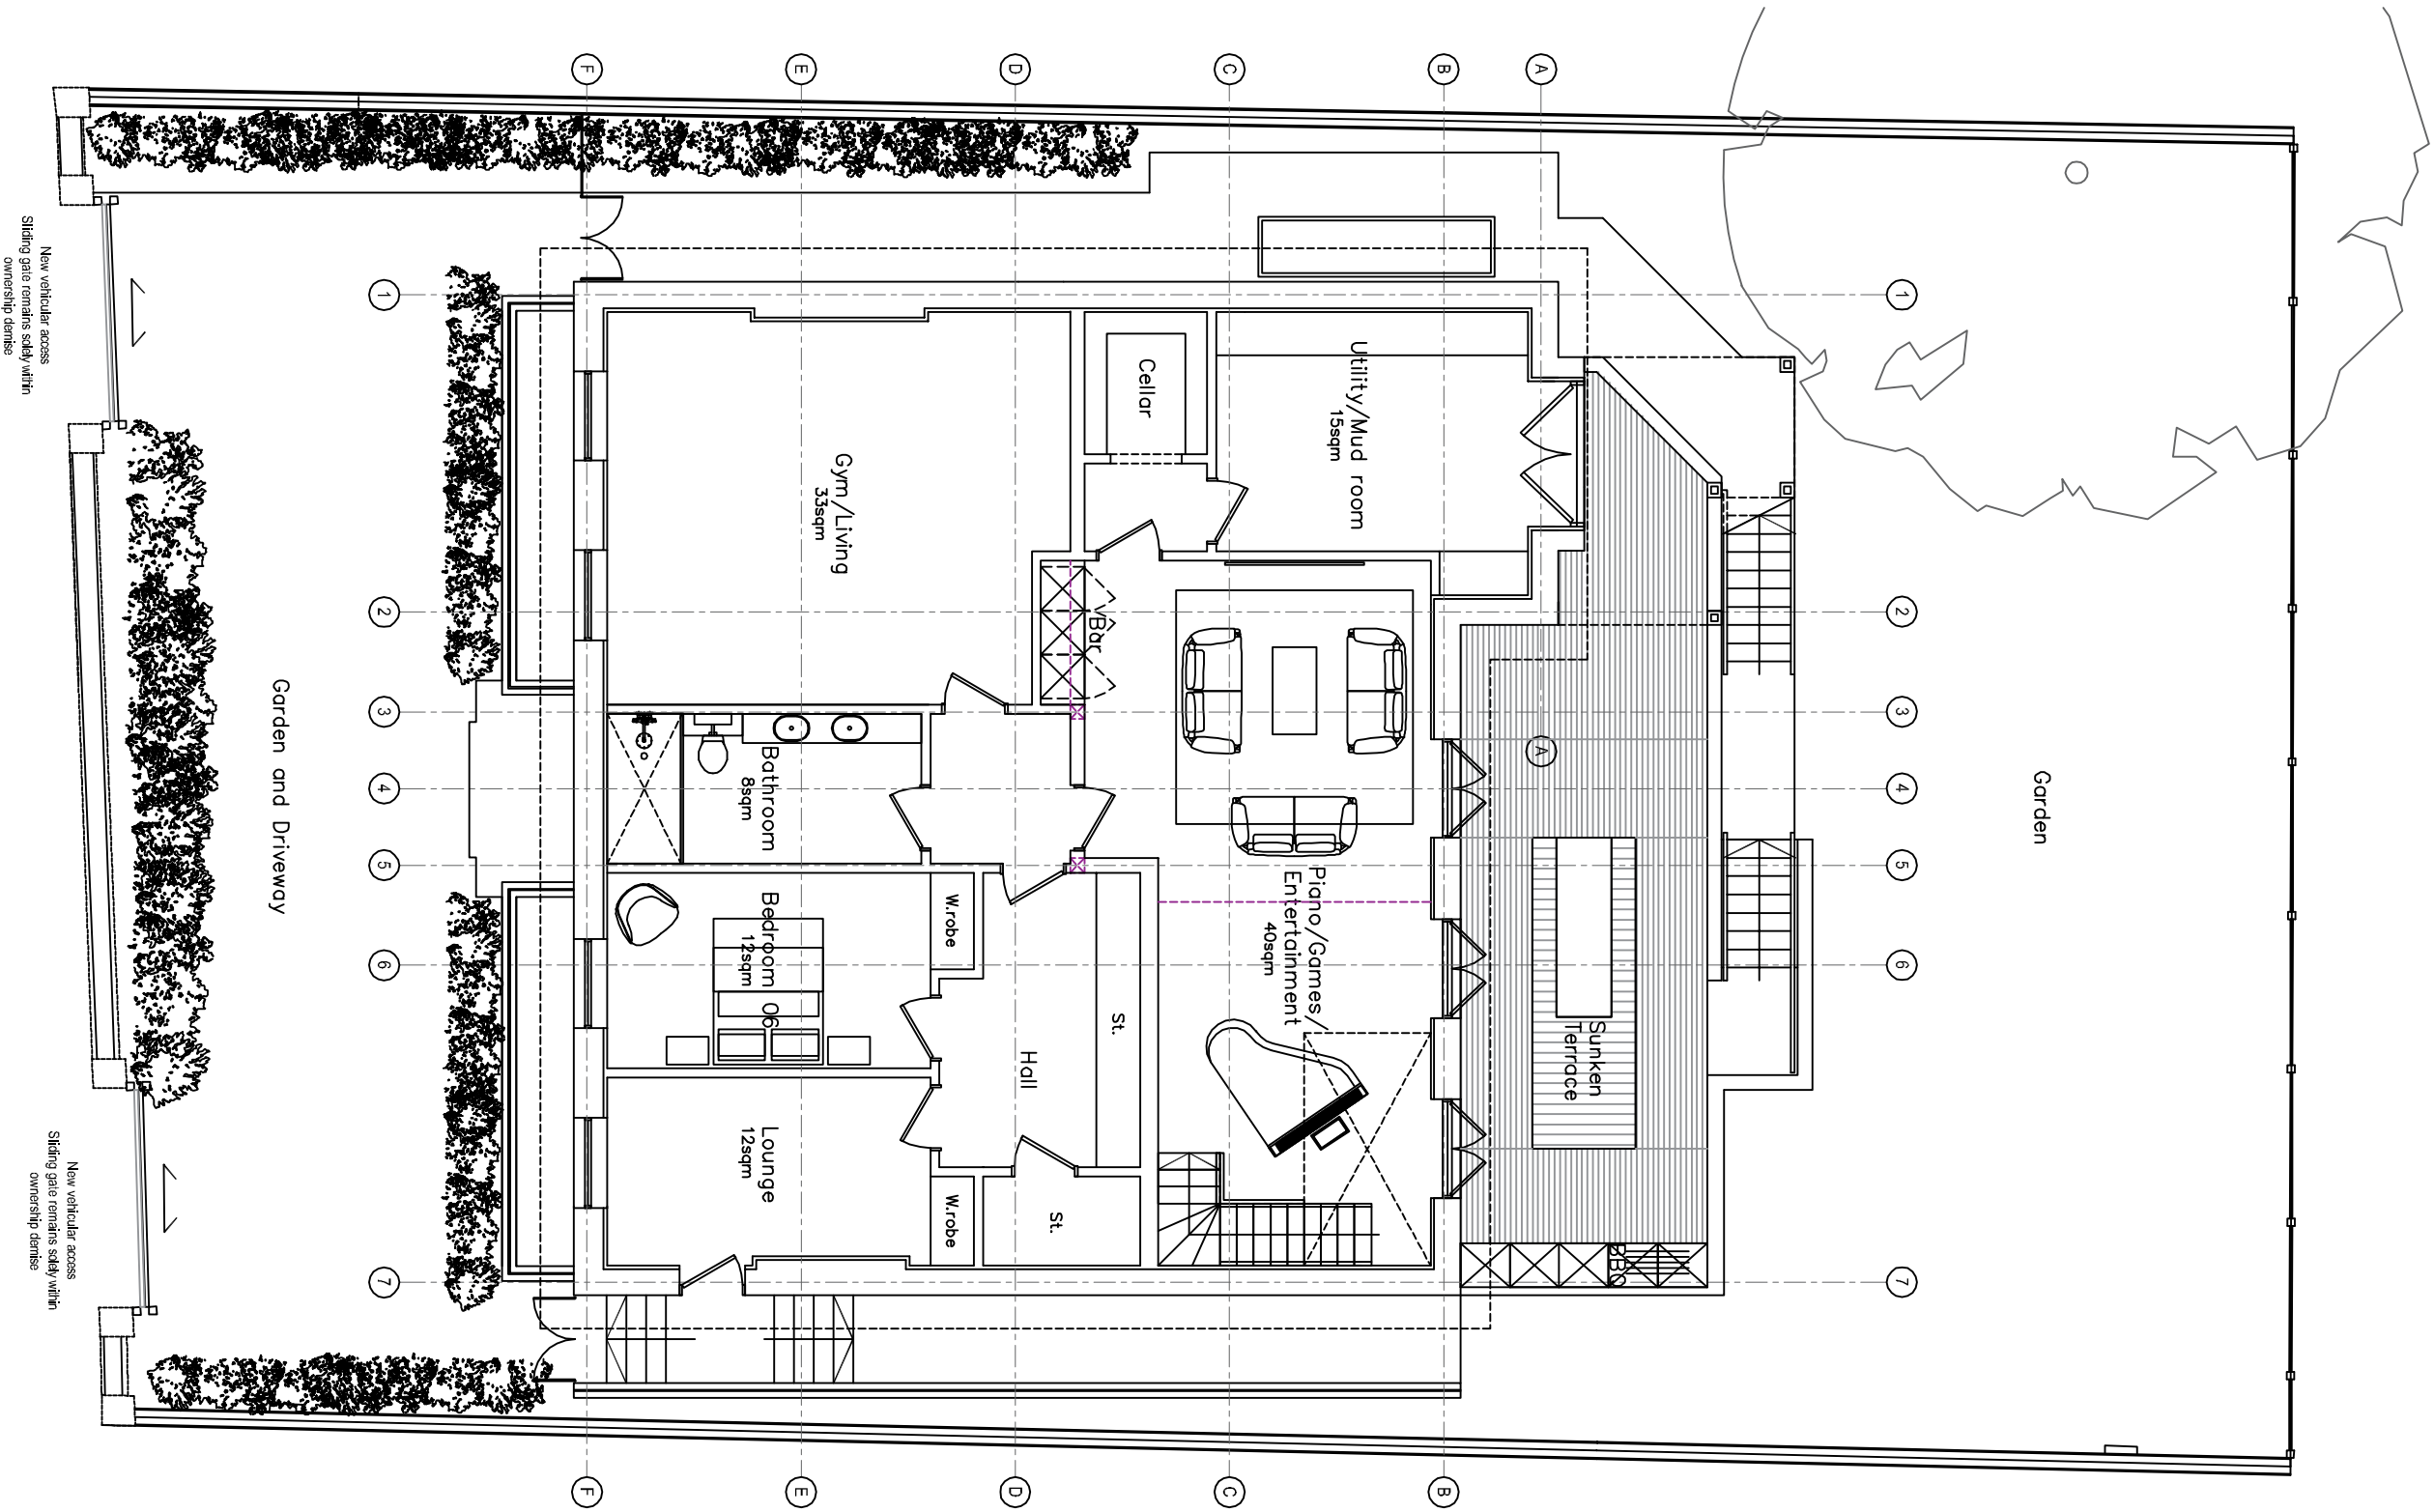
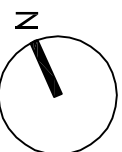


SCALE 1:100
LOWER GROUND FLOOR PLAN
PROPOSED

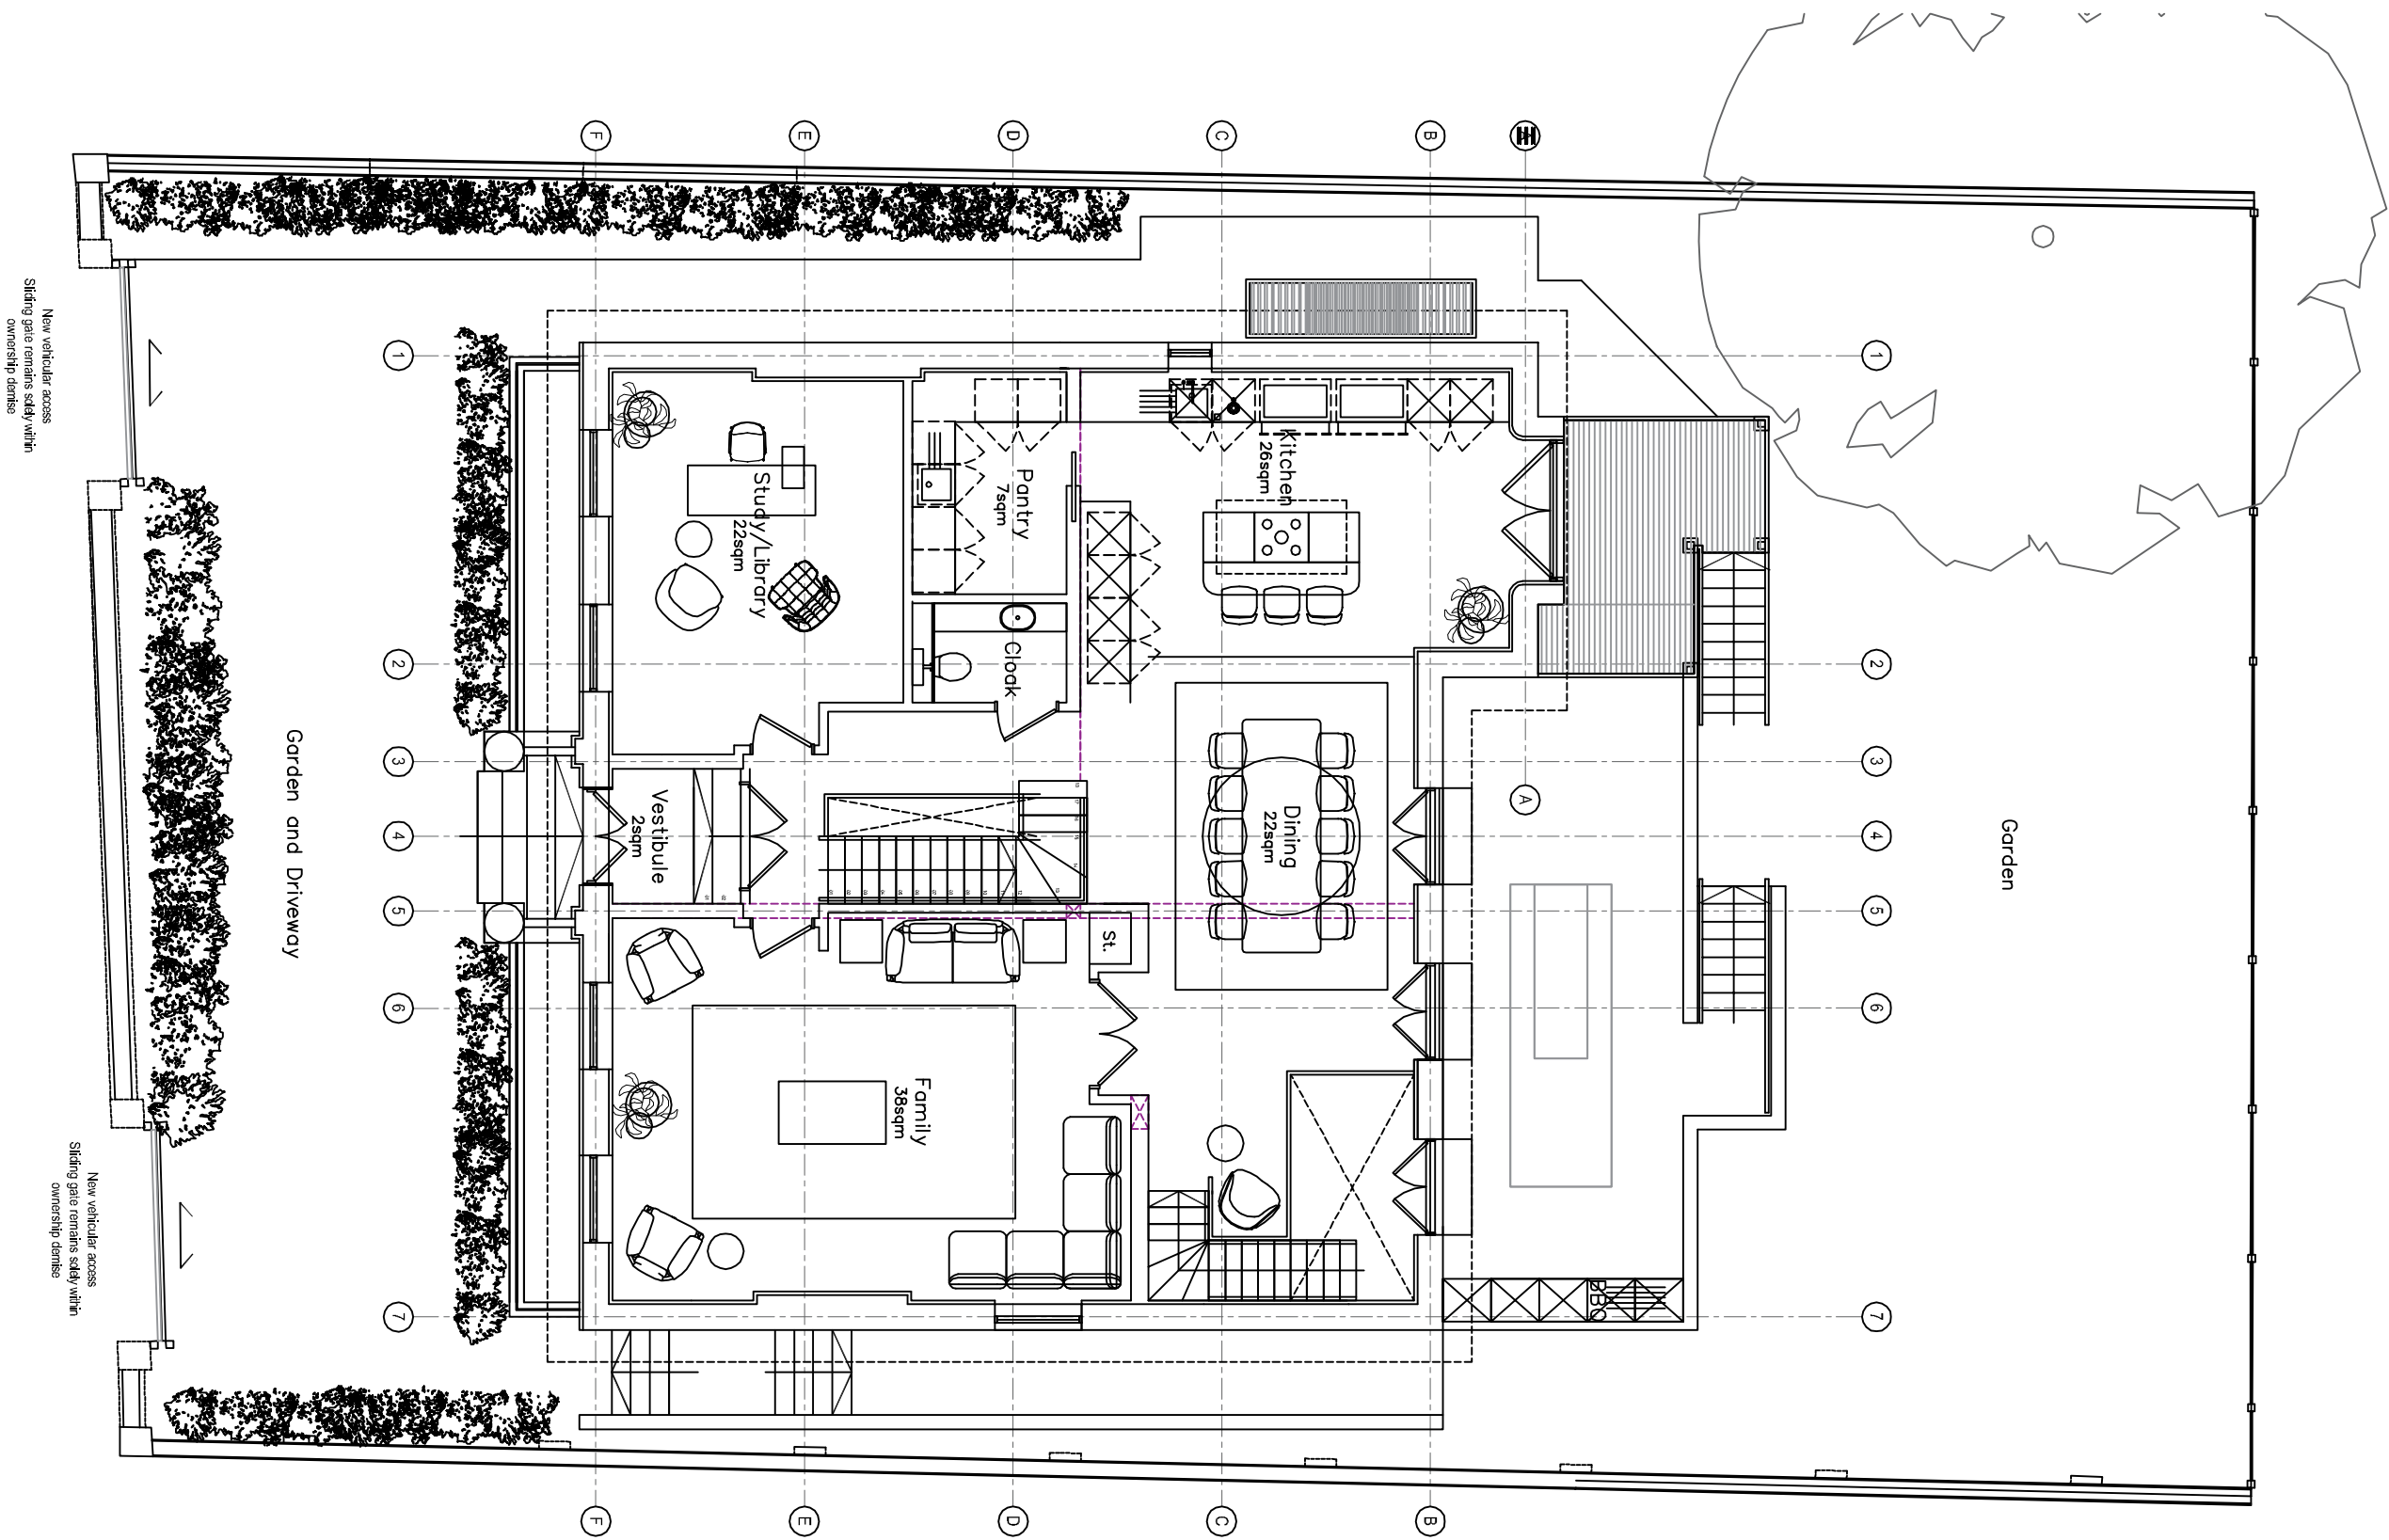

SCALE 1:100
GROUND FLOOR PLAN
PROPOSED

DO NOT SCALE OFF DRAWING. PLEASE CHECK ALL DIMENSIONS ON SITE

This drawing is to be read in conjunction with all relevant specifications, documents and other issued job drawings. Discrepancies or omissions must be reported to the client. The contractor is to check and verify all building and site information and to check levels before work commences.

ALL INFORMATION CONTAINED ON THIS DRAWING IS THE SOLE PROPERTY OF PAPER REPORT LIMITED. ©

Revision:

Issue Date:

Revised Comments:

By:

Client Details:

Project Title:

The Lauriston

No 12 Manchester Road

Drawing Title:

Proposed Lower Ground &

Ground Floor Plans

Project Stage:

STAGE 3

Notes/Revisions:

At Scale:

1:100

Project No:

100-01

Issue:

CP

Created:

SEP 23

Author:

JP