



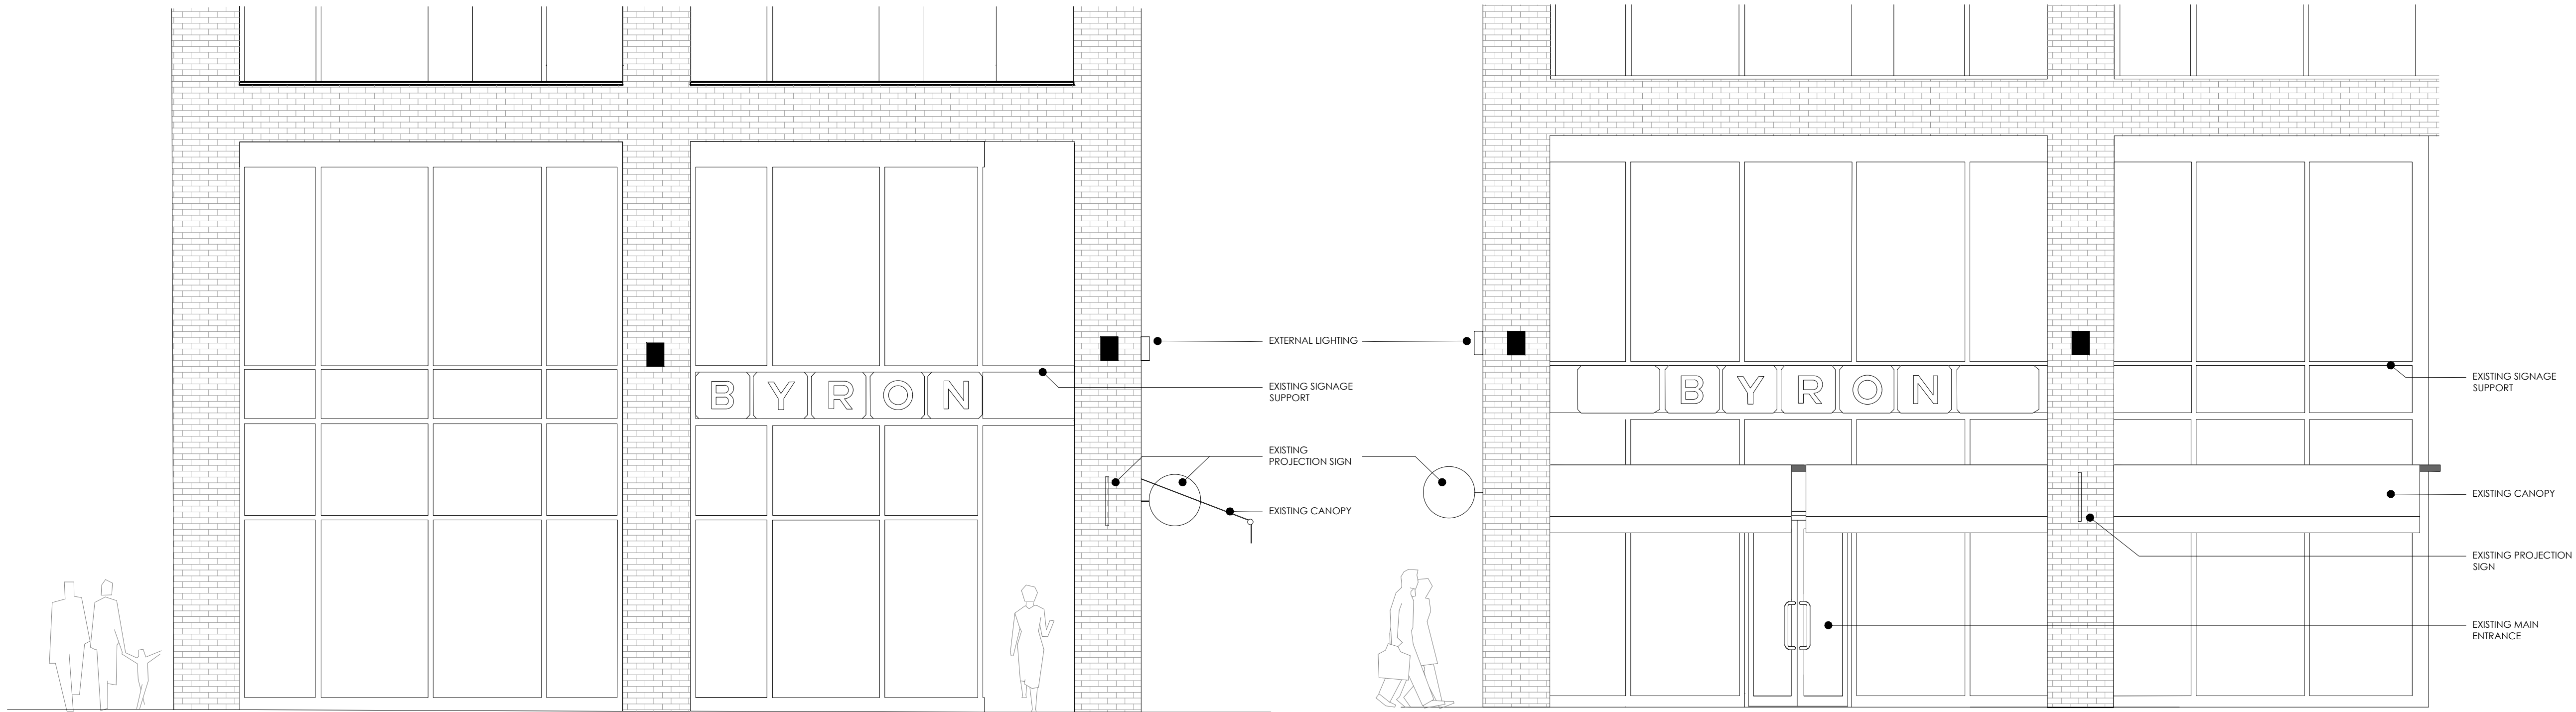

EXISTING EXTERNAL FLANK ELEVATION A - SCALE 1:50


EXISTING EXTERNAL FRONT ELEVATION A - SCALE 1:50

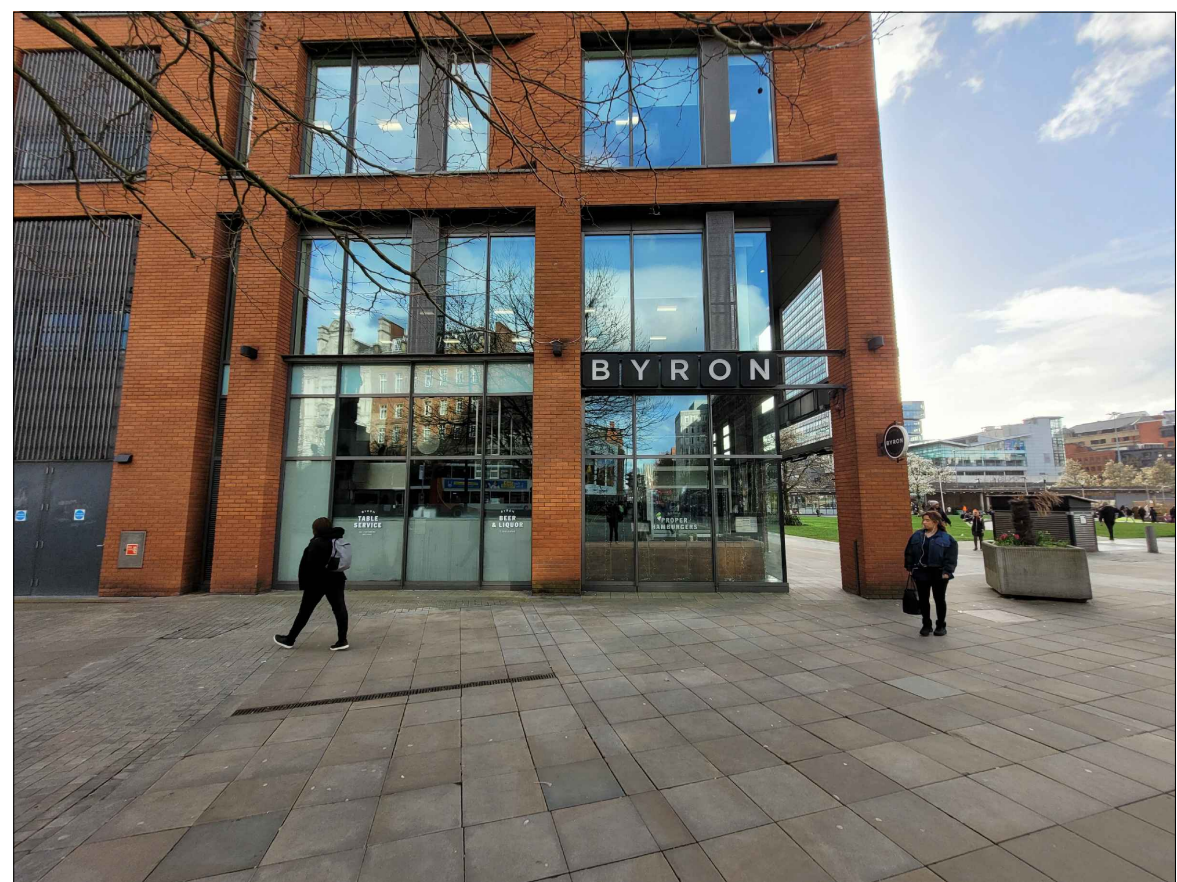


EXISTING EXTERNAL FLANK ELEVATION A



EXISTING EXTERNAL FRONT ELEVATION B

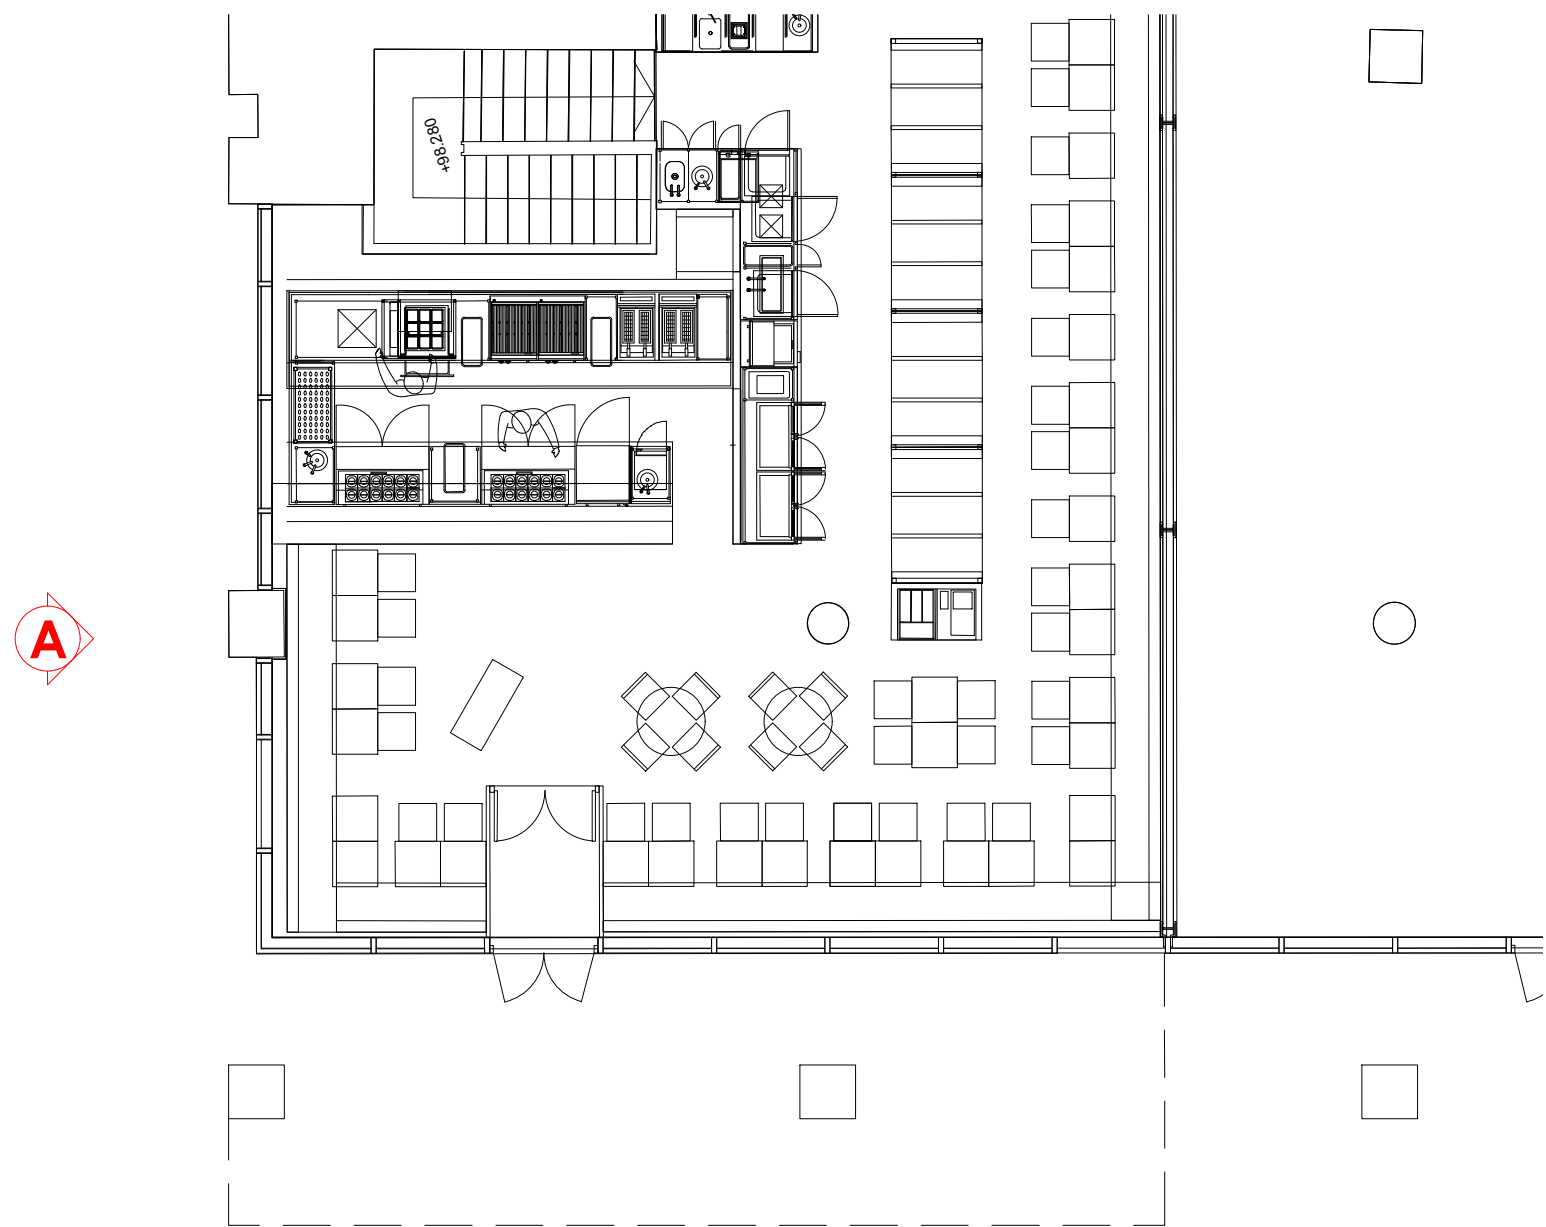

EXISTING KEY PLAN NTS

 

- NOTES**
- ALL DIMENSIONS IN MILLIMETRES (mm) AND LEVELS IN METRES (m) ABOVE NATIONAL DATUM. ALL DIMENSIONS TO BE CHECKED ON SITE AND AGREED ON SITE WITH APPOINTED BUILDING CONTRACTOR/SHOPFITTER.
  - DO NOT SCALE FROM THIS DRAWING. ONLY WRITTEN DIMENSIONS SHALL BE USED.
  - THIS DRAWING IS TO BE READ IN CONJUNCTION WITH ALL RELEVANT ARCHITECTURAL DRAWINGS AND SPECIFICATIONS AS WELL AS ALL RELEVANT INFORMATION FROM THE STRUCTURAL, MEP AND CIVIL ENGINEERS.
  - THIS DRAWING HAS BEEN PREPARED IN ACCORDANCE WITH THE SCOPE OF APPOINTMENT WITH THE CLIENT AND IS SUBJECT TO THE TERMS OF THAT APPOINTMENT AND SHOULD ONLY BE USED FOR THE PURPOSE FOR WHICH IT IS INTENDED.
  - ALL NEW CONSTRUCTION AND MATERIALS ARE TO CONFORM TO LOCAL BY LAWS, CURRENT BUILDING REGULATIONS AND BRITISH STANDARDS.
  - THIS DRAWING AND ALL OF THE INFORMATION SHOWN IS THE PROPERTY OF @ ARCHITECT (UK) LTD AND SHALL NOT BE COPIED WHOLE, OR IN ANY PART, OR USED FOR ANY OTHER PURPOSE WITHOUT WRITTEN PERMISSION OF THE COMPANY.

| X    | XXXXXXXX | XXXXXXXX    | X  |
|------|----------|-------------|----|
| REV. | DATE     | DESCRIPTION | BY |

**POPEYES**

**@ ARCHITECT**

@ Architect (UK) Ltd  
Suite 2, Clocktower  
House, Station Road  
West Horndon, Essex  
CM13 3XL

01708 477899  
office@architect.ltd.uk  
www.architect.ltd.uk

CLIENT  
**POPEYES**

PROJECT  
**MANCHESTER**

1 PICCADILLY GARDENS  
MANCHESTER

DRAWING TITLE  
EXISTING  
EXTERNAL ELEVATIONS

SCALE @ A1  
1:50

|             |              |
|-------------|--------------|
| DRAWN<br>NS | CHECKED<br>@ |
|-------------|--------------|

|                                  |              |
|----------------------------------|--------------|
| PURPOSE OF ISSUE<br>STAGE TENDER | STATUS<br>SO |
|----------------------------------|--------------|

|                                      |          |
|--------------------------------------|----------|
| DRAWING No<br>23.0085-A-DR-PL-20-250 | REV<br>- |
|--------------------------------------|----------|