
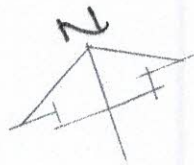


REMENTS OF GIB WOOD

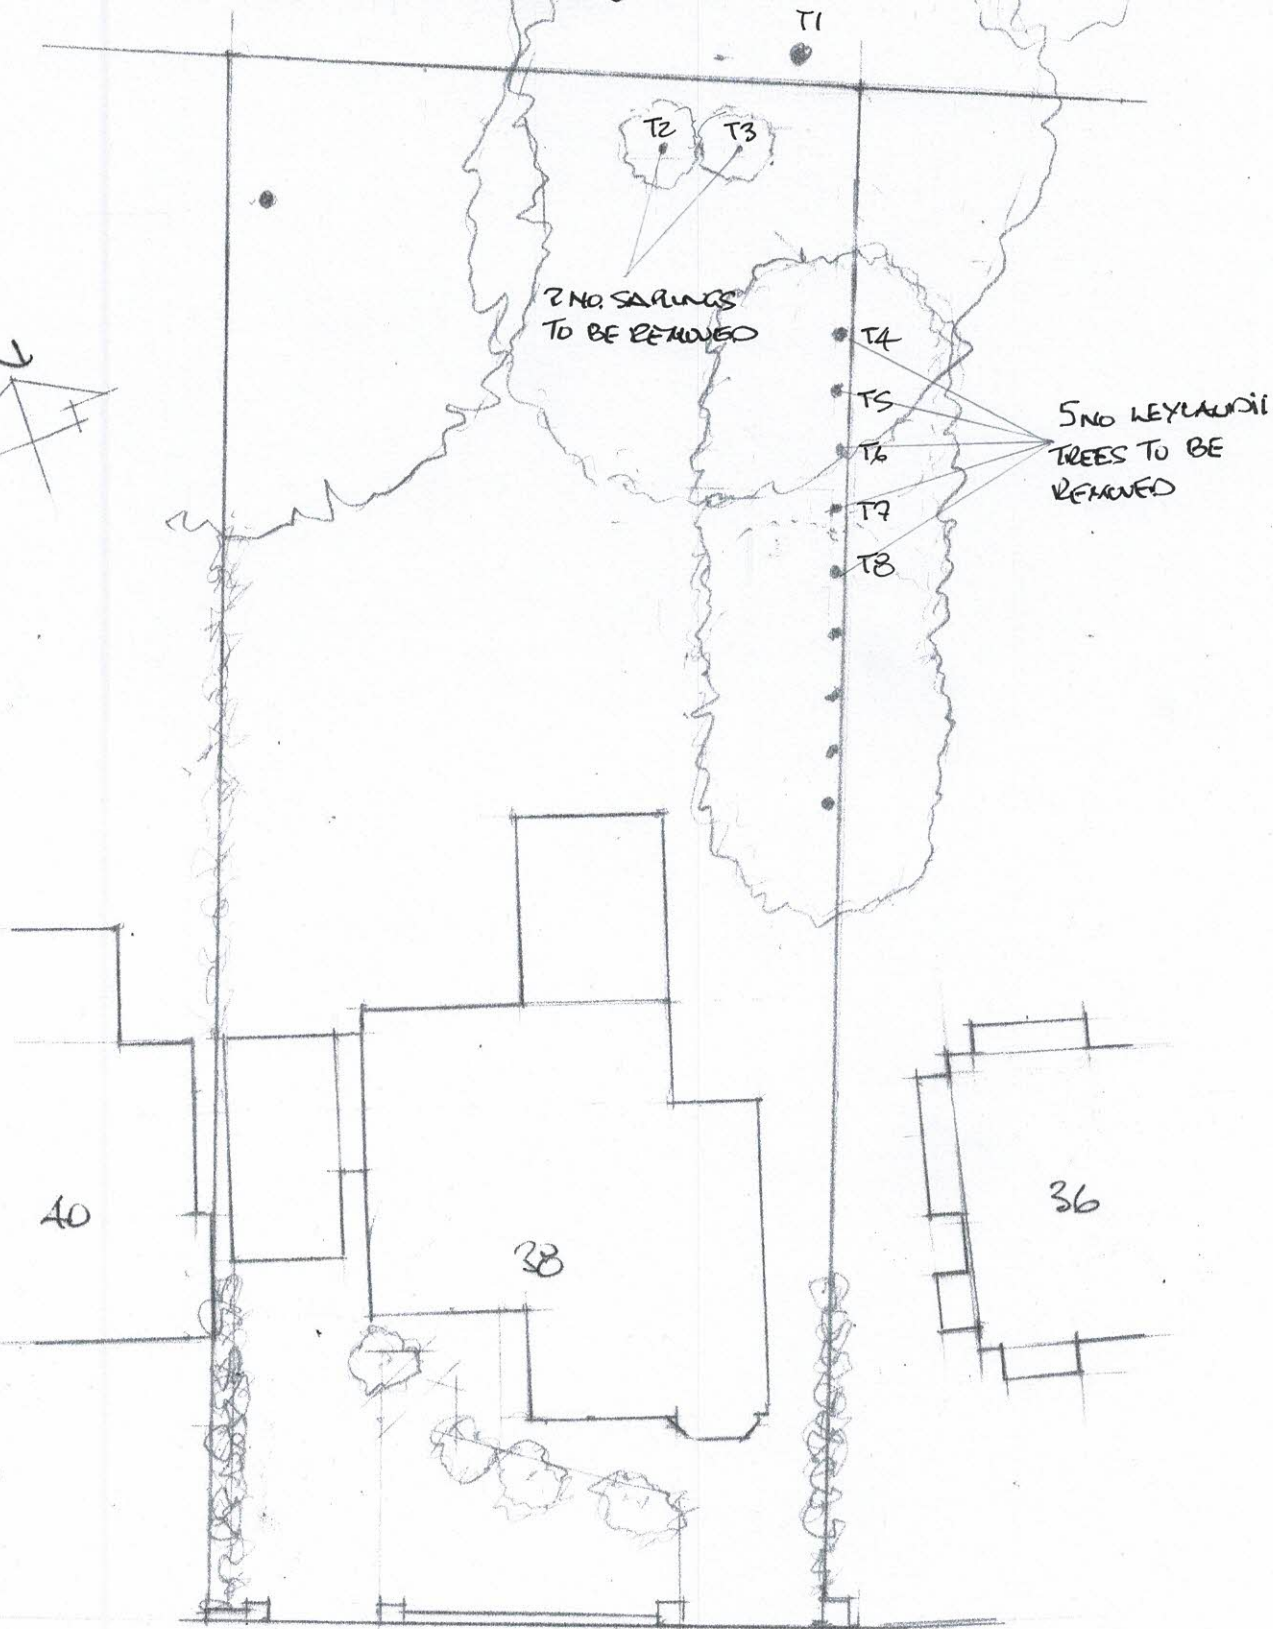

SITE PLAN AS EXISTING.
 38 GIBWOOD ROAD
 NORTHERNDEN M22 ABS

SCALE 1:200 @ A4