



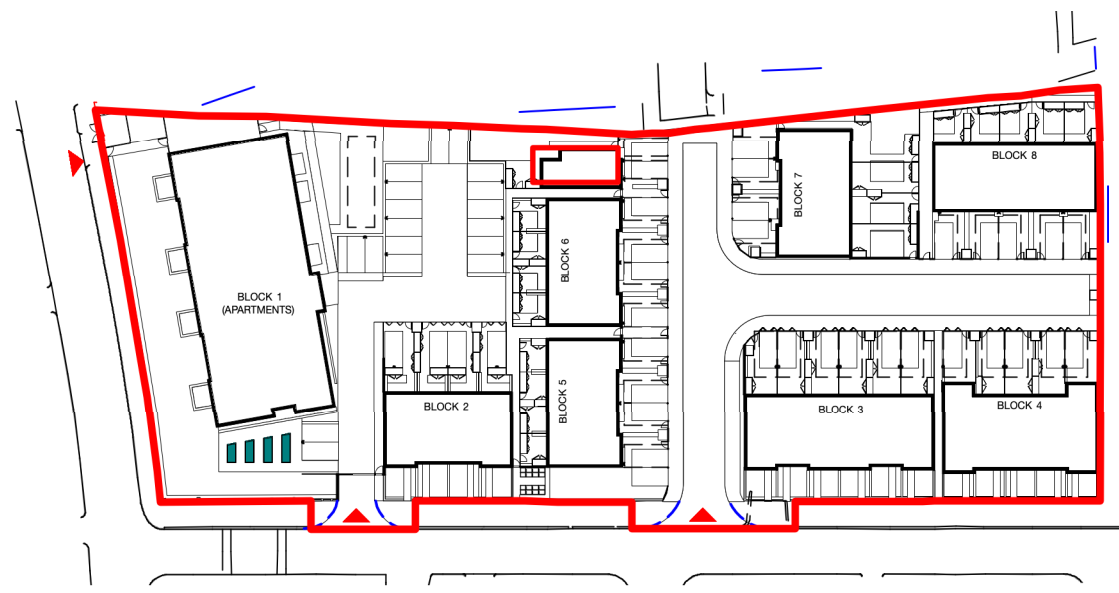


1 KEY SITE PLAN
SCALE: 1:1000


- FLOOR FINISHES KEY**
- ENGINEERED TIMBER SPEC REF: 9.3
 - PORCELAIN TILES SPEC REF 9.4
 - CARPET SPEC REF 9.5

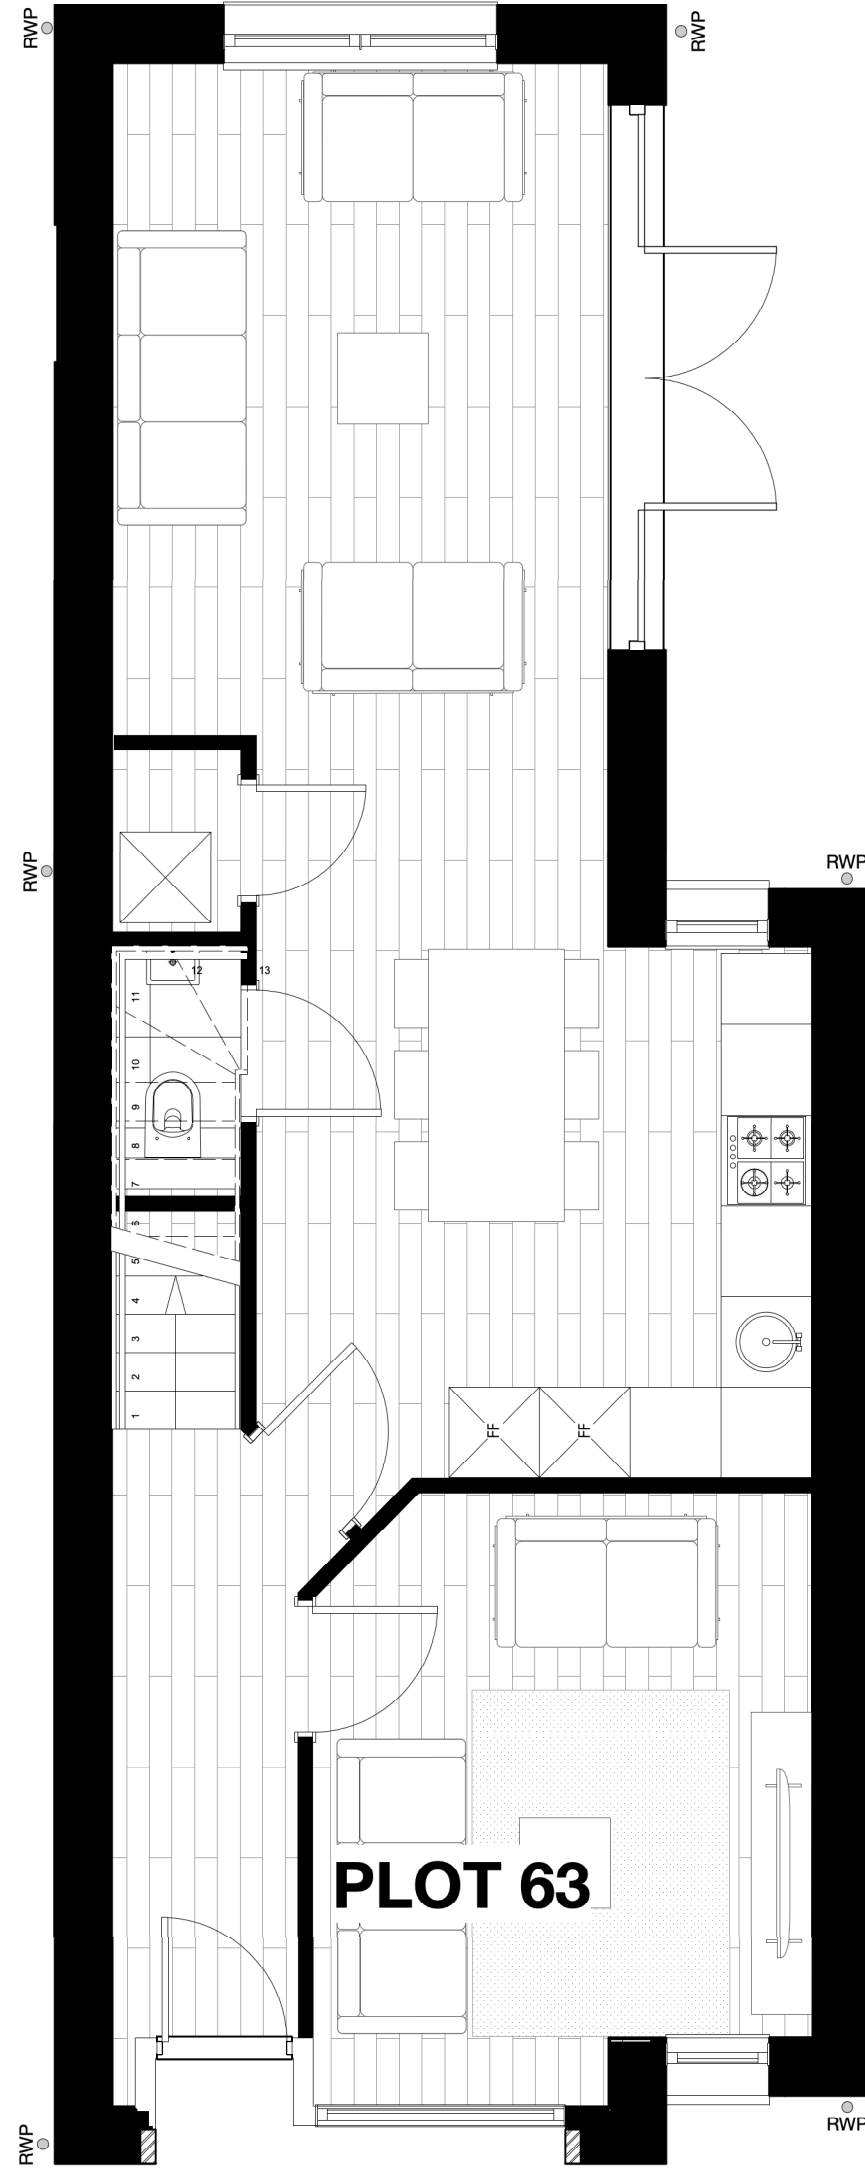


2 6A GROUND FLOOR PLAN
SCALE: 1:50

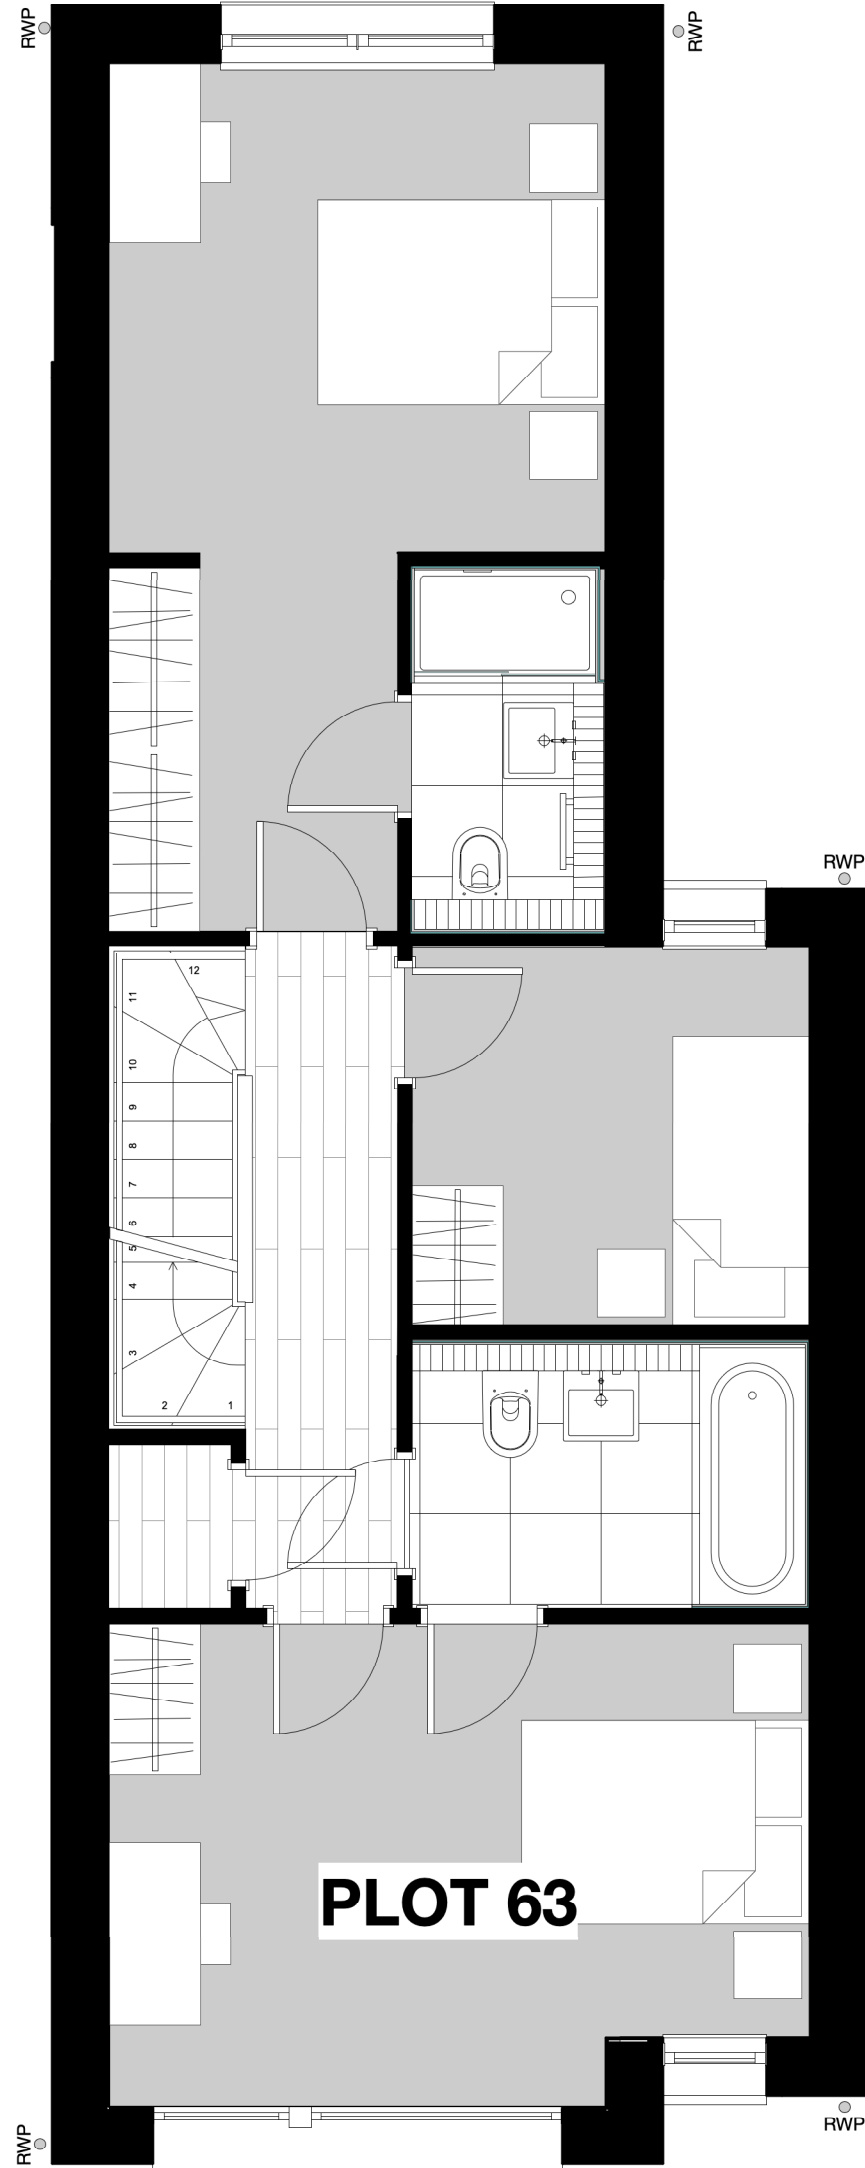

3 6A FIRST FLOOR PLAN
SCALE: 1:50

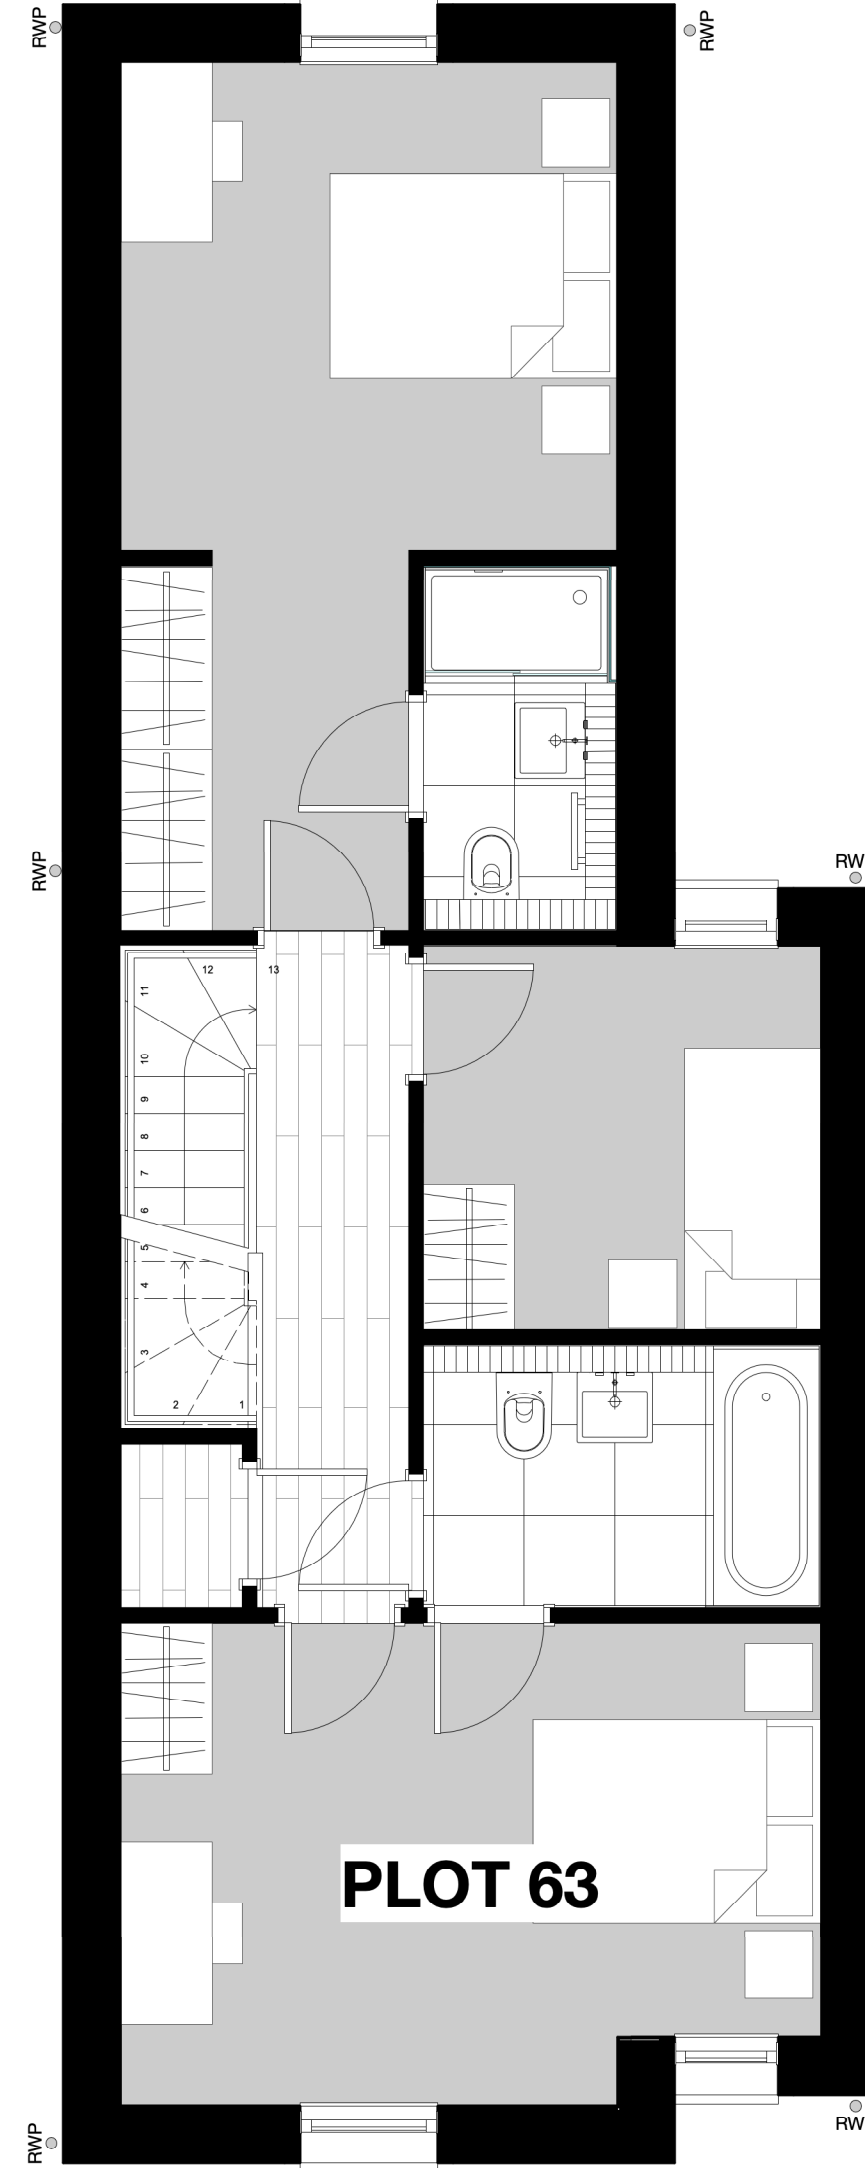

4 6A SECOND FLOOR PLAN
SCALE: 1:50

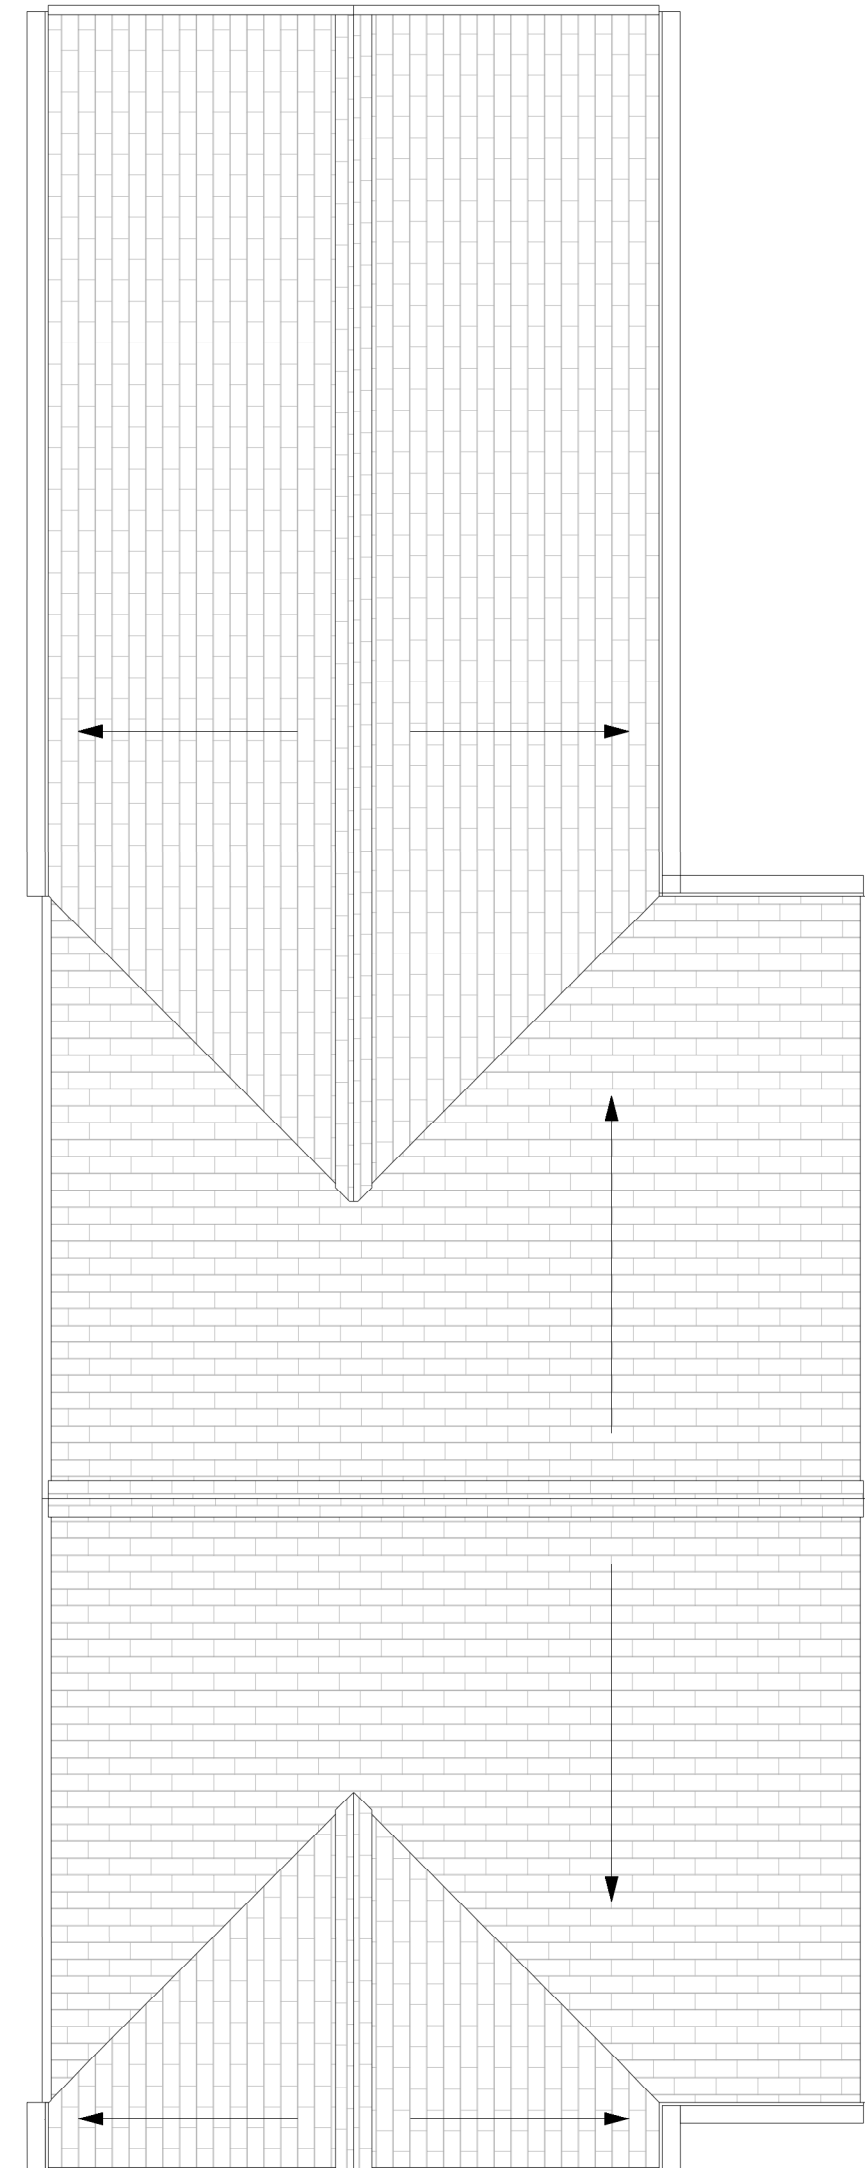

5 6A ROOF PLAN
SCALE: 1:50

HOUSE TYPE 6A - FLOOR PLANS GA
1:50@A1

IMPORTANT NOTES:

D	16/11/23	REVISED HOUSE TYPE 6A LAYOUT
REVISION	DATE	DESCRIPTION

CLIENT: BRITANNIA GROUP	
PROJECT: PROPOSED RESIDENTIAL DEVELOPMENT	
ADDRESS: VICTORIA PARK PROBATION CENTRE	
DRAWING TITLE: HOUSE TYPE 6A - FLOOR PLANS GA	
SCALE: 1:50@A1	DATE: AUGUST
DRAWING NO: A662_P_156D	

OLLIER SMURTHWAITE ARCHITECTS
40 King Street, Manchester, M2 6BA
T: 0161 883 0838
F: 0161 883 0839
E: mail@olliersmurthwaite.com