



SITE PLAN Scale 1:250

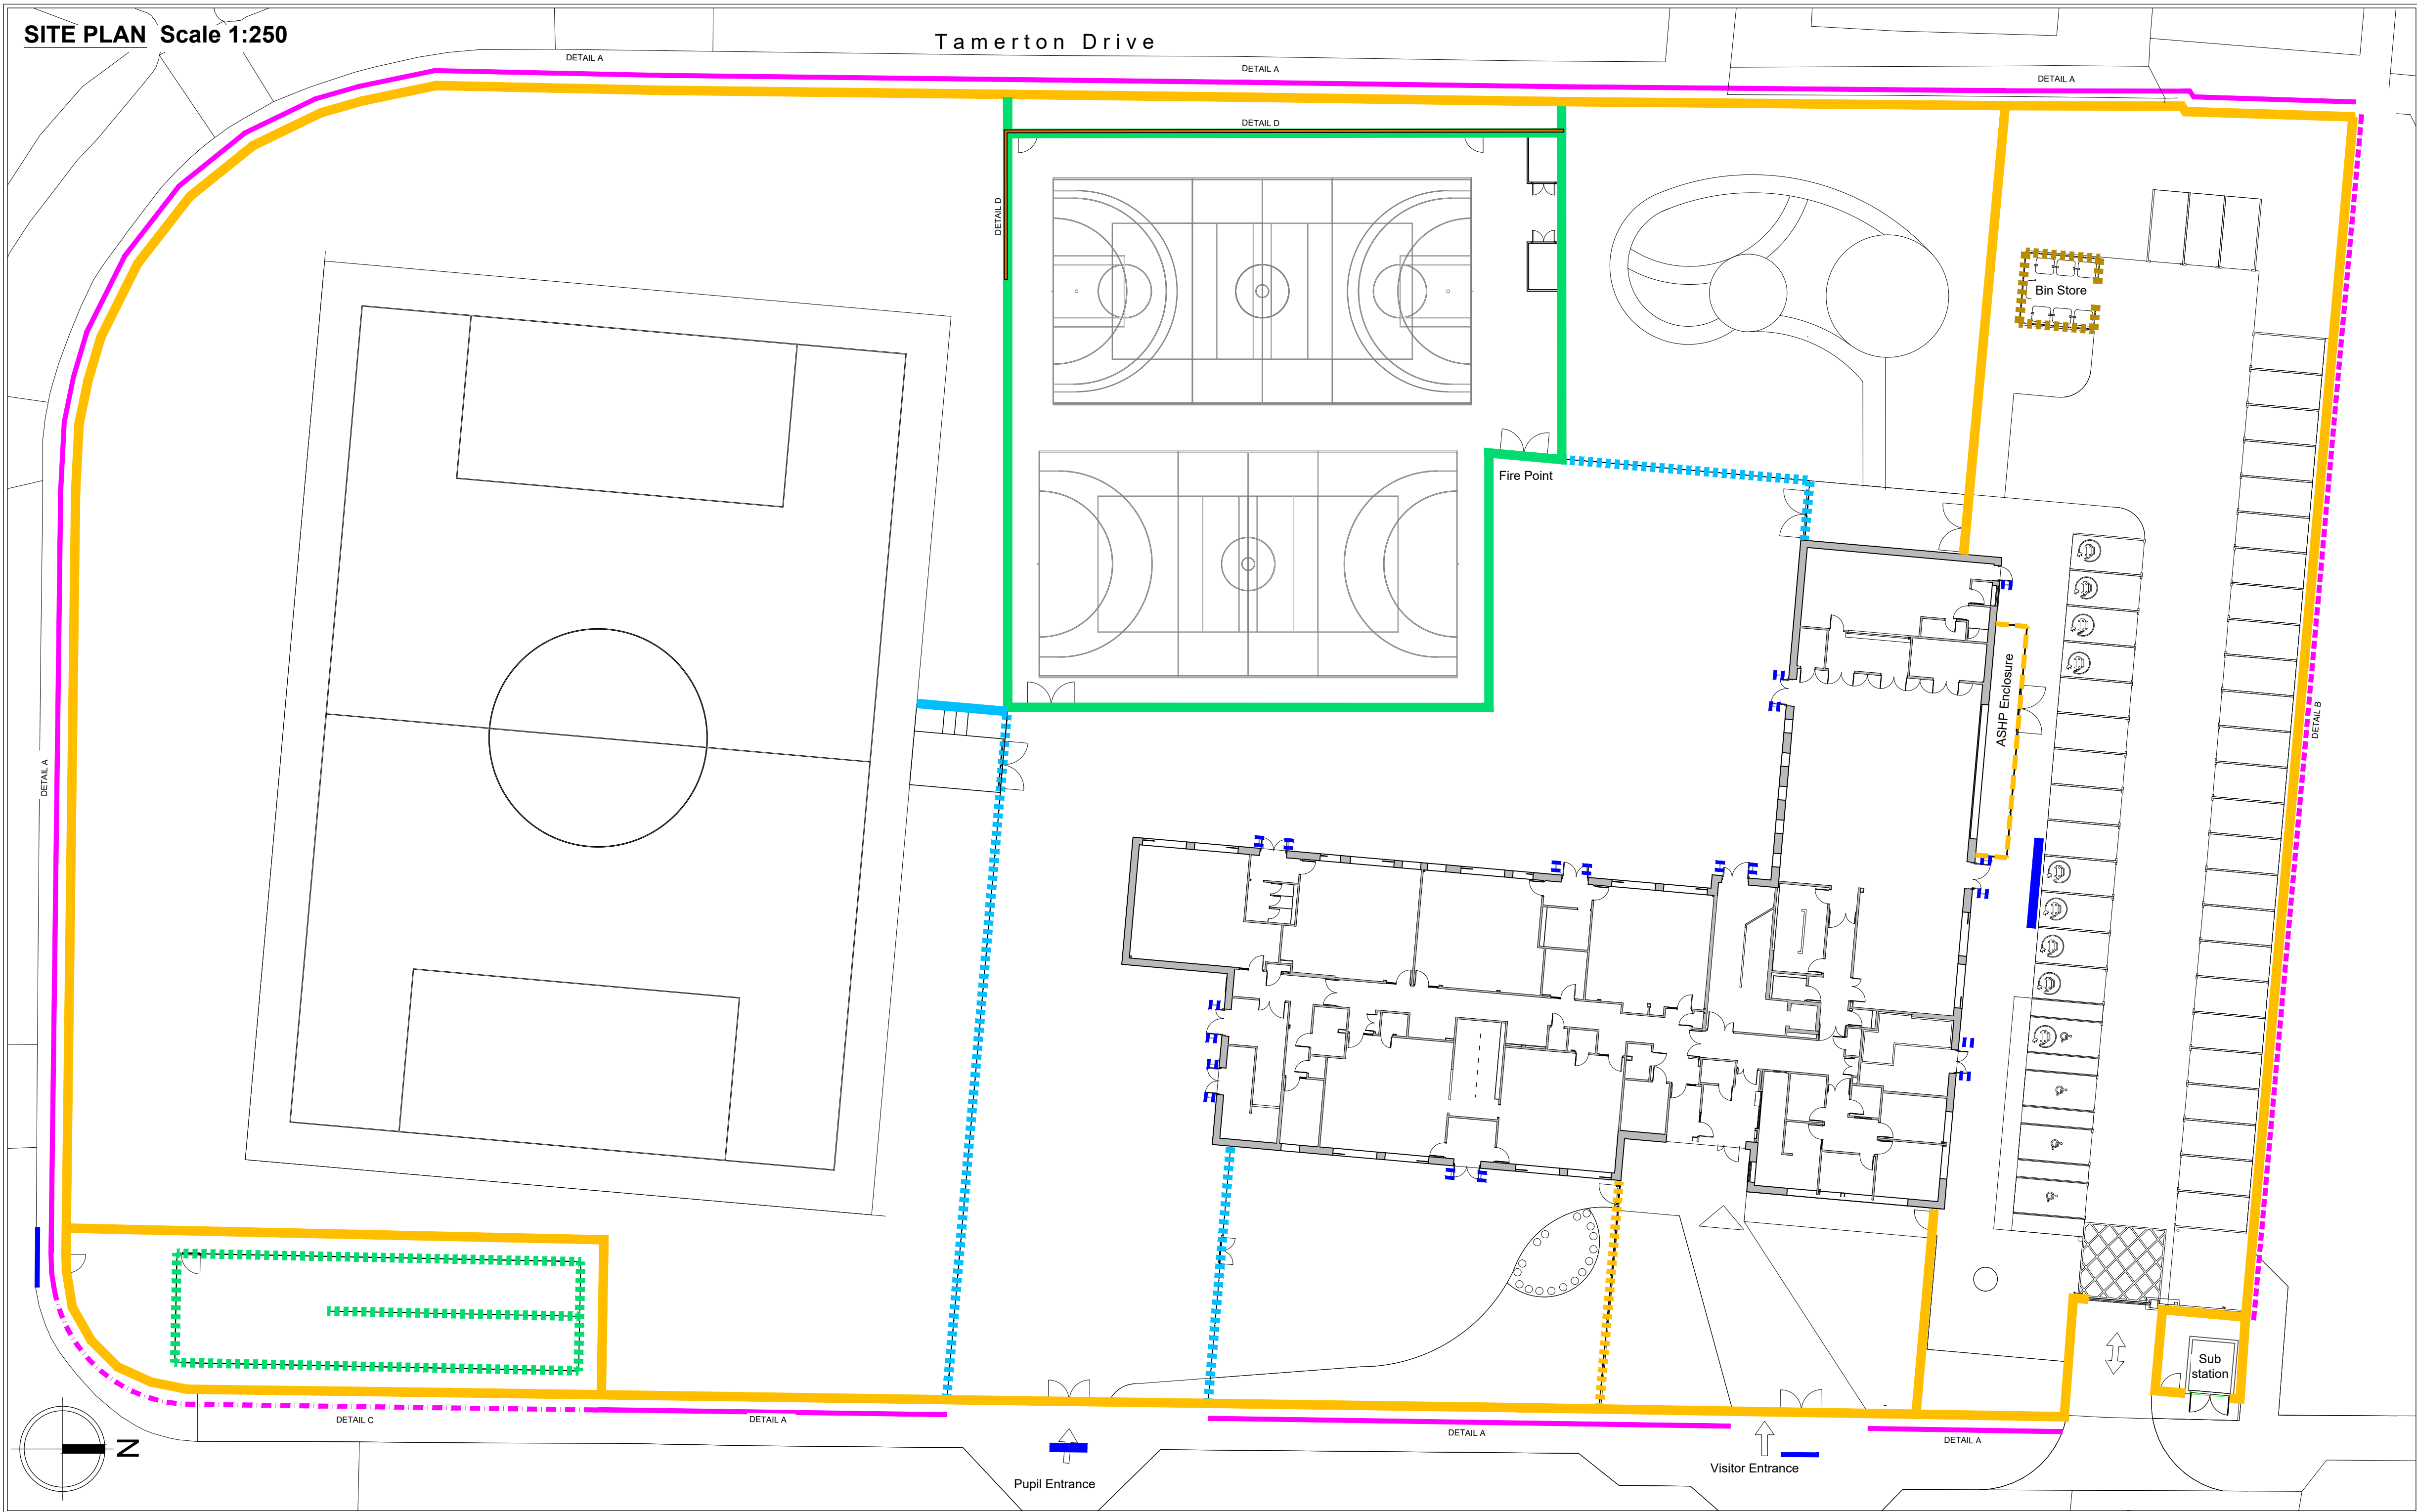


BOUNDARY FENCE & EDGE DETAILS Scale 1:10

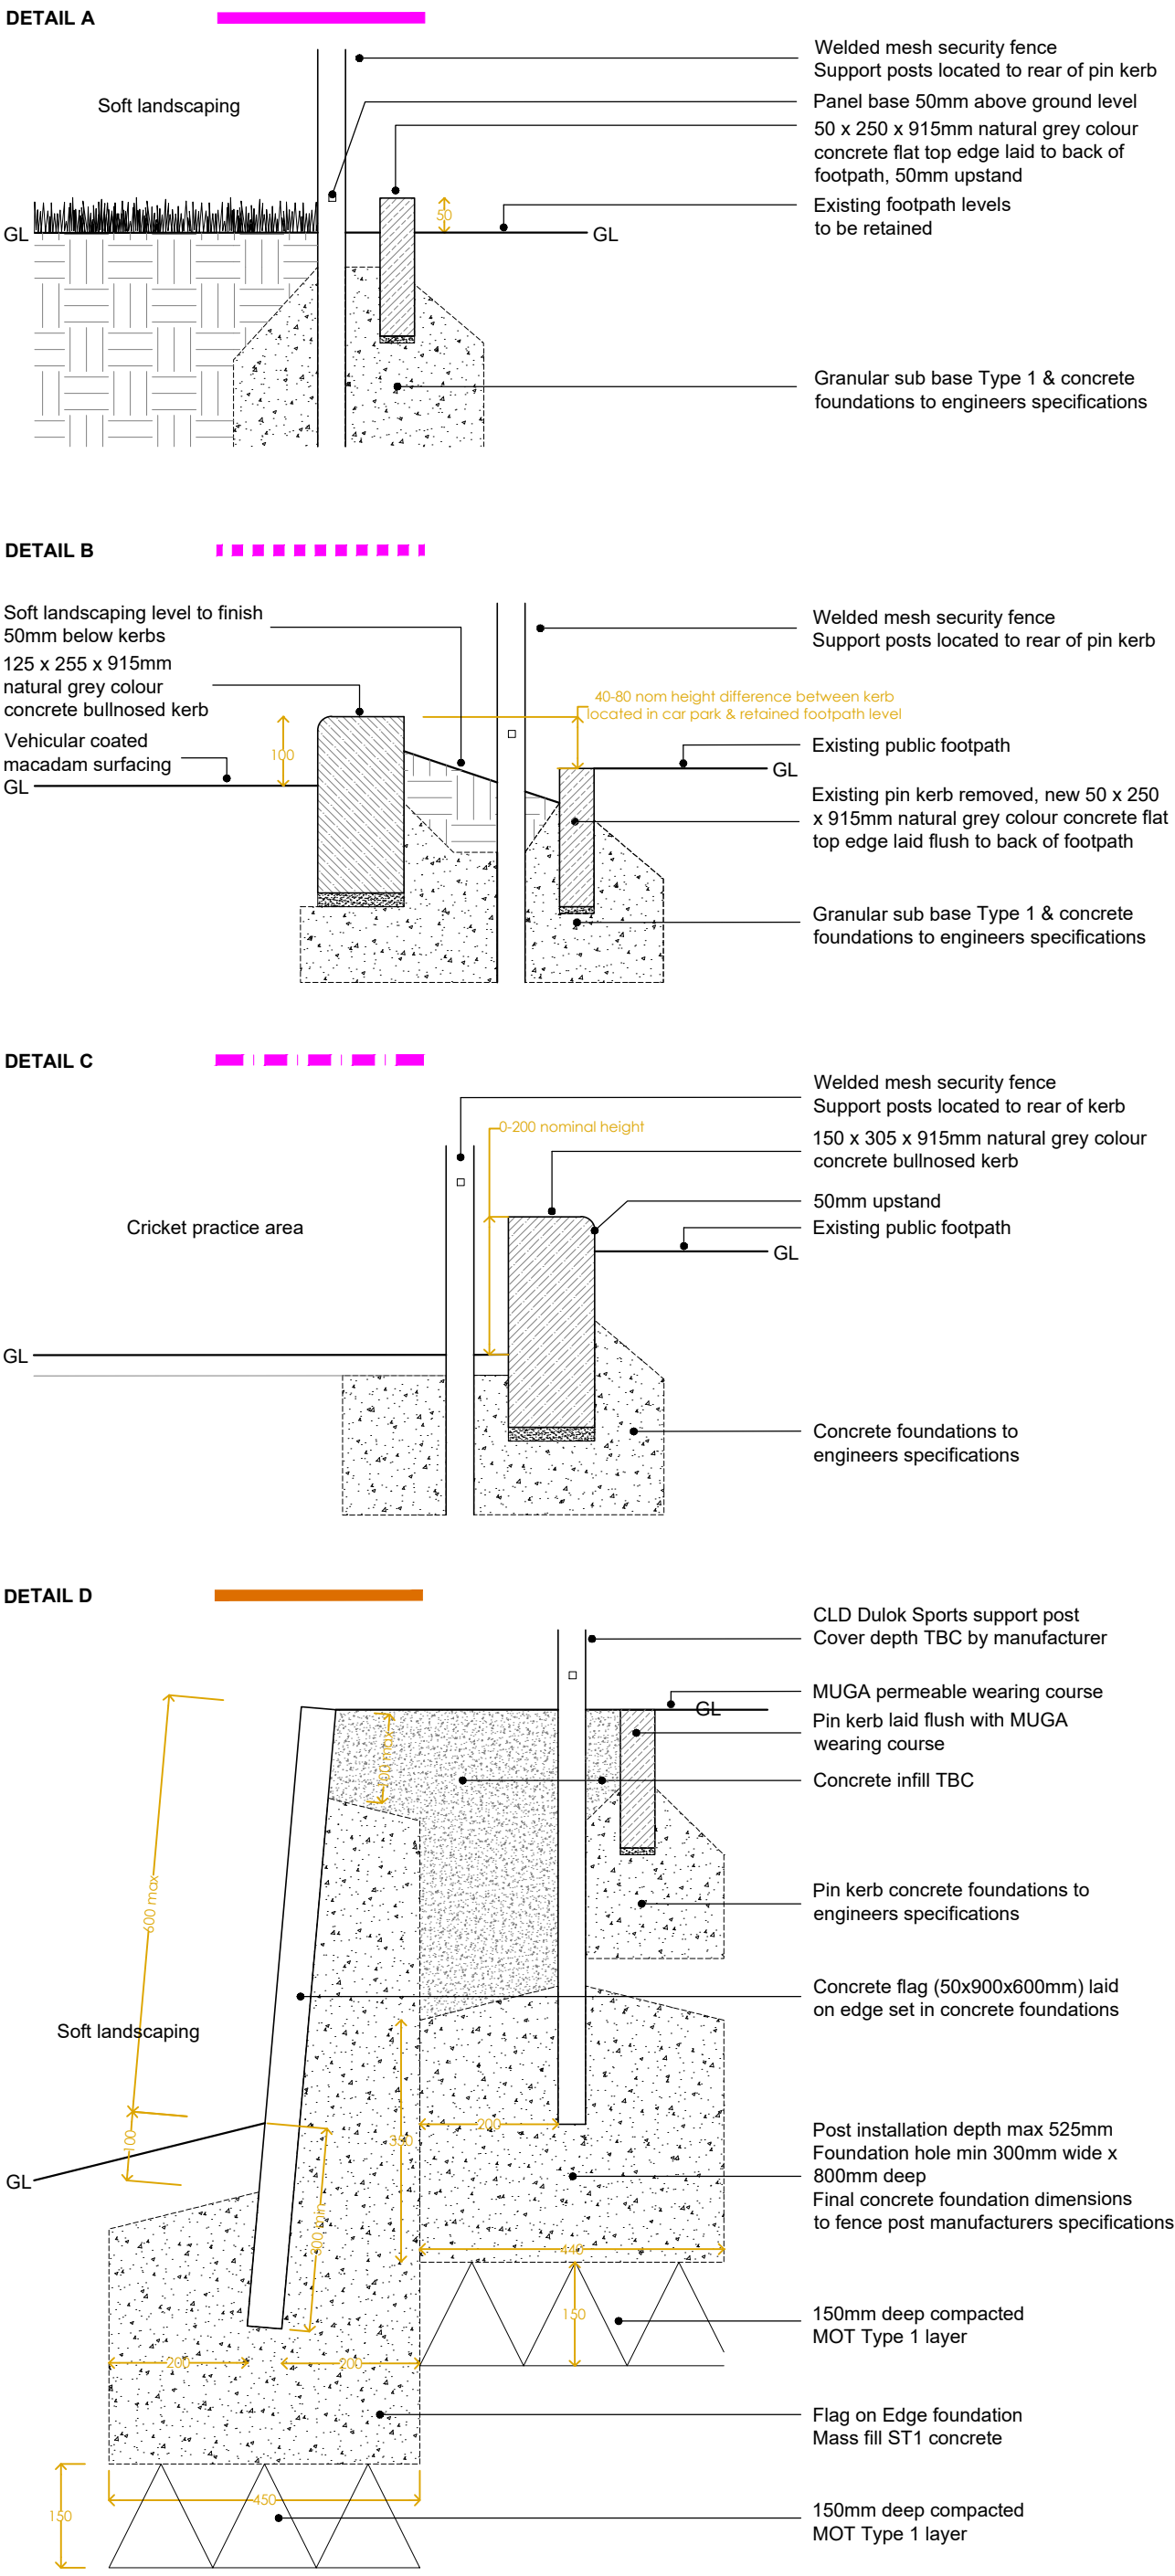


TYPICAL BOUNDARY DETAILS Scale 1:50


2400mm HIGH SECURITY FENCE

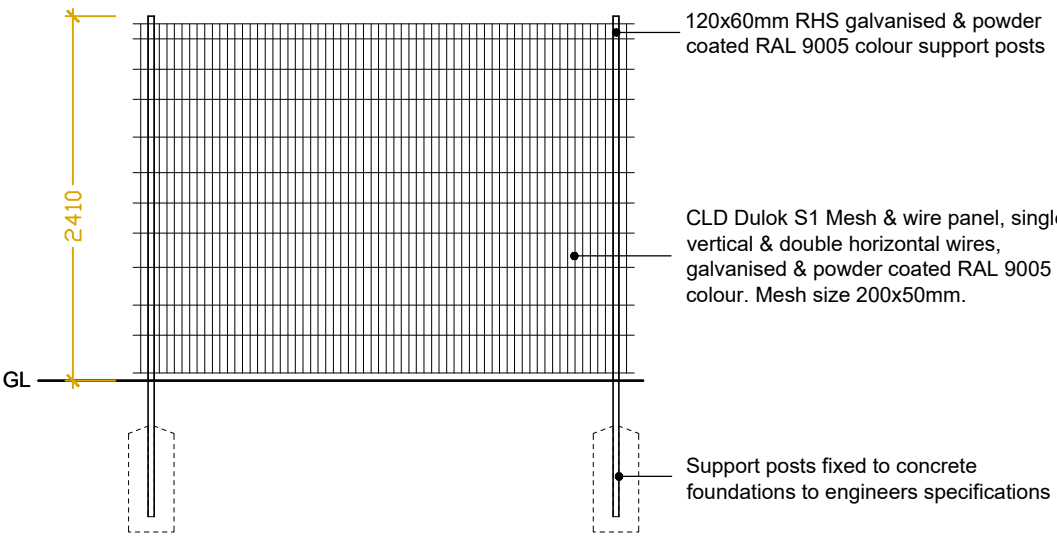


2100mm HIGH SECURITY FENCE

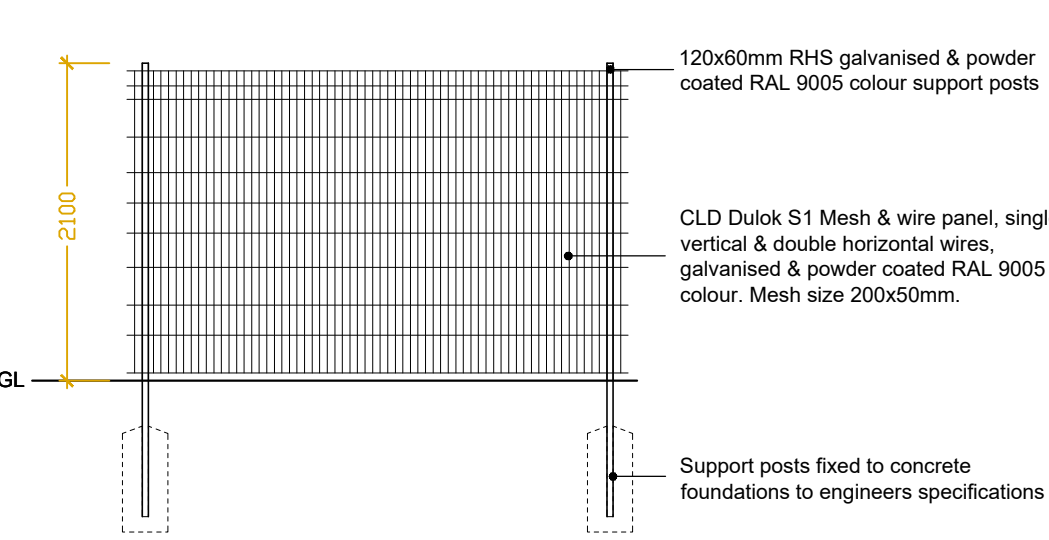


1200mm HIGH METAL RAILINGS

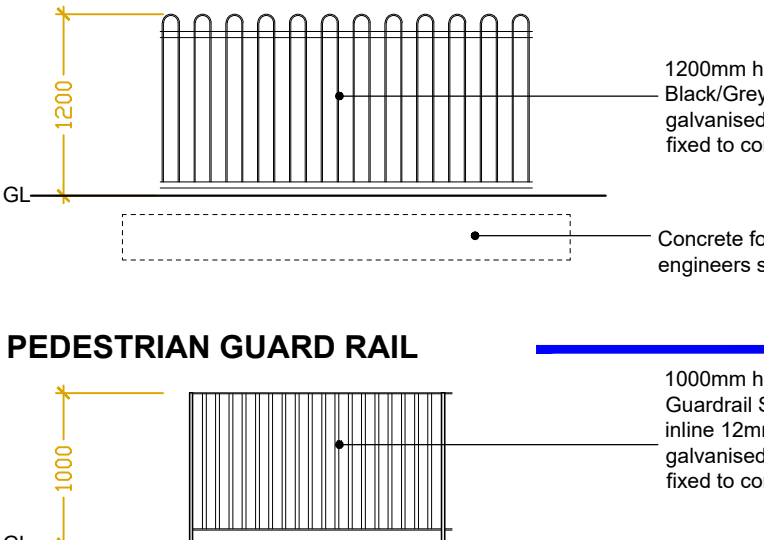


METAL DOOR BARRIER

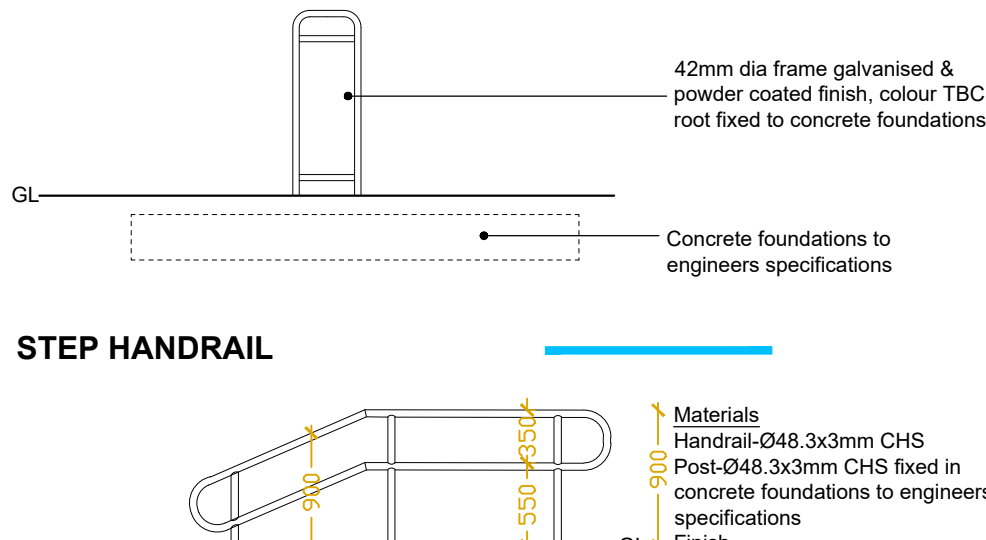


Boundaries & Fences Generally

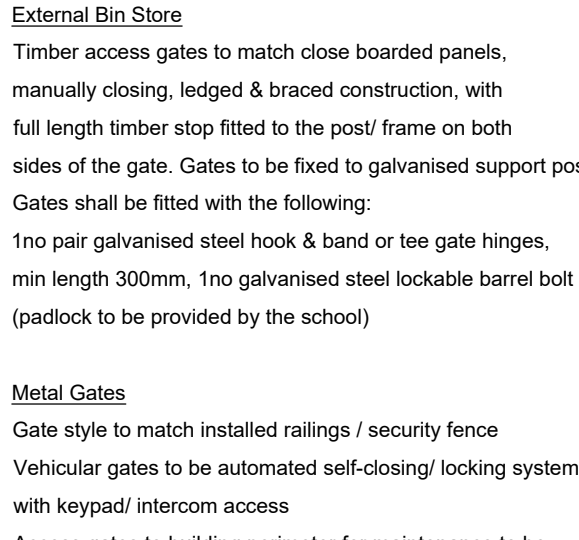


1800mm HIGH SECURITY FENCE

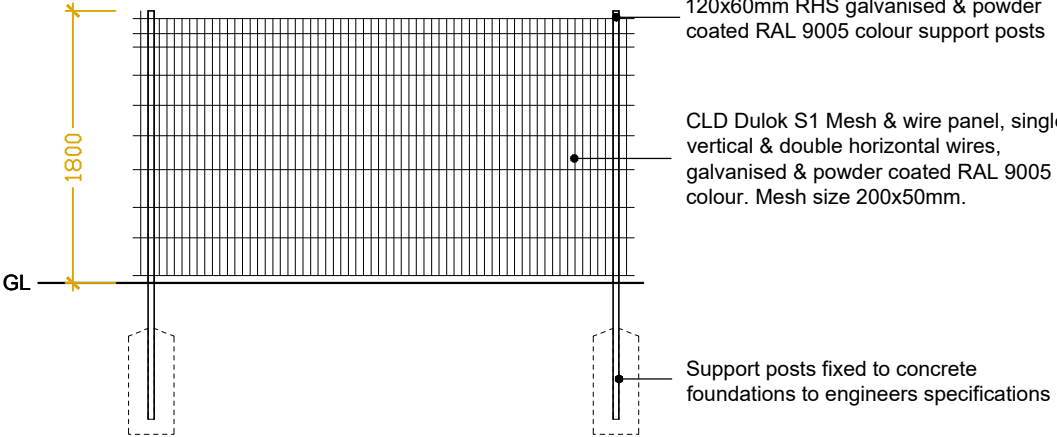


1800mm HIGH TIMBER FENCE

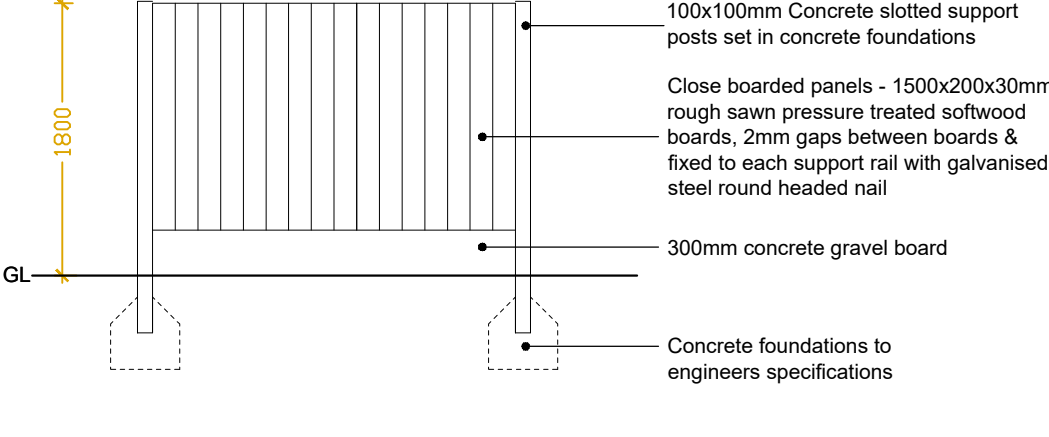

1500mm HIGH SPORTS FENCE

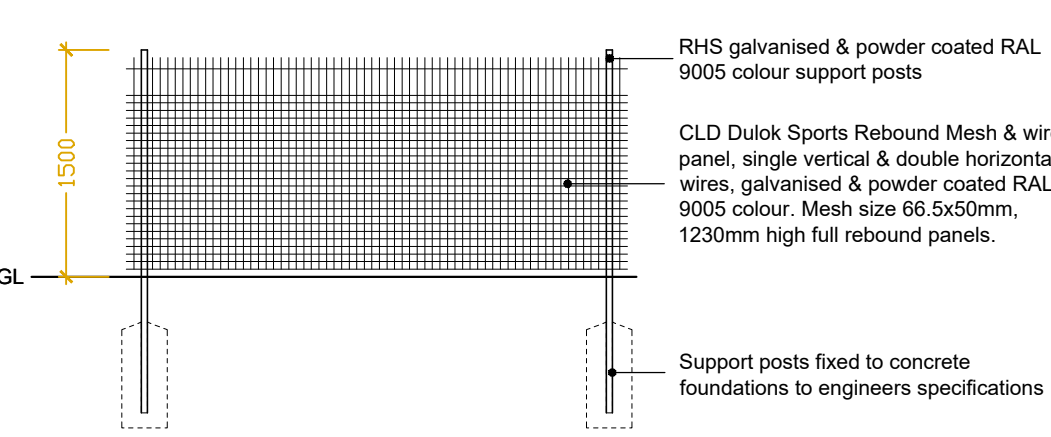

4000mm HIGH CRICKET PRACTICE CAGE

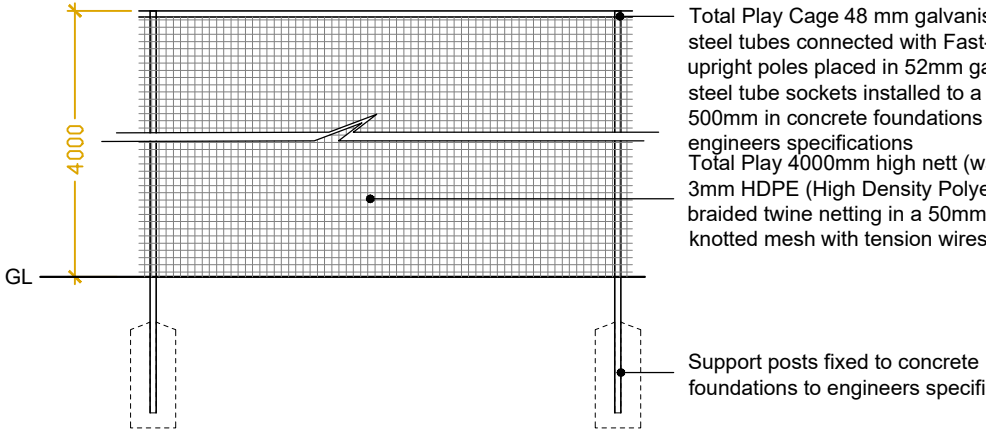

KEY

Security fence	2400mm high welded mesh security fence with matching manually lockable pedestrian/vehicular gates, eg CLD Dulok S1 Security Rated Double Wire Panel System Galvanized & powder coated green RAL 6005
Security fence	2100mm high welded mesh security fence with matching manually lockable pedestrian/vehicular gates, eg CLD Dulok S1 Security Rated Double Wire Panel System Galvanized & powder coated green RAL 6005
Security fence	1800mm high welded mesh security fence with matching manually lockable pedestrian/vehicular gates, eg CLD Dulok S1 Security Rated Double Wire Panel System Galvanized & powder coated green RAL 6005
Metal railings	1200mm high bow top railings, paint finish Black/Grey RAL 7021 with matching manually lockable pedestrian gates
Timber fence	1800mm high fence comprising 1500mm high close boarded timber fence panel with concrete support posts, 300mm concrete gravel board & matching manually lockable double leaf gates
Sports perimeter fence	1500mm high fence with matching manually lockable pedestrian/vehicular gates, eg CLD Dulok Sports Rebound Double Wires Panel Fencing System, 1200mm full rebound panels, Galvanized & powder coated green RAL 6005
Cricket practice area fence	4000mm high net (walls & roof) 3mm HDPE (High Density Polyethylene) braided twine netting in a 50mm square. Knotted mesh with tension wires. Cages are installed to a depth of 500mm in concrete foundations to engineers specifications
Pedestrian guard rail	eg Broxap Pedestrian Guardrail Standard Ref BX14 4205 inline 12mm infill bars, hot dip galvanised to BS ISO 1461:2009
Pedestrian hand rail	eg Alpharail Ltd 900mm high CHS double handrail, powder coated finish RAL 9005

NOTES:			
1.	Drawing scaled & issued for planning purposes only.	KAS	Aug23
2.	All setting out, levels & dimensions to be checked on site by the Contractor (s) prior to the relevant orders being placed & installation of materials, any discrepancies are to be brought to the attention of the client & contract administrator.	KAS	May23
3.	This drawing is to be read in conjunction with all others relating to the project & all information derived accordingly, any amendments to be reported to the client & contract administrator.	KAS	May23
4.	Work shown on this drawing to be carried out in accordance with current British Standards & Codes of Practice.	KAS	Mar23
5.	© This drawing is the Copyright of Saville Landscape Design Ltd & may not be reproduced in any form without prior written consent from Saville Landscape Design Ltd		
Rev	Description	Initial	Date
E	Updated to latest site plan	KAS	Aug23
D	Updated to latest site plan	KAS	May23
C	Updated to latest site plan	KAS	May23
B	Updated to latest site plan	KAS	Mar23
A	Updated to latest site plan	KAS	Mar23

saville LANDSCAPE DESIGN

Hatherlow House Romiley Stockport Cheshire SK6 3DY
T : 0161 406 7333 E : info@savillelandscape.co.uk
M : 07502 289193 W : www.savillelandscape.co.uk

CLIENT			
Conlon Construction Ltd			
PROJECT TITLE			
Olive Primary School			
DRAWING TITLE			
Typical Construction Details - Boundary Treatments			
STATUS			
CONSTRUCTION			
SCALE	SHEET SIZE	DRAWN	CHECKED
Varies	A1	KAS	-
PROJECT NO.		DRAWING NO.	
406		05	
DATE		REV.	
Aug23		E	