


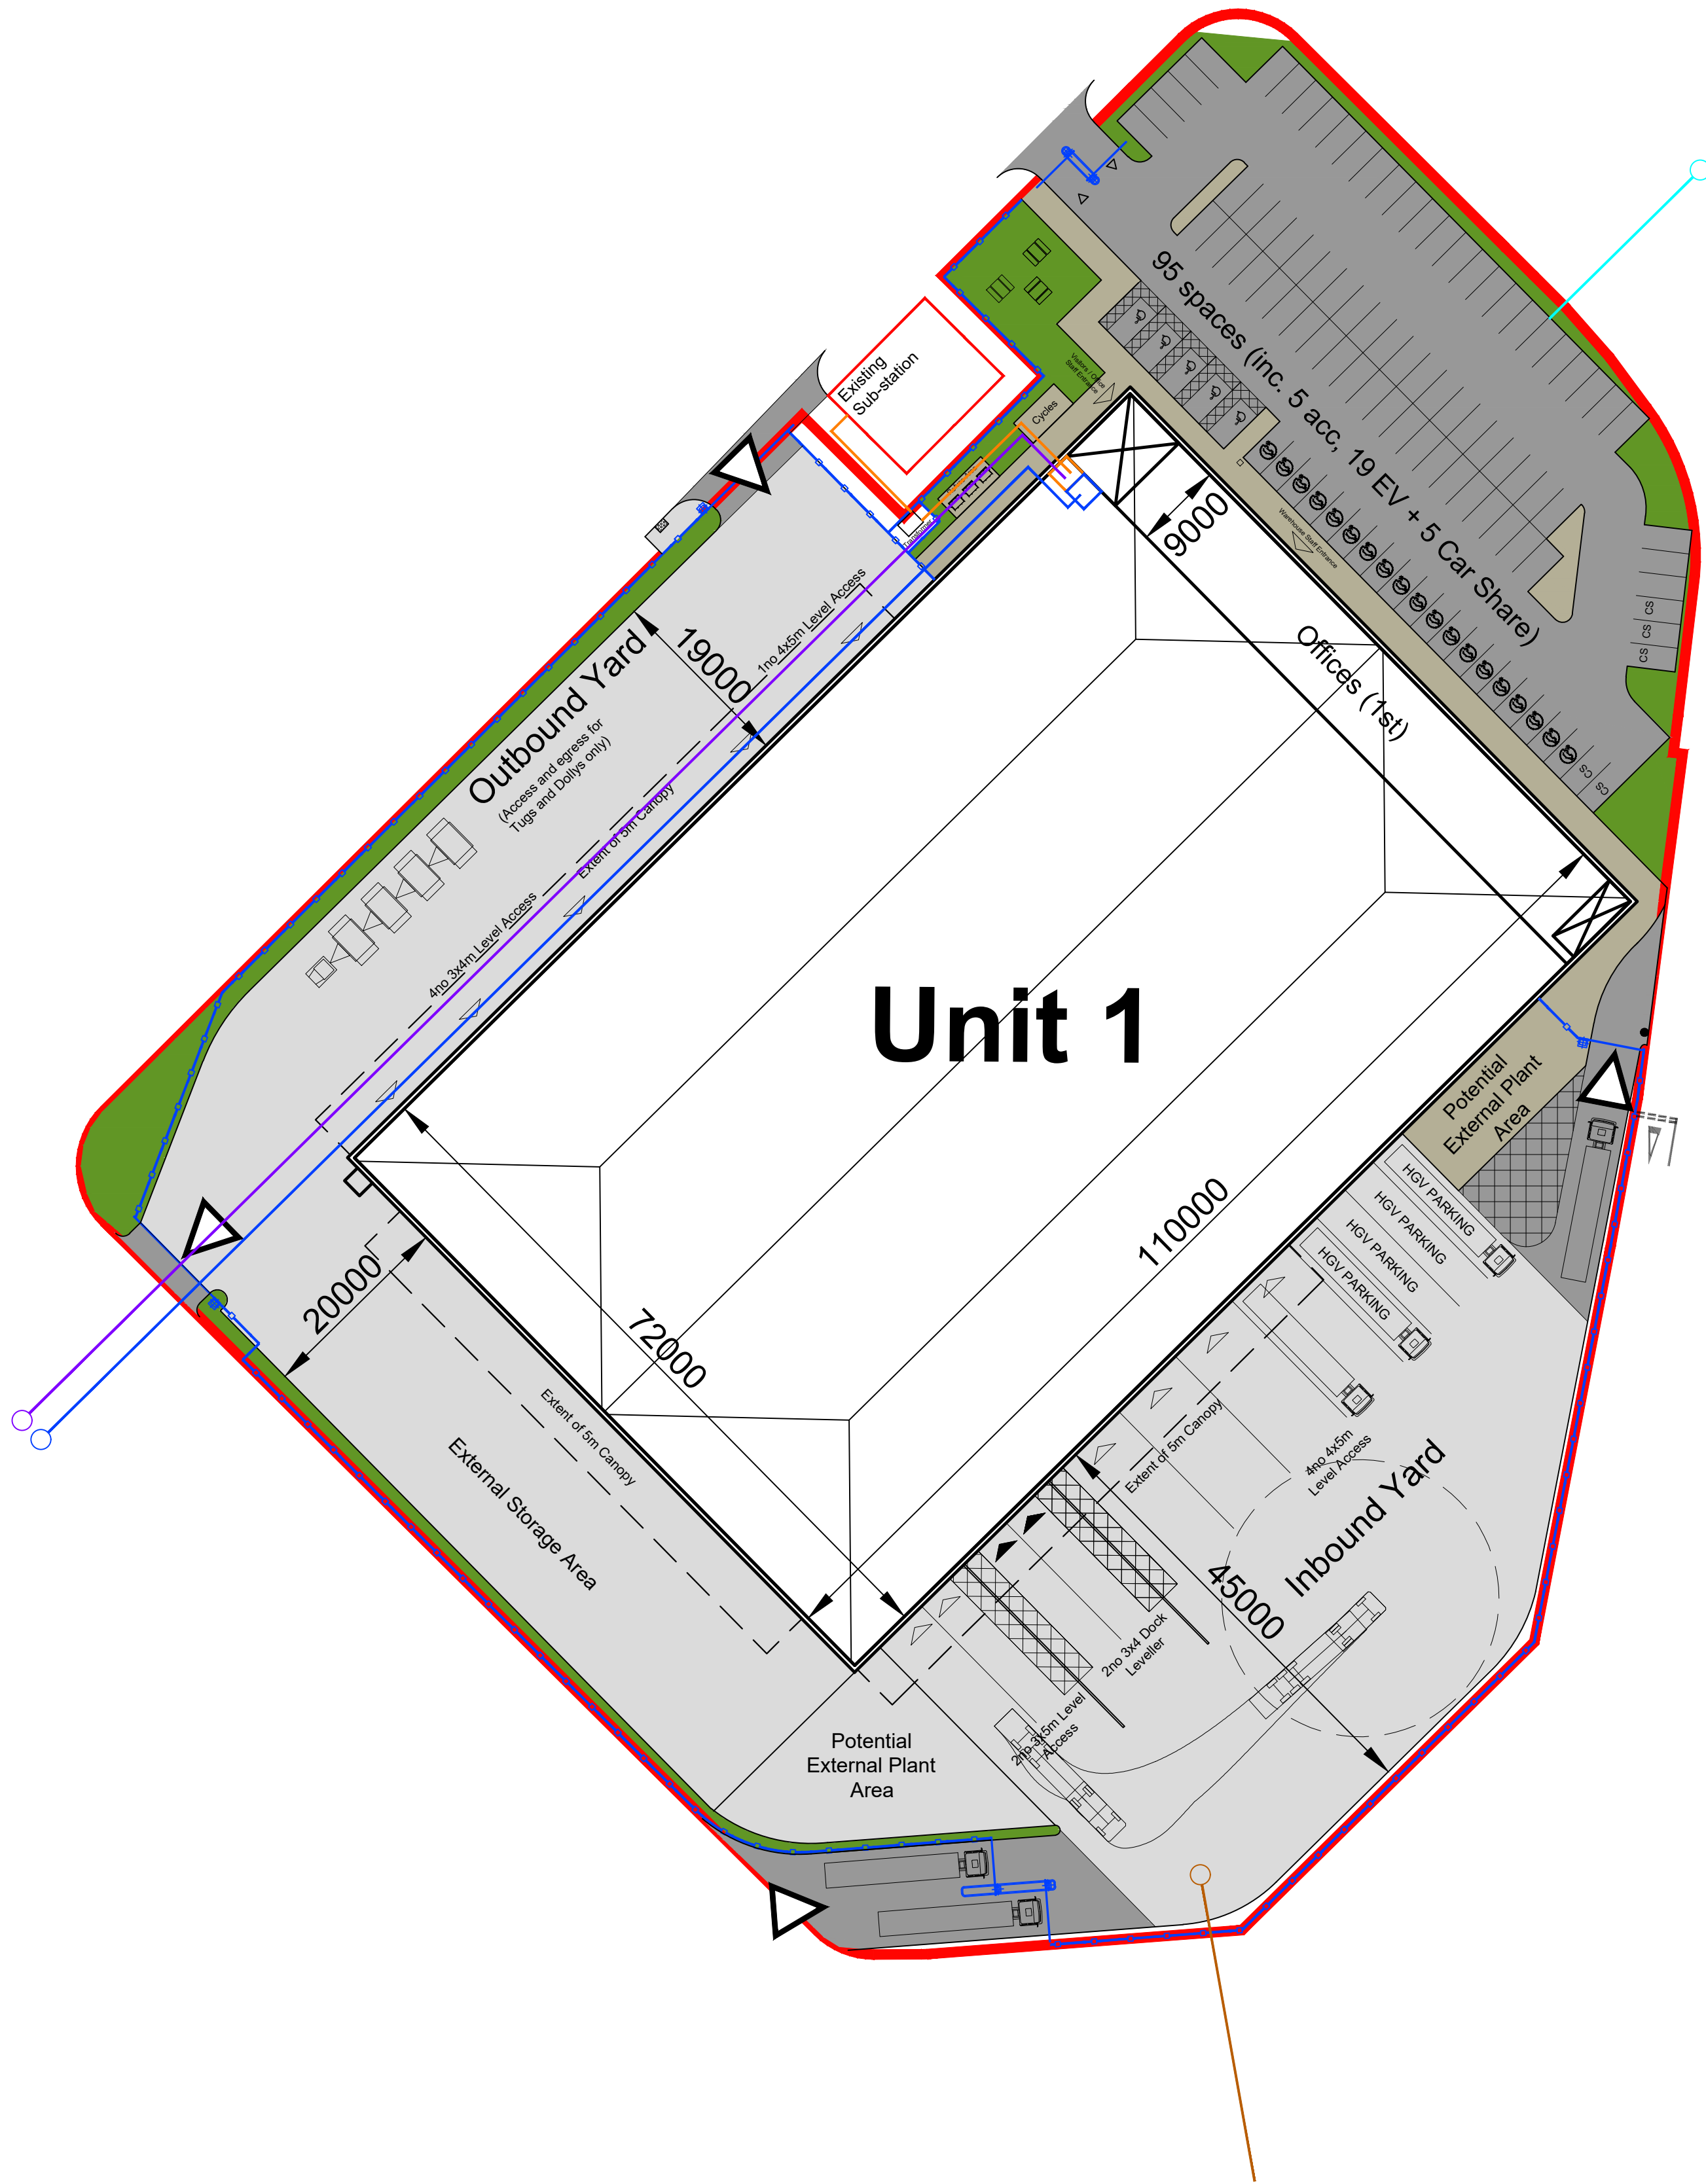

© 2023 RPS Group

Notes

1. This drawing has been prepared in accordance with the scope of RPS's appointment with its client and is subject to the terms and conditions of that appointment. RPS accepts no liability for any use of this document other than by its client and only for the purposes for which it was prepared and provided.
2. If received electronically it is the recipient's responsibility to print to correct scale. Only written dimensions should be used.
3. This drawing should be read in conjunction with all other relevant drawings and specifications.

SCHEDULE OF ACCOMMODATION

Unit 1 GIA	m²	sq ft
Warehouse Footprint	: 7,272	78,276
Office Undercroft	: 561	6,038
Grd Floor Rec.+ FE	: 87	936
1st Floor Office	: 648	6,975
TOTAL GIA	: 8,568	92,225
Site Area	: 1.958Ha	4.89acres
Site Density	: 43.75%	
Haunch Height	: 12.5m	
Dock Levellers	: 2	
Level Access	: 11	
HGV Parking	: 12 (inc. 8 Loading)	
Cycles	: 12	
Car Parking	: 95 (inc. 5 Accessible, 19 EV and 5 Car Share)	

Key

- Existing HV Substation
- Low Voltage Supply to Switchroom
- Comms Supply to Switchroom
- Water Supply to Plant Room
- Foul Drainage Outfall
- Surface Water Drainage

P03	Altered to suit MCC Highway recommendations	SC	AM	11/08/23
P02	Tender Issue	VO	TP	13/06/23
P01	First Issue	LL	MJH	10/03/23
Rev	Description	By	Apr	Date



A TETRA TECH COMPANY

Sherwood House, Sherwood Avenue,
Newark, Nottinghamshire, NG24 1QQ
T:01636 605 700 E: rpsnewark@rpsgroup.com

Client



Project

Hangar 4, Manchester Airport

Title

Proposed Site Plan - Utility
Points

RPS Project Number	Scale @ A1	Date Created
NK020993	1:500	16/03/23
Task Team Manager	Information Author	Task Information Manager
KRP	LL	MJH
Status	S2 (Suitable for Information)	
Document Number	Revision	
020993-RPS-SI-XX-DR-A-0118	P03	
Project Code - Originator - Vol/Sys - Level/Loc - Type - Role - Drawing Number		
rpsgroup.com		