


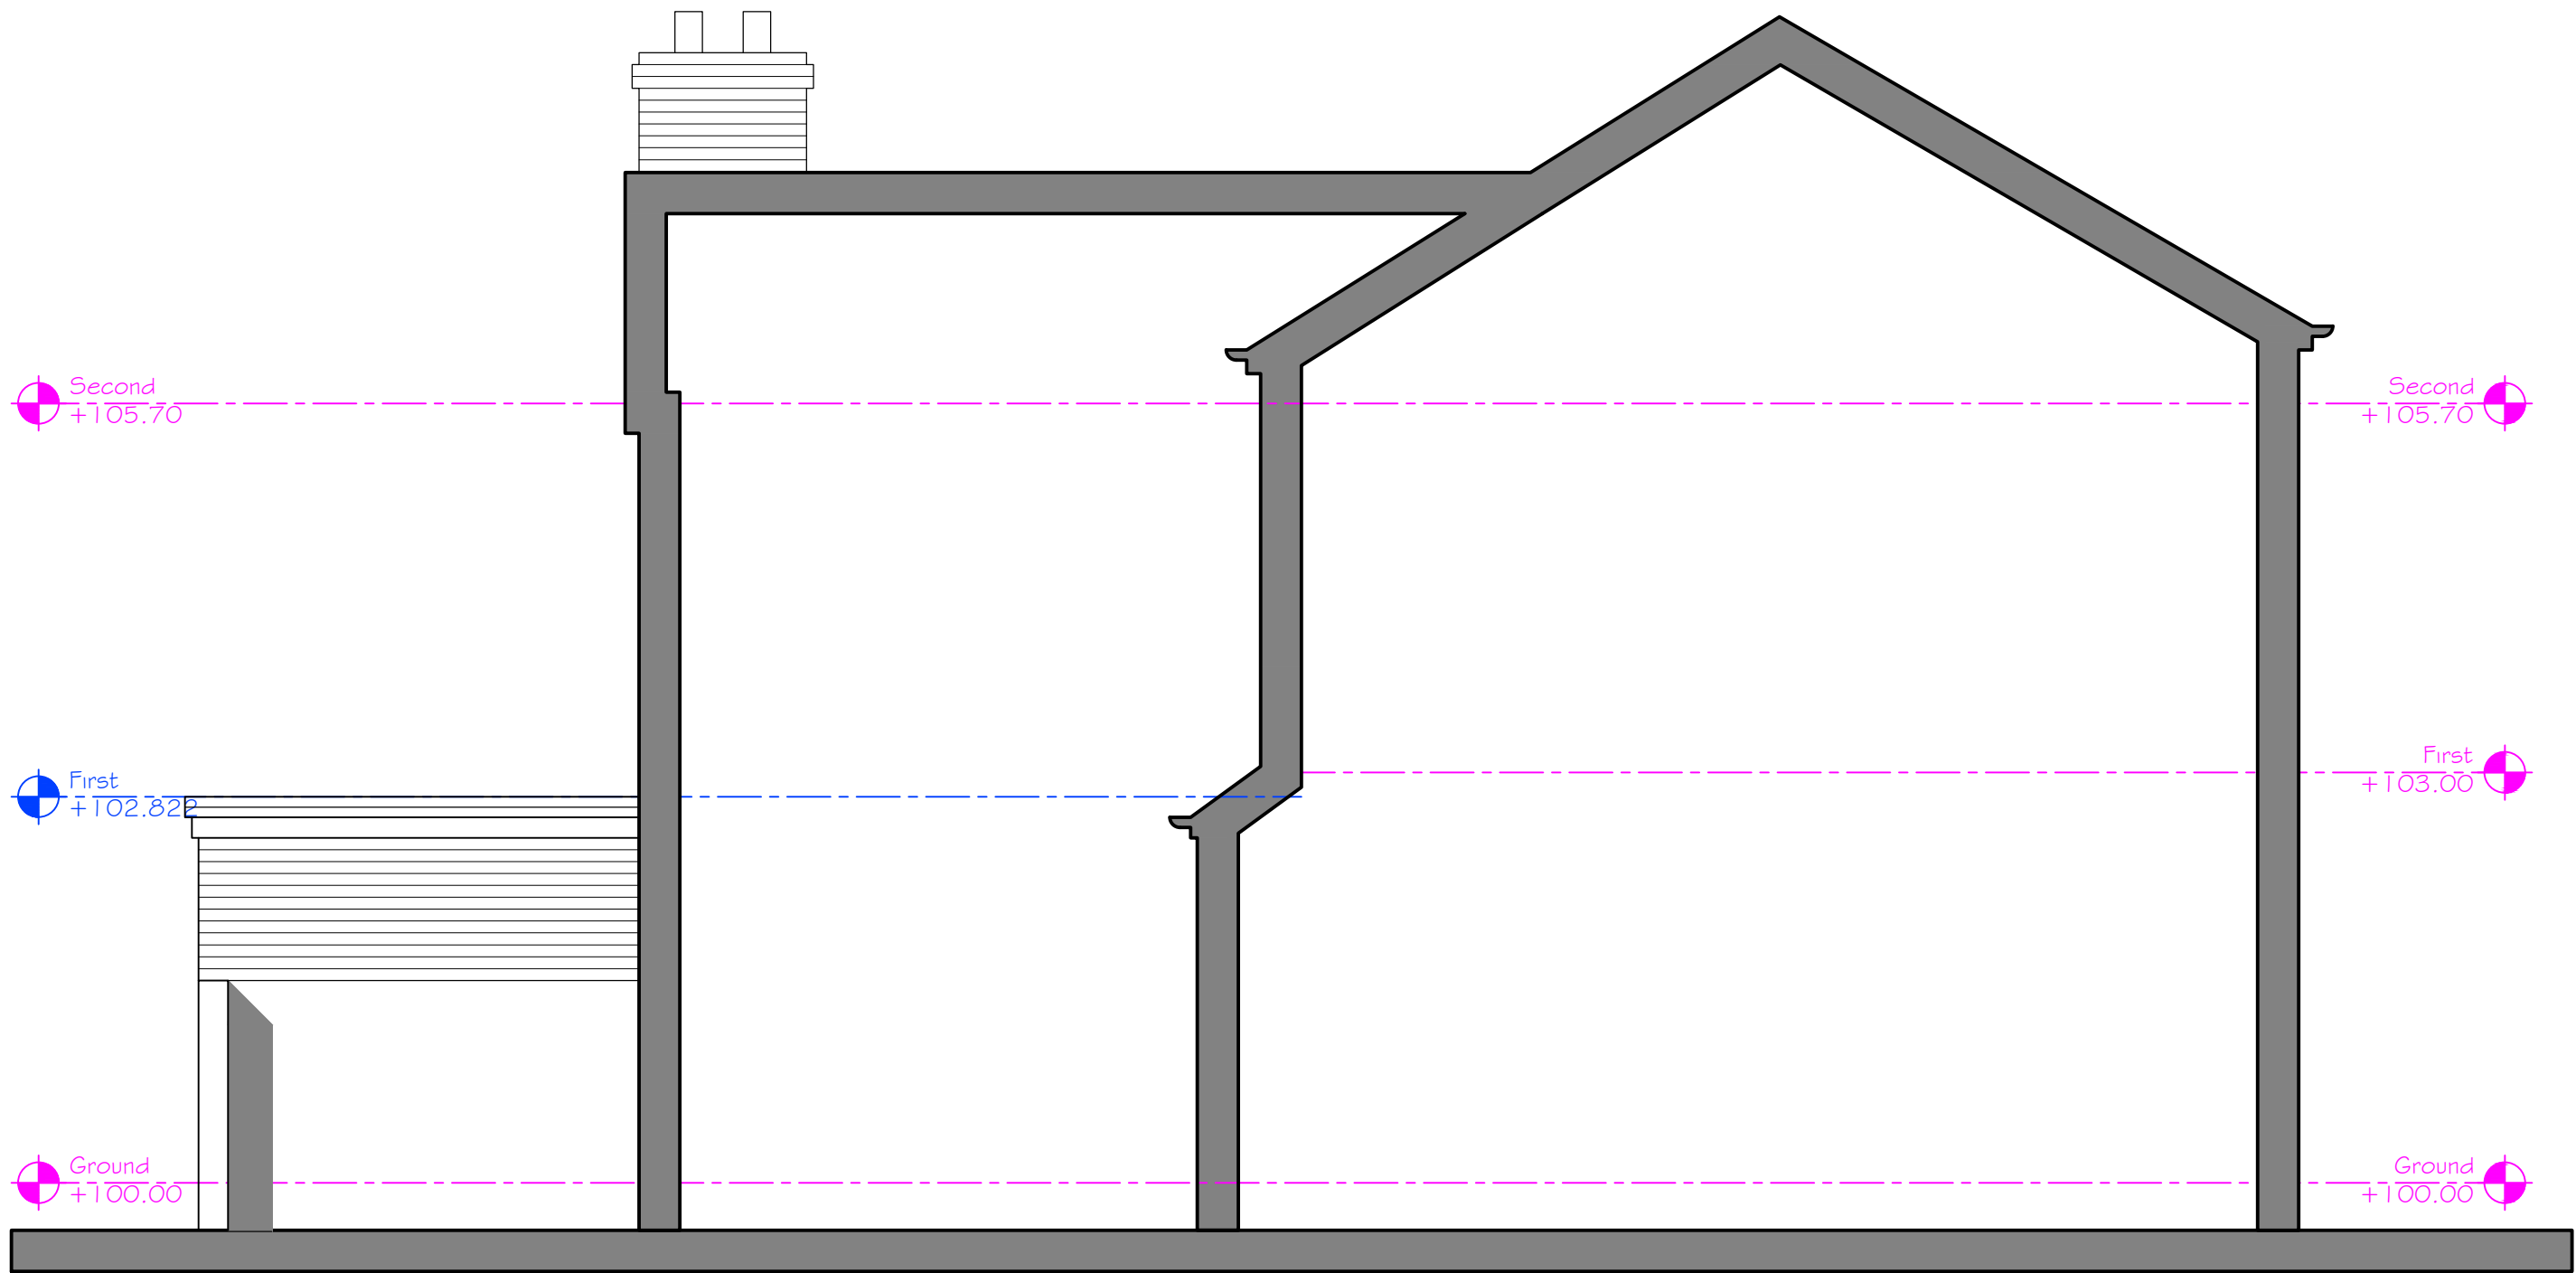

East

PLANNING

 <small>47A Park Lane Poynton Stockport Cheshire SK12 1RD Tel: 01625 403 516 Fax: 01625 403 516 E-mail: info@pzi-architects.co.uk</small>	Project:		
	11 Bankfield Avenue, rear single storey extension		
	Client:		
	Drawing Title:		
Drawing No:	Rev:	PROPOSED	
KRG57-69-PL-207	-	EAST ELEVATION	
Drawn By:	Checked:	Scale:	Date:
D.J.J.	J.Albutt	1:50@A3	20.07.2023

Revision	Description	Init.	Date
----------	-------------	-------	------